




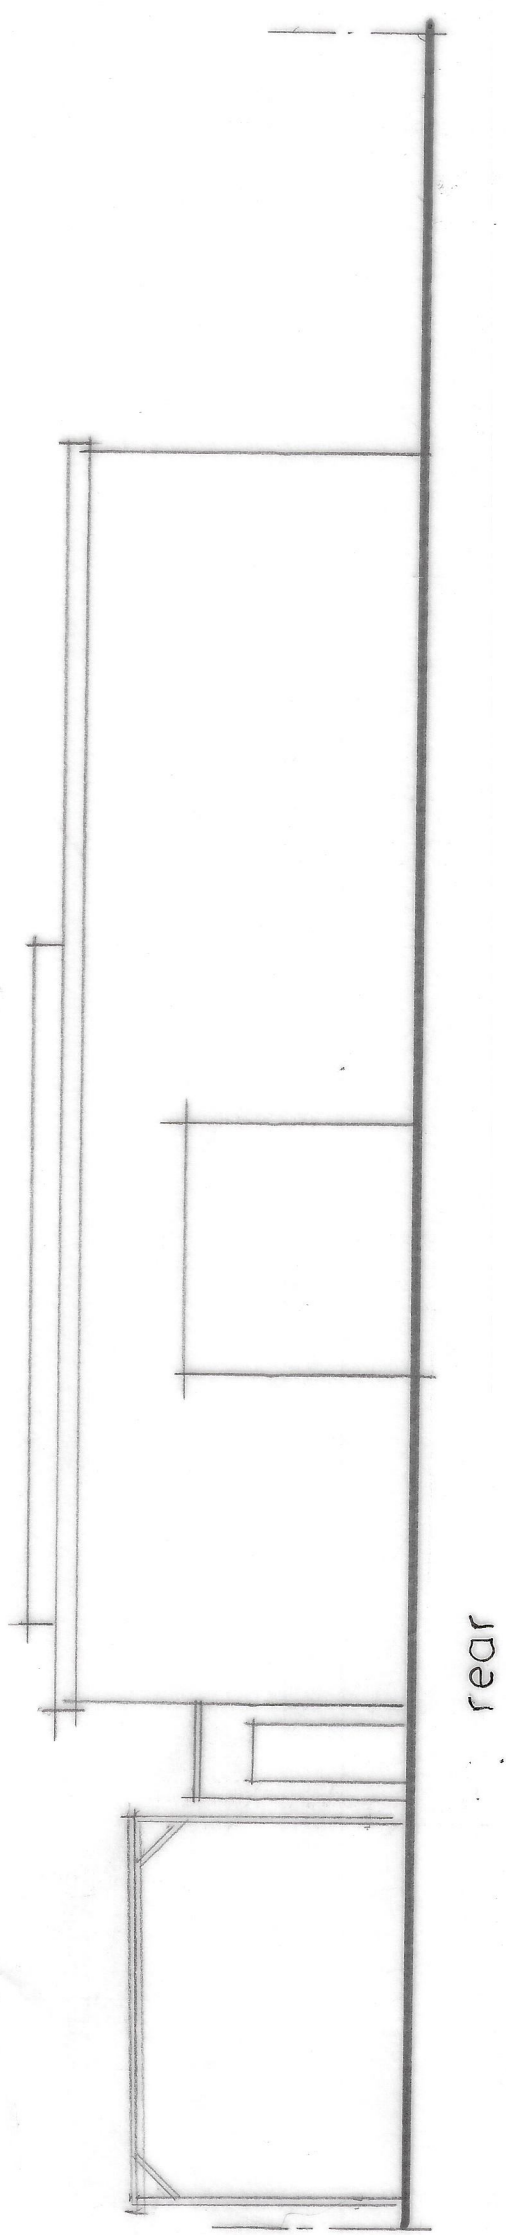


rear

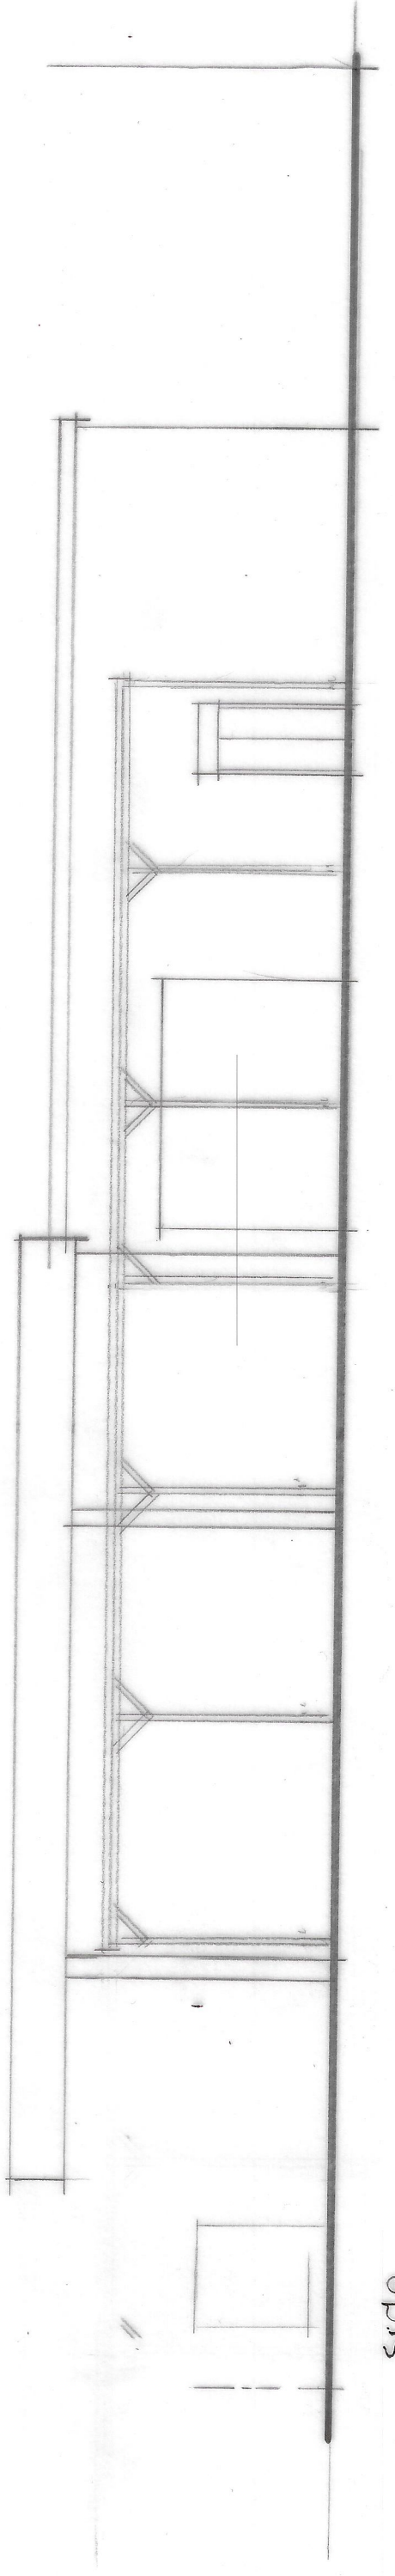


side

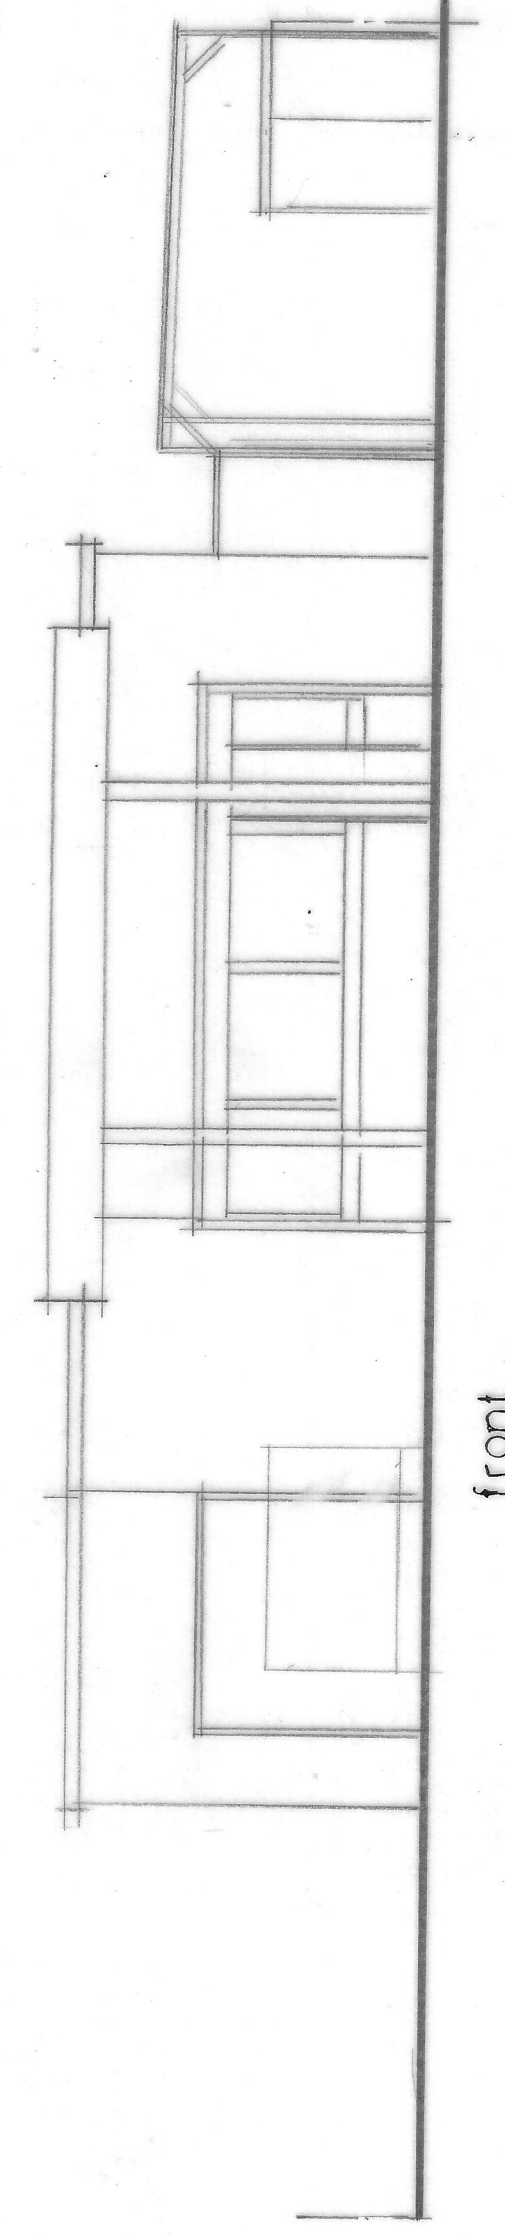

front

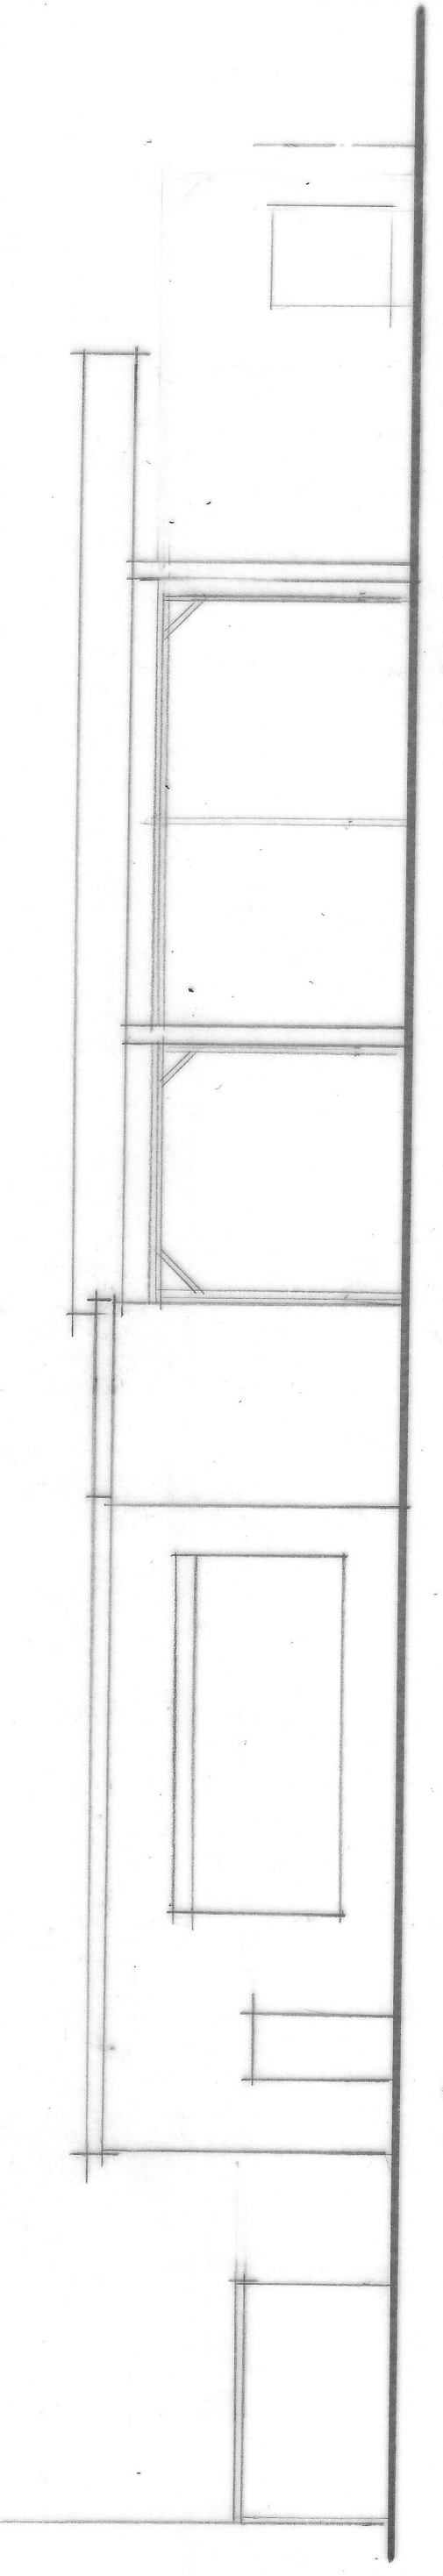

side

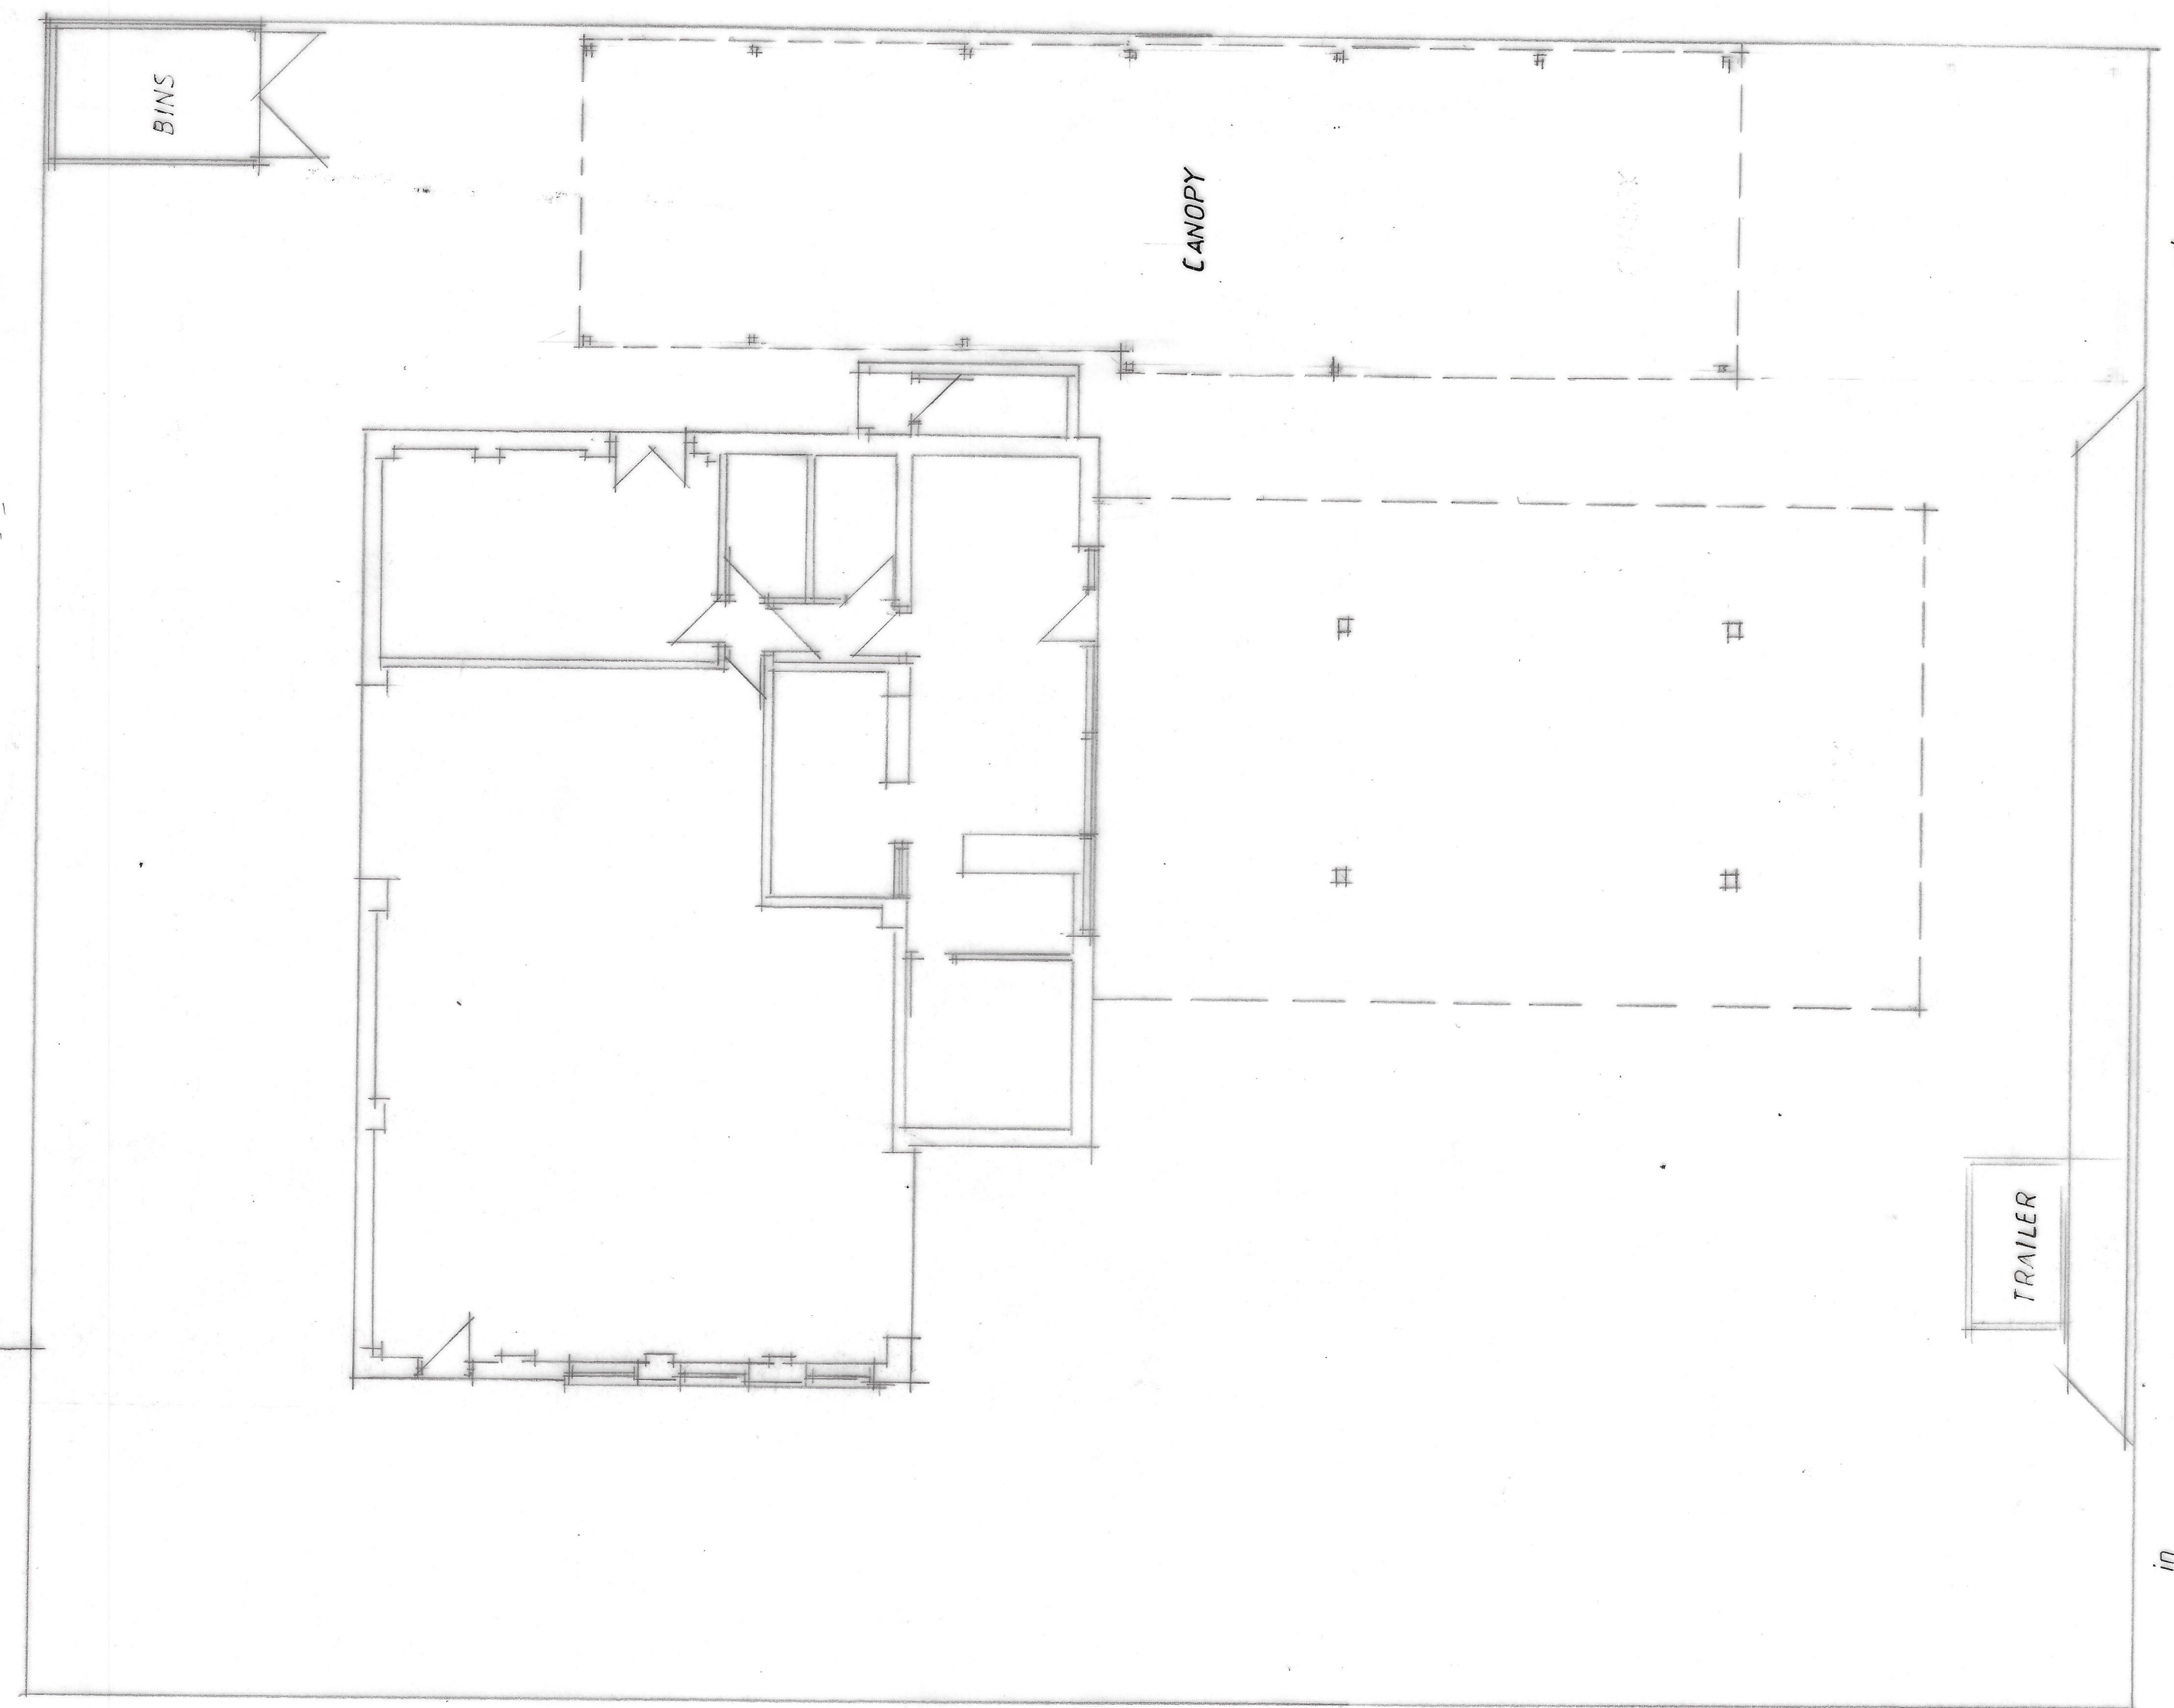

GROUND

out

in

CLIENT	SUPER QUICK SHINE 302 BARLOW MOOR ROAD CHORLTON M21 8AY							
JOB TITLE	RETENSION OF CANOPY AND MOBILE REFRESHMENT TRAILER							
DRG. TITLE	PLANS AND ELEVATIONS AS PROPOSED							
HOLBOROW + ORMESHER <i>Limited</i> architectural & interior design Station House Adams Hill Knutsford Cheshire WA16 6DN telephone : 01565 652275 fax : 01565 750501								
ISSUE	ORIGINAL	1	2	3	4	5	6	7
REVISION								
DATE								
DRAWN								
CHECKED								
APPROVED								
SCALE	1:100 of A1							
DRAWING NUMBER	2147 / 21 / 02							