


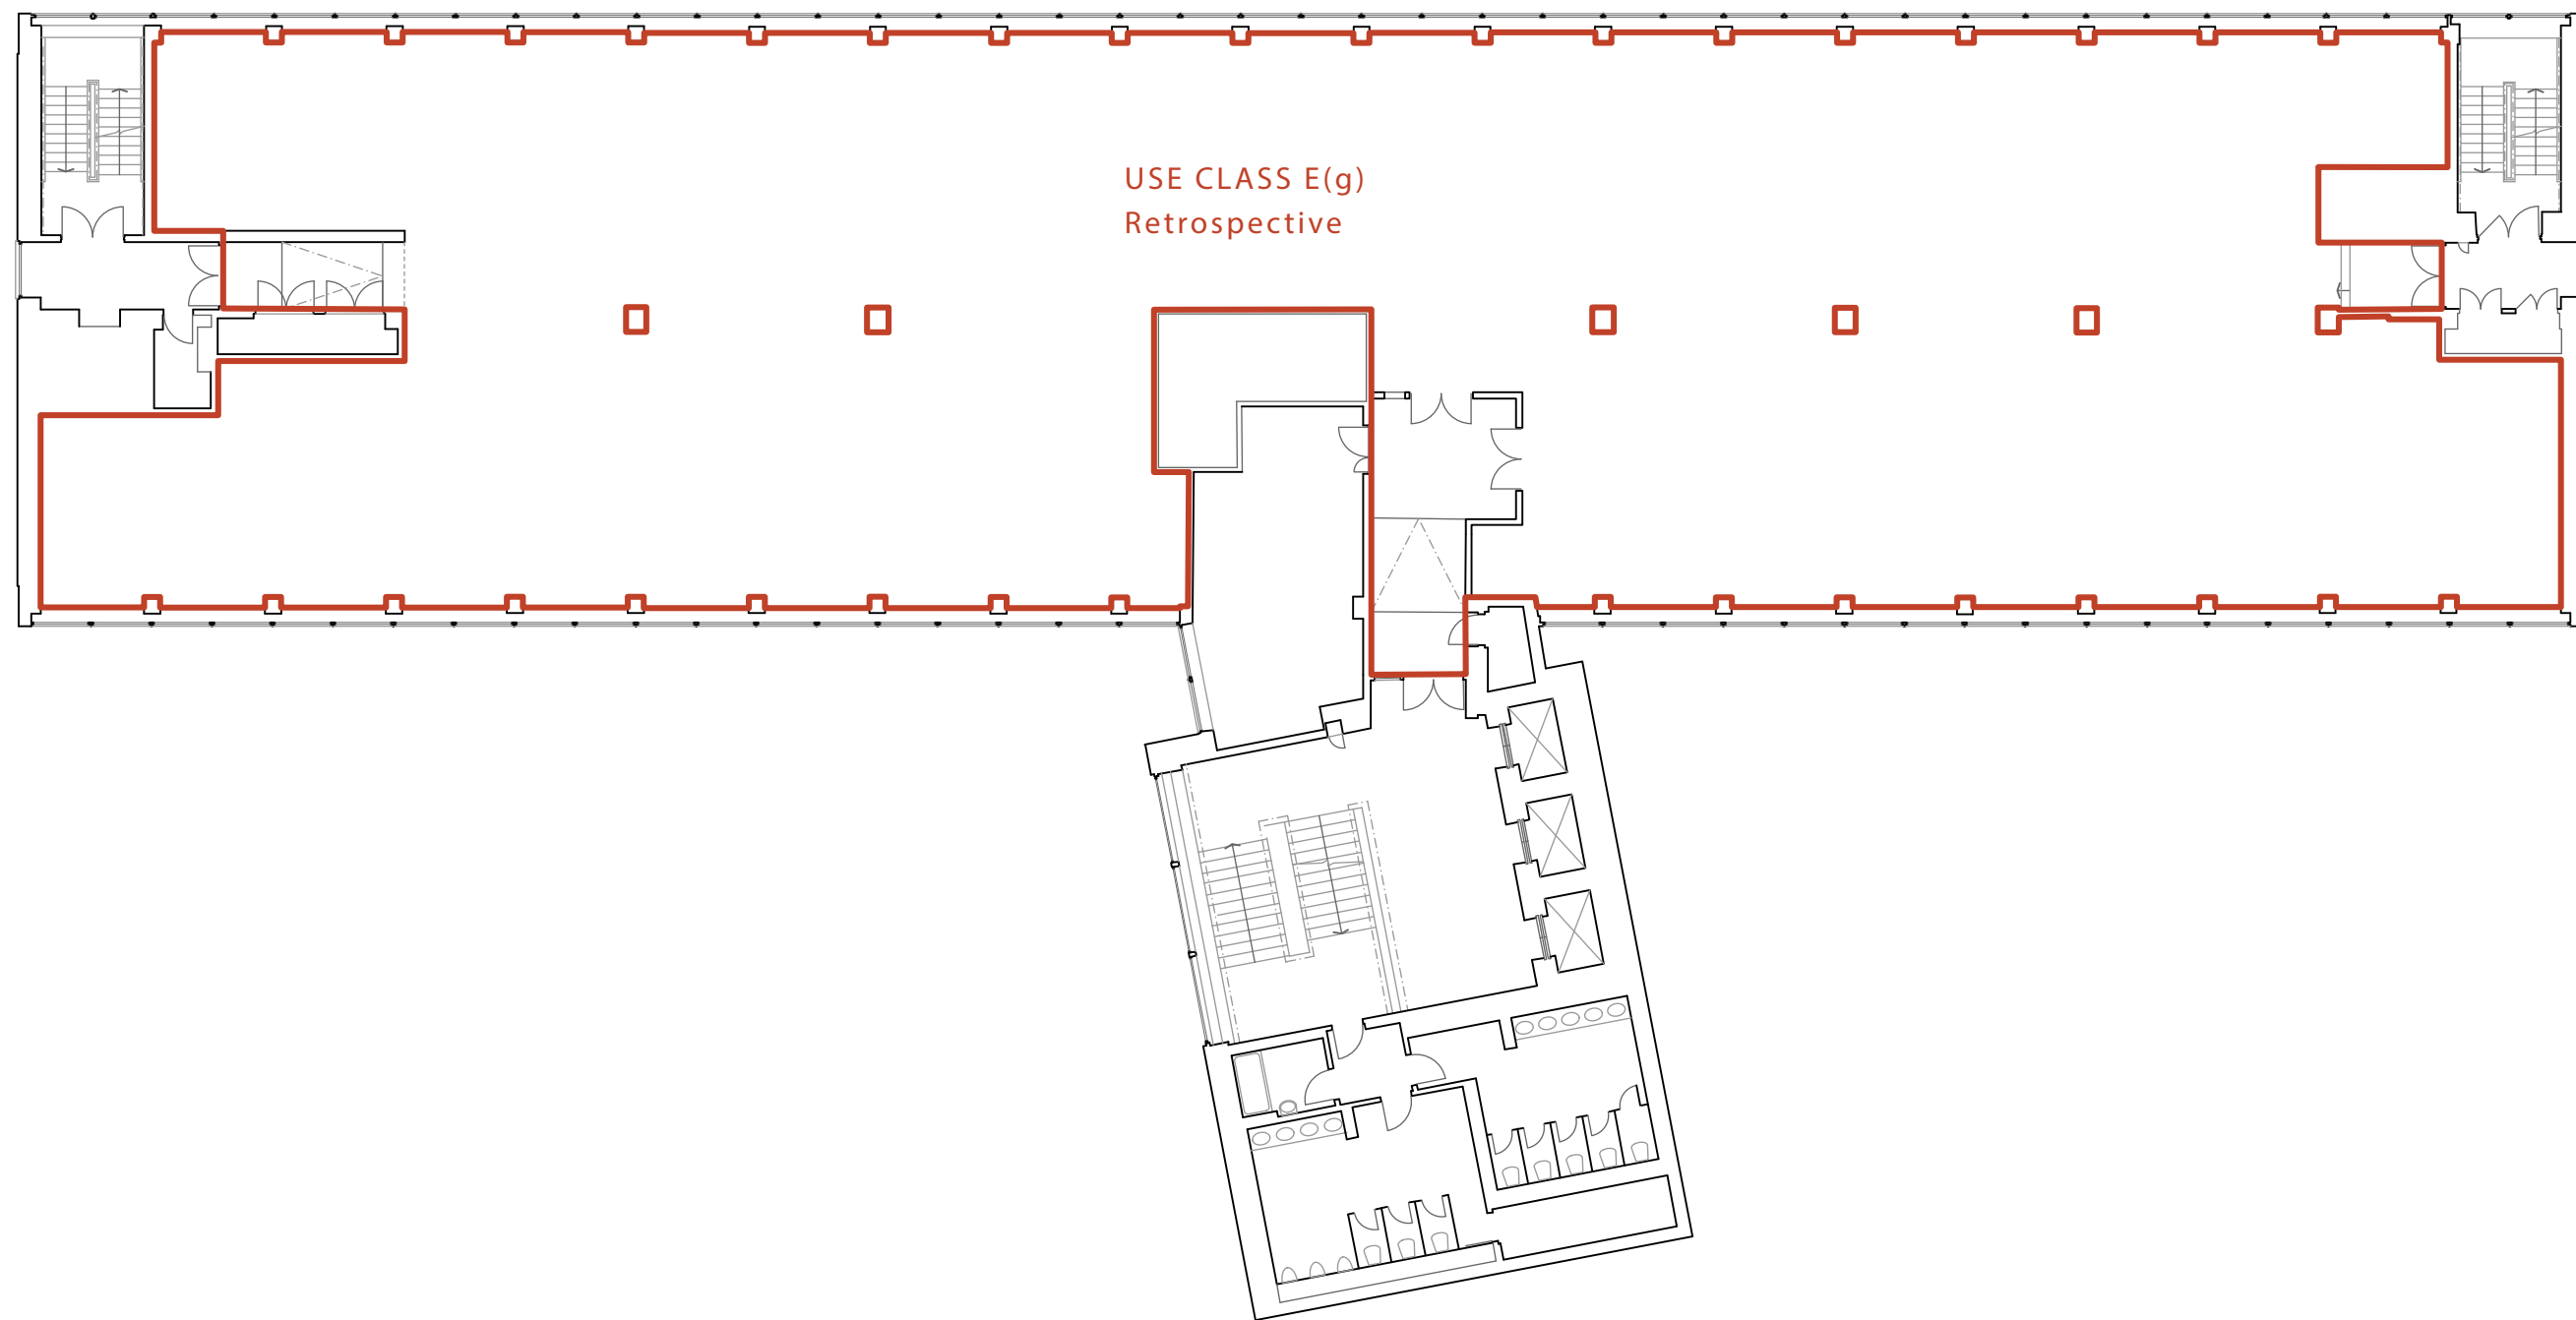

PROPOSED
LINLEY HOUSE - L04
scale 1:200

