


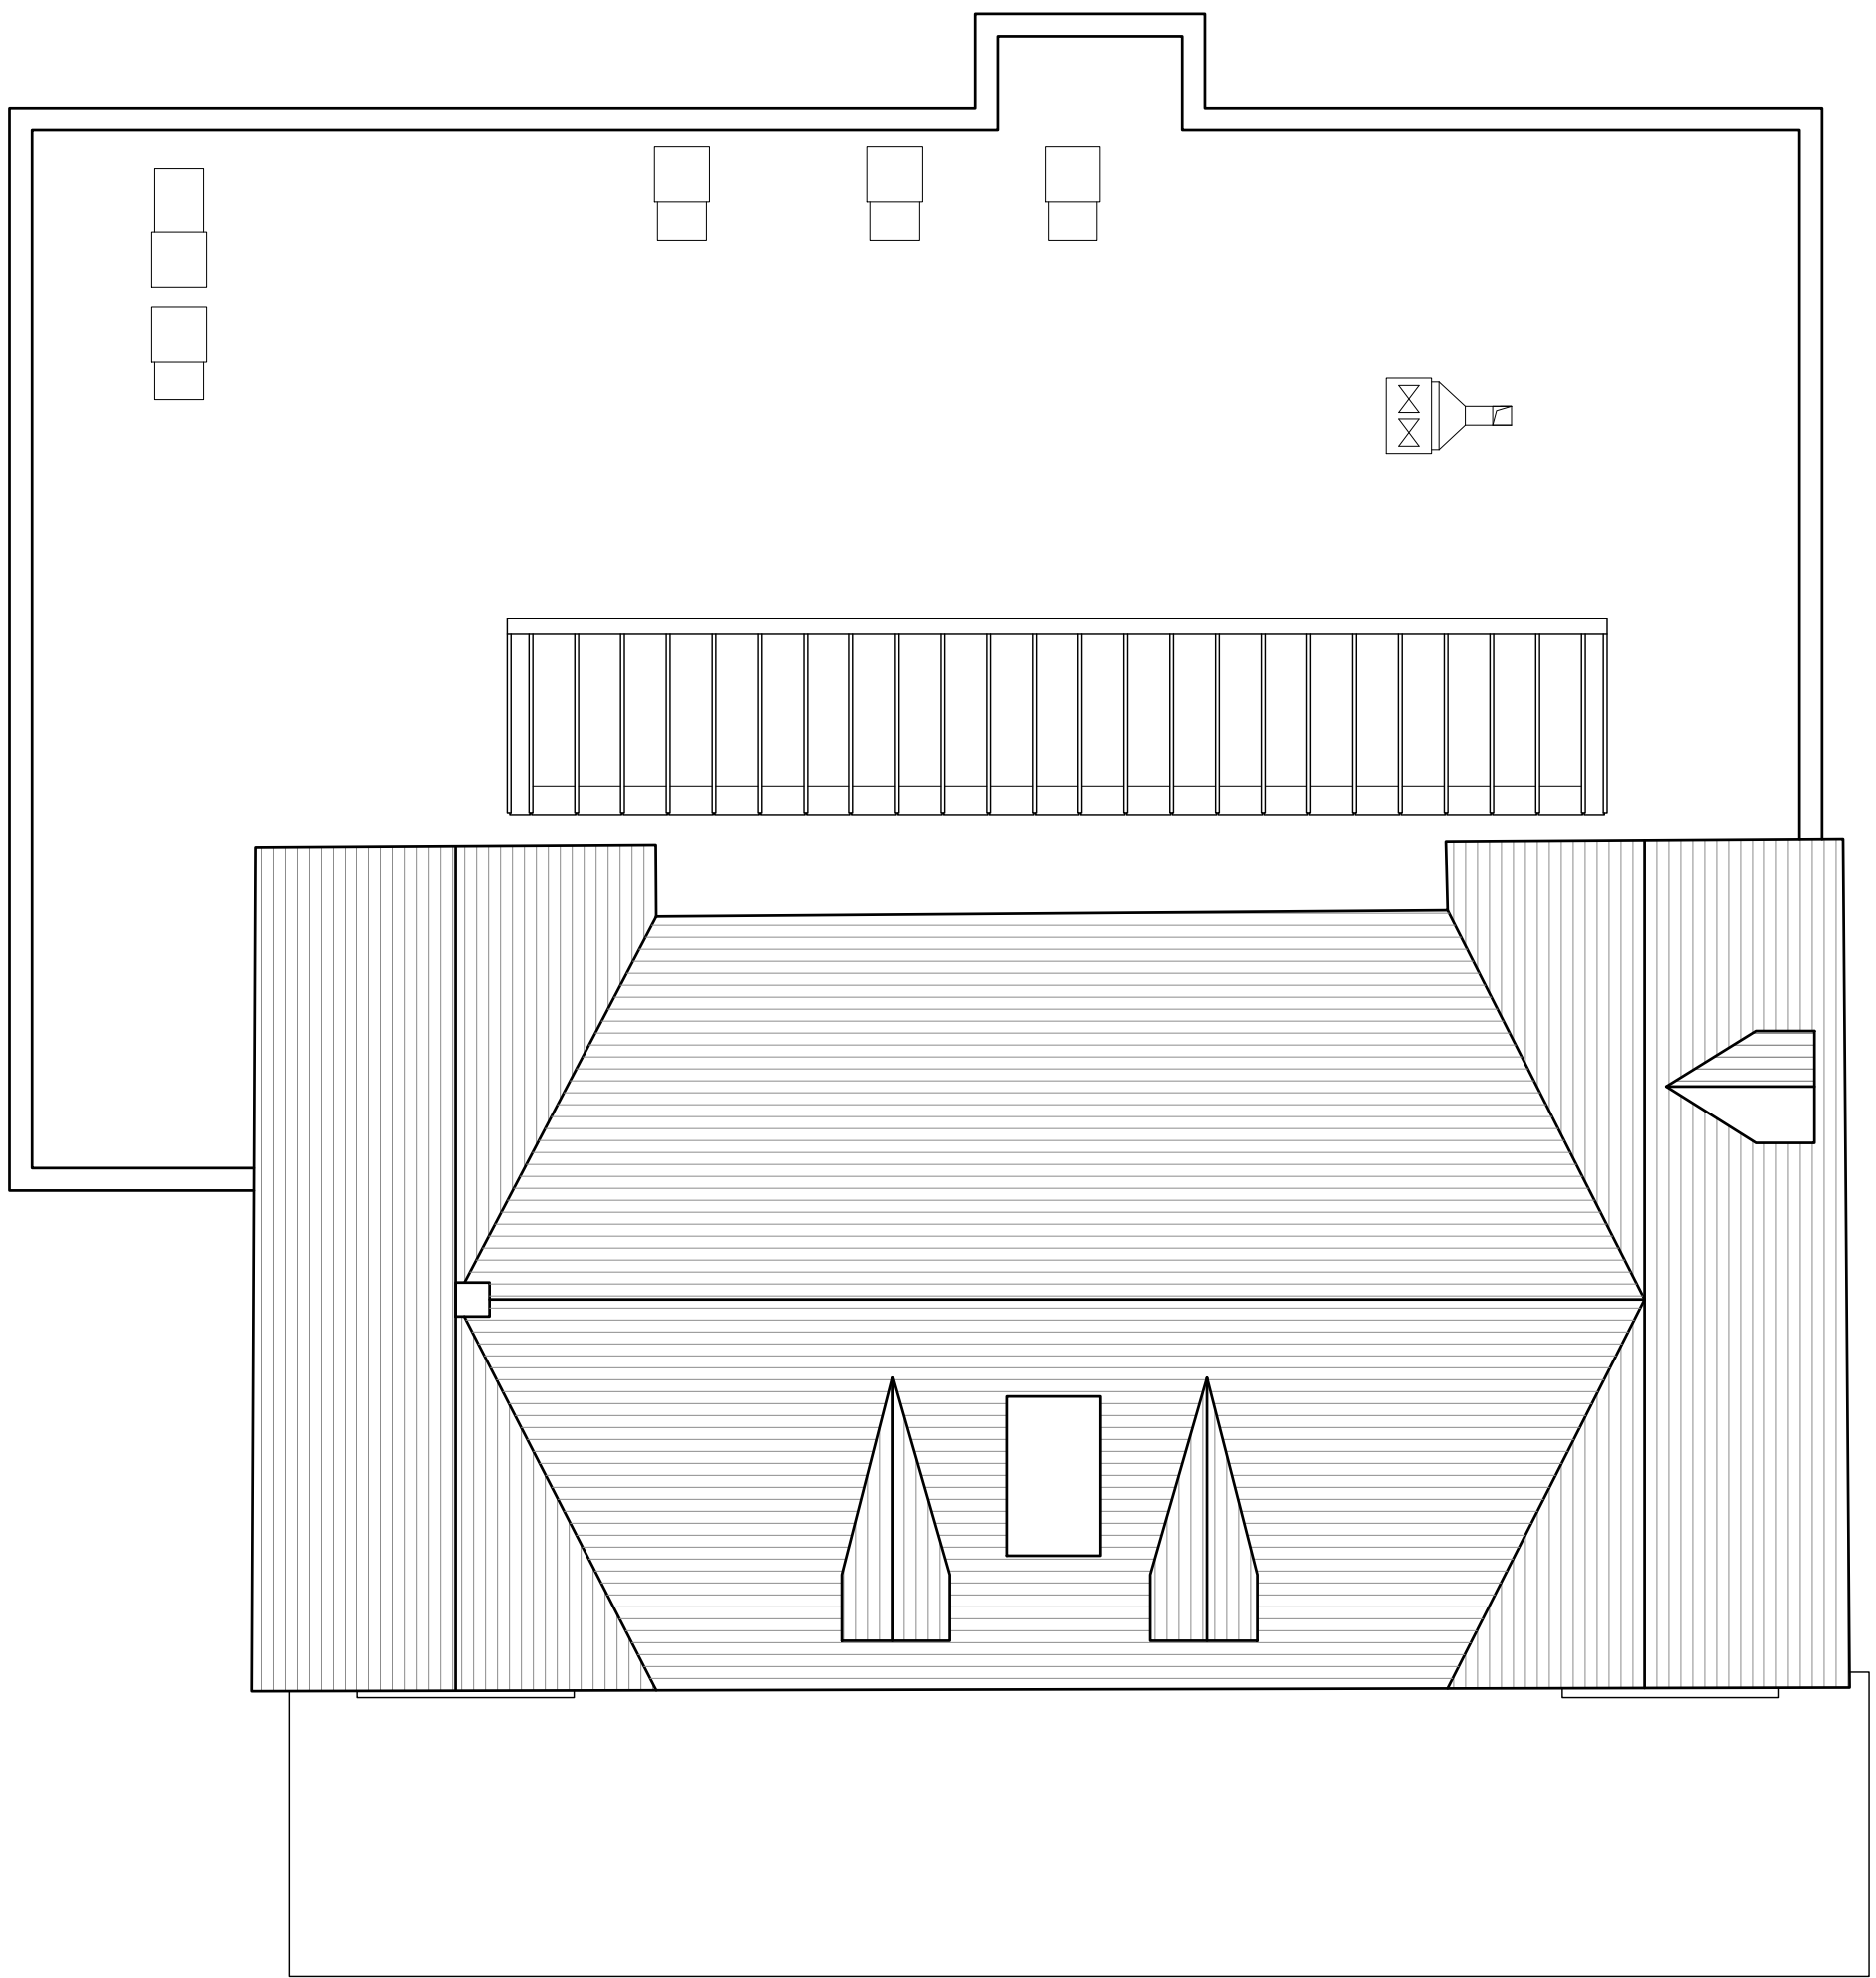


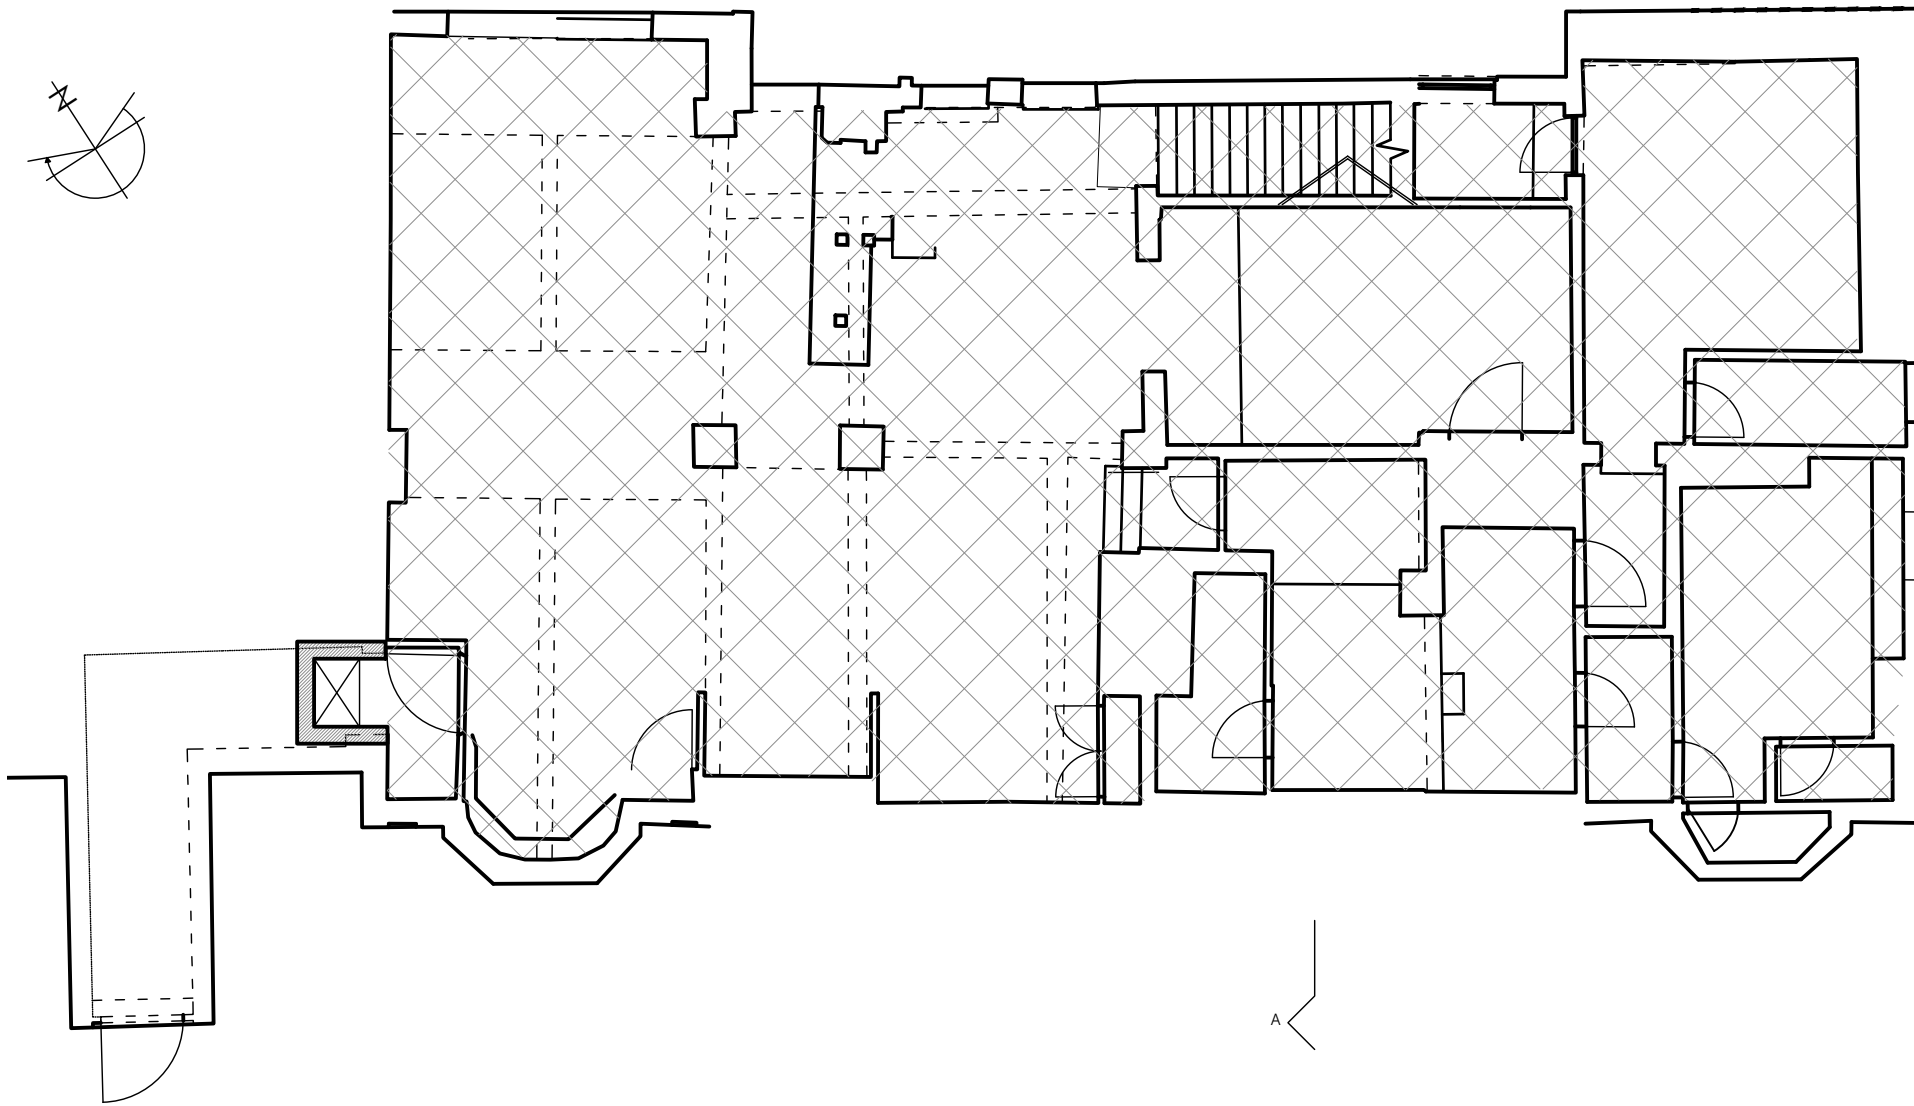


ROOF PLAN

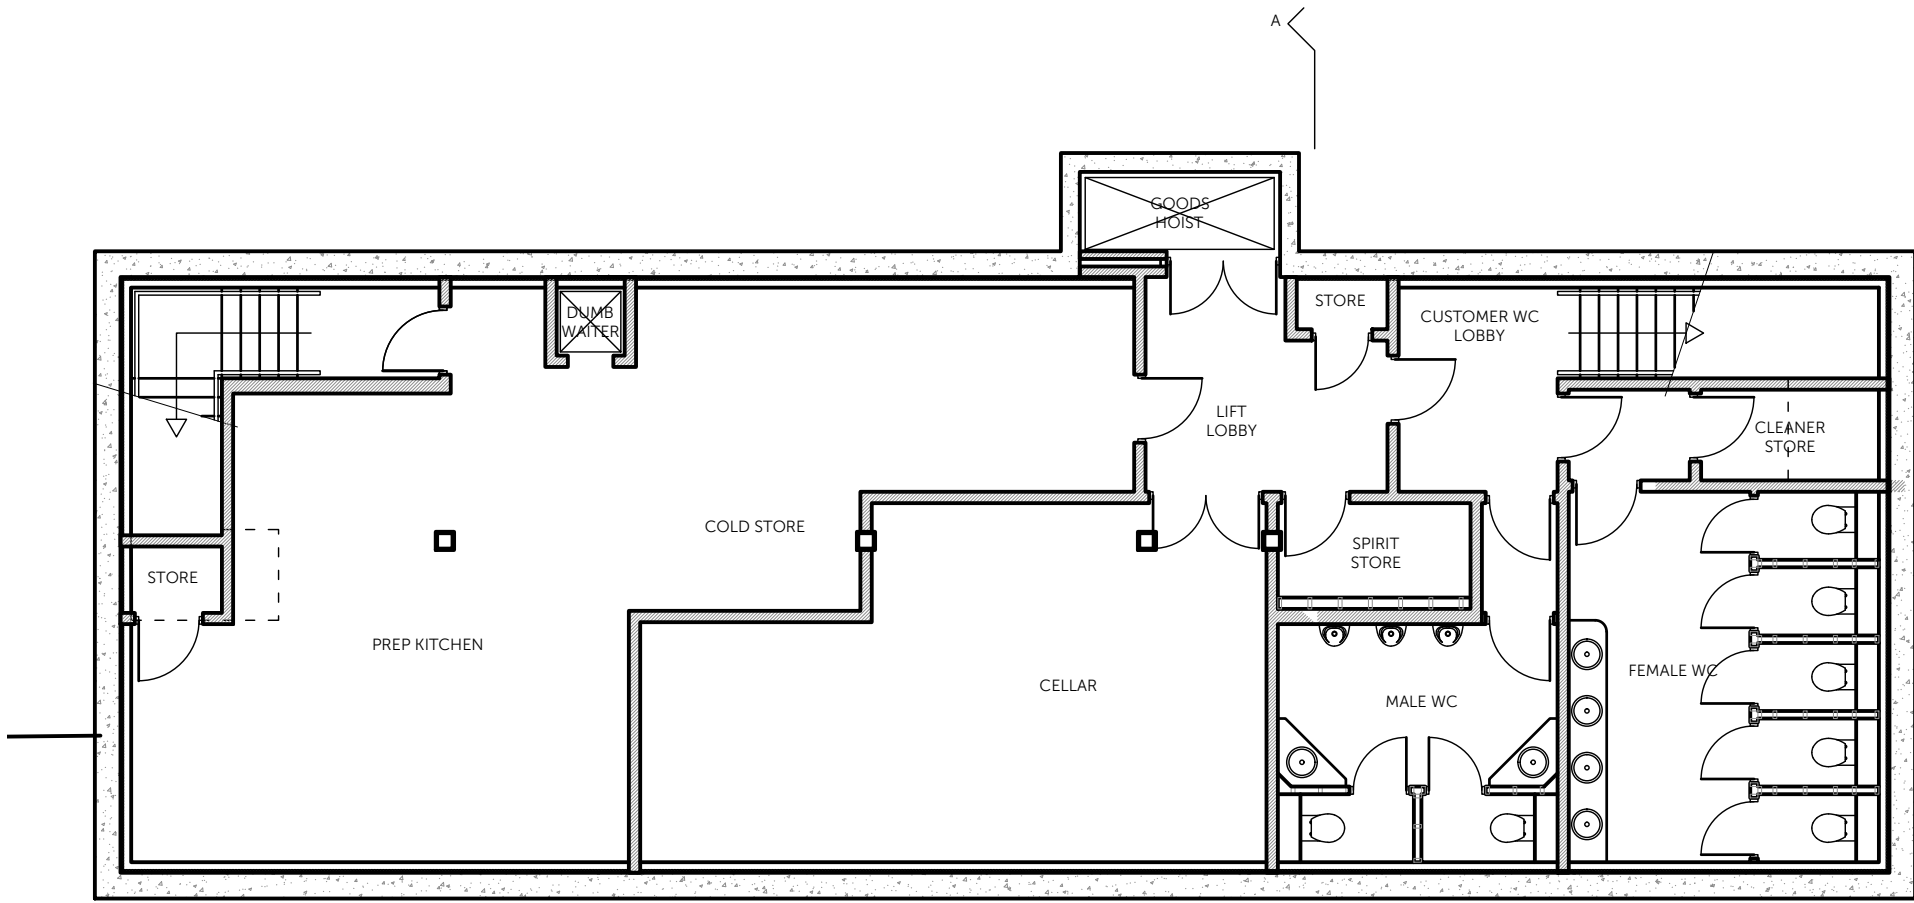

LOWER GROUND FLOOR PLAN

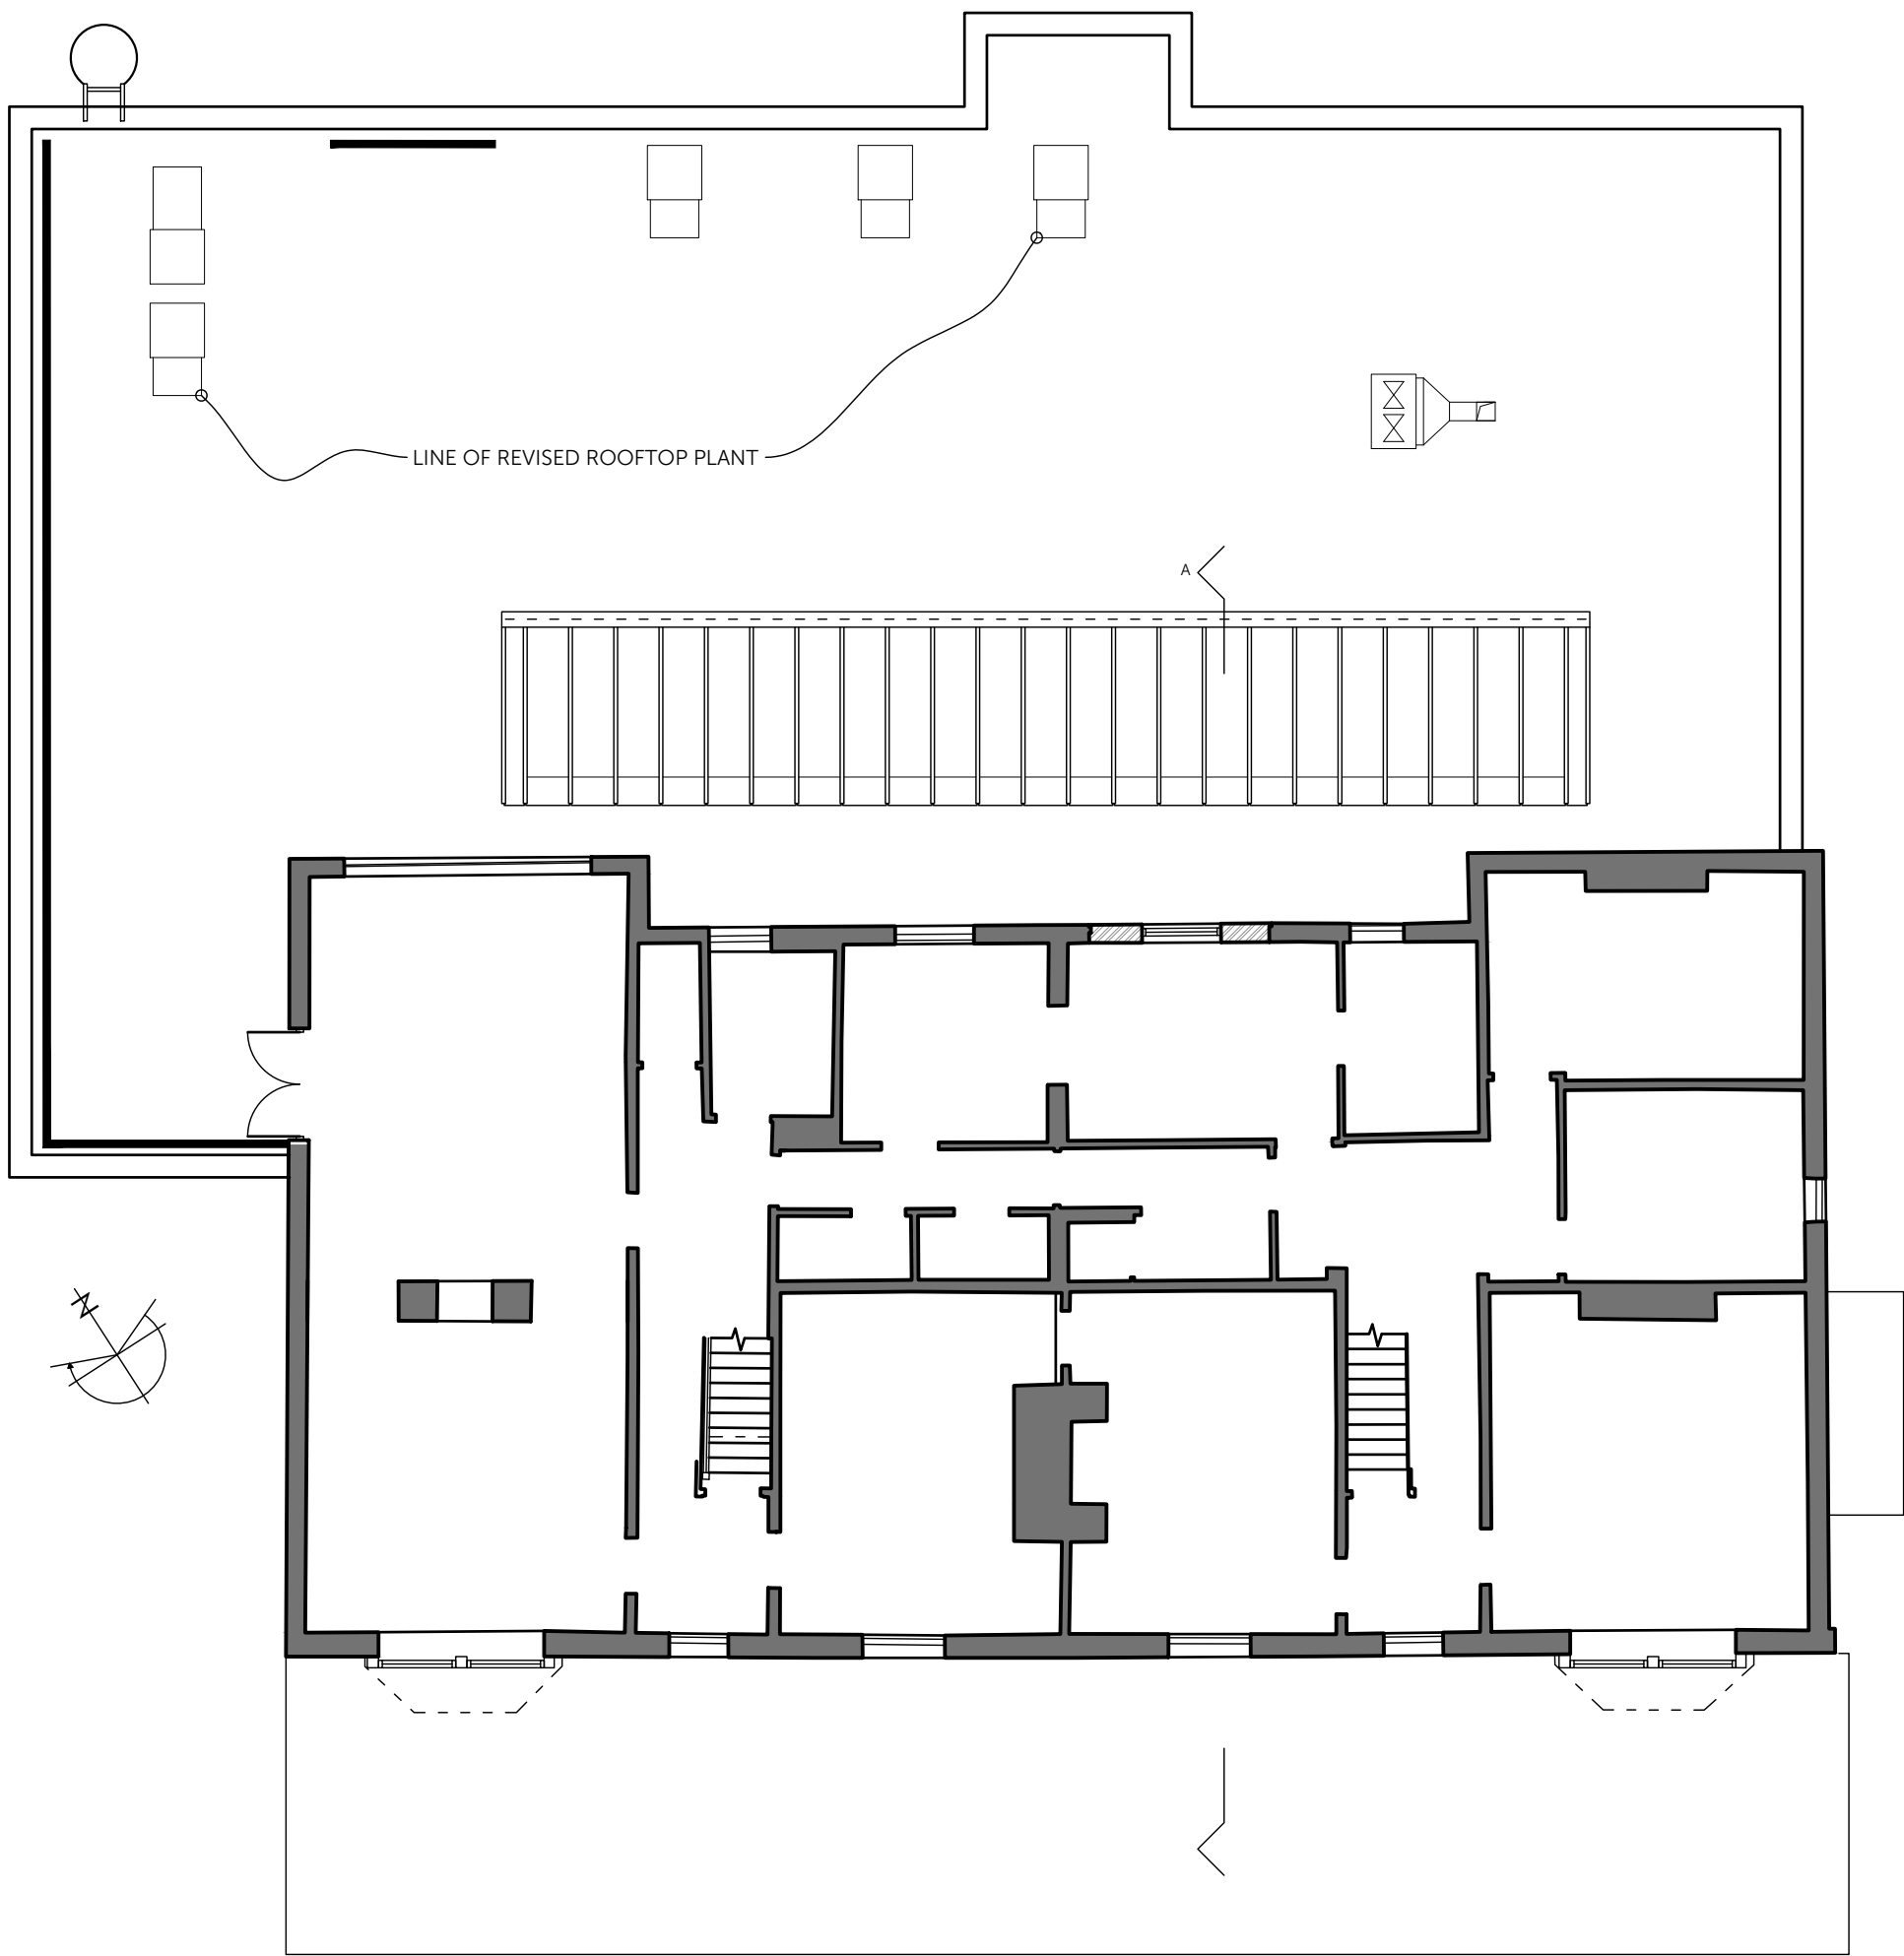

FIRST FLOOR PLAN

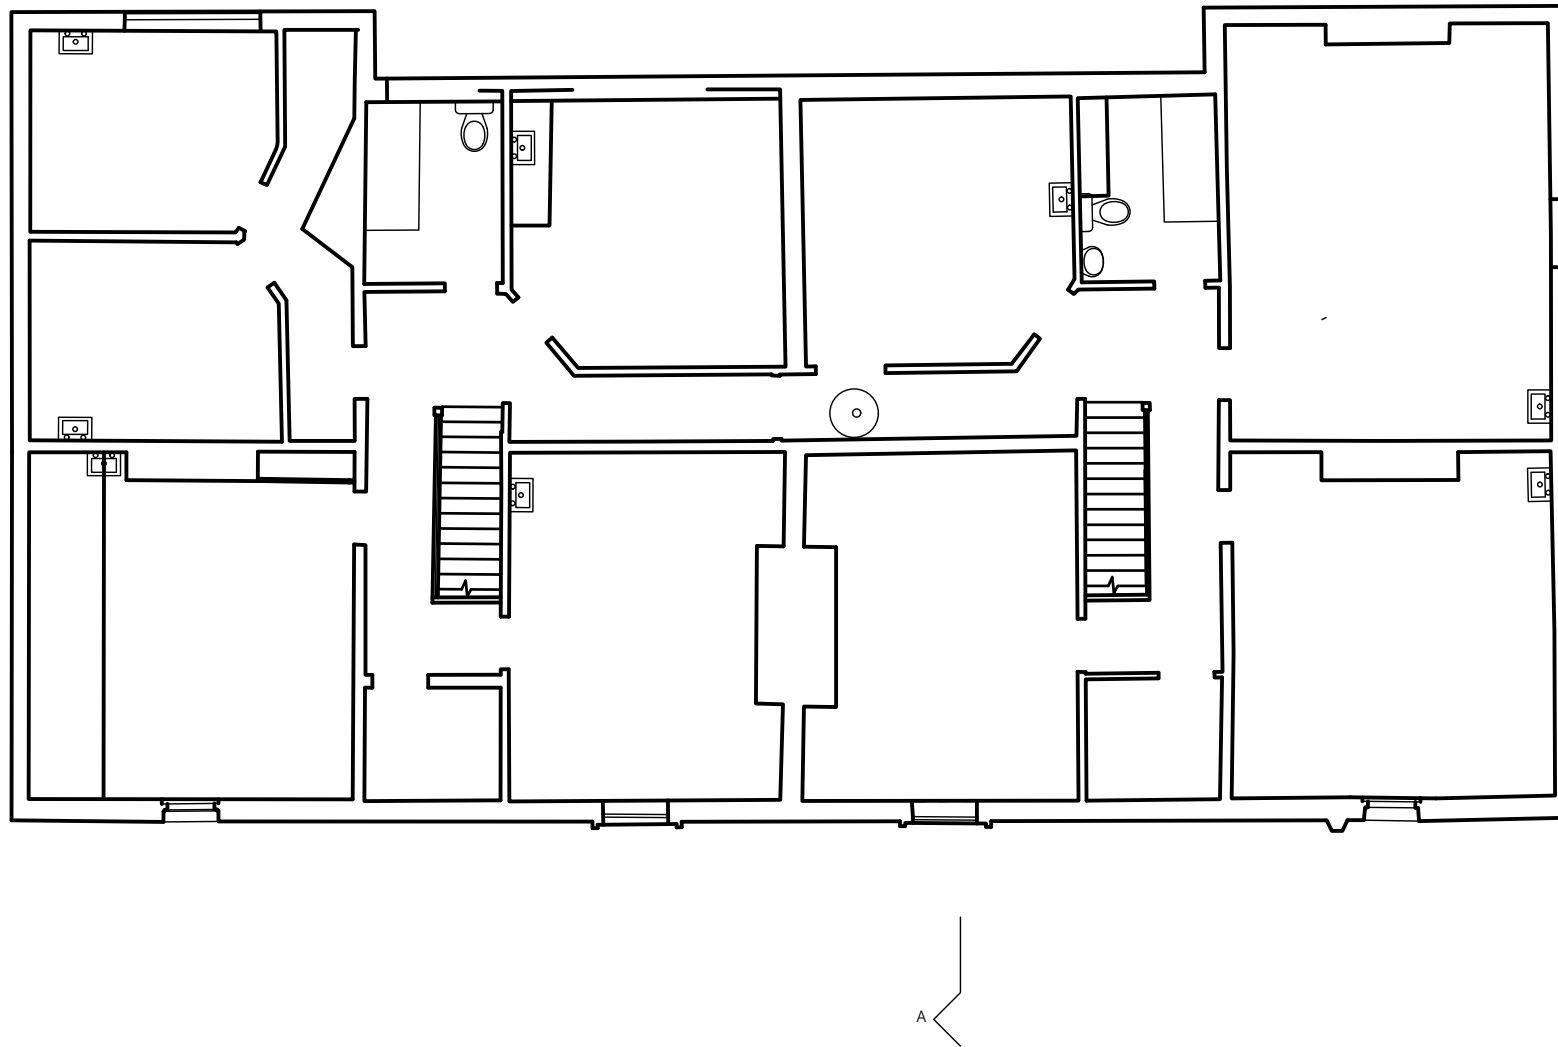

SECOND FLOOR PLAN