

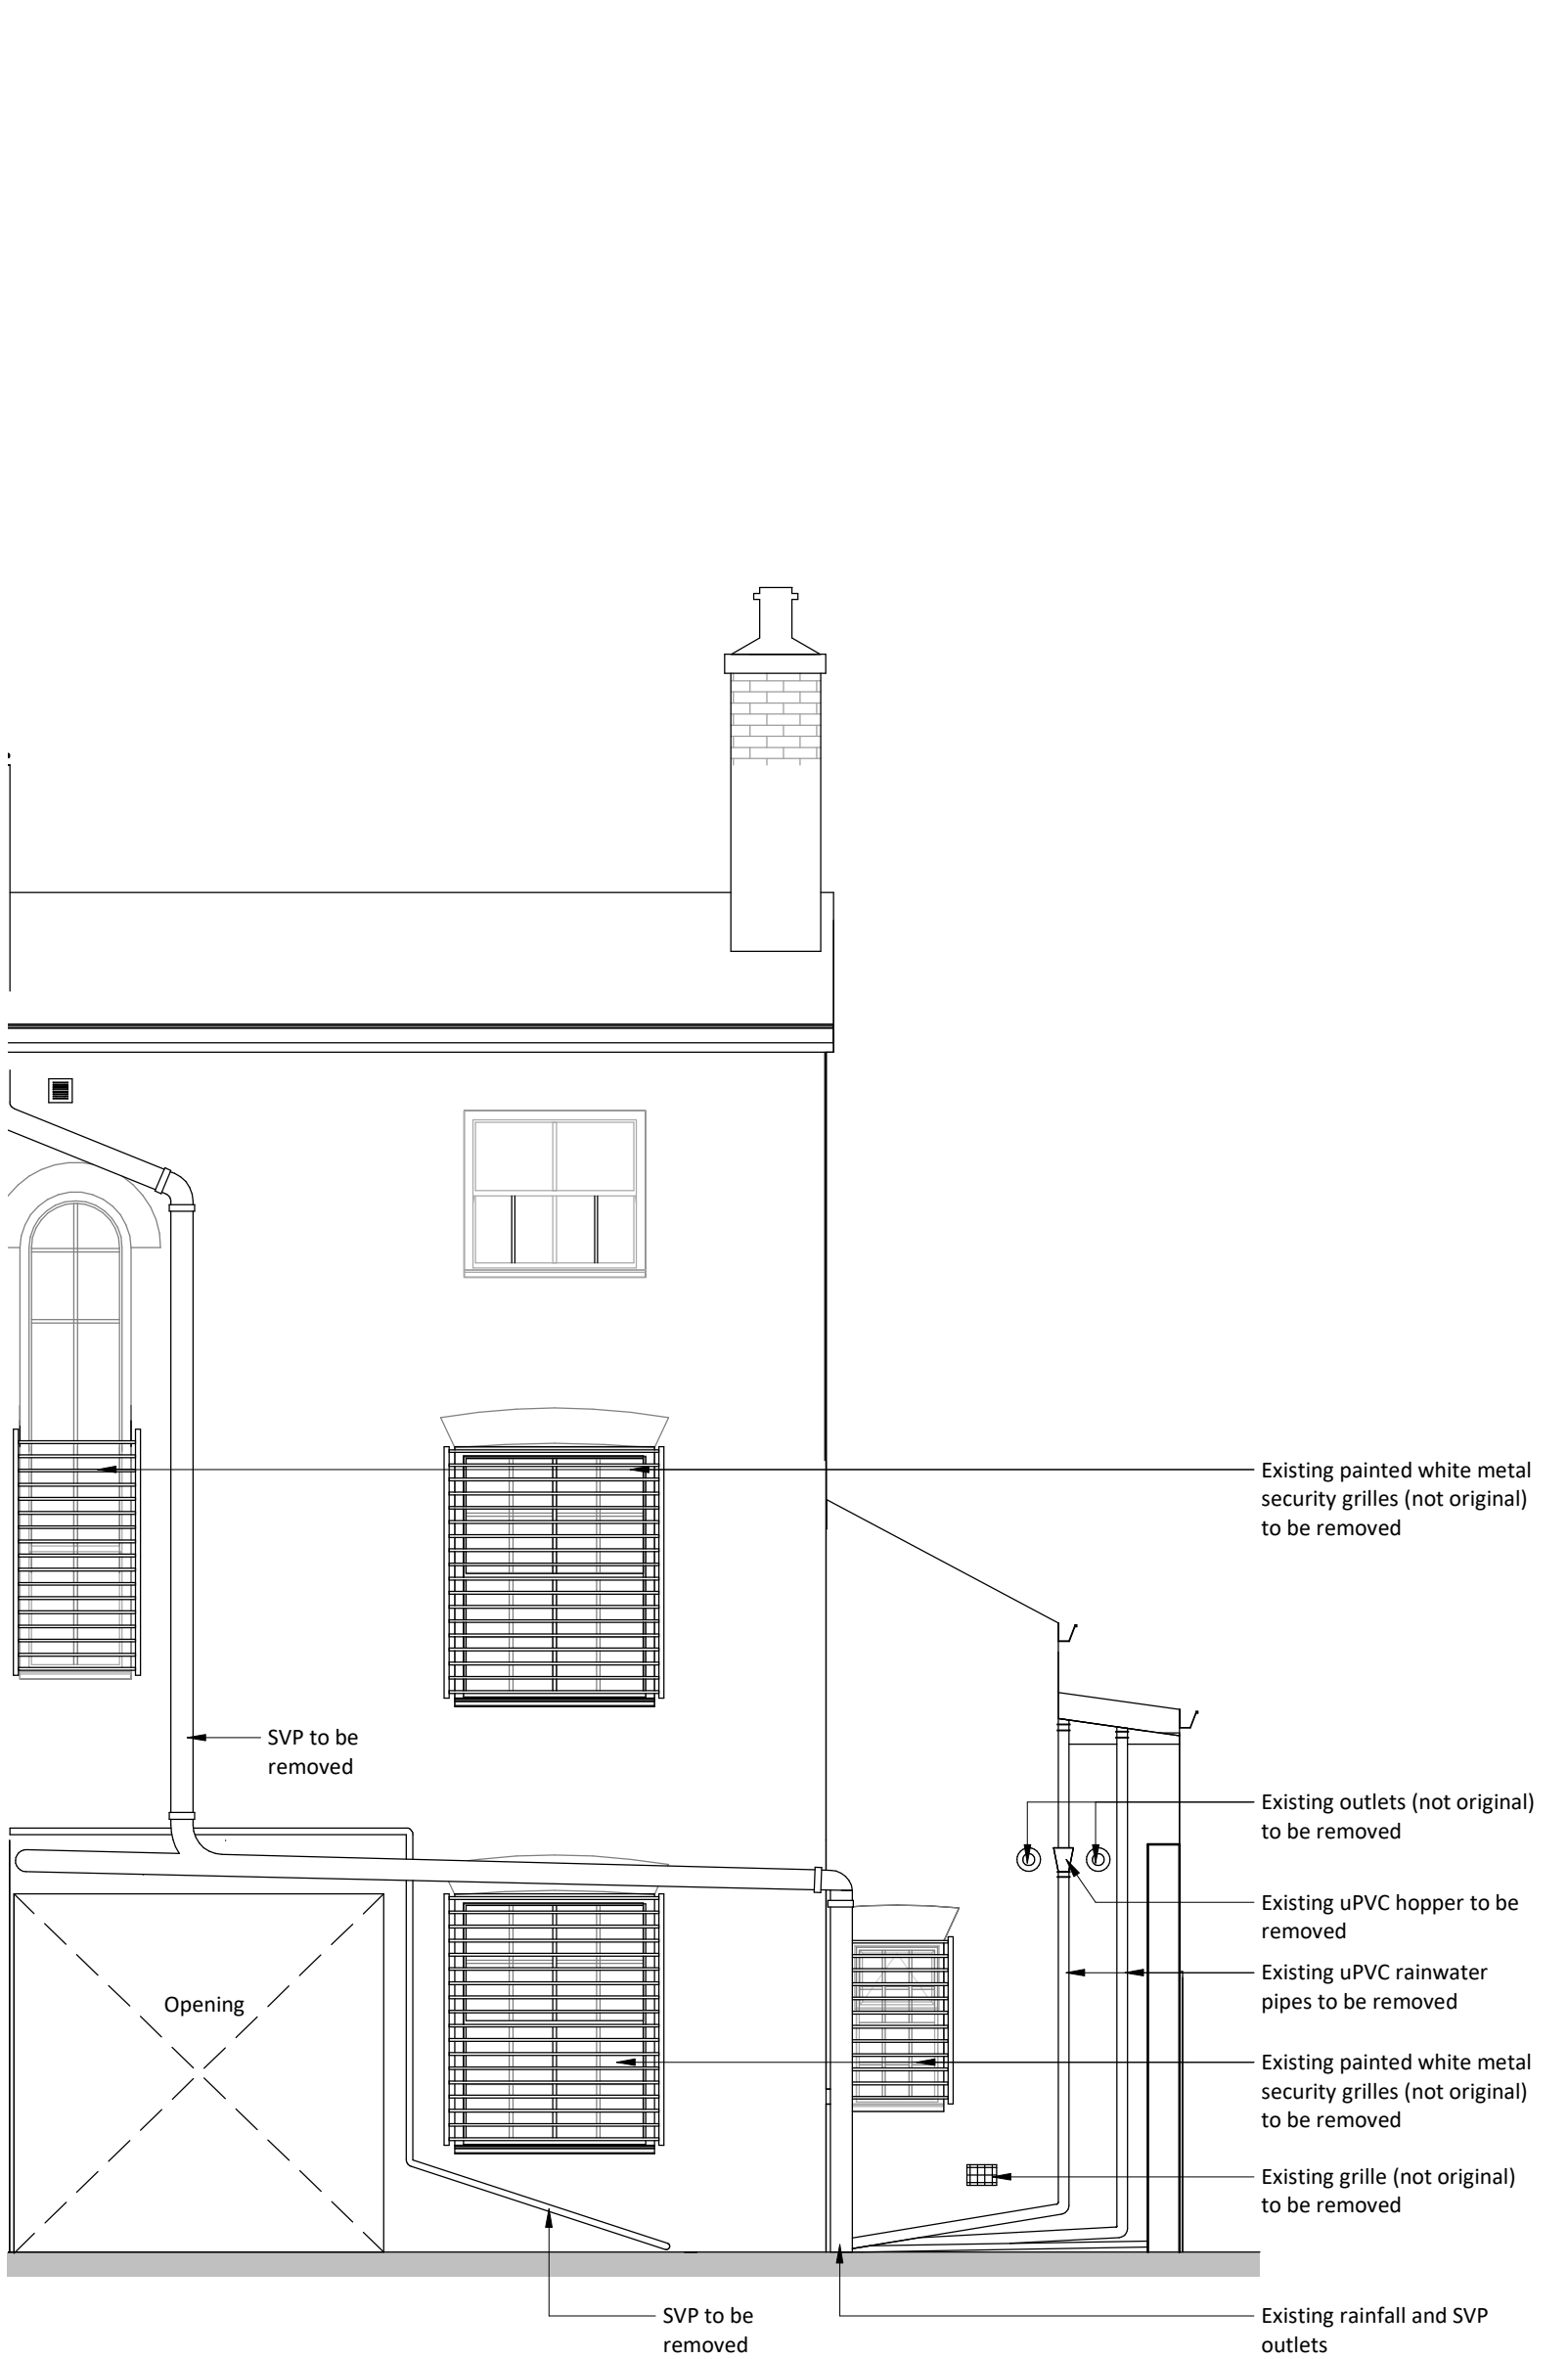


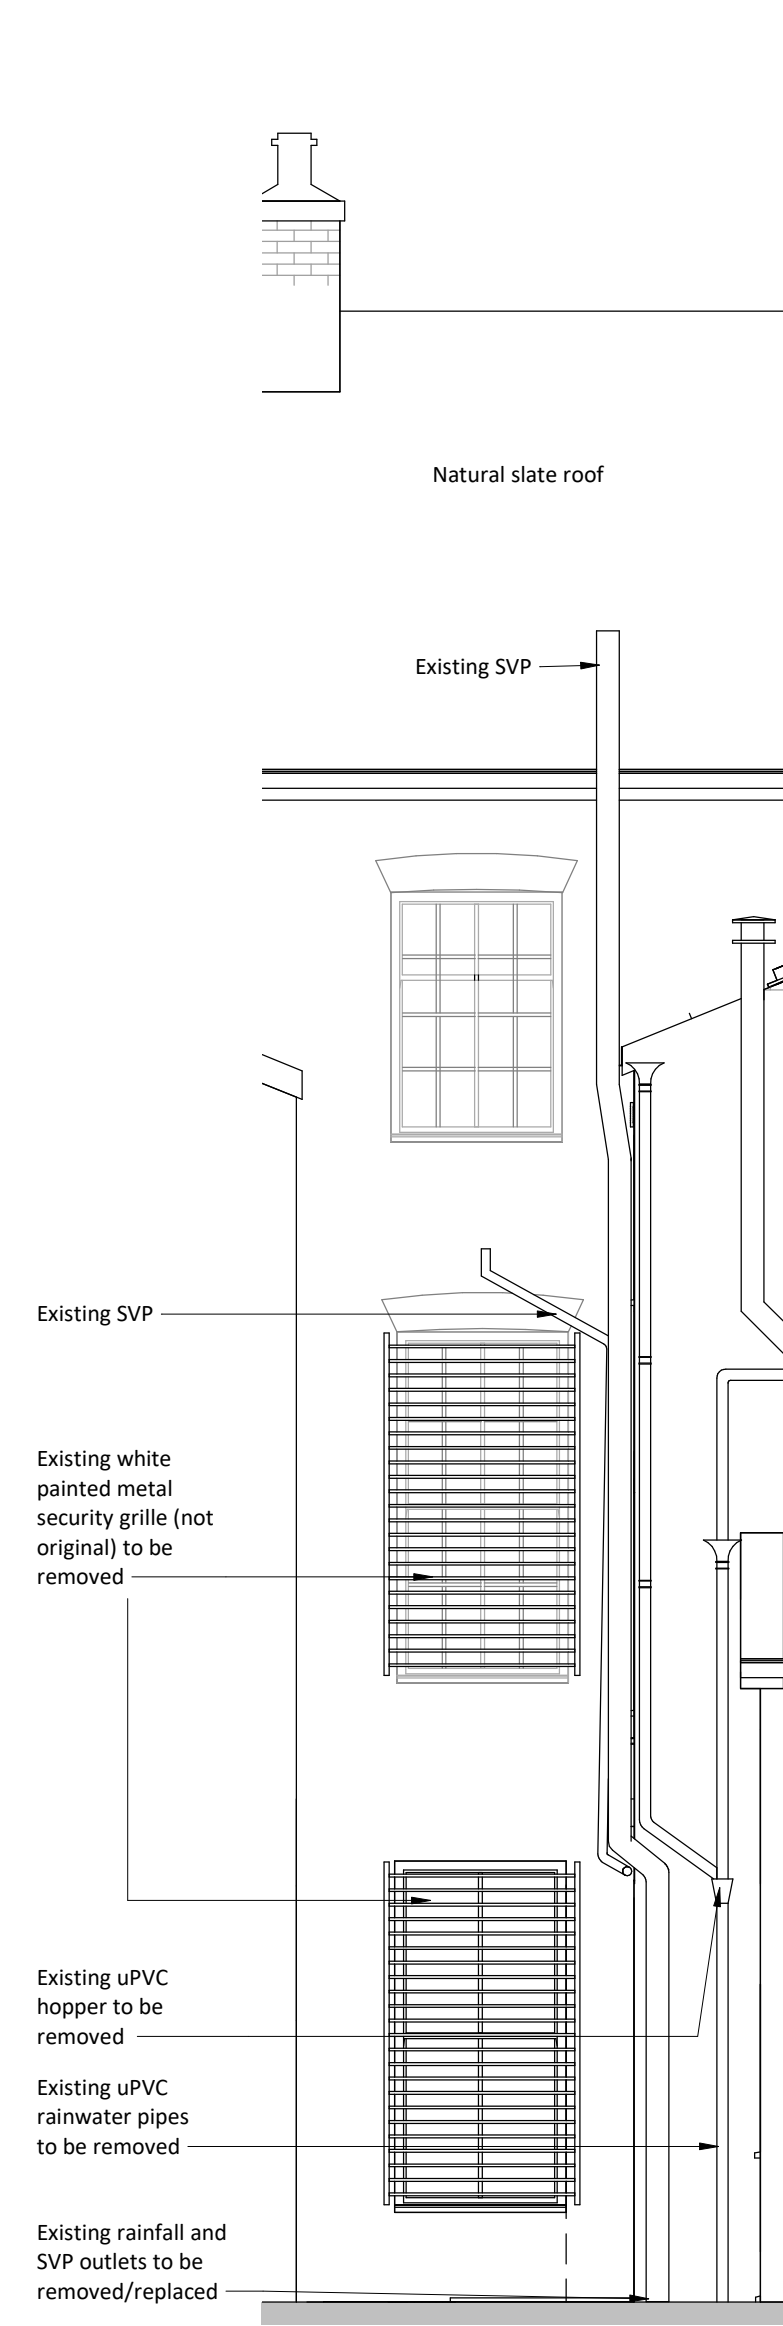

A	14/08/19	LT	Existing pipework and window grilles shown
Rev	Date	Int	Description

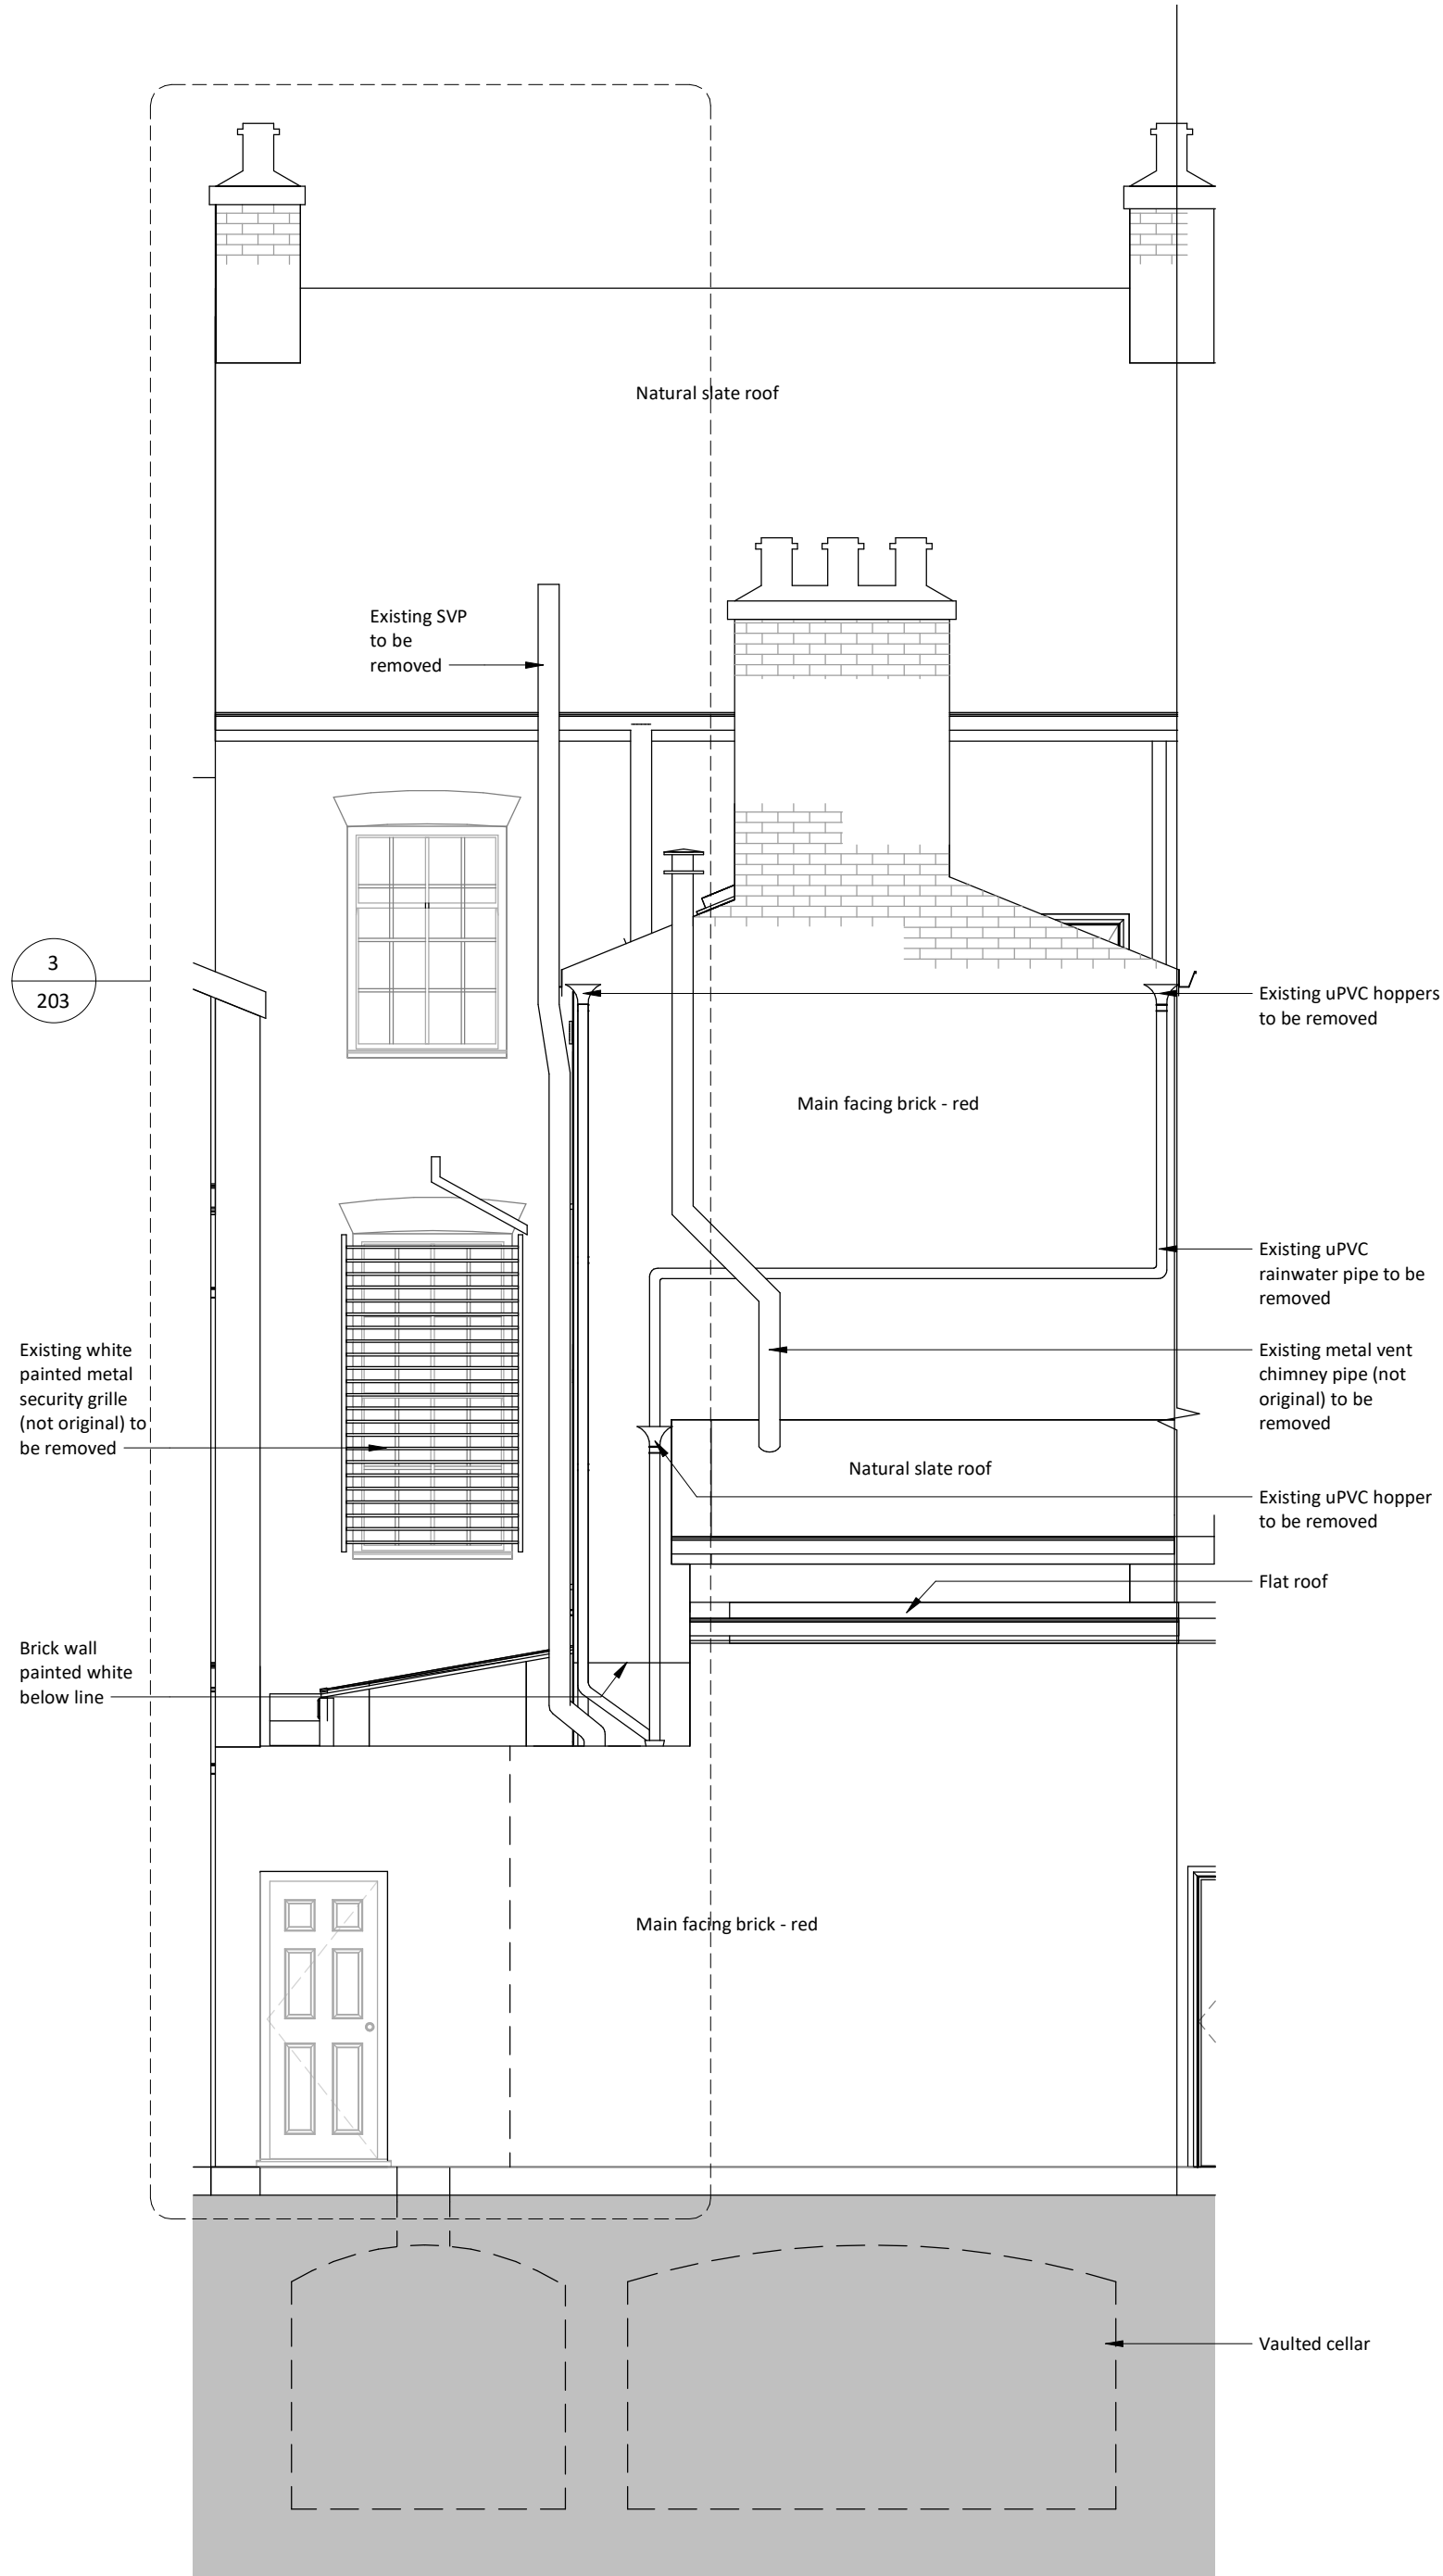

Client:
Nilesh Bhatt

Project:
**13 St John Street,
Manchester**

Description:
Existing Elevations

Purpose of Issue:			
Building Regulations			
Drawn By:	Checked By:	Date:	Scale @ A1:
LT	VJS	12/08/19	1 : 50
Job No:	Status Code:	Drawing No:	Rev:
3521	S0	203	A
File Identifier: SJ-BTP-00-E-DR-A-3521_203			