

BLUECHIP ARCHITECTS

RIBA # **arfb**
Chartered Practices Architect Registration

PROJECT REF
21087

DRAWING REF
210

SCALE
1:50 @ A1

DATE
AUG '21


CLIENT
MR & MRS ABRAHAM
11A WARWICK ROAD
CHORLTON
MANCHESTER
M21 0AU

PROJECT
SINGLE STOREY REAR EXTENSION
FIRST FLOOR REAR EXTENSION
INTERNAL REMODELLING


PROPOSED ELEVATIONS

CLIENT

- 1 FACING BRICK
- 2 GREY ROOF SLATE
- 3 BROWN UPVC WINDOWS
- 4 BLACK TIMBER DOOR
- 5 GREY UPVC DOORS
- 6 GREY UPVC WINDOWS
- 7 TIMBER CLADDING
- 8 GREY RENDER
- 9 ZINC CLADDING
- 10 GREY ALUMINIUM COPING

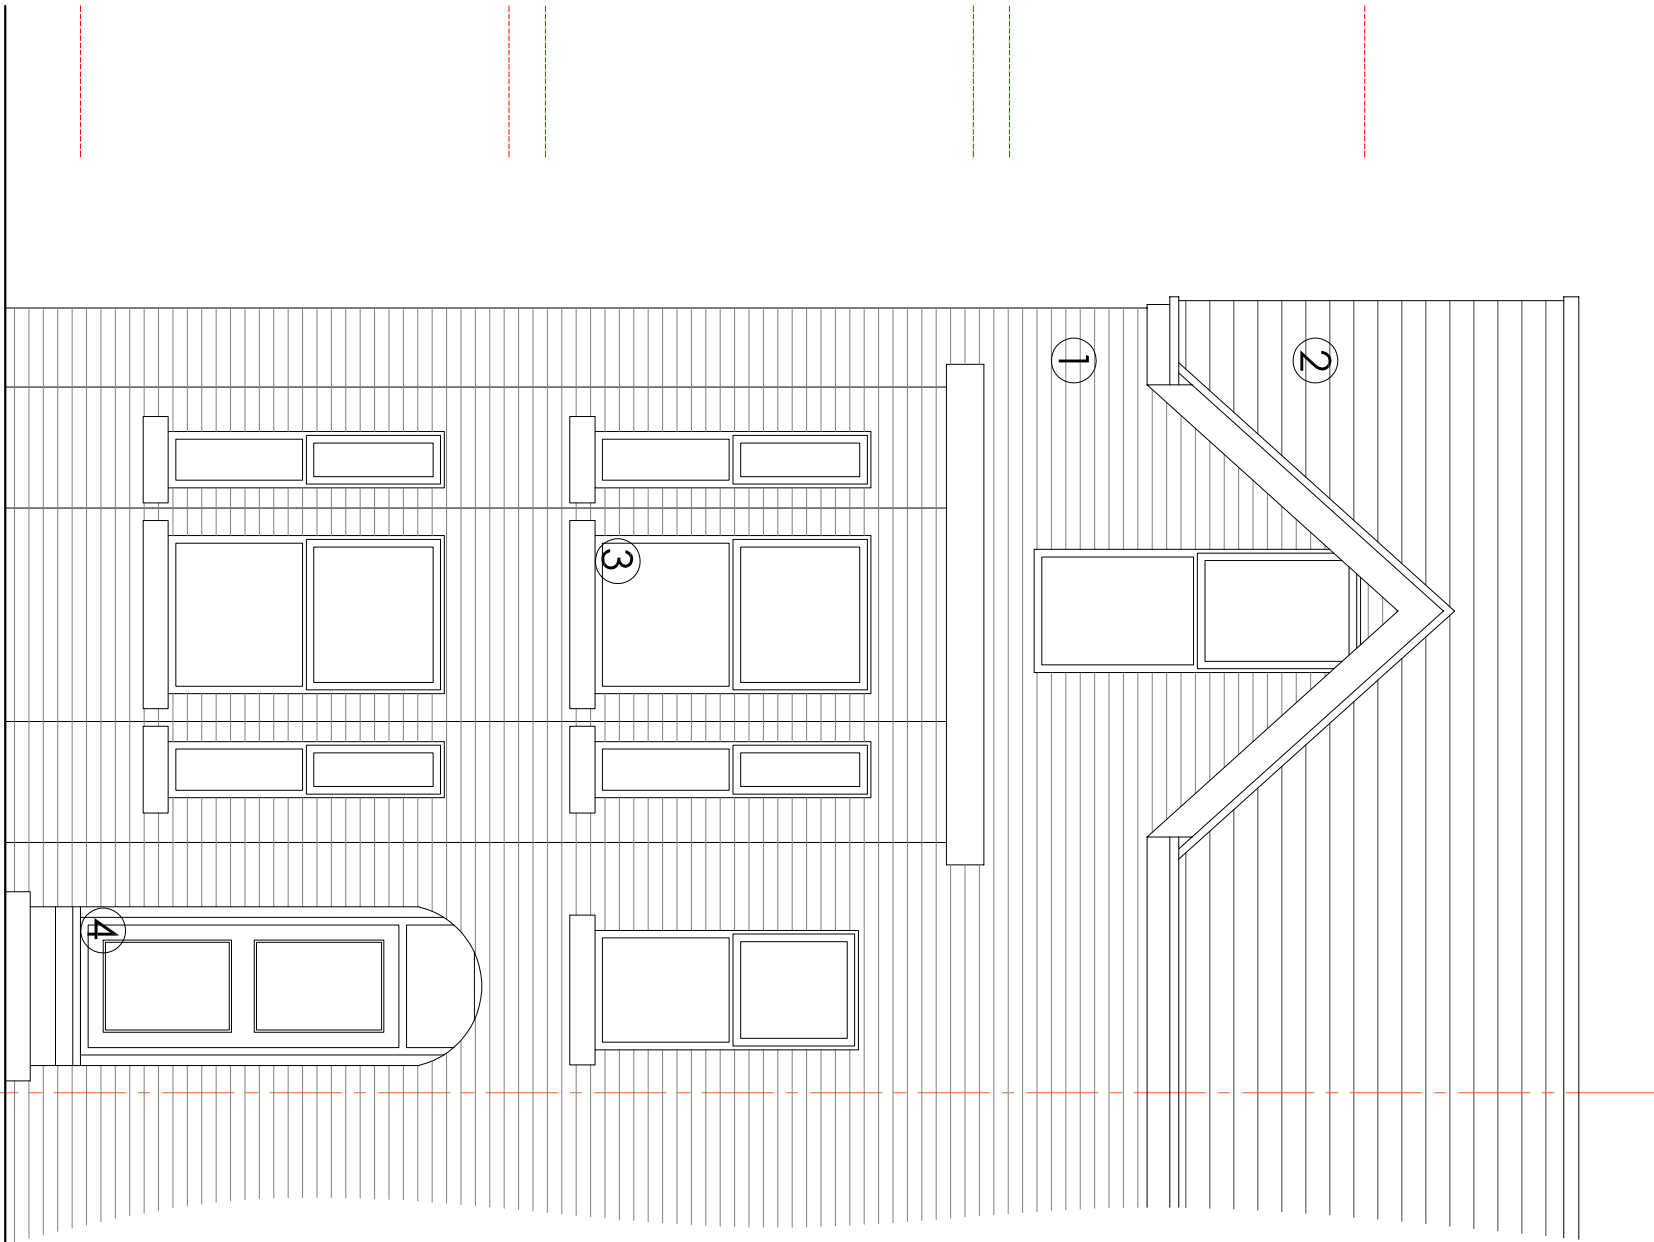


FRONT ELEVATION (SOUTH)

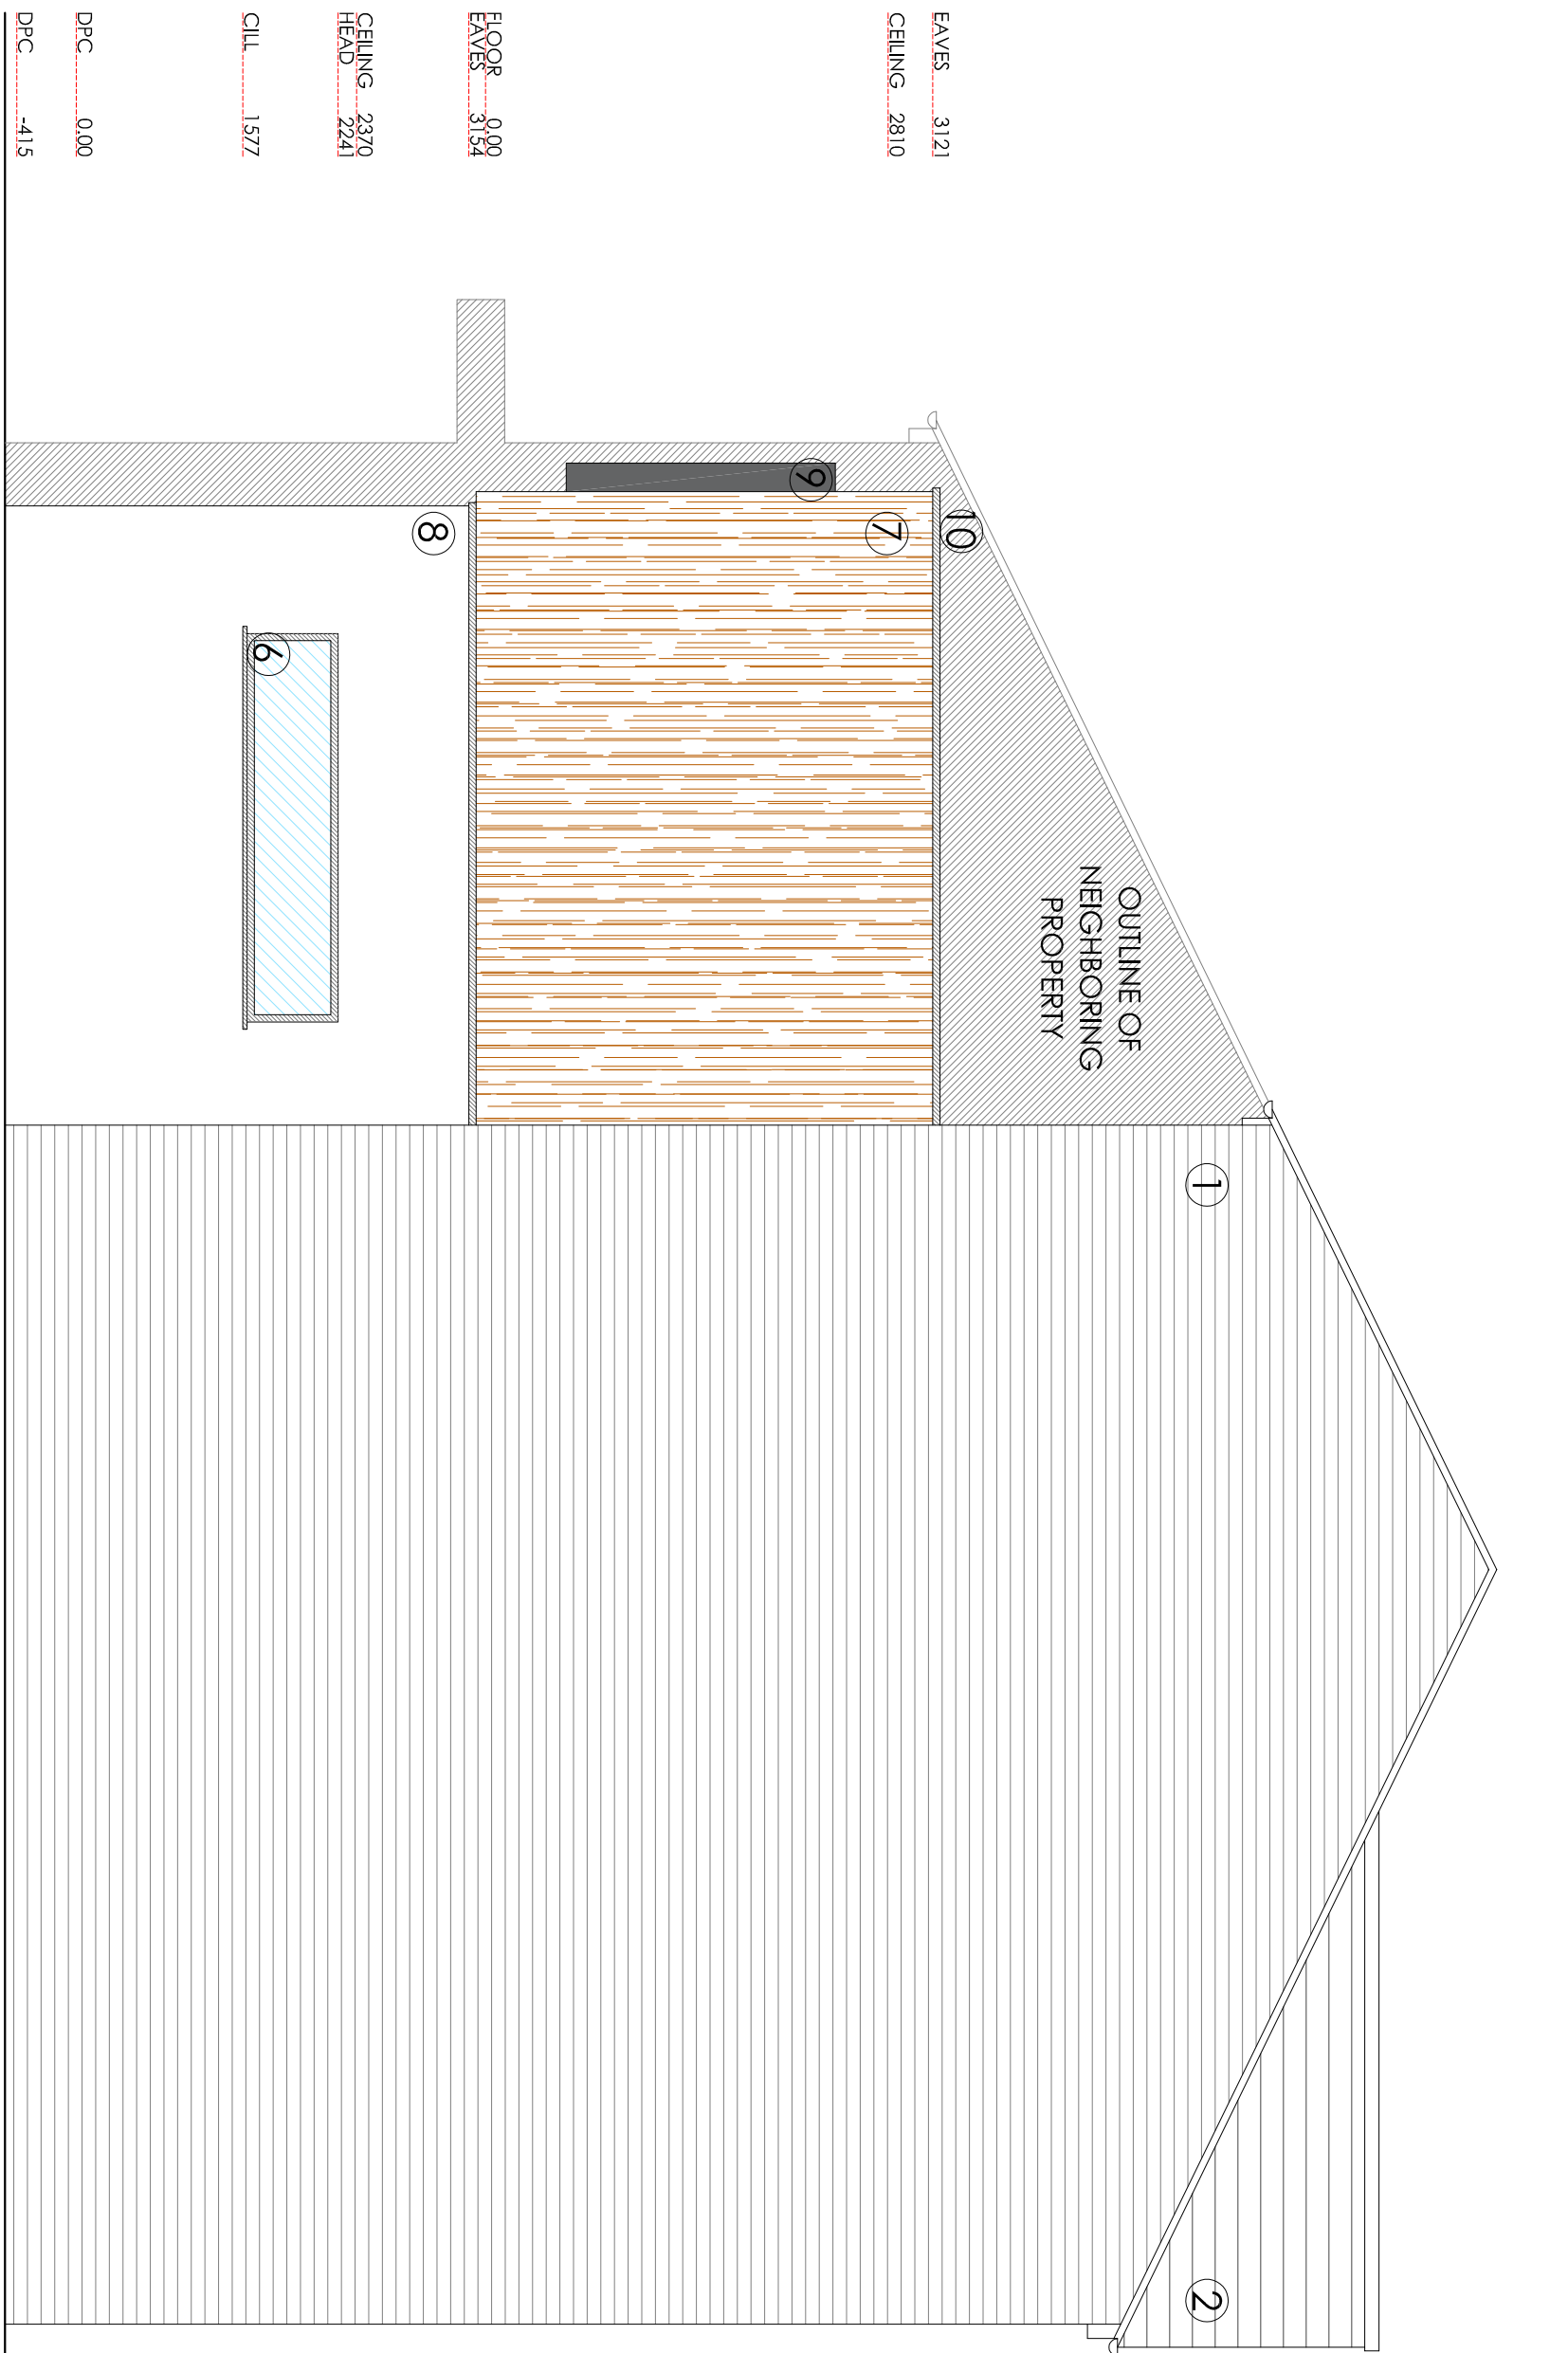

SIDE ELEVATION (WEST)




REAR ELEVATION (NORTH)

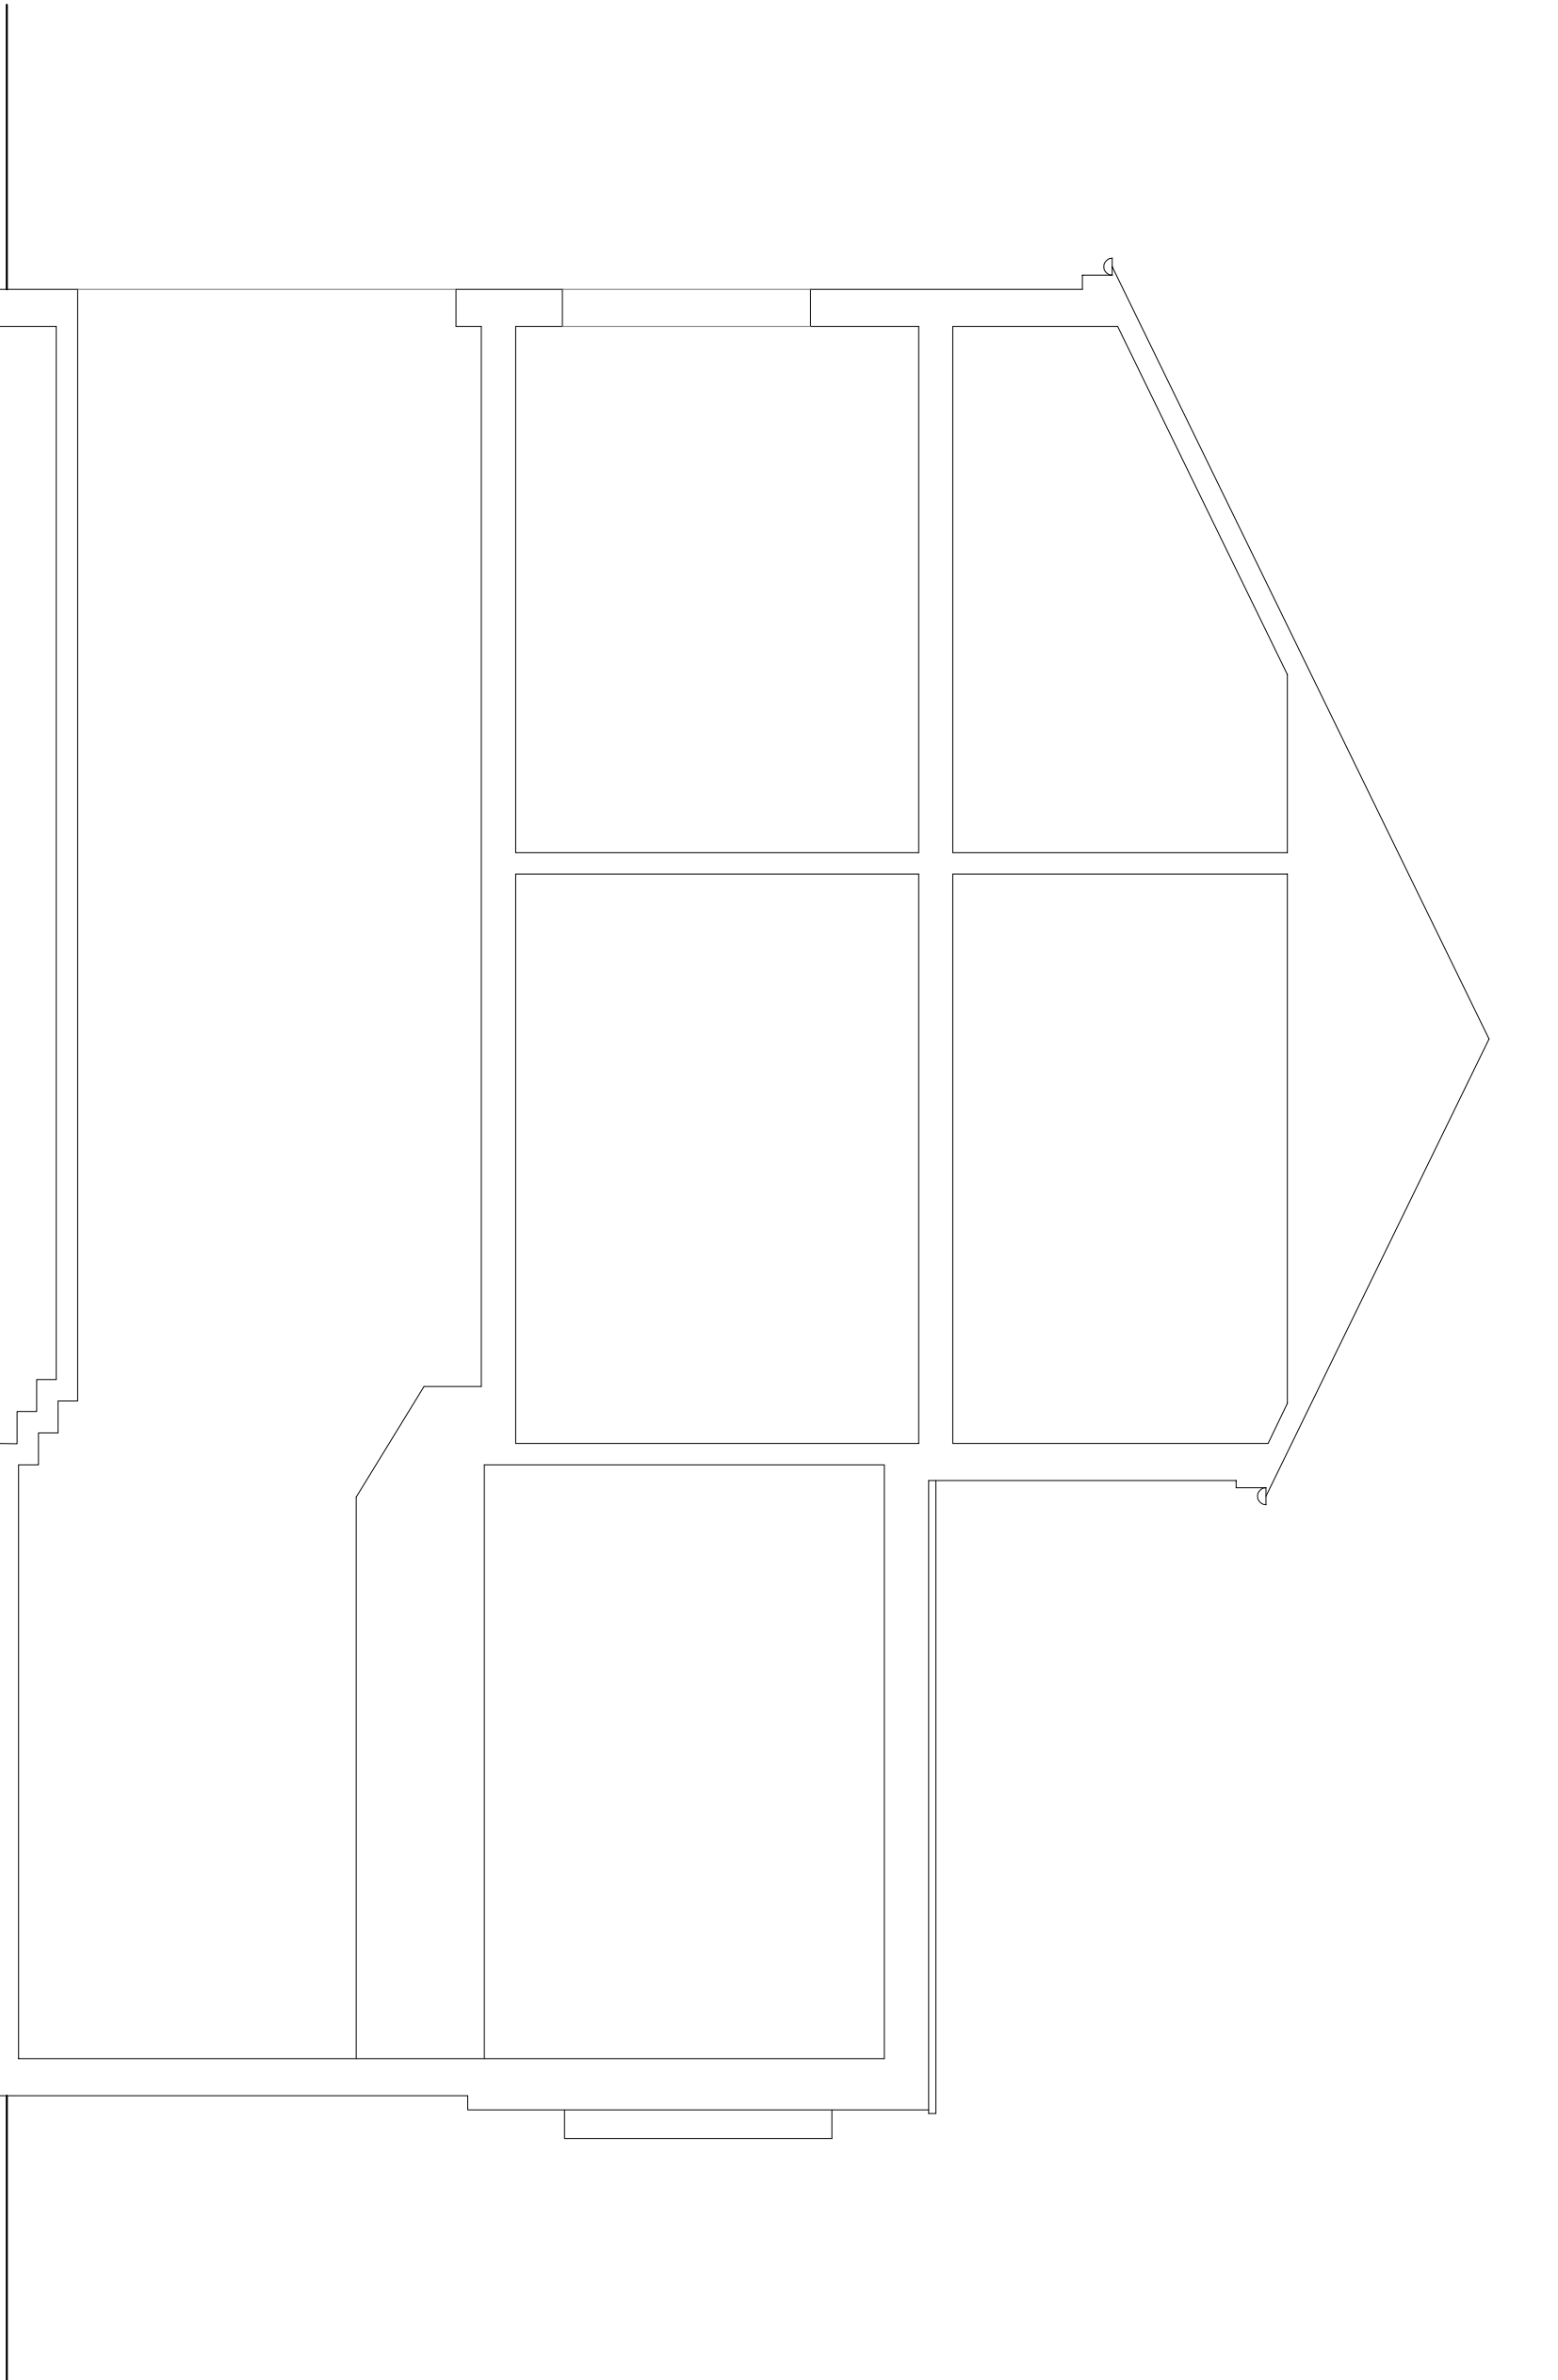

SECTION THRU (EAST)

ISSUED FOR CLIENT REVIEW & COMMENT

17.08.21

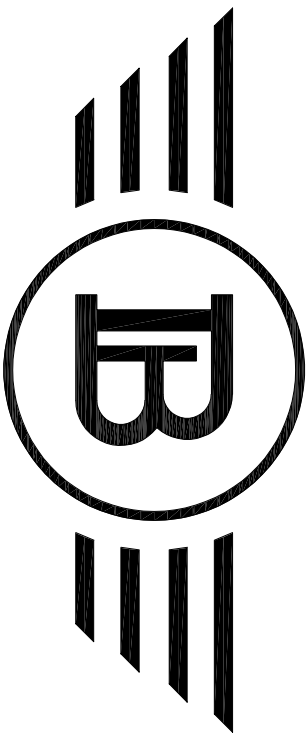

BLUECHIP ARCHITECTS

07999 294 675

DESIGN@BLUECHIP-ARCHITECTURE.CO.UK

WWW.BLUECHIP-ARCHITECTURE.CO.UK

LOWRY MILL | LEE ST. | SWINTON | MANCHESTER | M27 6DB
DO NOT SCALE FROM THE DRAWING. COPYRIGHT PROTECTED & ISSUED
UNDER LICENCE TO THE CLIENT NAMED BELOW. ALL INFORMATION
CONTAINED HEREIN IS NON-TRANSFERABLE WITHOUT APPROVAL FROM
BLUECHIP ARCHITECTS