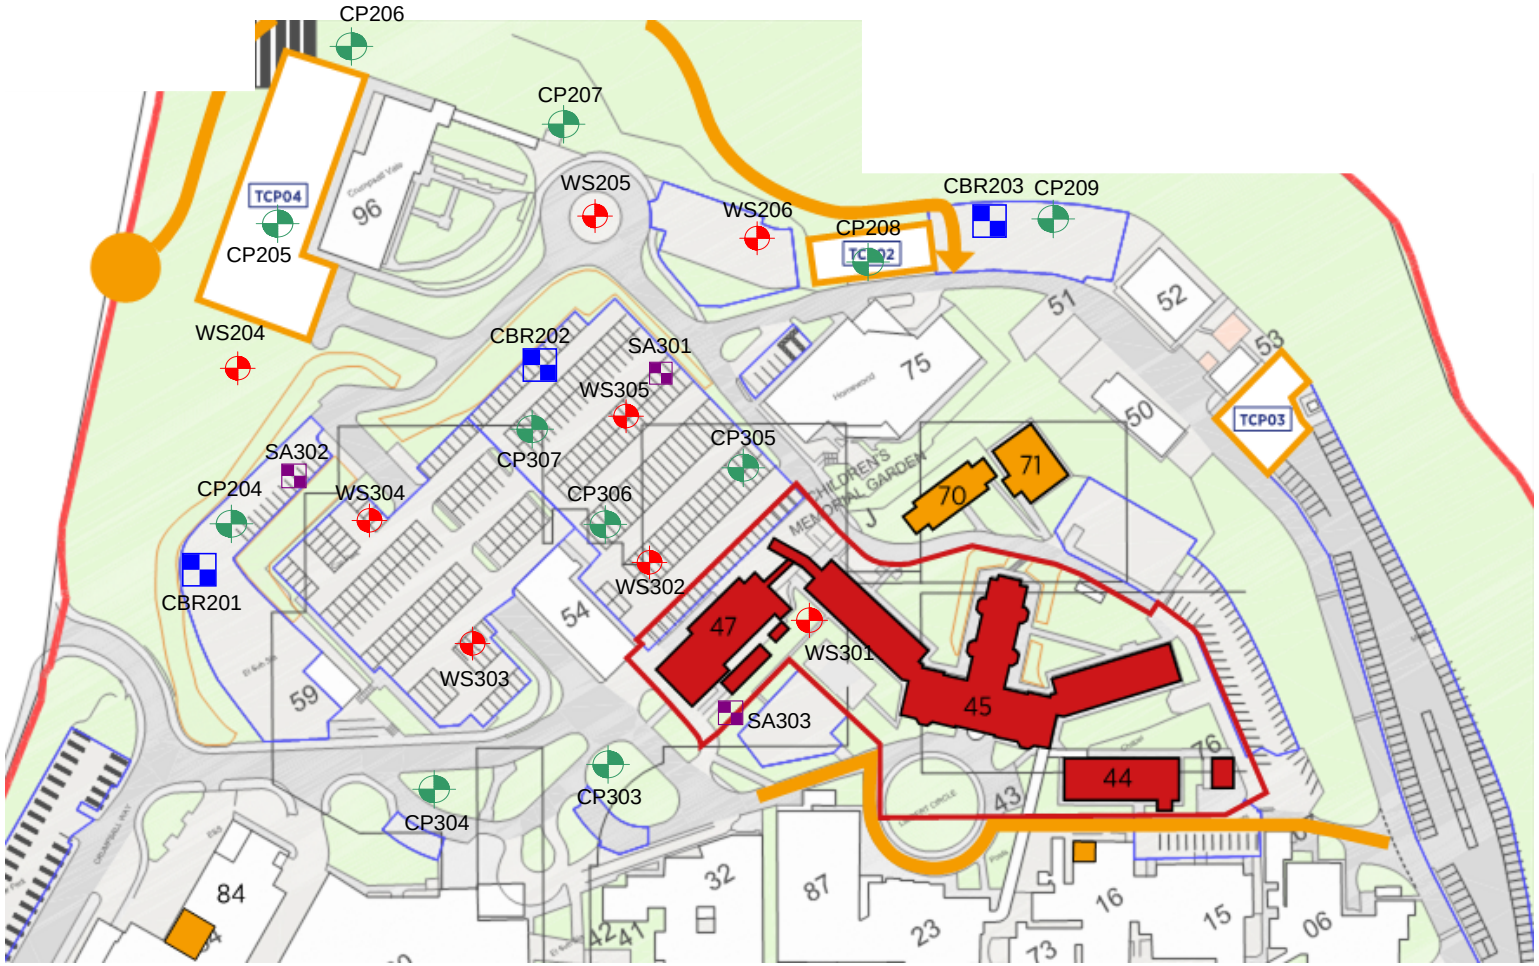



CABLE PERCUSSIVE BOREHOLE TO 25M FOLLOWED ON WITH OPEN HOLE ROTARY TO 35M

CABLE PERCUSSIVE BOREHOLE TO 25M FOLLOWED ON WITH OPEN HOLE ROTARY TO 50M

WINDOW SAMPLE BOREHOLE LOCATION UP TO 5M

CBR TEST

SOAKAWAY TESTS TO 2M

* MONITORING INSTALLATION

| Rev: | Description: | Date: | By: | Chkd: |
|---|---|---|---|---|


curtins

Curtins Consulting Ltd,
Merchant Exchange, 17-19 Whitworth Street West, Manchester, M1 5WG
t: 0161 236 2394
e: manchester@curtins.com
www.curtins.com

Structures - Civils - Environmental - Infrastructure - Transport Planning - Sustainability - Expert Advisory Services
Birmingham - Bristol - Cardiff - Douglas - Edinburgh - Kendal - Leeds - Liverpool - London - Manchester - Nottingham


Status:

INFORMATION

Project:

**NORTH MANCHESTER GENERAL HOSPITAL**

Drg Title:

**STAGE 2 EXPLORATORY HOLE LOCATION PLAN**

| Scale: | Size: | First Issue: | Drawn: | Checked: |
|---|---|---|---|---|
| NTS | A3 | 13/05/21 | PN | RA |

| Drg No: | Rev: |
|---|---|
| 076686.301-CUR-00-XX-DR-GE-80001 | P01 |


© This drawing is the copyright of Curtins Consulting Ltd