




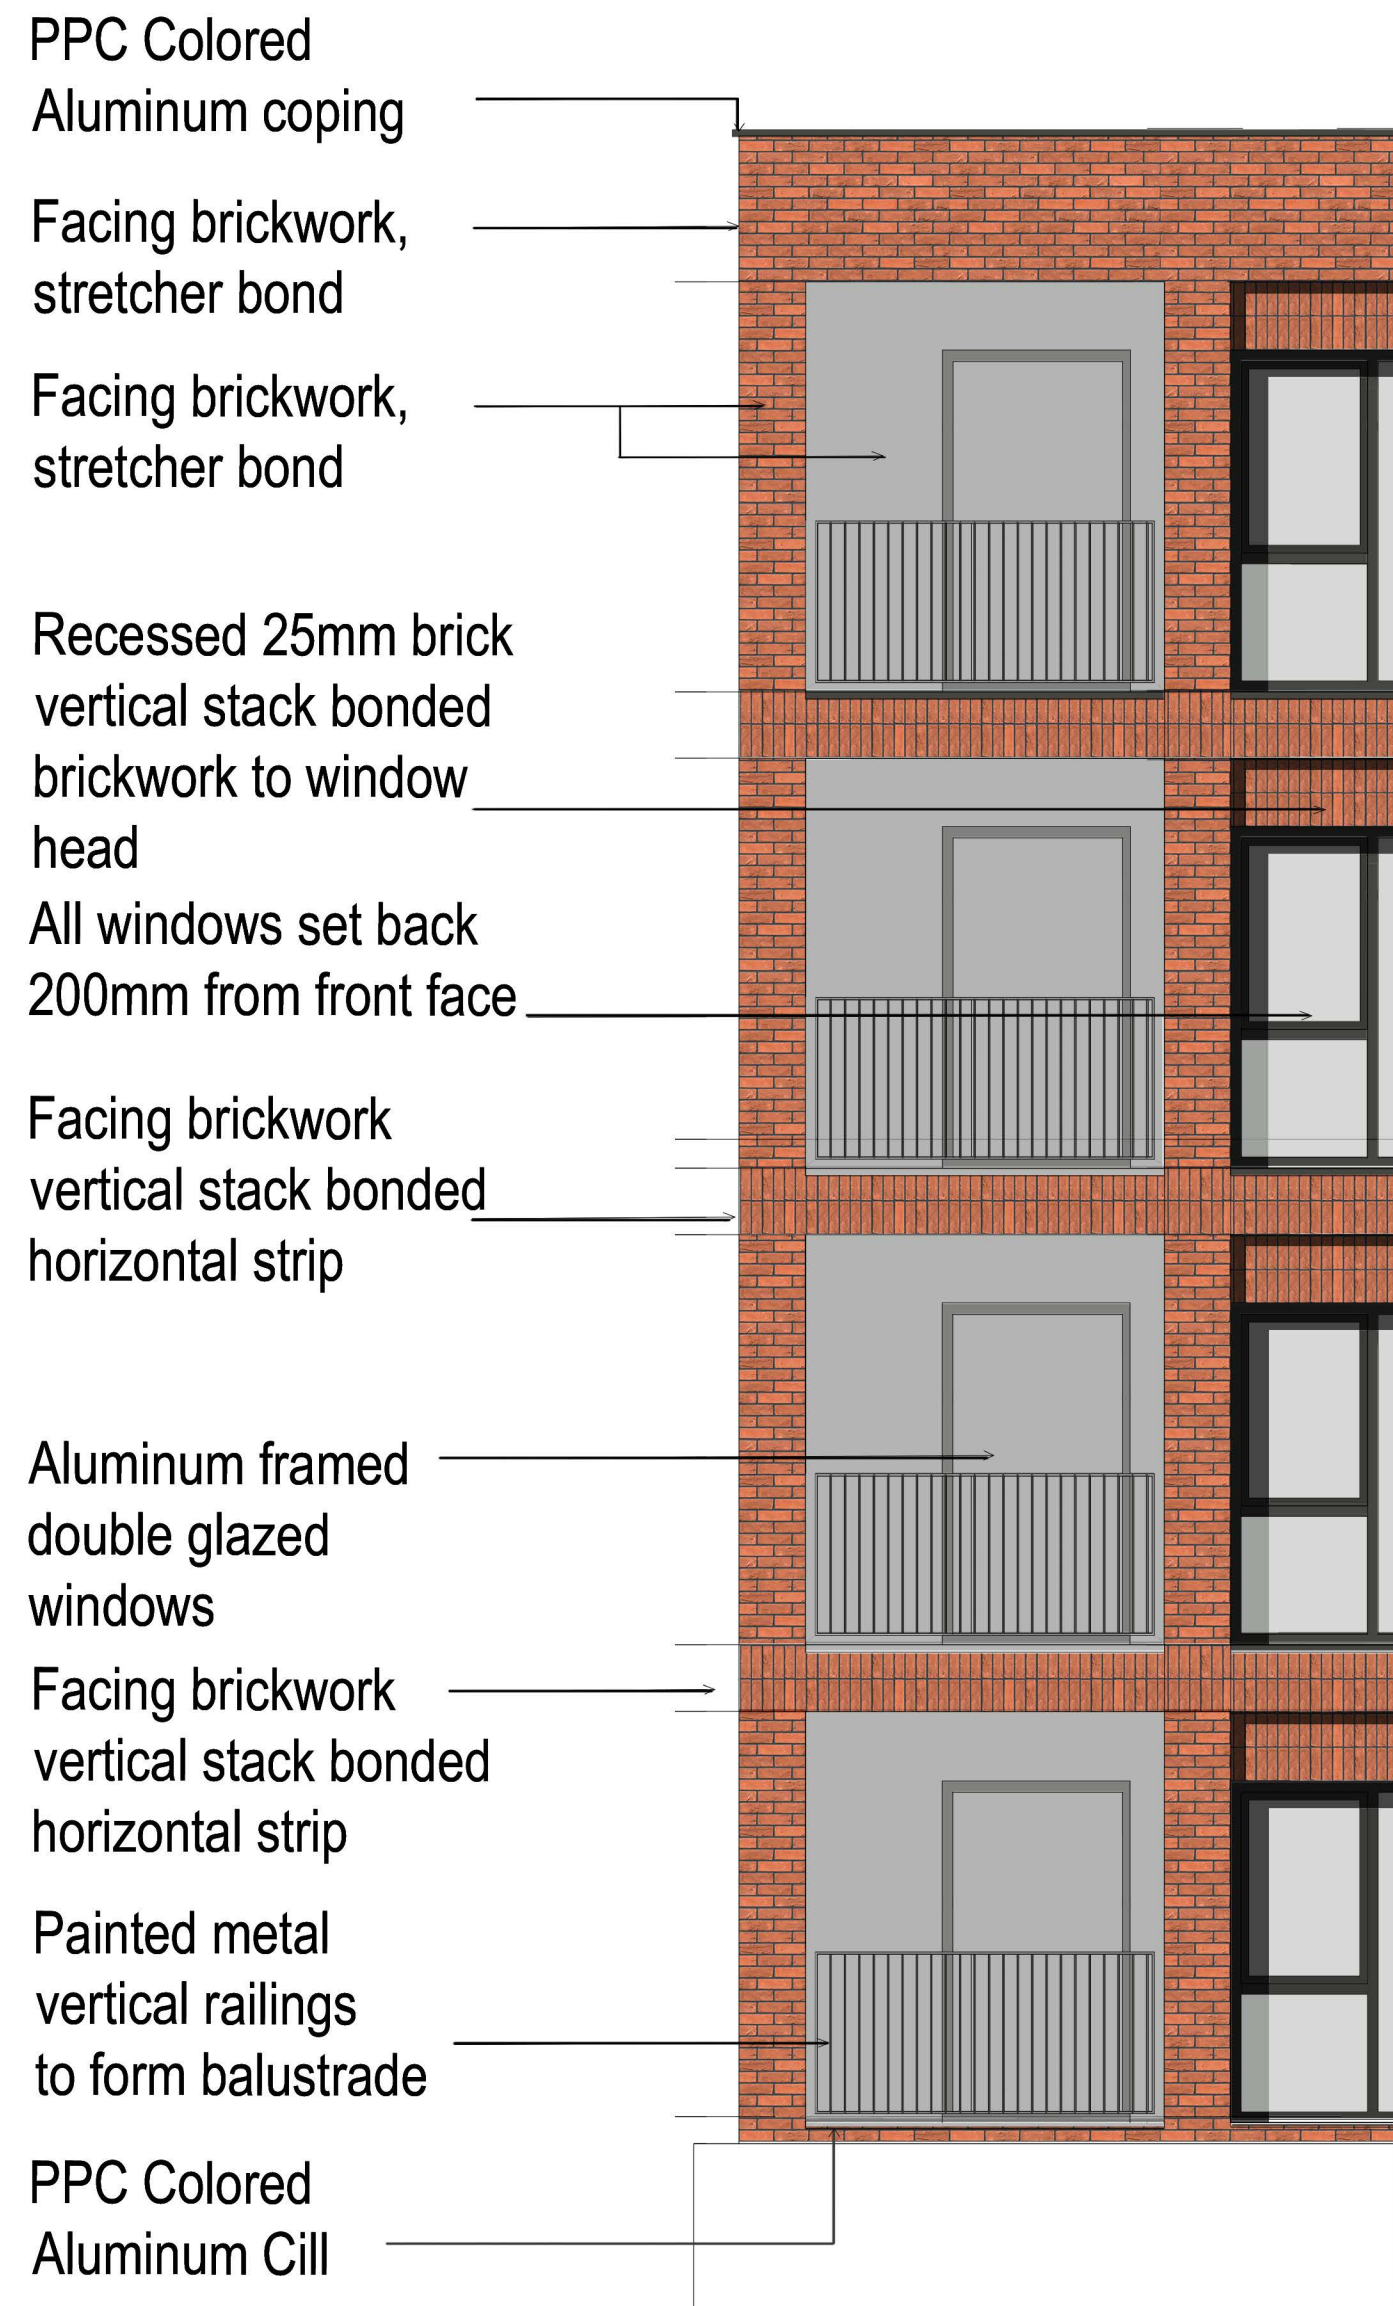


Recessed balcony elevation Scale 1.50

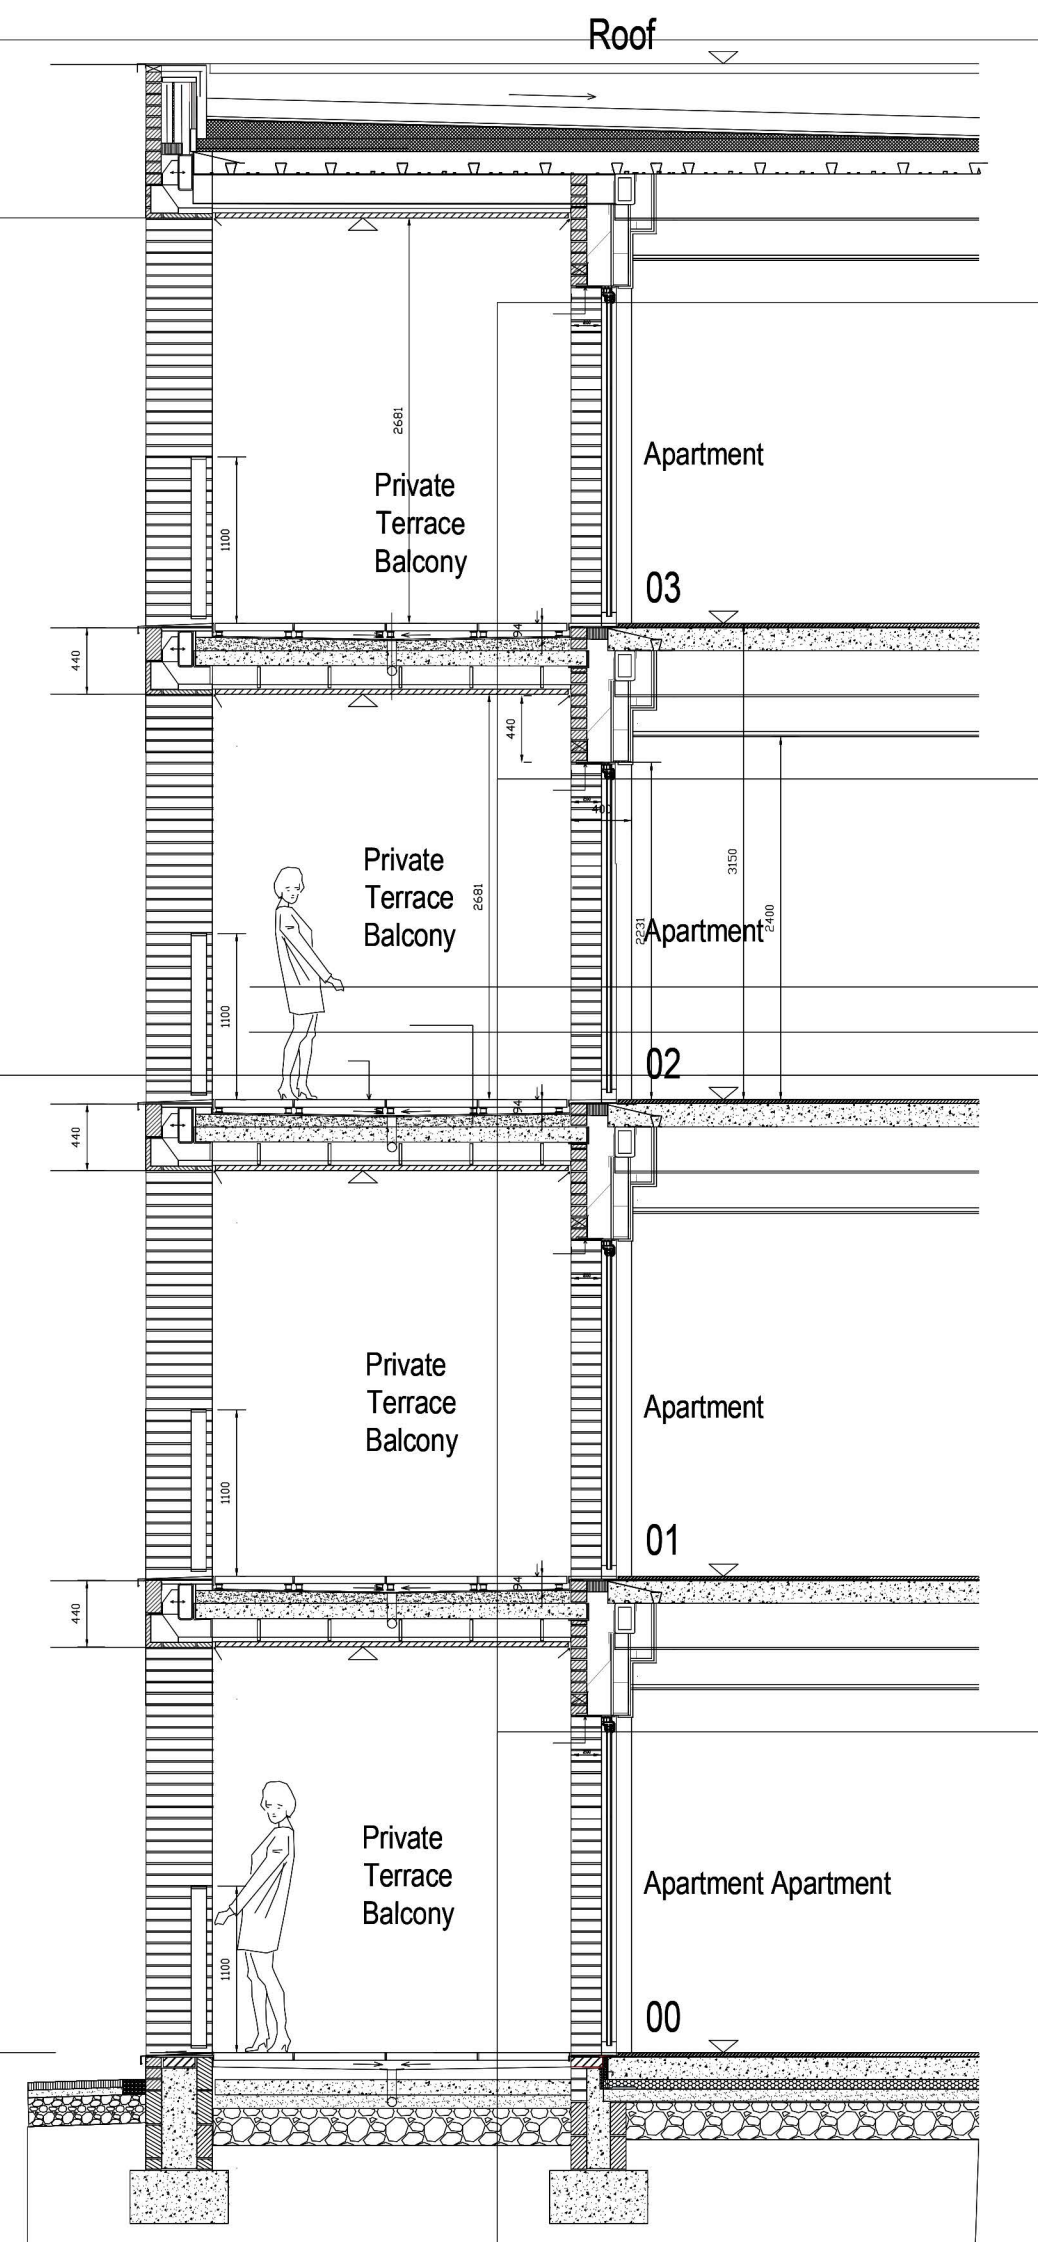


Recessed balcony section Scale 1.50

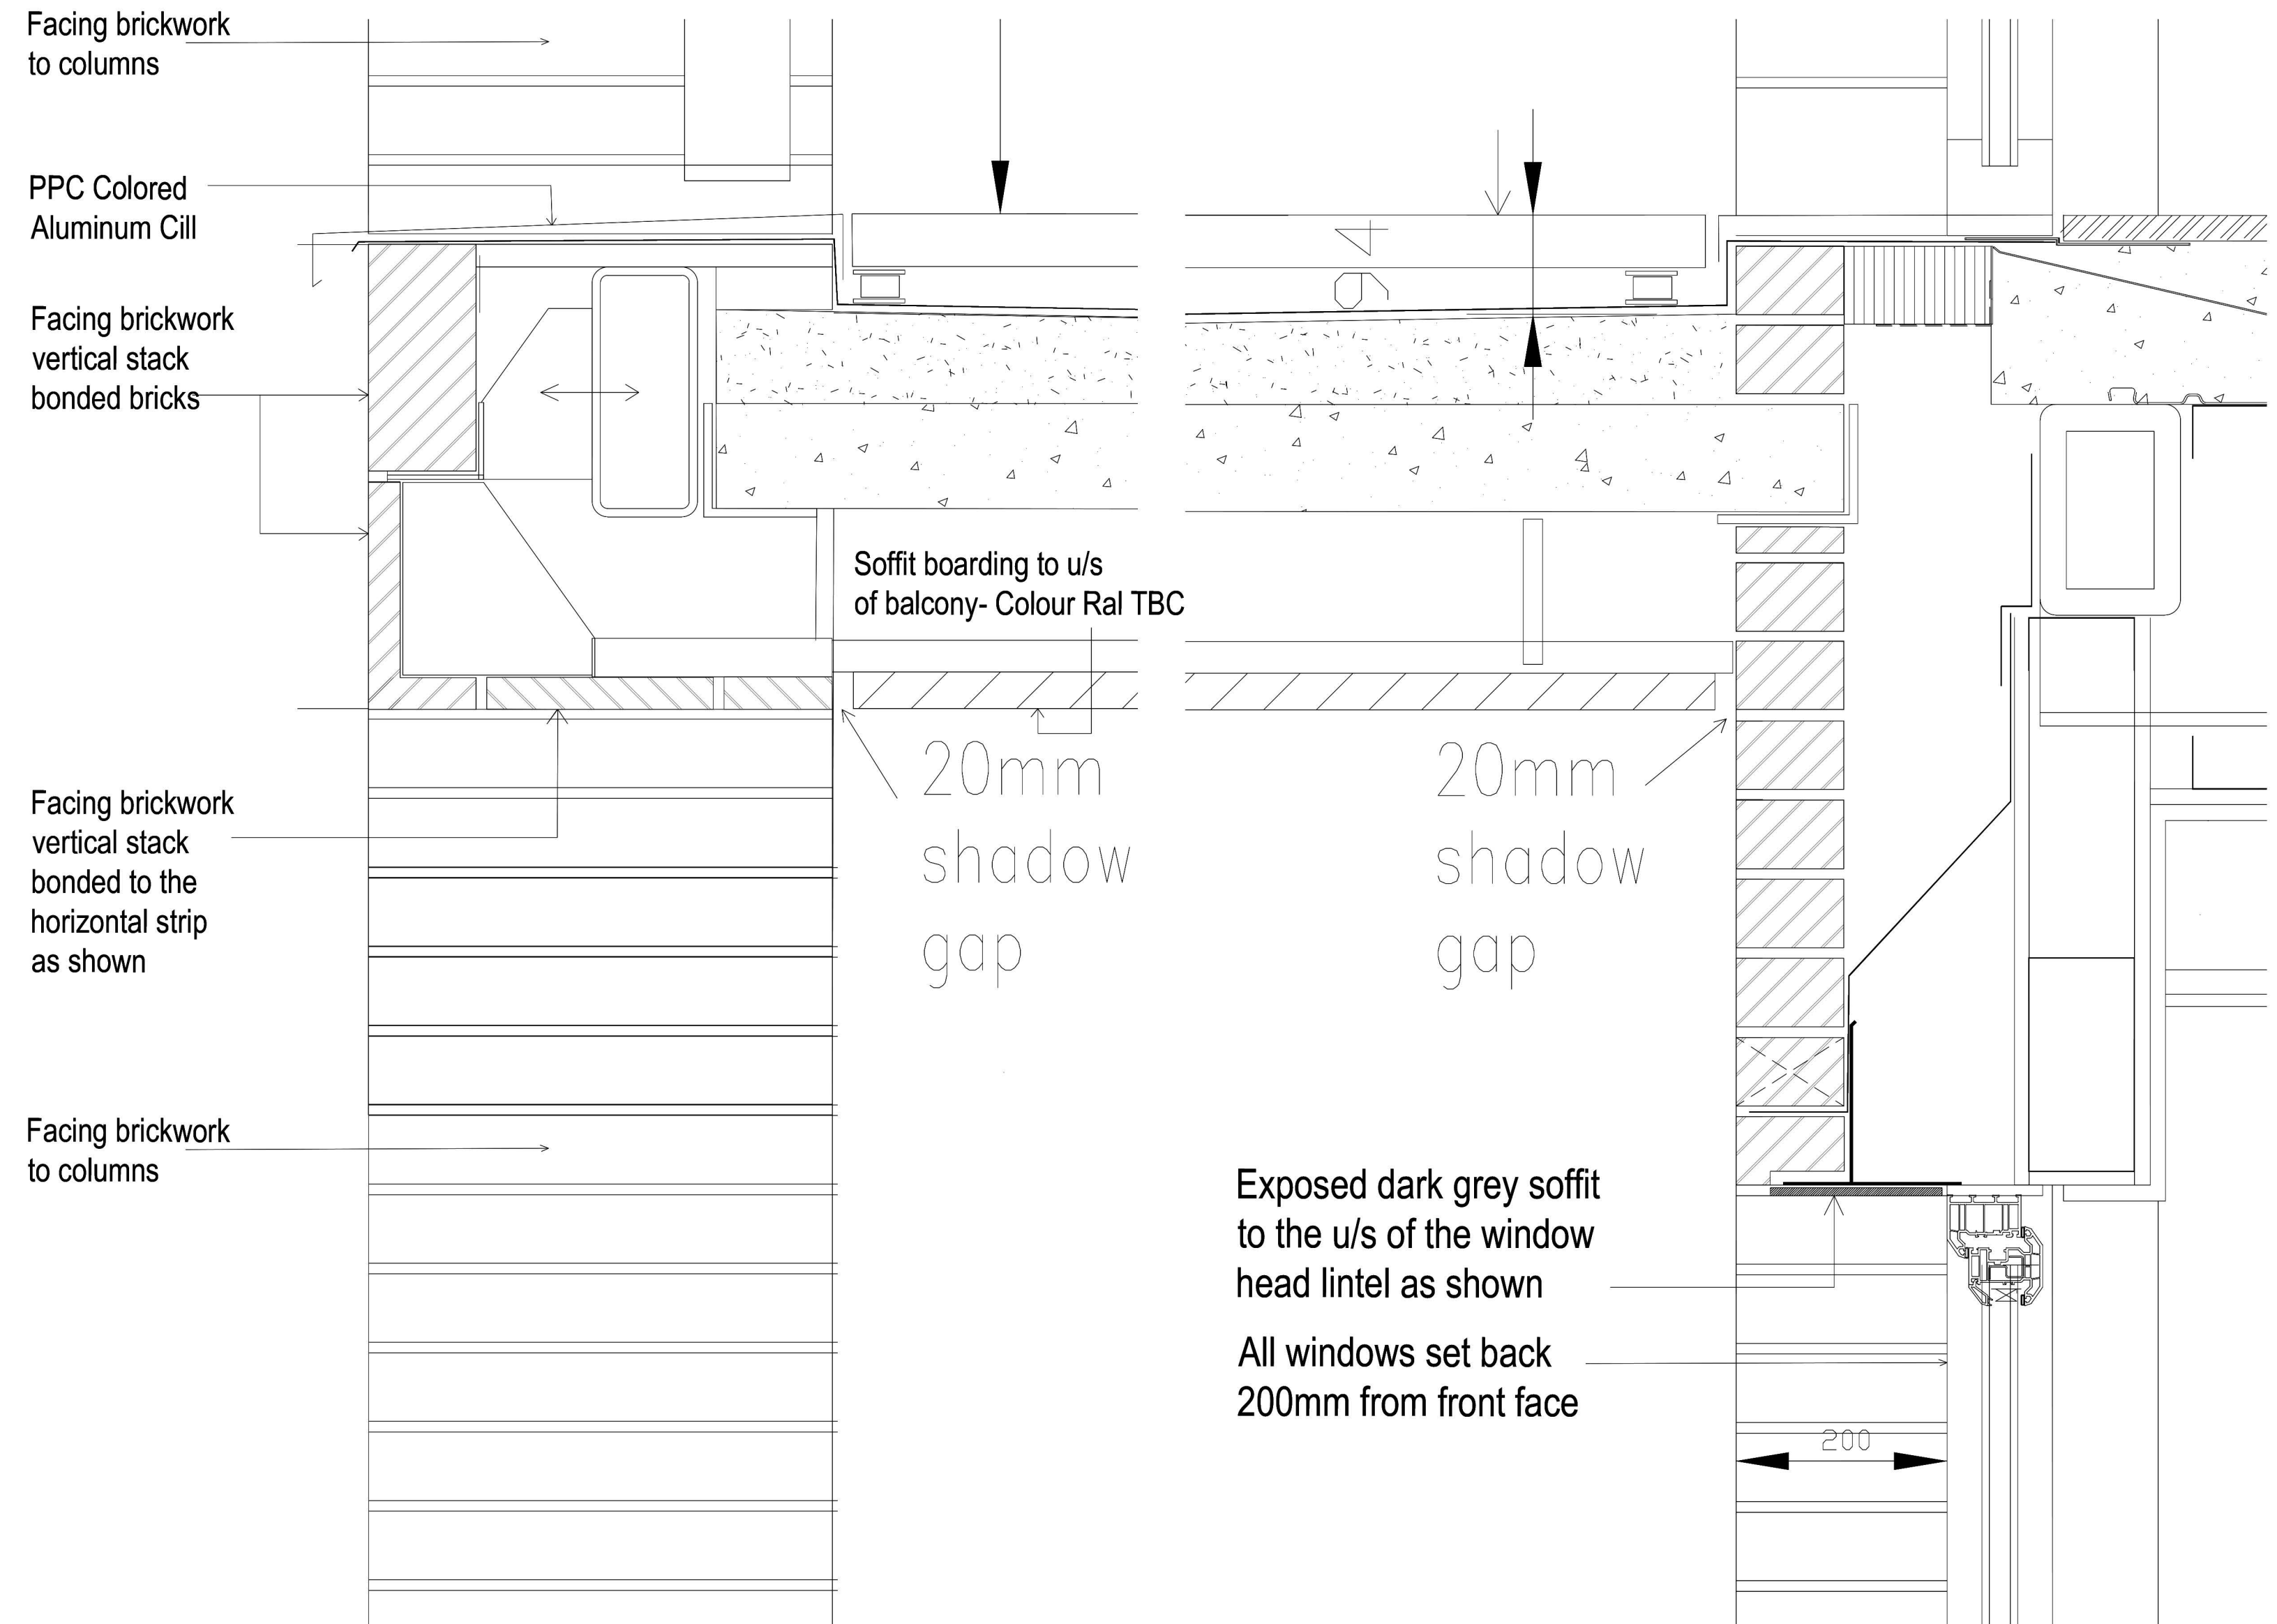

Recessed balcony details Scale 1.5

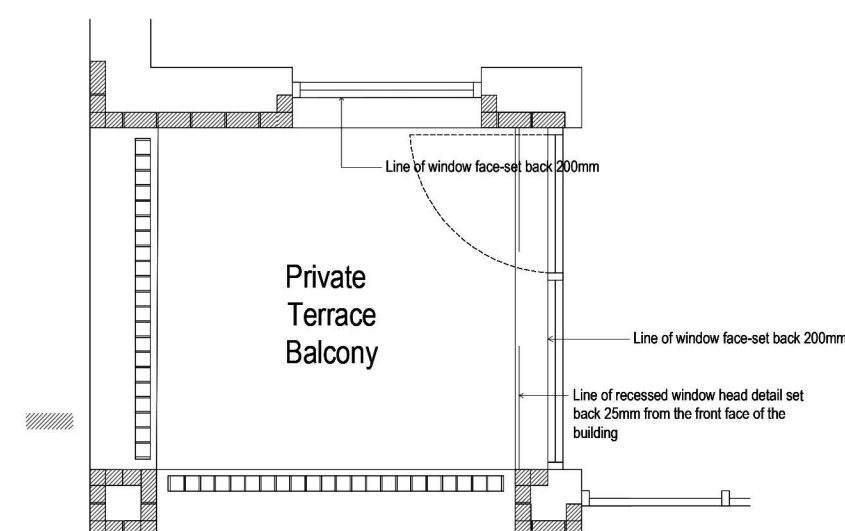

Recessed balcony plan Scale 1.50

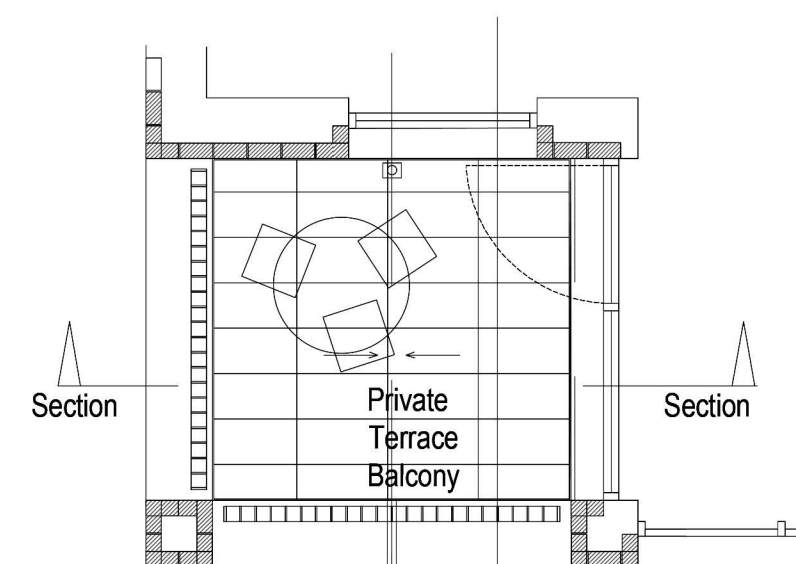


Recessed balcony plan Scale 1.50

Facing brickwork, stretcher bond



Views of the two windows that sit in under the recessed balcony

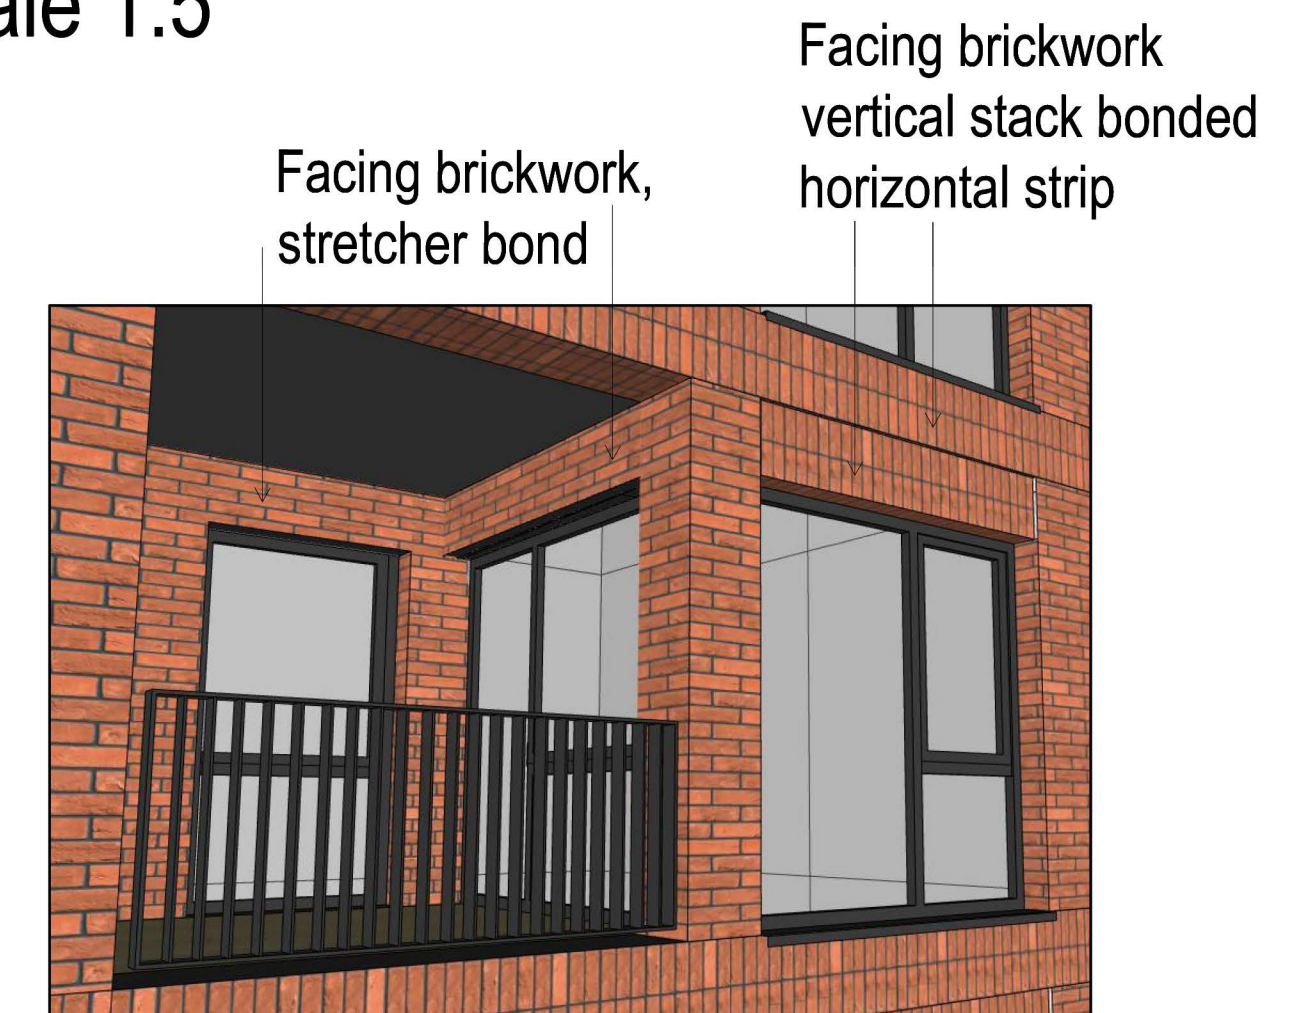

1:5 0mm 100mm 250mm

MC AU Modern City Architecture & Urbanism

M3 4LZ

0161 974 7203
info@mcau.co.uk
www.mcau.co.uk

Client

Rowlinsons

Project

Silk Street

Description

Apartment Blocks 1 2 & 3

Detailed recessed balcony elevation

Status

Planning

Scale

VAR @ A1

Job number

1184

Drawn

PJS/JT

Drawing number

04-Apart-blk- 02

Date

MAY 21

Revision

P03