

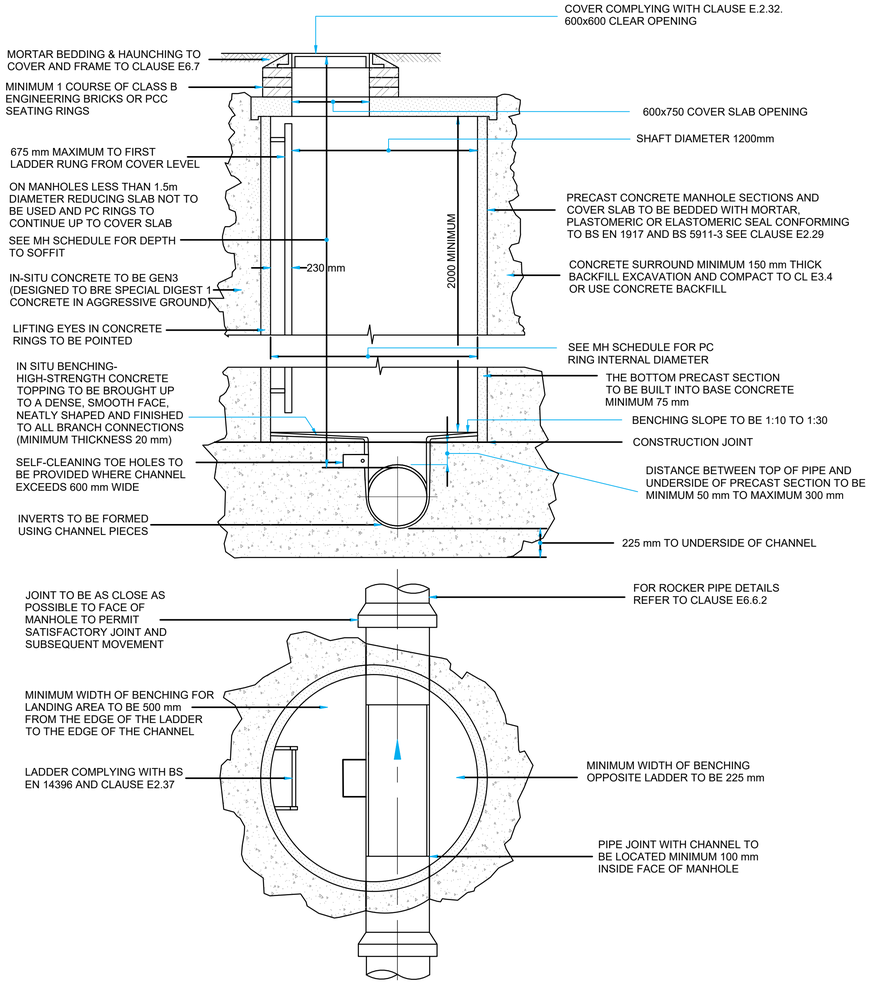


TYPICAL MANHOLE DETAIL - TYPE A
(DEPTH TO SOFFIT 3m - 6m)
SCALE - NTS

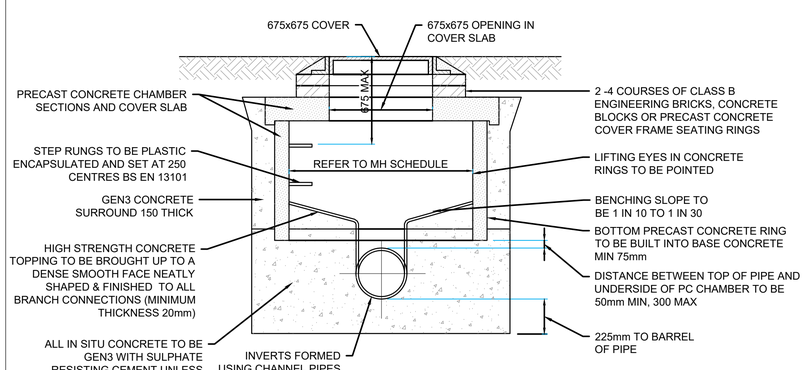



THE USE OF PRECAST RECTANGULAR CONCRETE MANHOLE UNITS WITH 150 GEN3 CONCRETE SURROUND SHALL BE PERMITTED WHERE ACCEPTED BY THE ENGINEER AND THE UNDERTAKER.

MANHOLE DETAIL - TYPE C
(DEPTH TO SOFFIT 1.0m - 1.5m)
SCALE - NTS

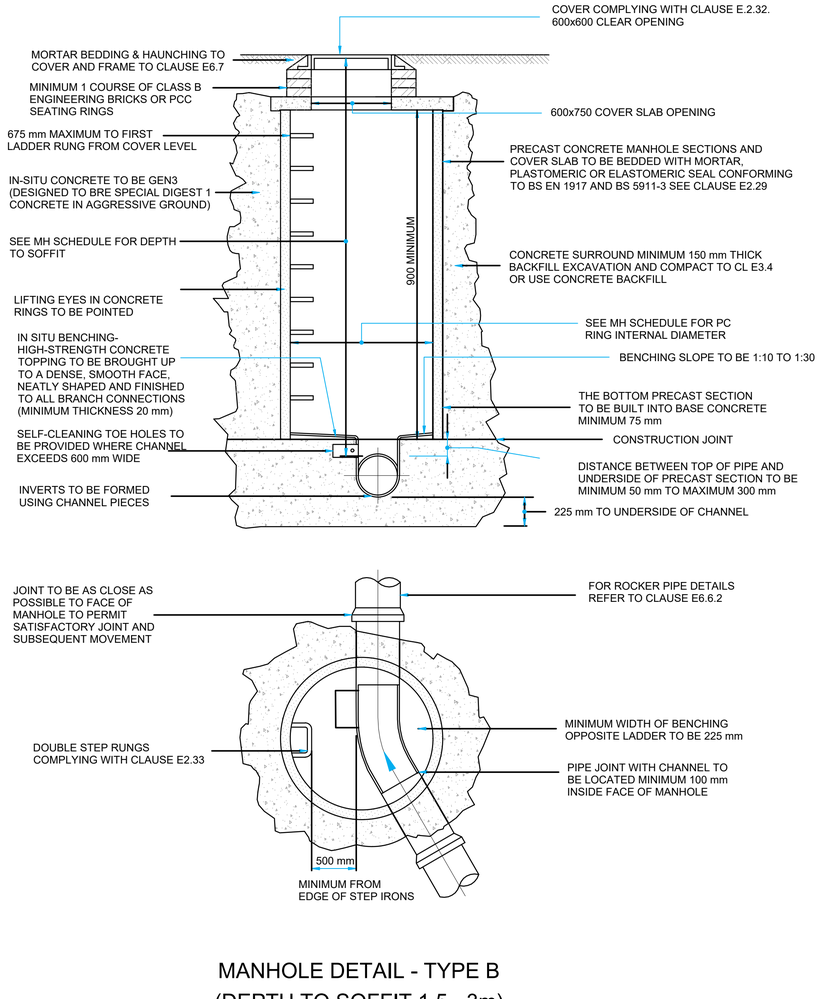


MANHOLE DETAIL - TYPE B
(DEPTH TO SOFFIT 1.5 - 3m)
SCALE - NTS

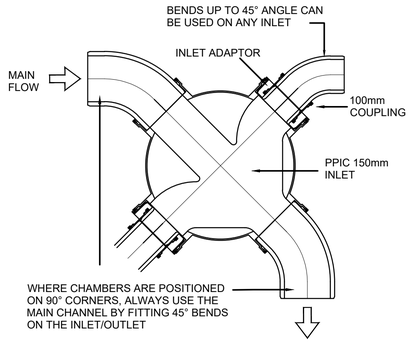


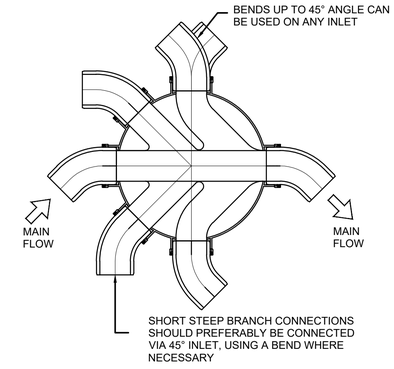

PPIC
BASE DETAIL
SCALE - NTS

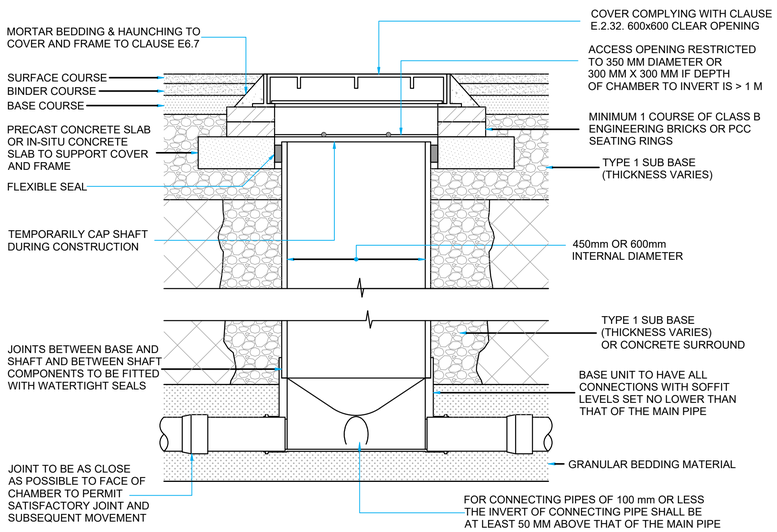

INSPECTION CHAMBER DETAIL - PPIC
(DEPTH TO SOFFIT 3m) D400 COVER
SCALE - NTS

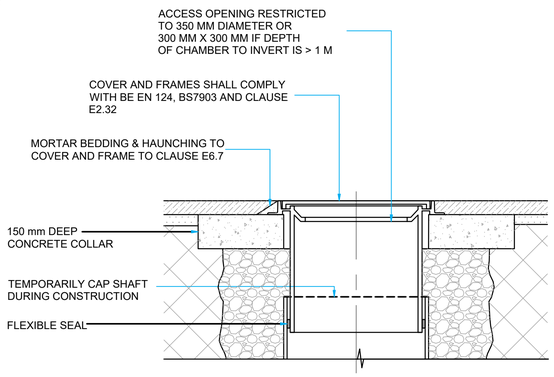

INSPECTION CHAMBER DETAIL - PPIC
B125 COVER
SCALE - NTS

BUILDING DESIGN PARTNERSHIP SHALL HAVE NO RESPONSIBILITY FOR ANY USE MADE OF THIS DOCUMENT OTHER THAN FOR THAT WHICH IT WAS PREPARED AND ISSUED.

ALL DIMENSIONS SHOULD BE CHECKED ON SITE.

DO NOT SCALE FROM THIS DRAWING.

ANY DRAWING ERRORS OR DIVERGENCES SHOULD BE BROUGHT TO THE ATTENTION OF BUILDING DESIGN PARTNERSHIP AT THE ADDRESS SHOWN BELOW.

REVISION	DESCRIPTION	DRAWN	CHECKED	DATE
C01	Issued for Construction	ARJ	DN	14/07/21

KEY PLAN:

CLIENT:

BDP.
11 Ducie Street
PO BOX 85
Picadilly Basin
Manchester
M60 3JA
United Kingdom

T +44 [0]161 828 2200
www.bdp.com

PROJECT TITLE: BELLE VUE CO-OP ACADEMY

BDP JOB NUMBER: P3001501
ISO 27001 CLASSIFICATION: COMMERCIAL IN CONFIDENCE

DRAWING TITLE: TYPICAL DRAINAGE DETAILS SHEET 1 OF 3
SCALE: As Shown @ A1
DATE: JUL 21

DRAWING NO: 009433-BDP-01-XX-DR-C-520301
REVISION: C01

K:\01 TYPETHEEPROJECTS\HYDE ROAD SCHOOL\1E DRAWINGS\AUTOCAD\DRAWINGS\009433-BDP-01-XX-DR-C-520301 & 520302_DRAINAGE TYPICAL DETAILS.DWG