


All existing wall finishes to be removed back to existing fireline. This is to include dado rails, wall lights fittings and joinery fixed to wall. Existing blockwork / heritage brick / plasterboard / steel frame walls to be exposed and cleaned.

Allow for nearest available wall mounted TV positions to be maintained.

Maintain existing door to room. Allow for new paint and light refurbishment. New keycard system to be installed within OSE Budget.

Existing skirtings to be maintained. Allow for 3No. coats of eggshell / gloss. Paint only, no immediate local repair to maintain knocks etc.

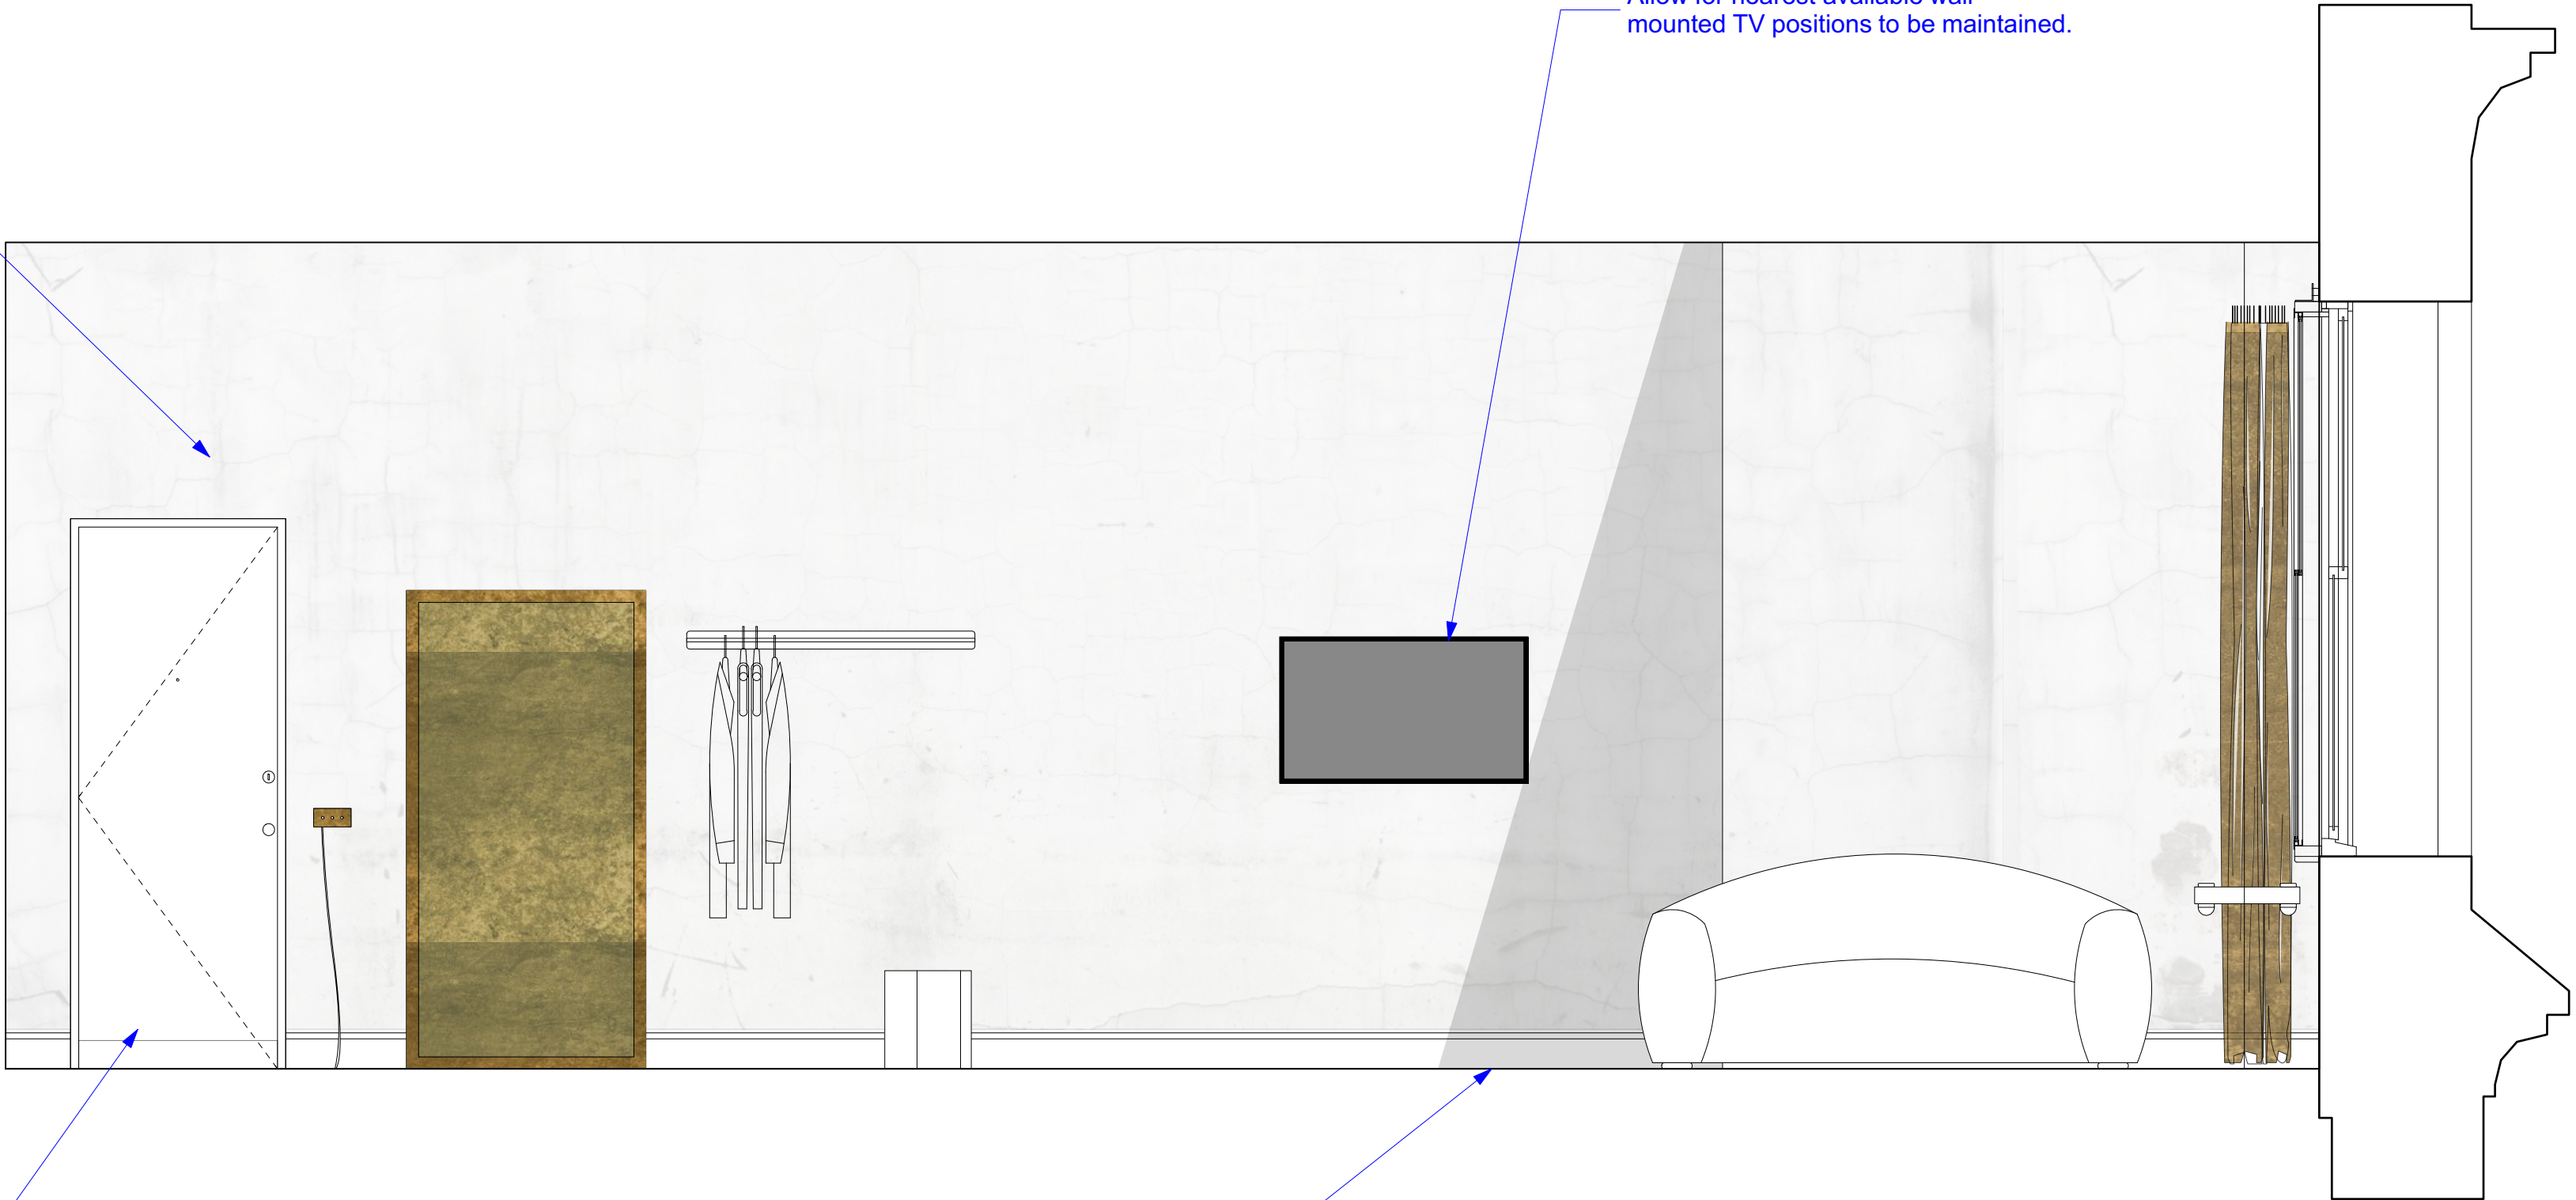

Proposed Internal Elevation EE
Scale: 1:25



Specifications

Drawings Notes

Revisions

T1	A	08/02/21	Issued for Tender
T2	B	14/04/21	Revised following comments
T3	C	02/08/21	Revised following Planning Comments

Project
Storeys

Drawing Title
Proposed Internal Elevation EE + FF

Scale
1:25 @ A1

Revision
T3

Client
Amar Chima


Drawn
co

Deer
co

4.07 The Tea Building
56 Shoreditch High Street
London E1 6JJ

hello@reddeer.co.uk
www.reddeer.co.uk
+44 (0) 203 6373 581

red deer

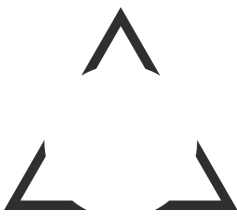

329-124

Do not scale from drawing.
All dimensions to be checked on site.
Report omissions and issues to the Architect.
© 2016 Red Deer Limited