


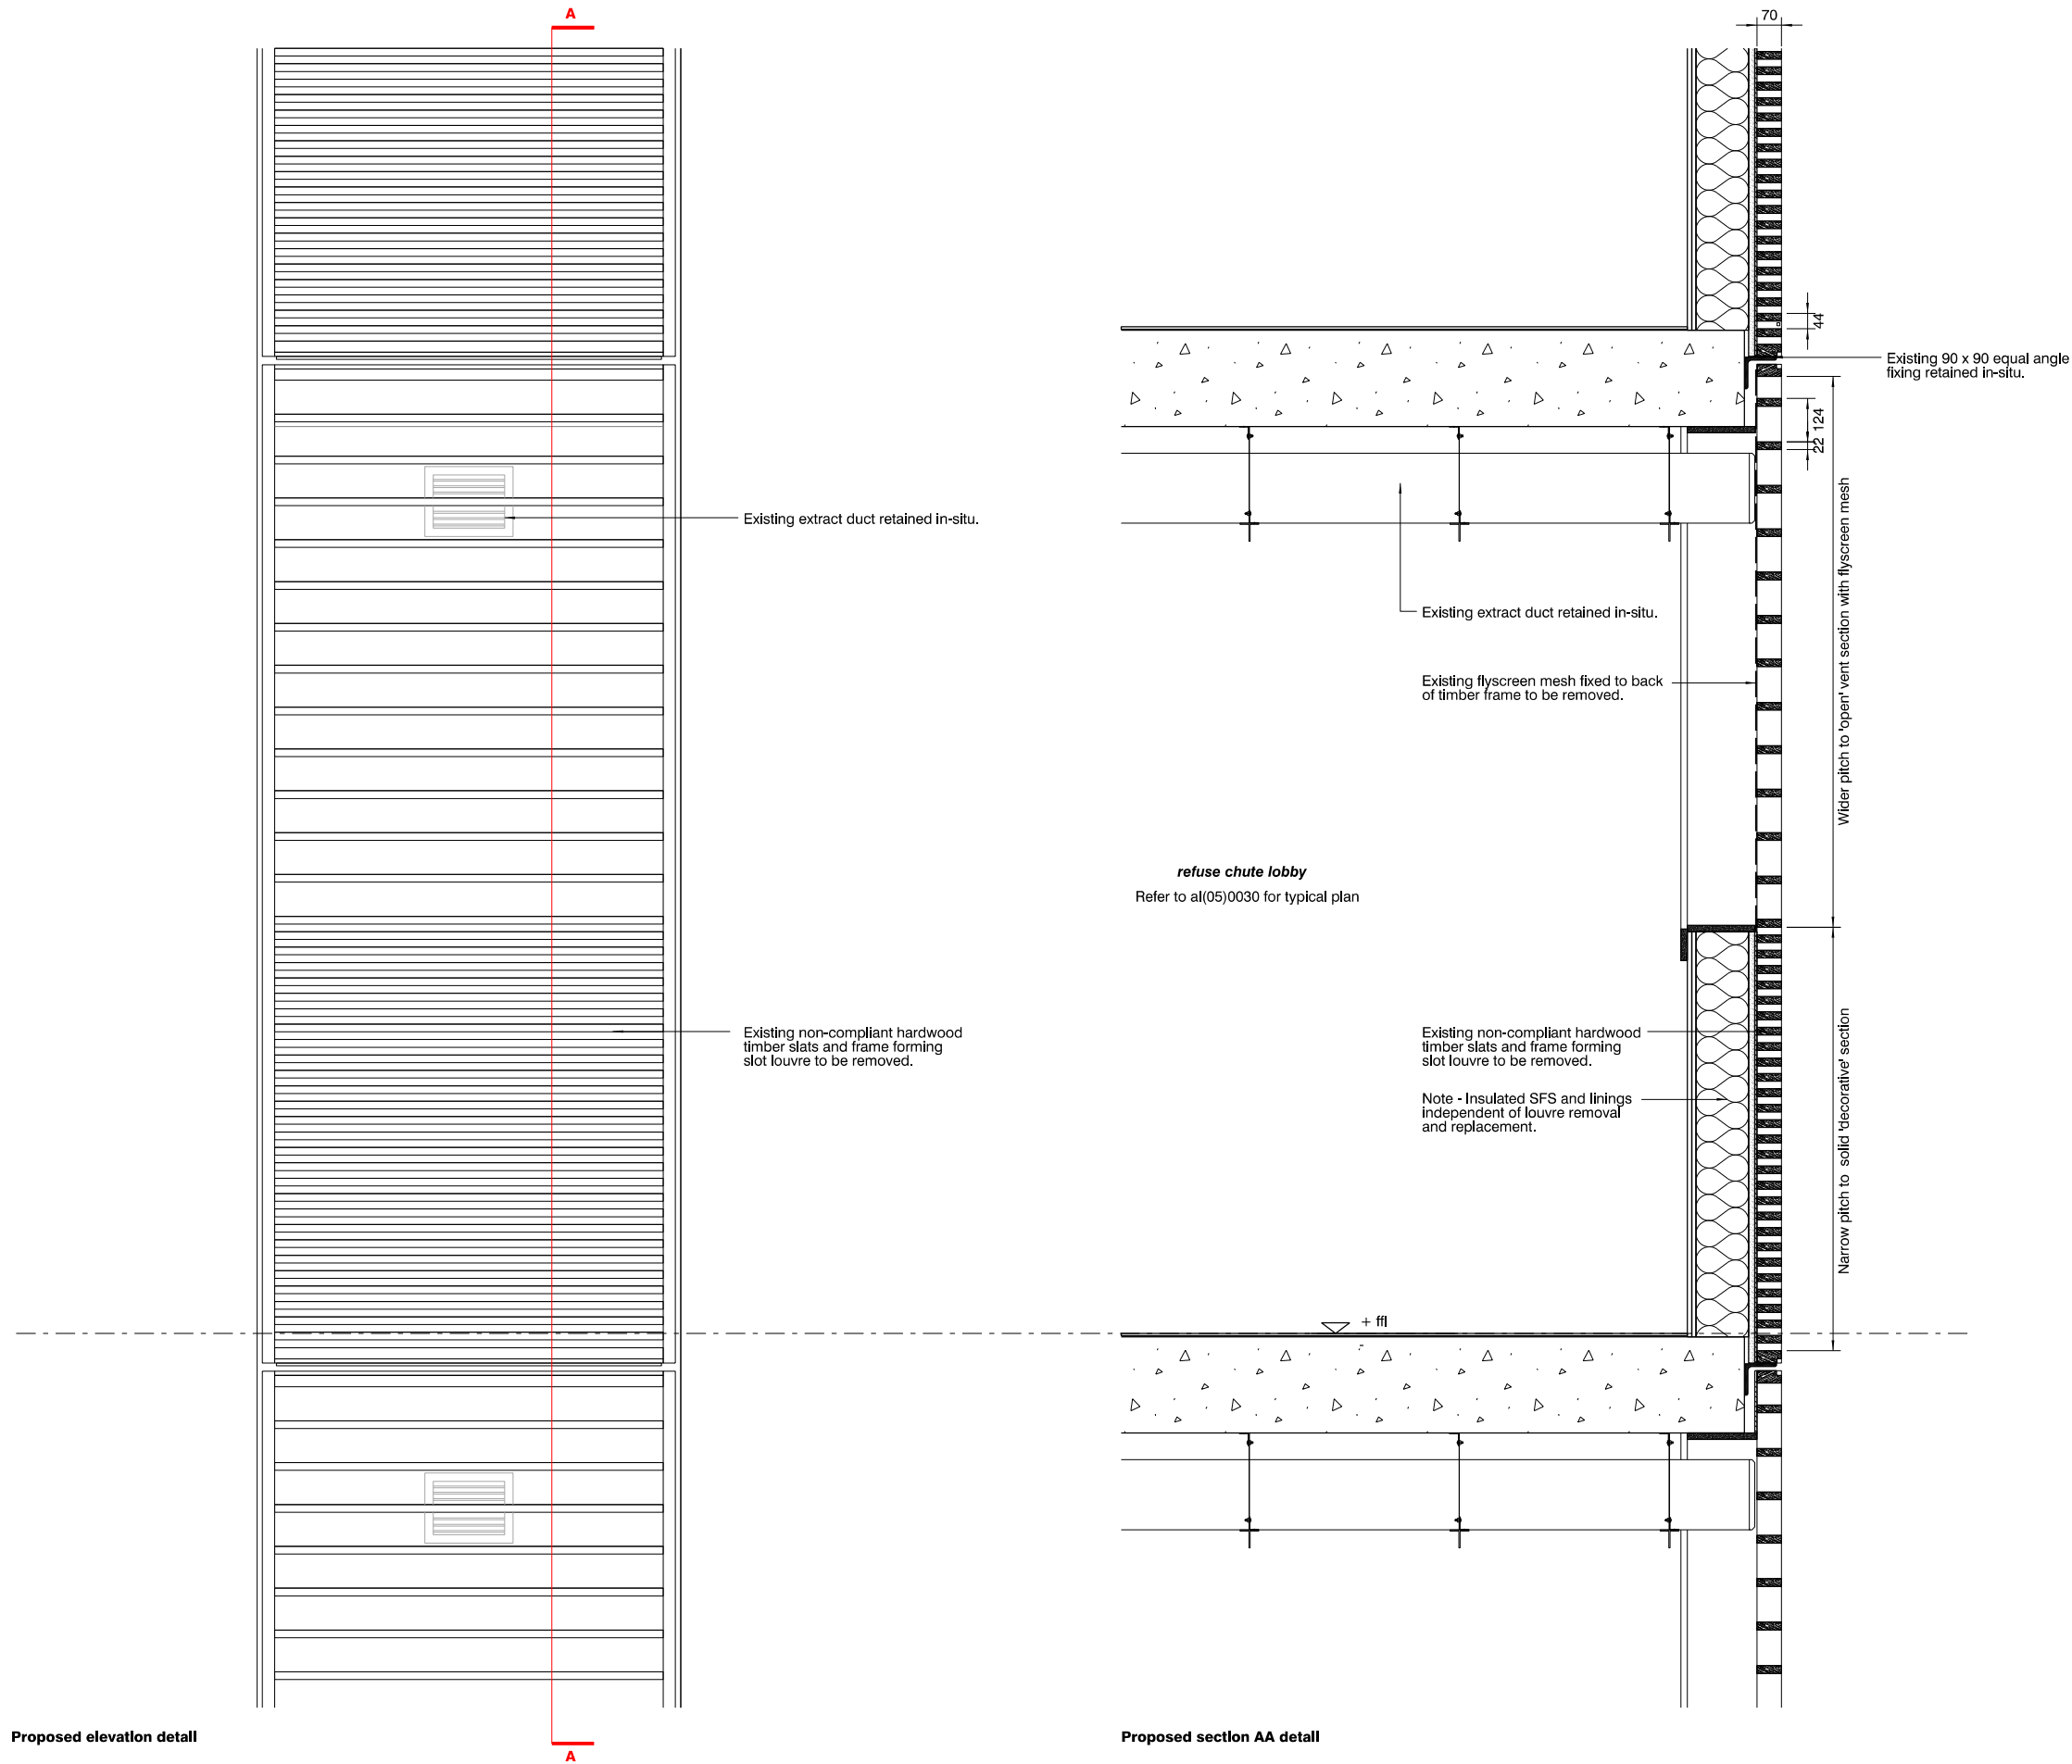

Existing louvre to refuse chute lobby.



Existing hardwood timber slats with flyscreen mesh to 'open' vent area

revision: P01
date: 20210720
note: preliminary first issue

Notes :-
- See elevation drawings al(05)0150 - 0160 for louvre locations.

project
VIE cladding works
job no.
7564
title
Existing refuse chute slot louvre detail
scale
1:20 @ A3
drawing no.
al(05)0063

stephenson hamilton risley
STUDIO

3 riverside mews
4 commercial street
manchester, M15 4RQ
www.shr.studio
email@shr.studio
0161 832 0244