
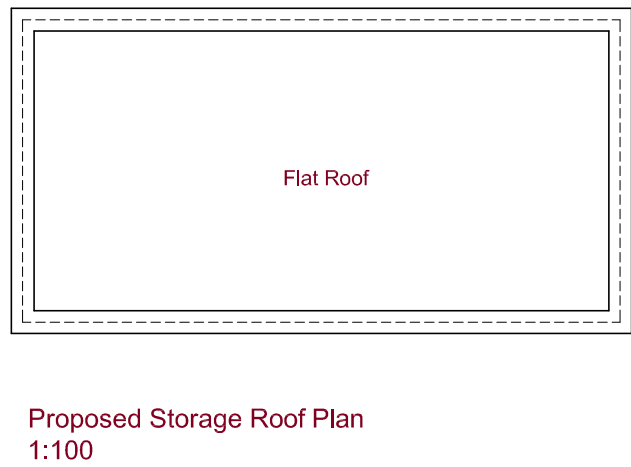
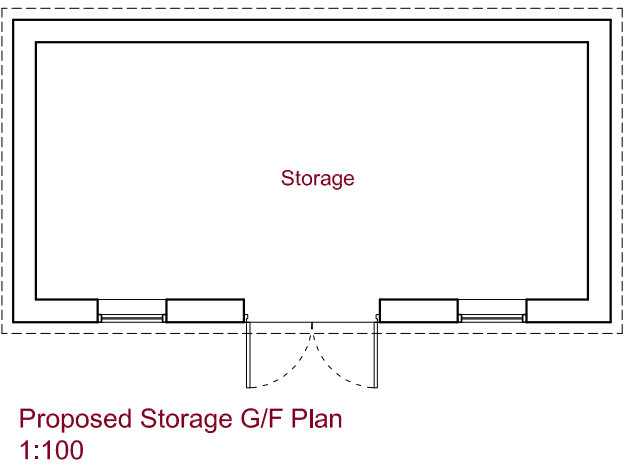
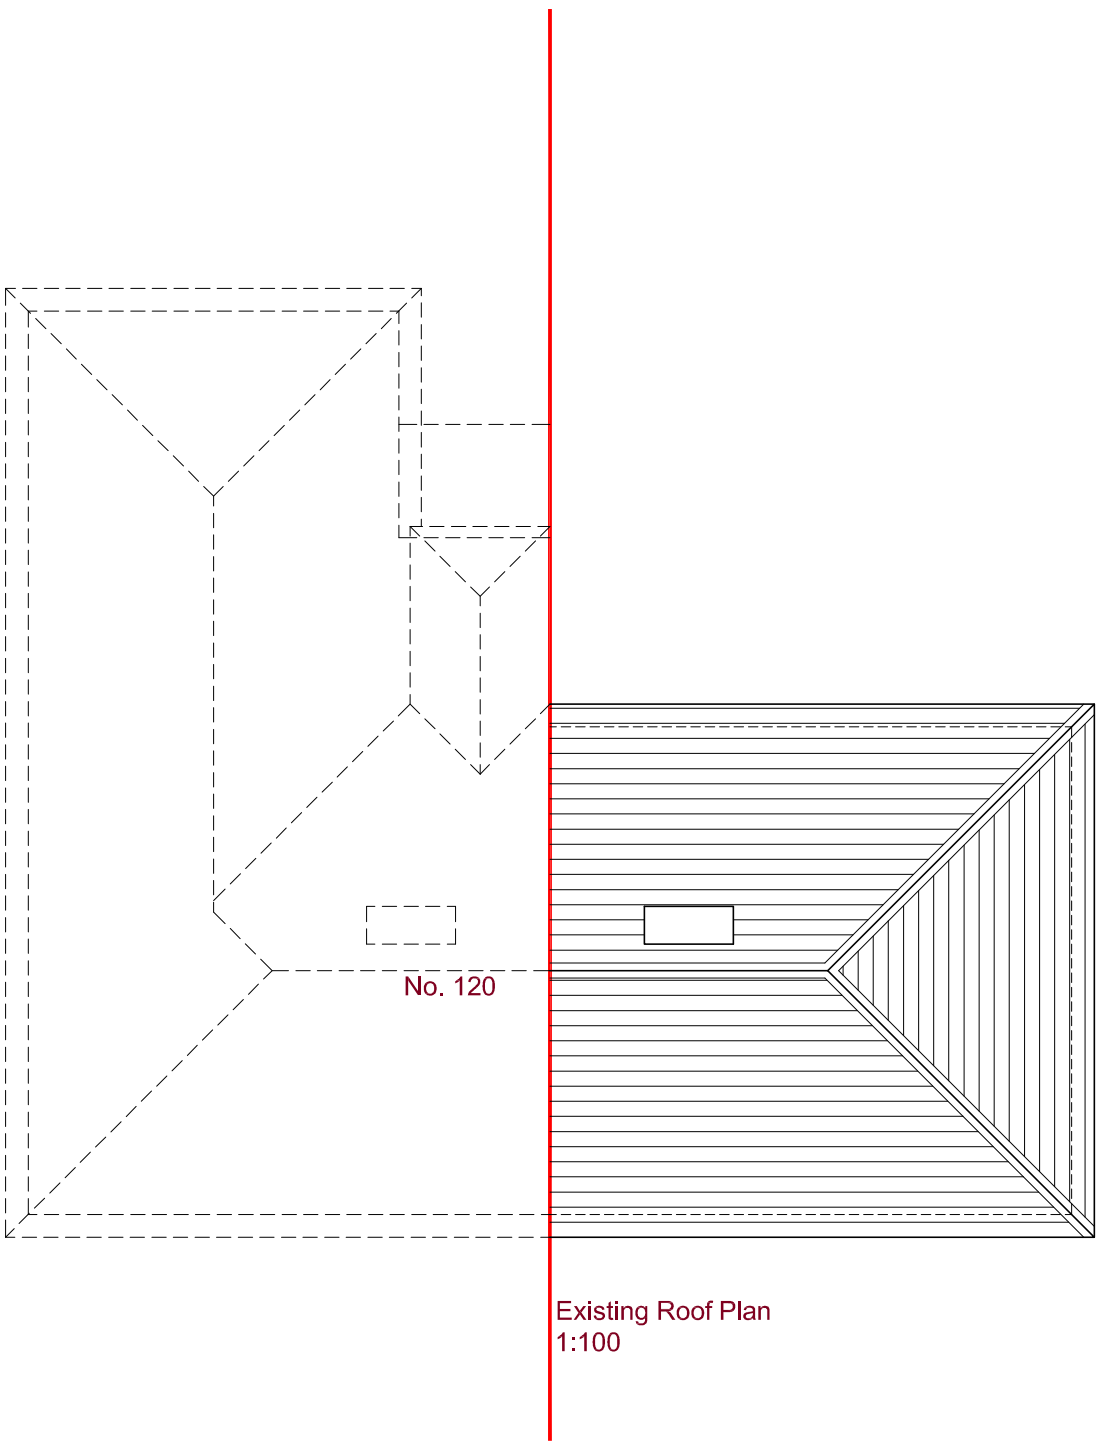
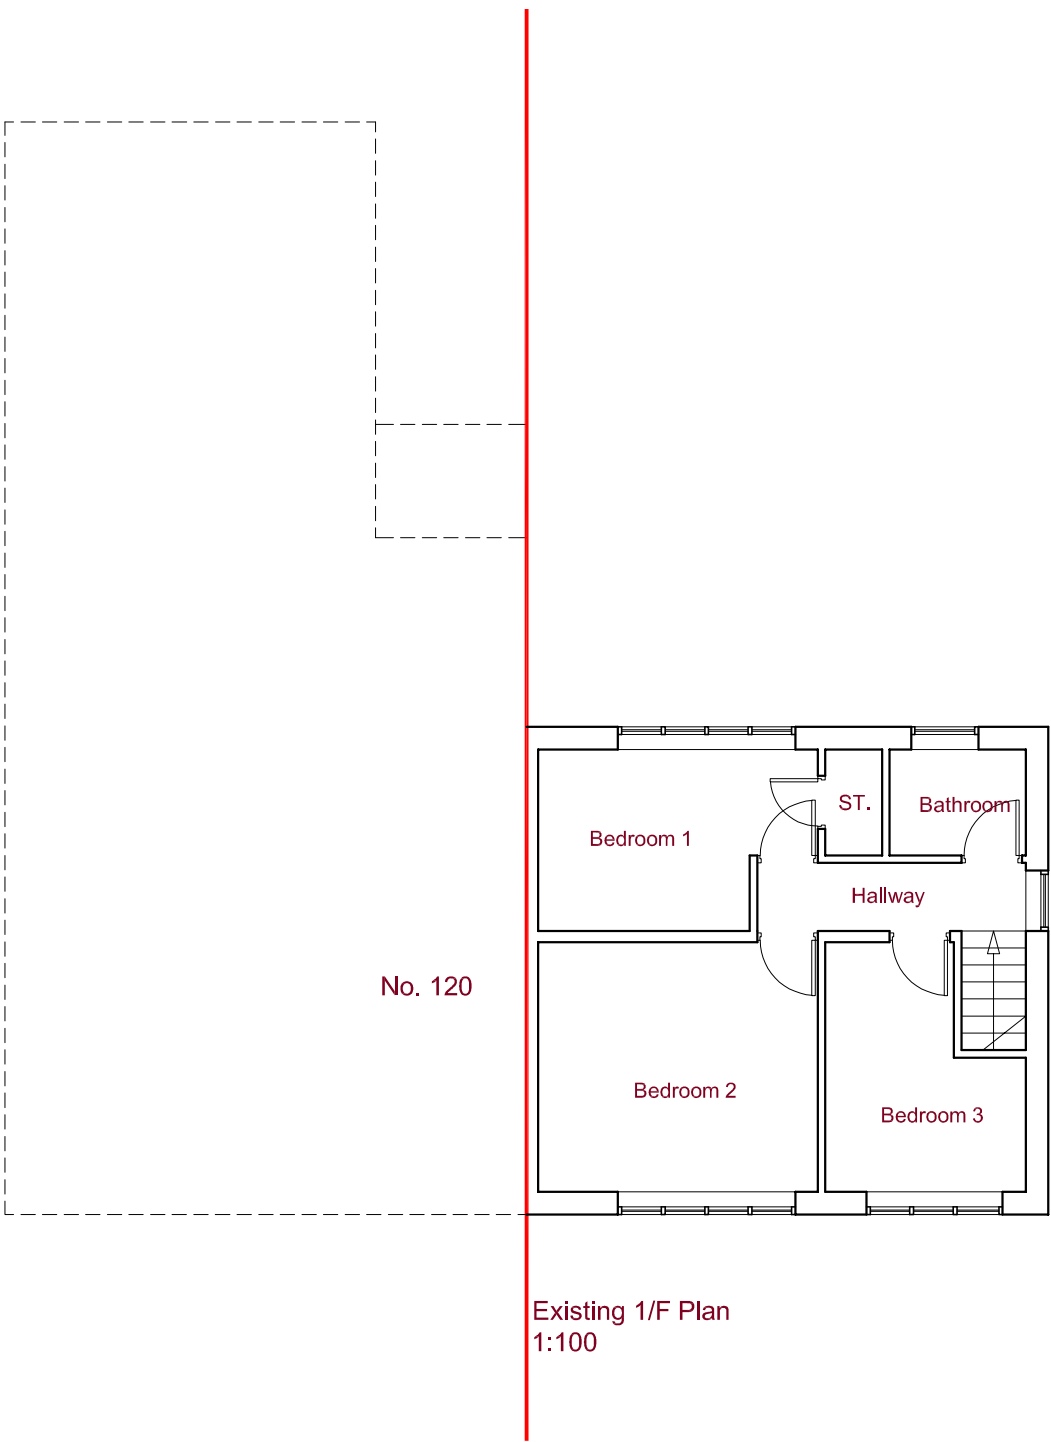
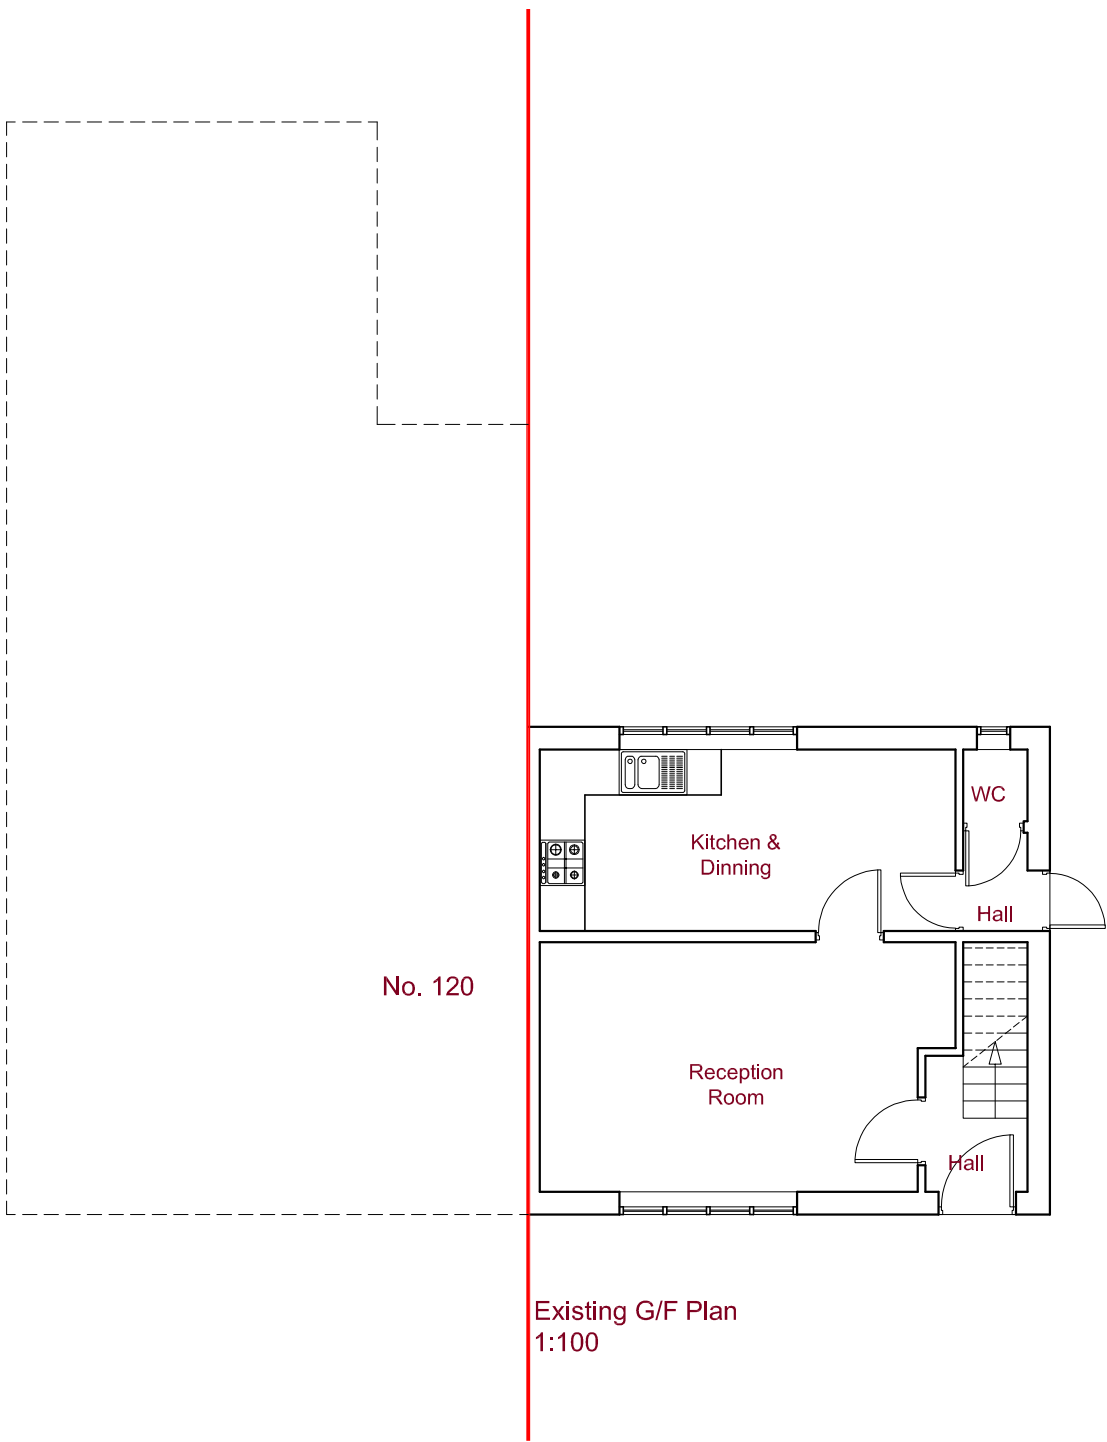
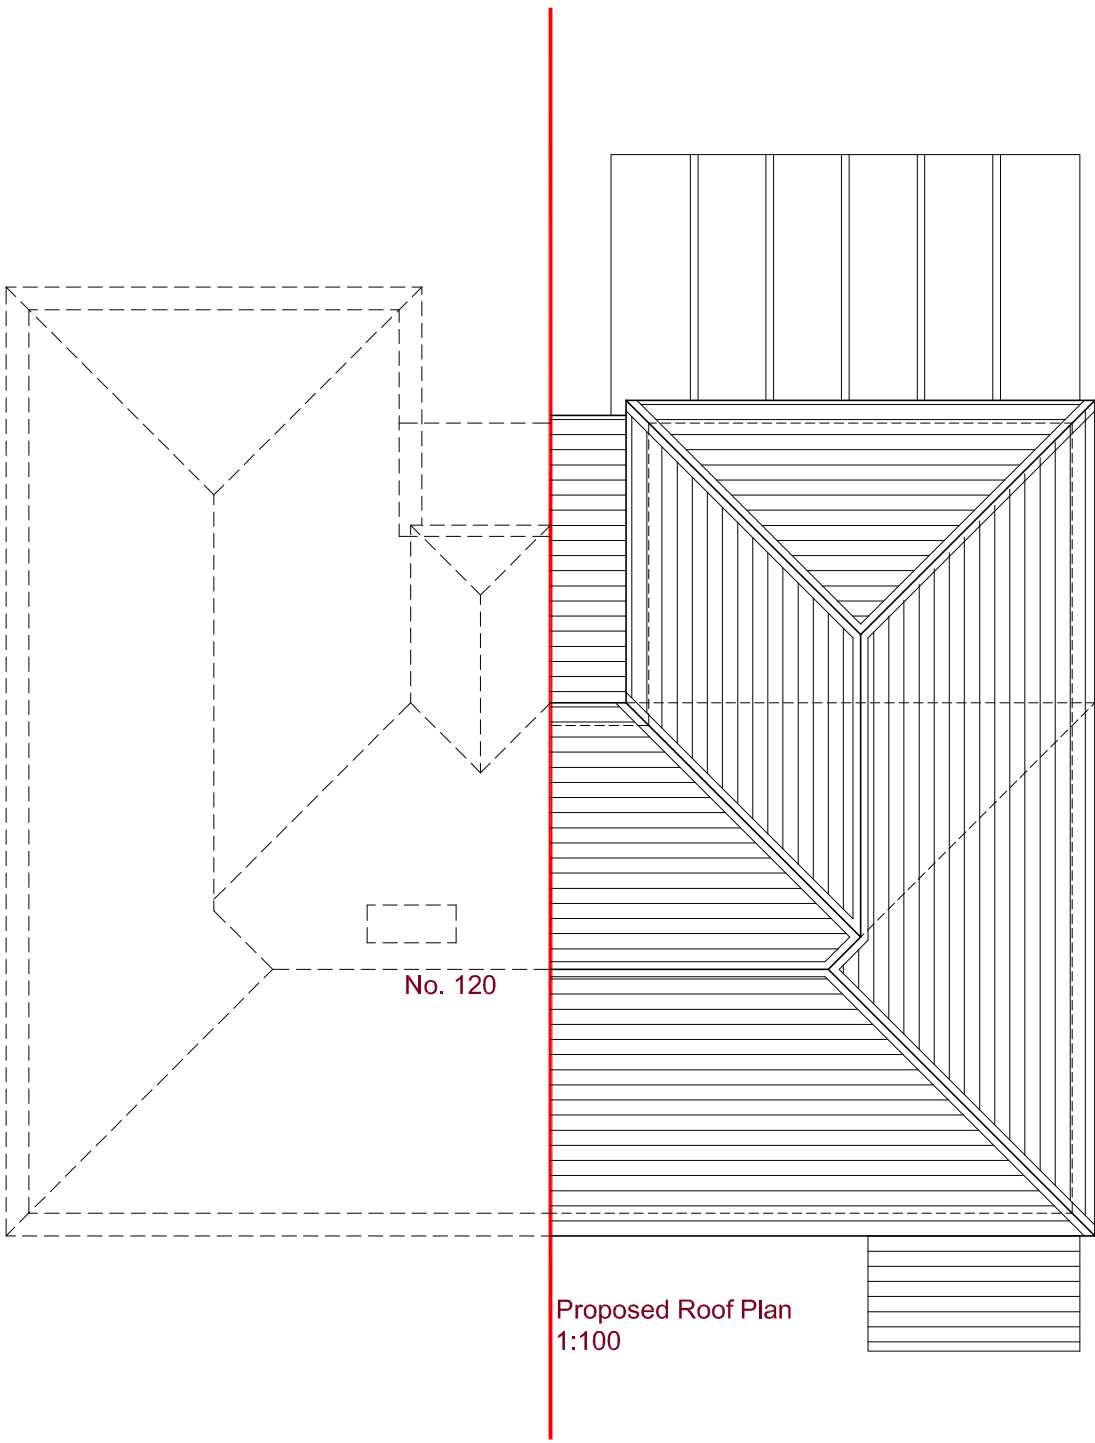
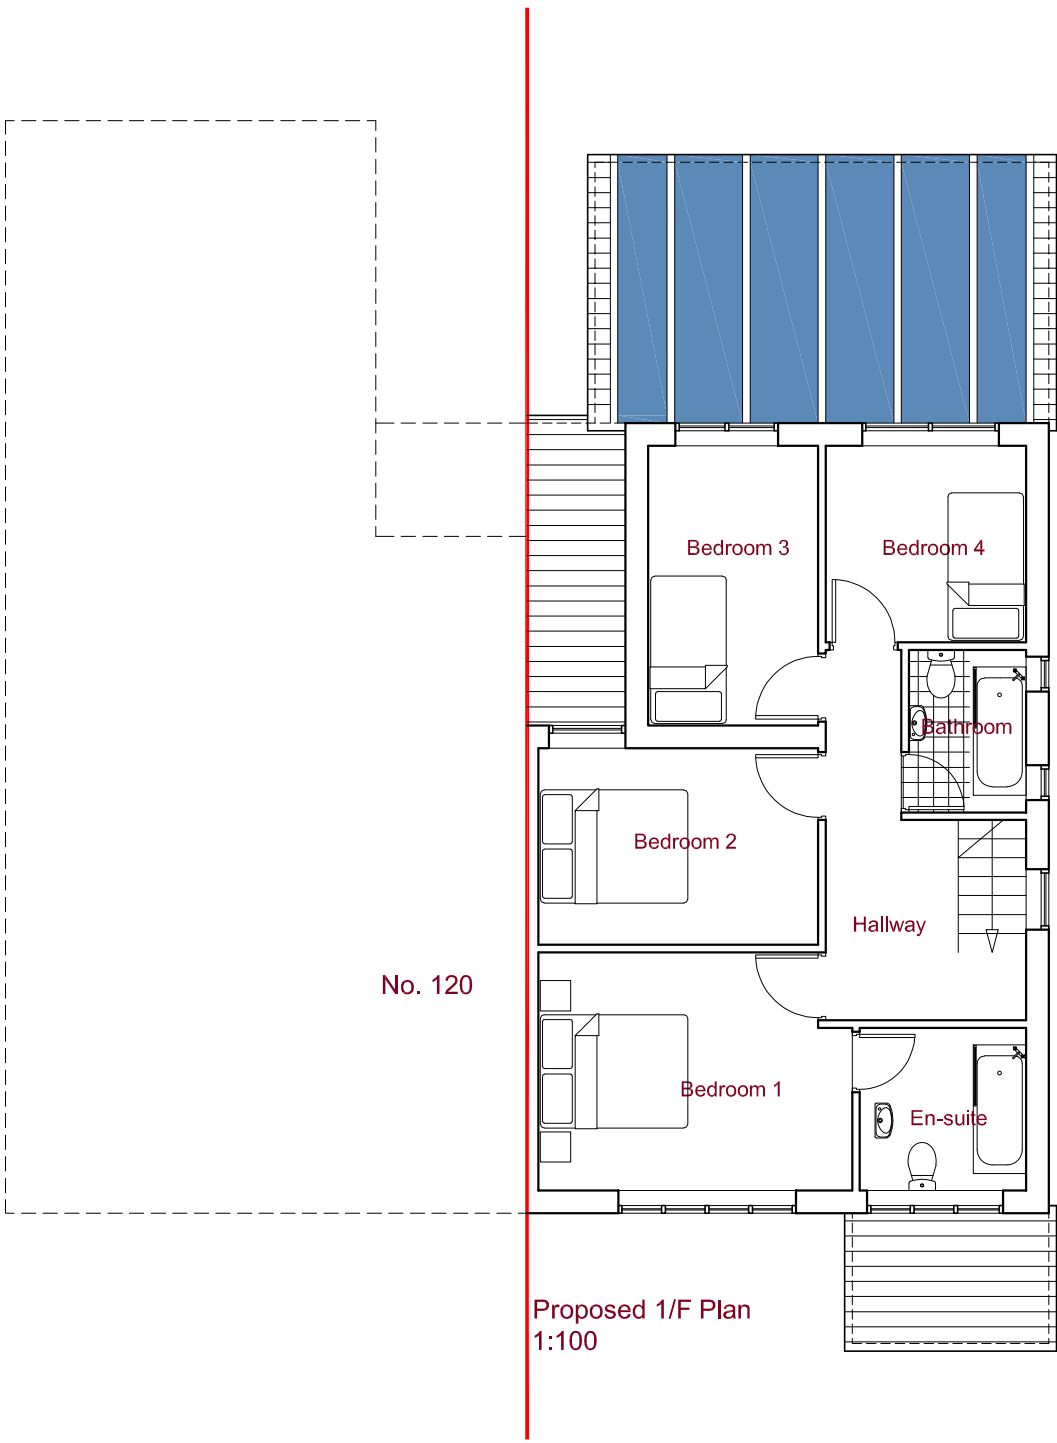


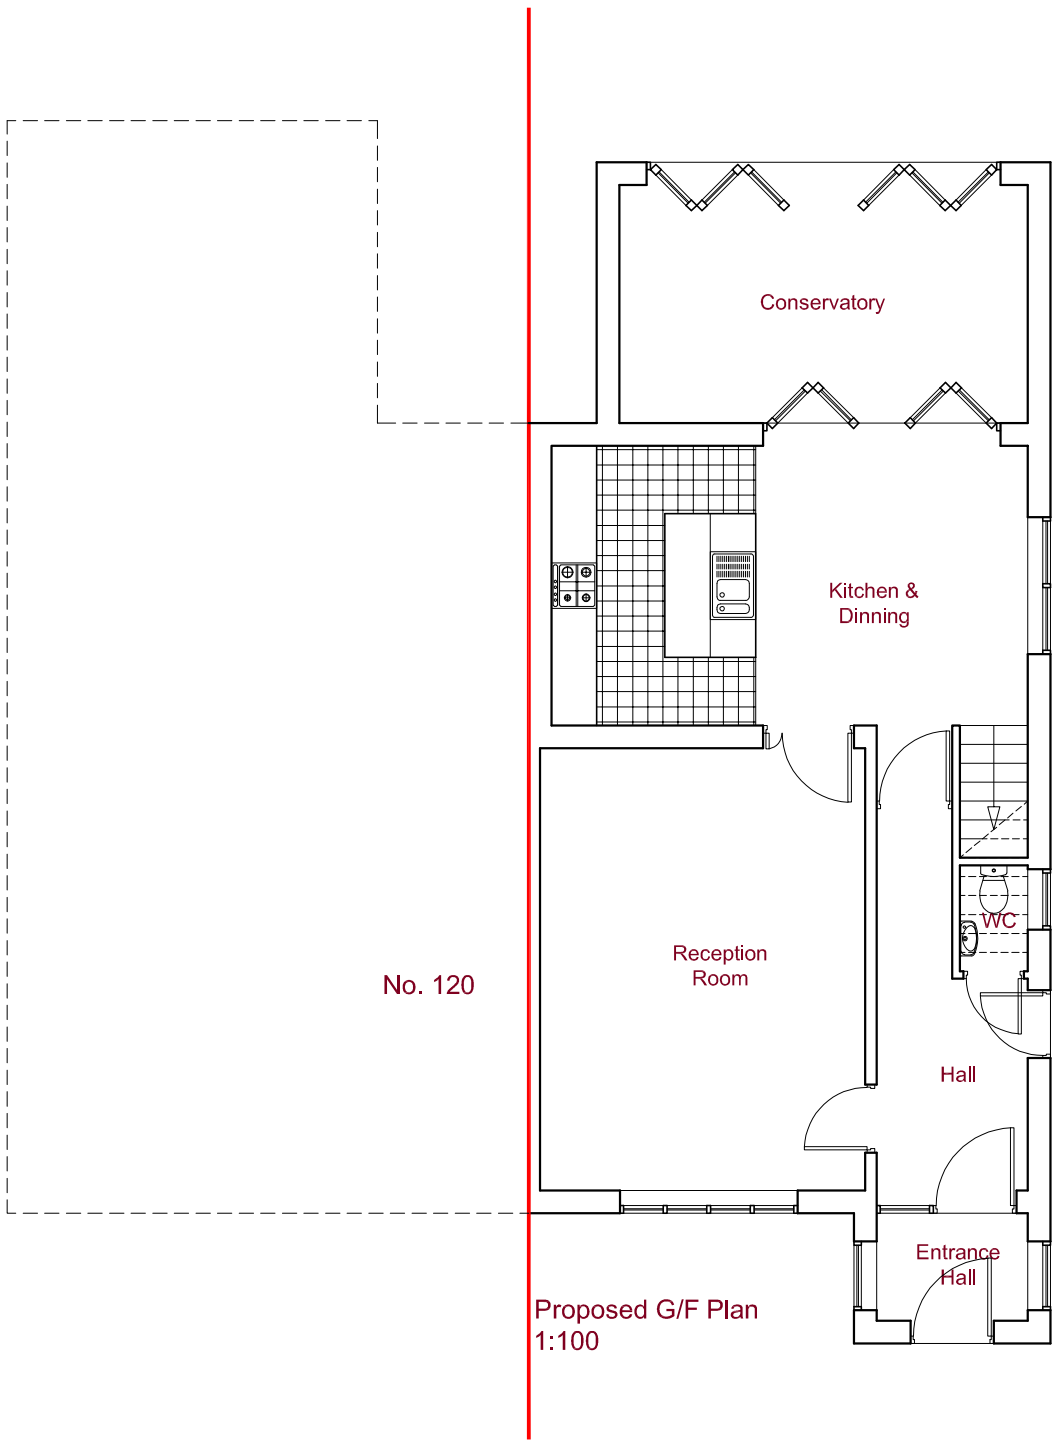

Drawing Notes

All dimensions to be checked on site, designers to be informed immediately of any discrepancies before works proceed.

Drawings are to be read in conjunction with all relevant specifications, structural engineers' and service engineers' drawings.

Do not scale from this drawing.

All structural elements are indicative only.

All data, dimensions and deigns contained in this document are confidential to the copyright owner and may not be communicated to any third party save in accordance with a licence for the copy-right owner or with the copyright owner's written permission and authority.