


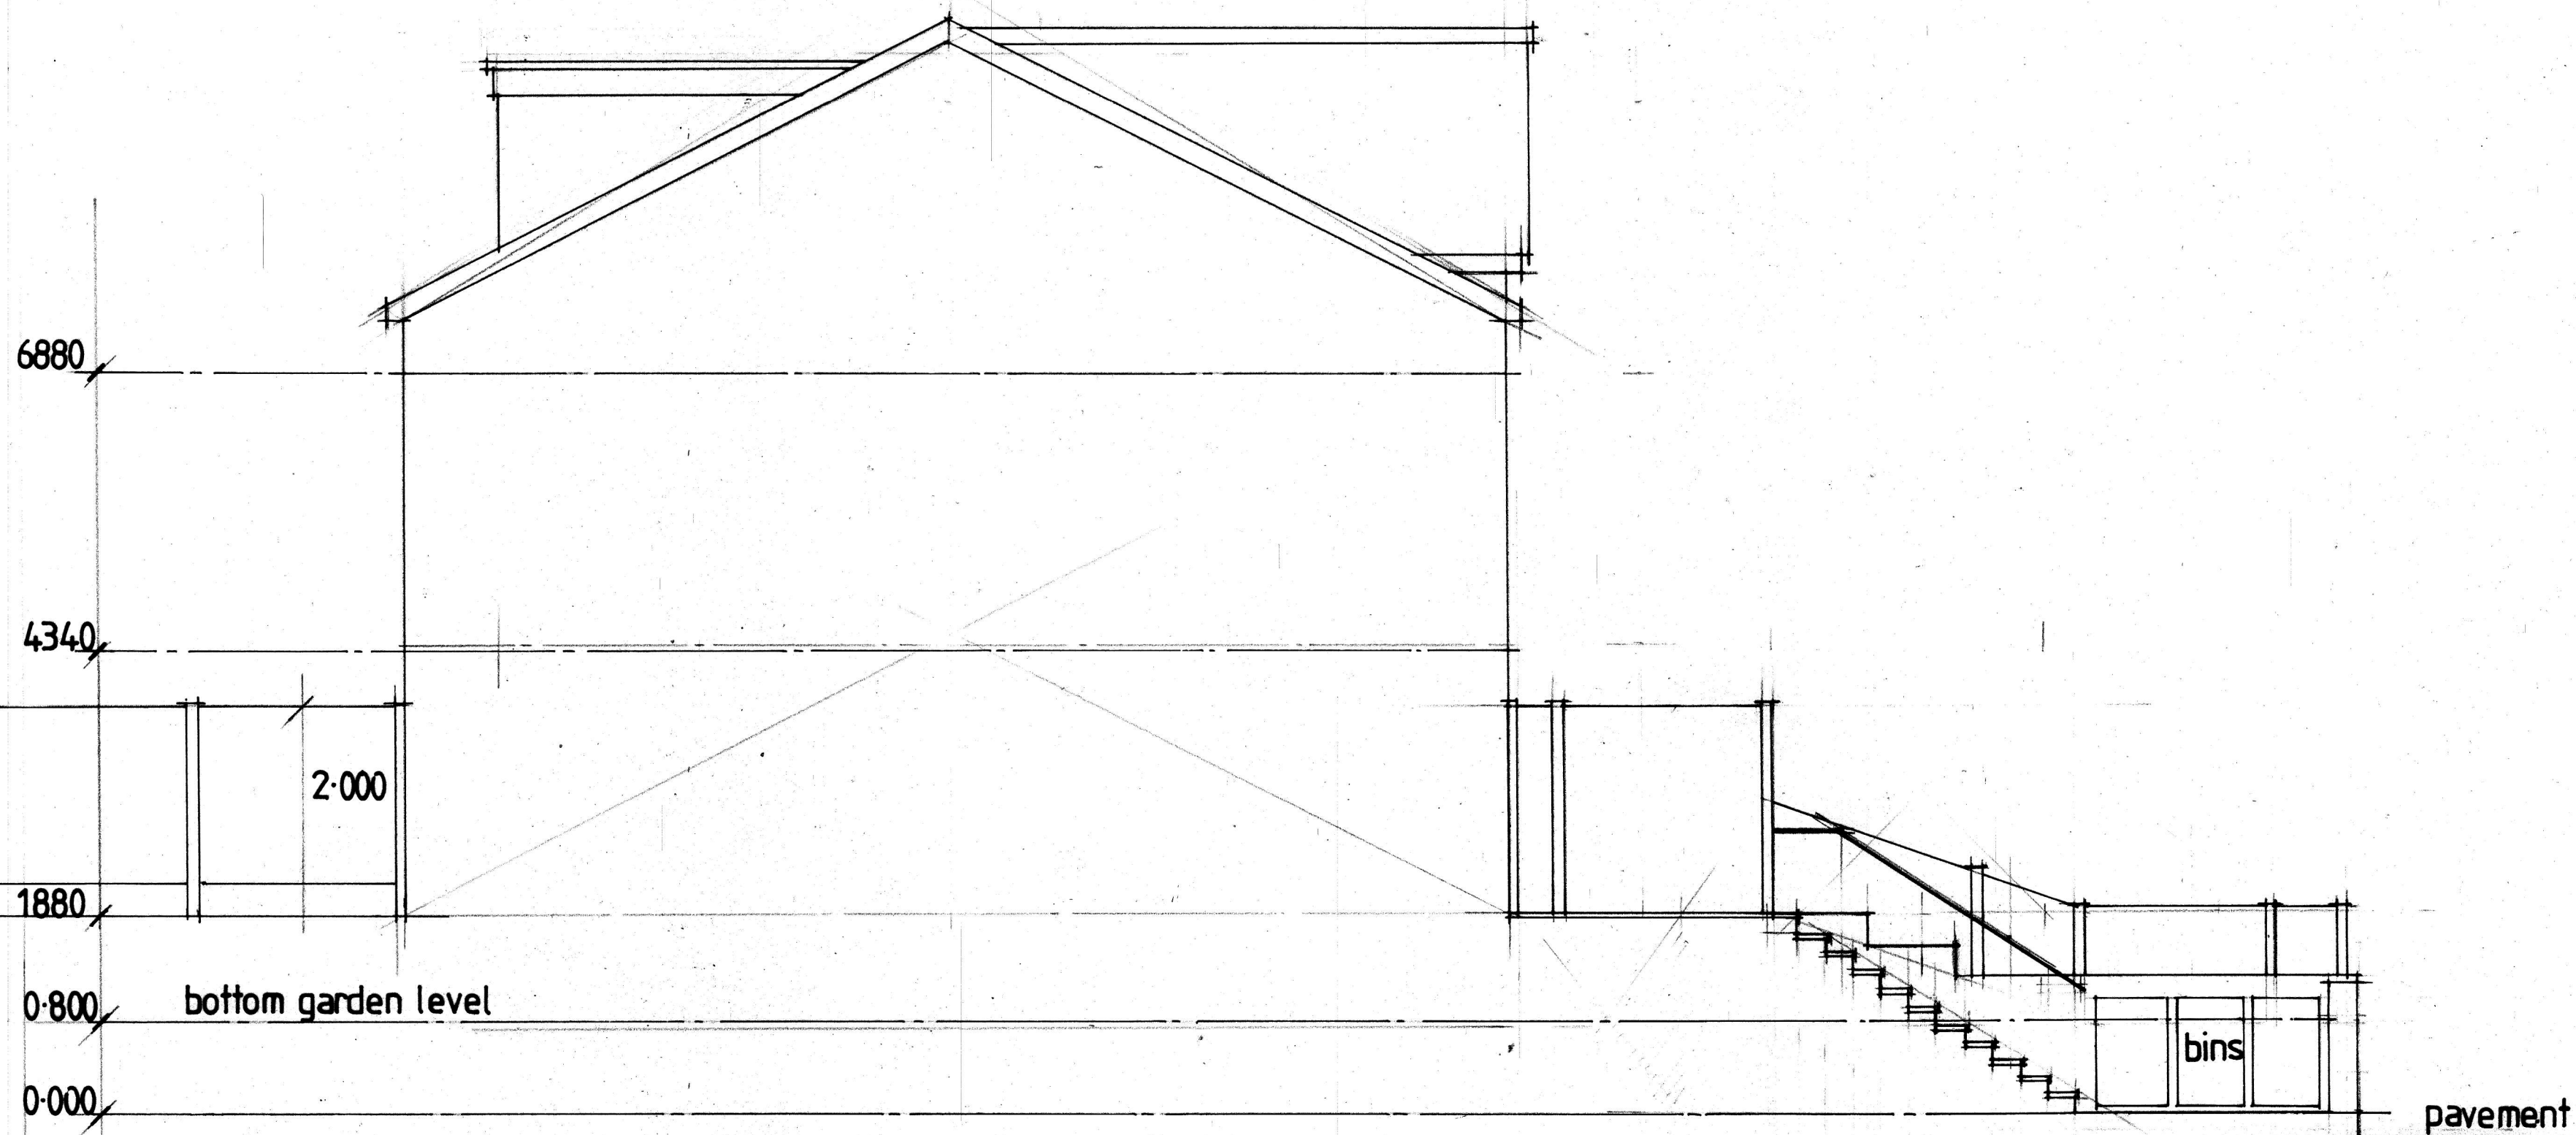

No:	Revision:	Date:	Initial:
-----	-----------	-------	----------

ALPHA DESIGN 11 GILDA CRESCENT ROAD ECCLES M30 9AG TELEPHONE :0161 707 5533			
Project:	1-3 Walker Road Blackley Mcr M9 6RE		
Title:	Section thro Site		
Scale:	1:50	Date:	Aug 21
Drg. No:	Initial: CTH		