



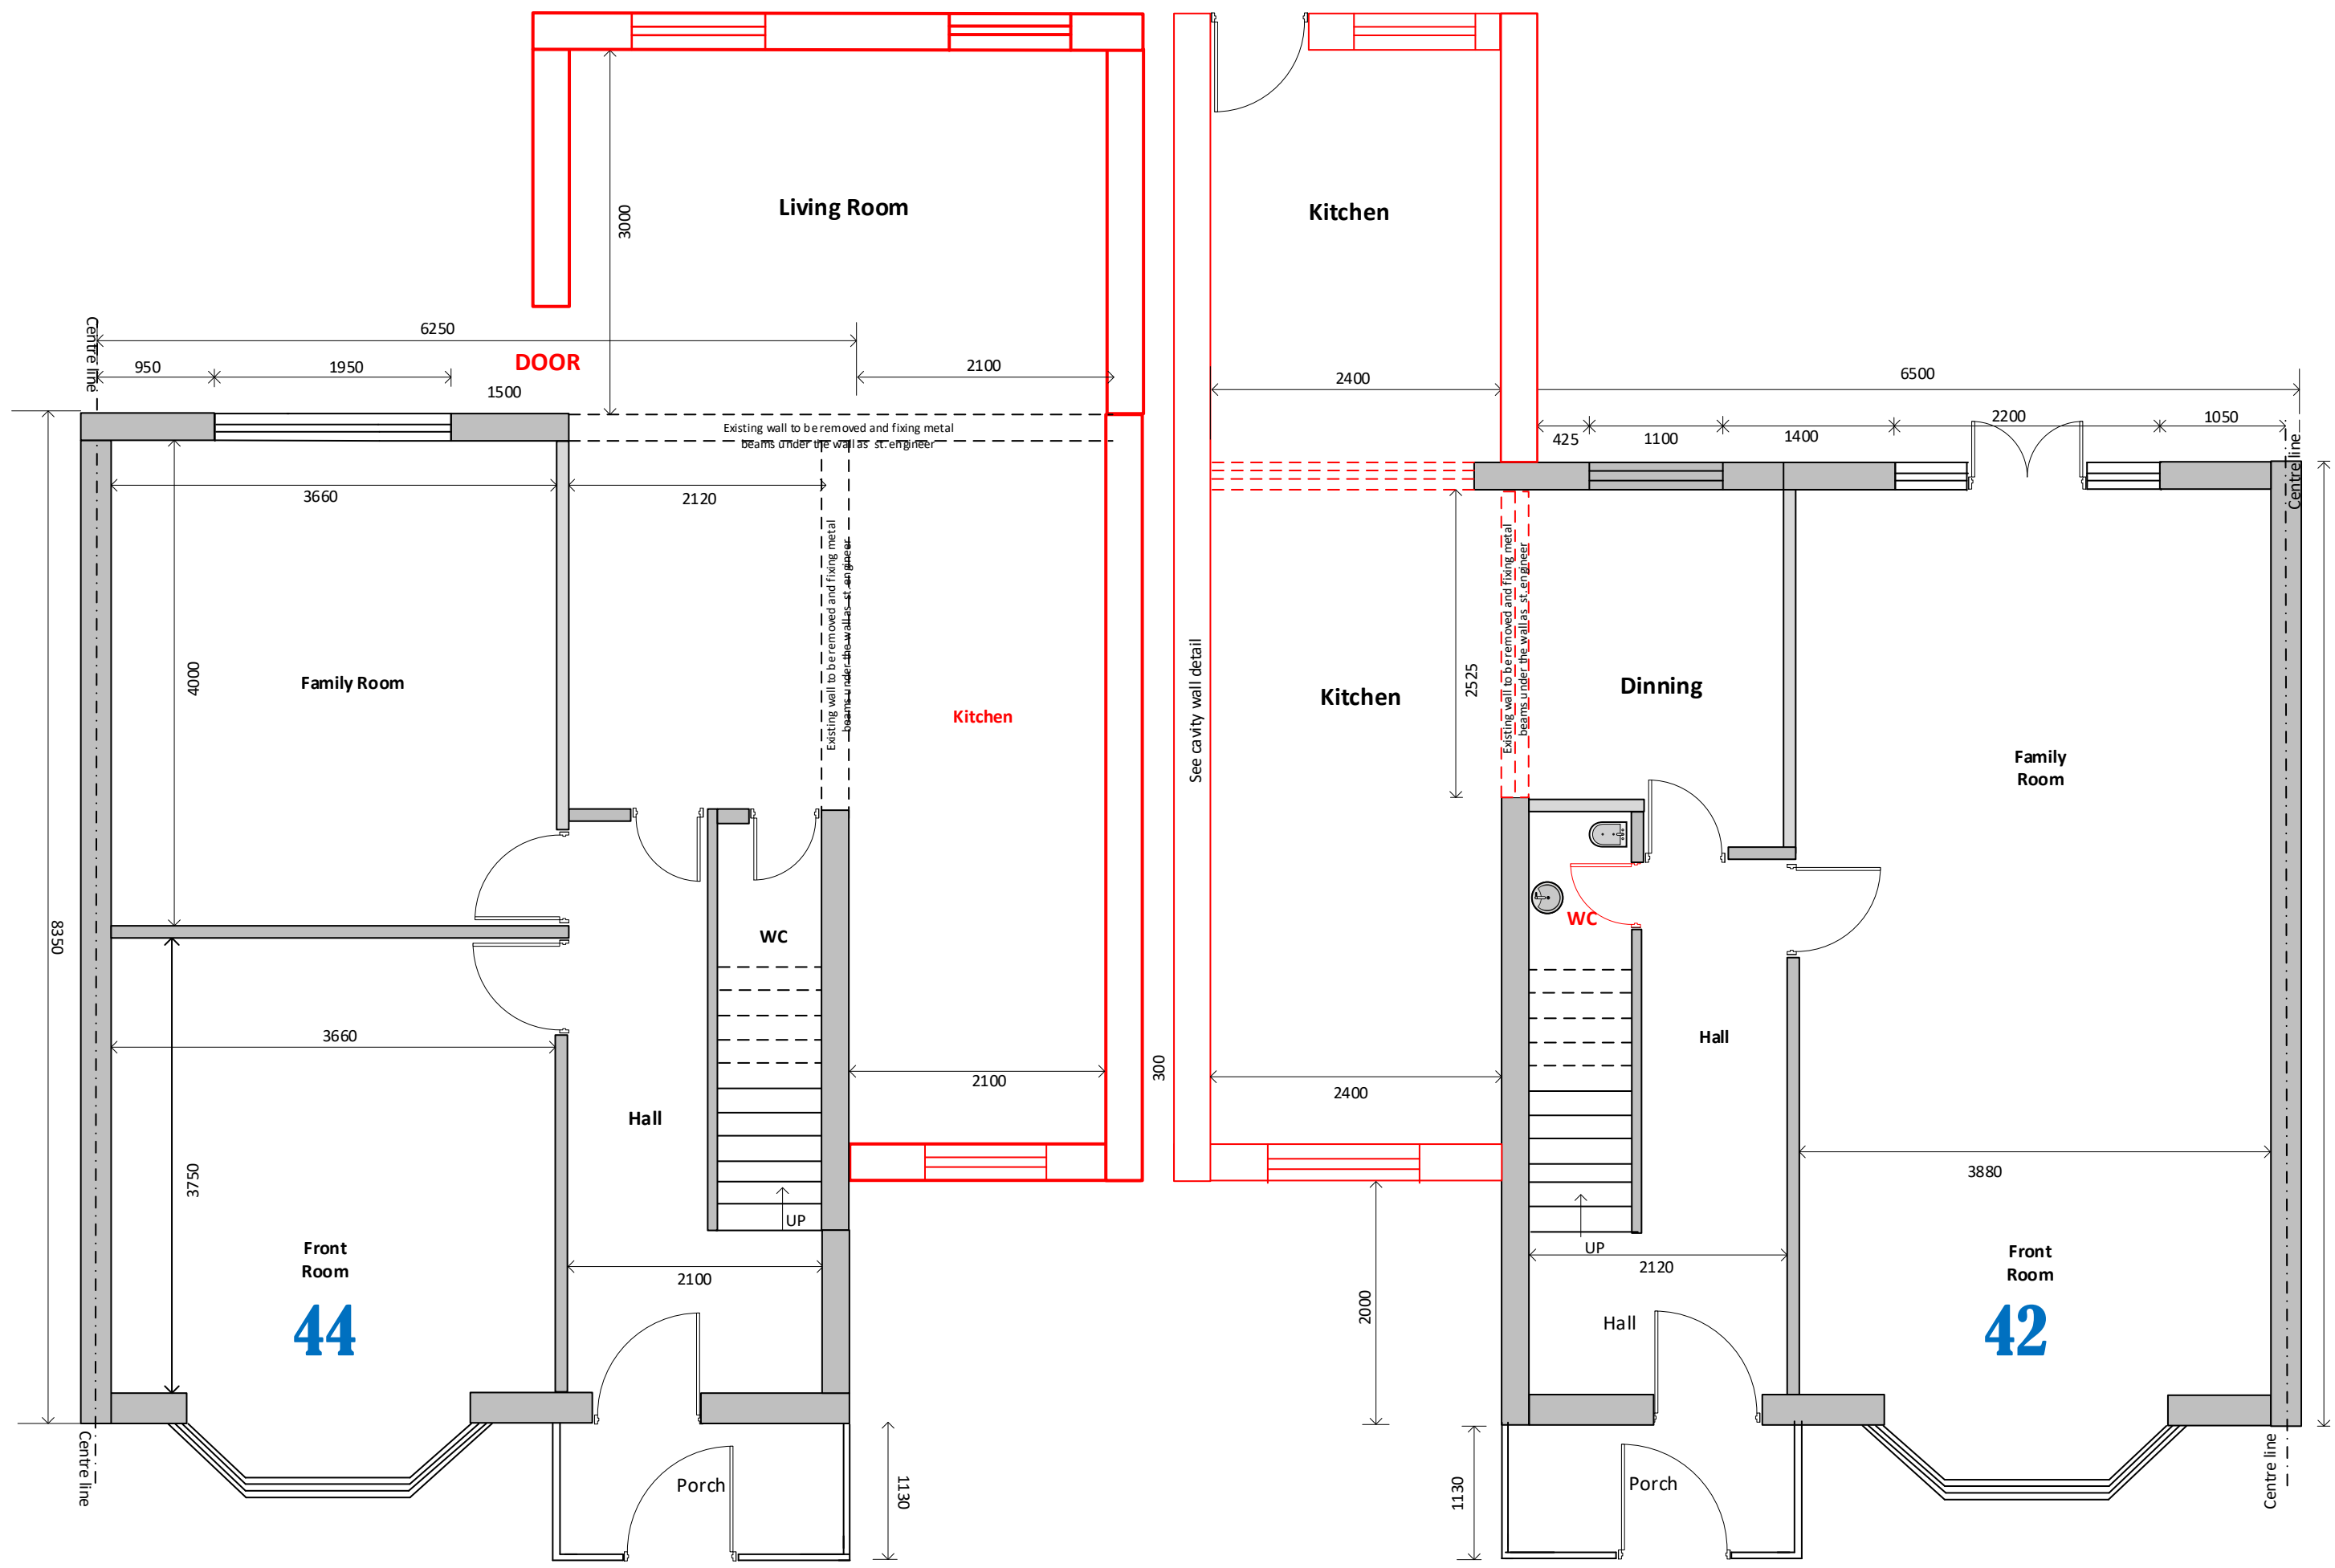

PROPOSED GROUND FLOOR D

DRAWING NO :5
Scale 1 = 50


PROPOSED GROUND FLOOR K

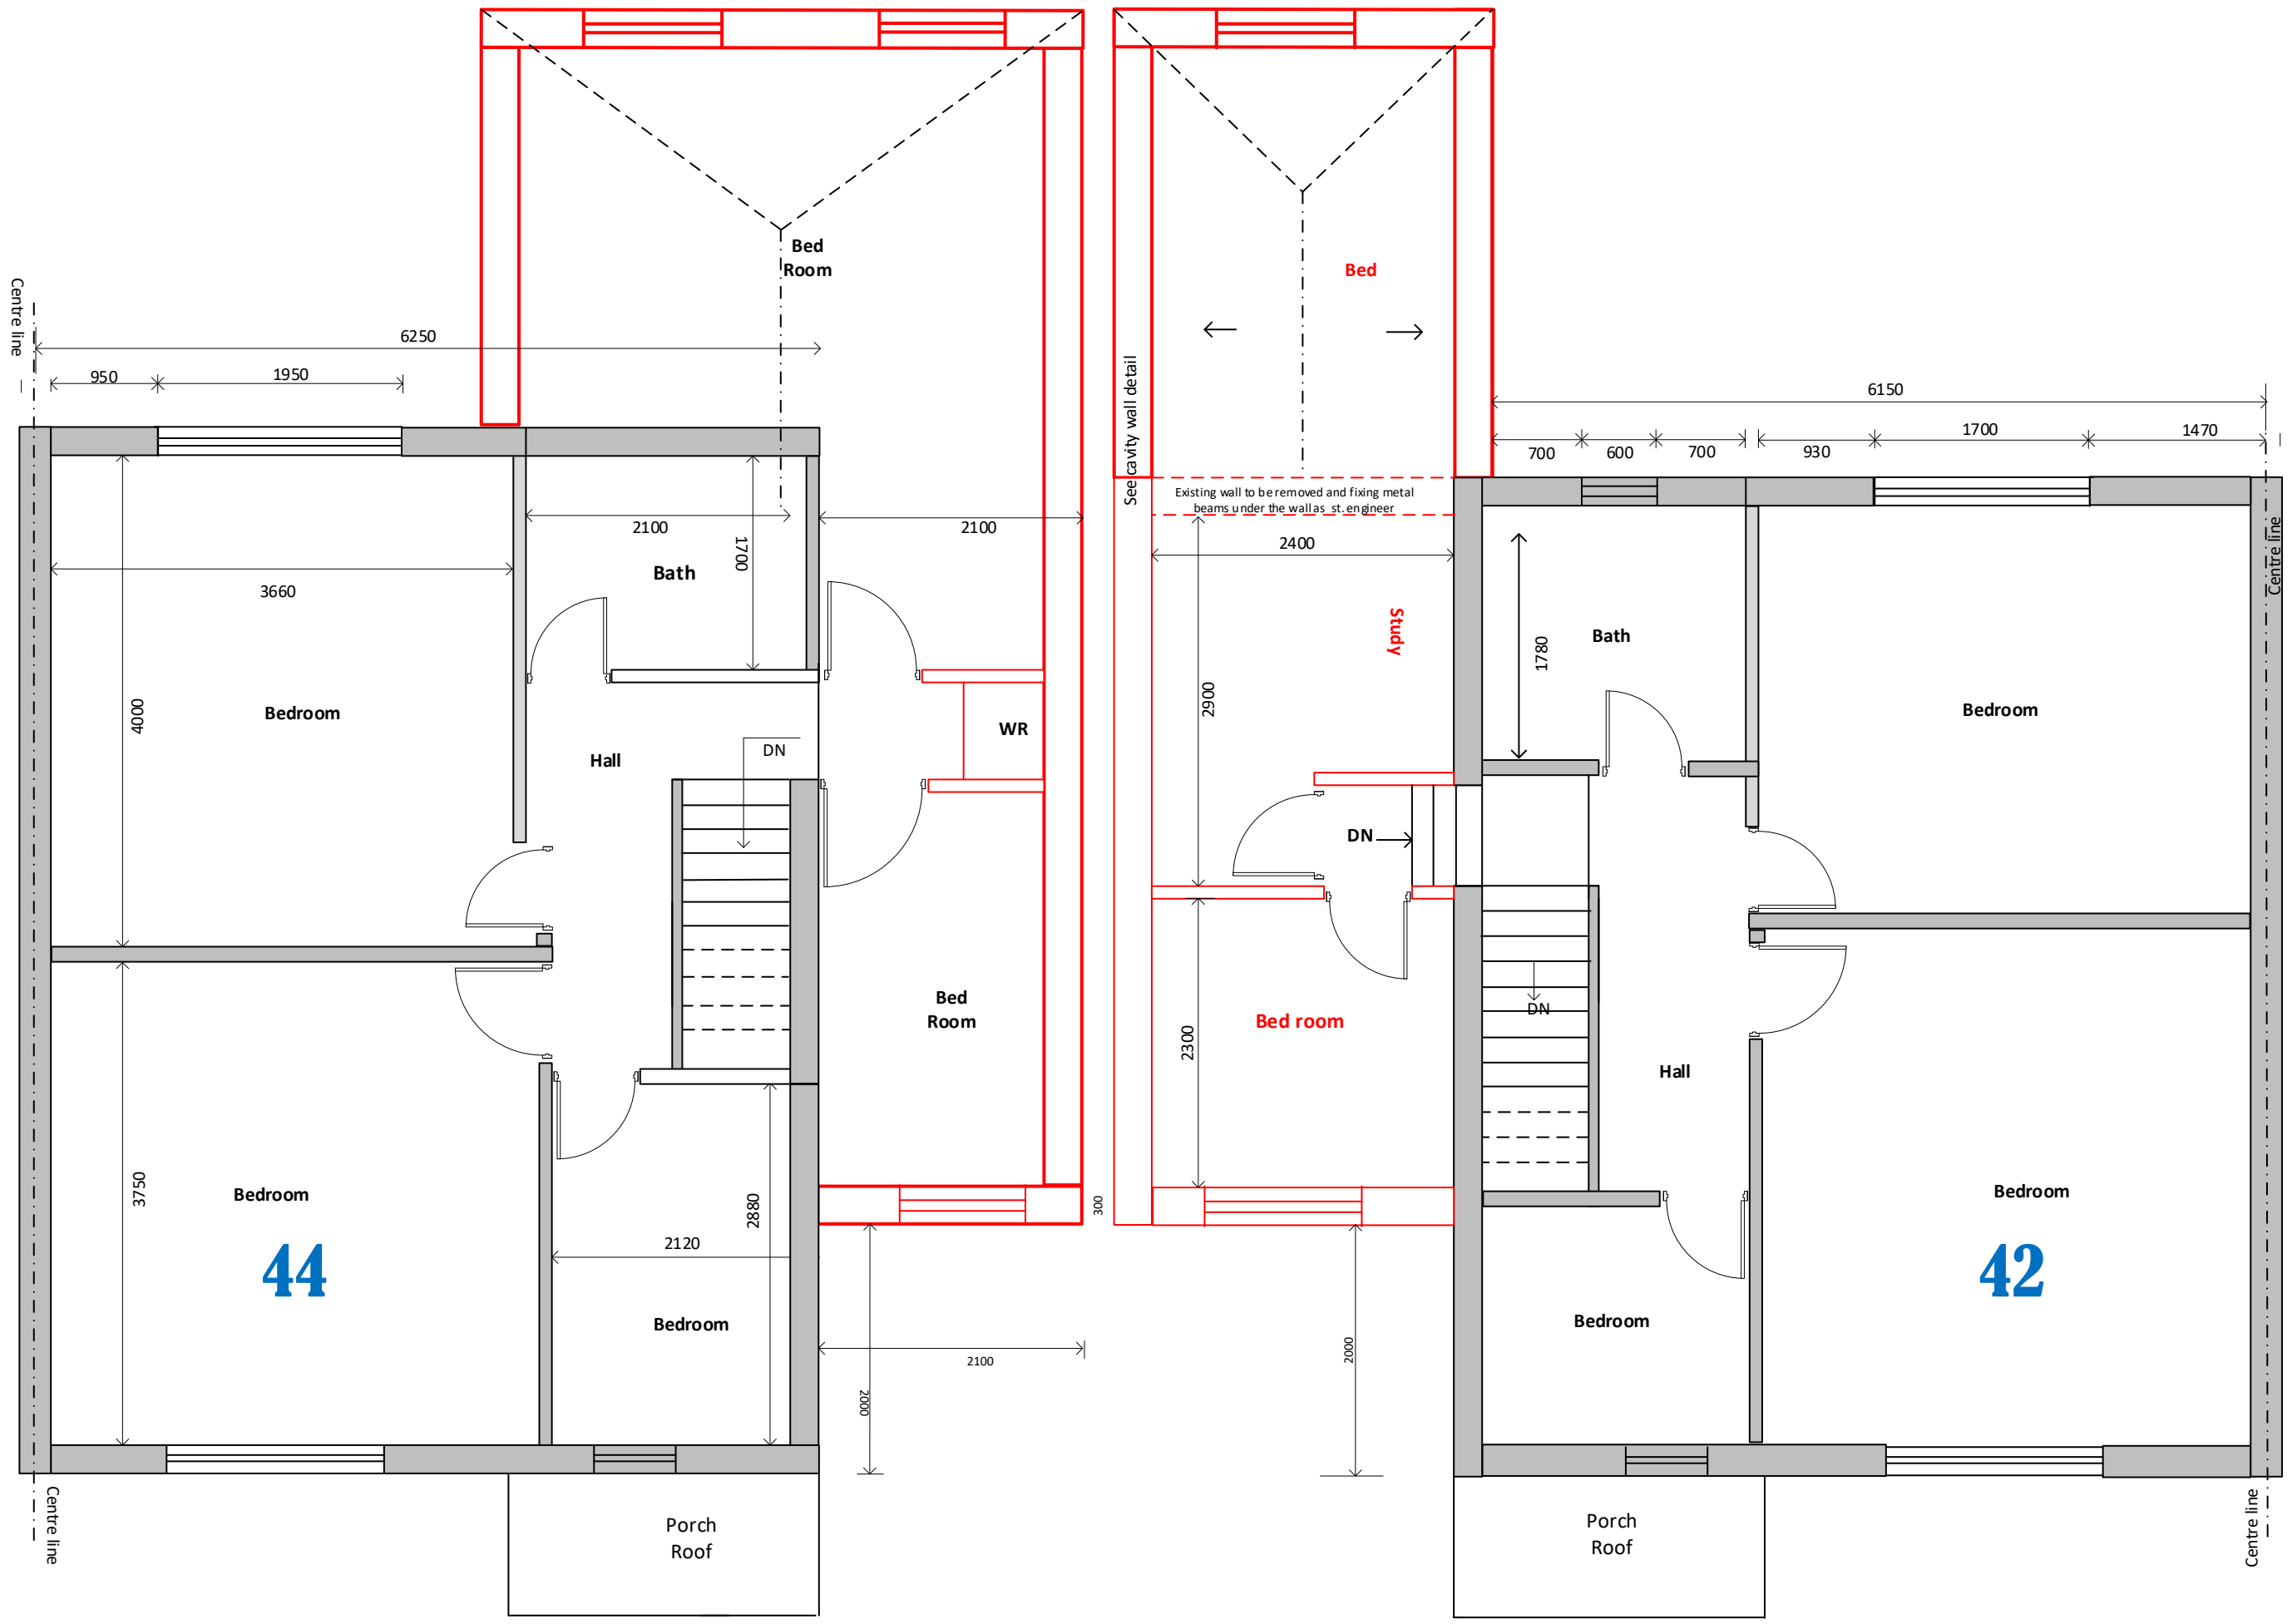

PROPOSED FIRST FLOOR D


DRAWING NO :6
Scale 1 = 50

PROPOSED FIRST FLOOR K

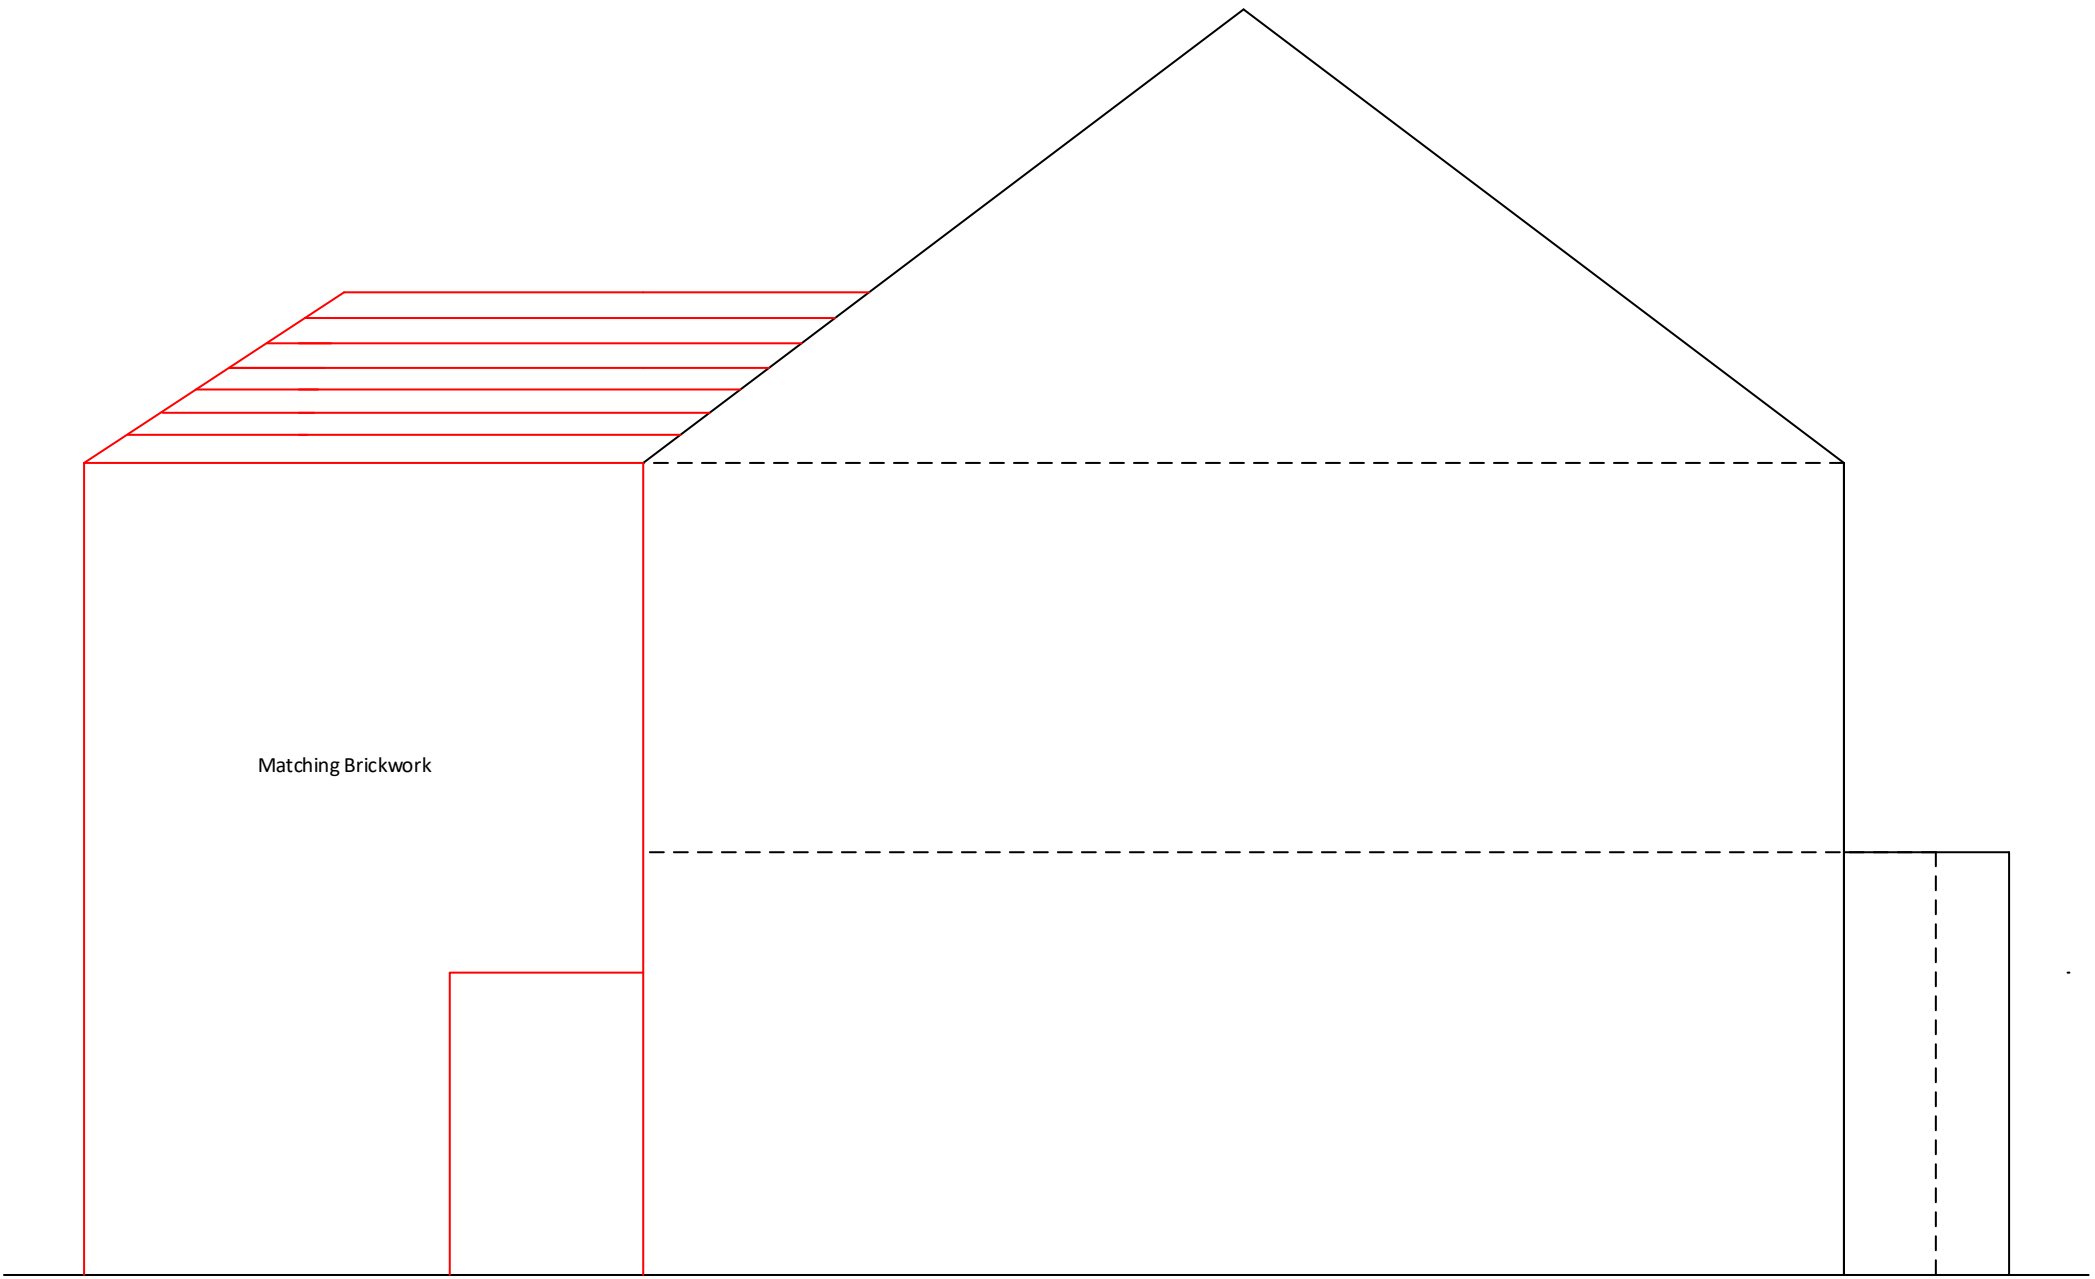

PROPOSED SIDE ELEVATION
from H. No. 46

DRAWING NO : 5B
Scale 1 = 50

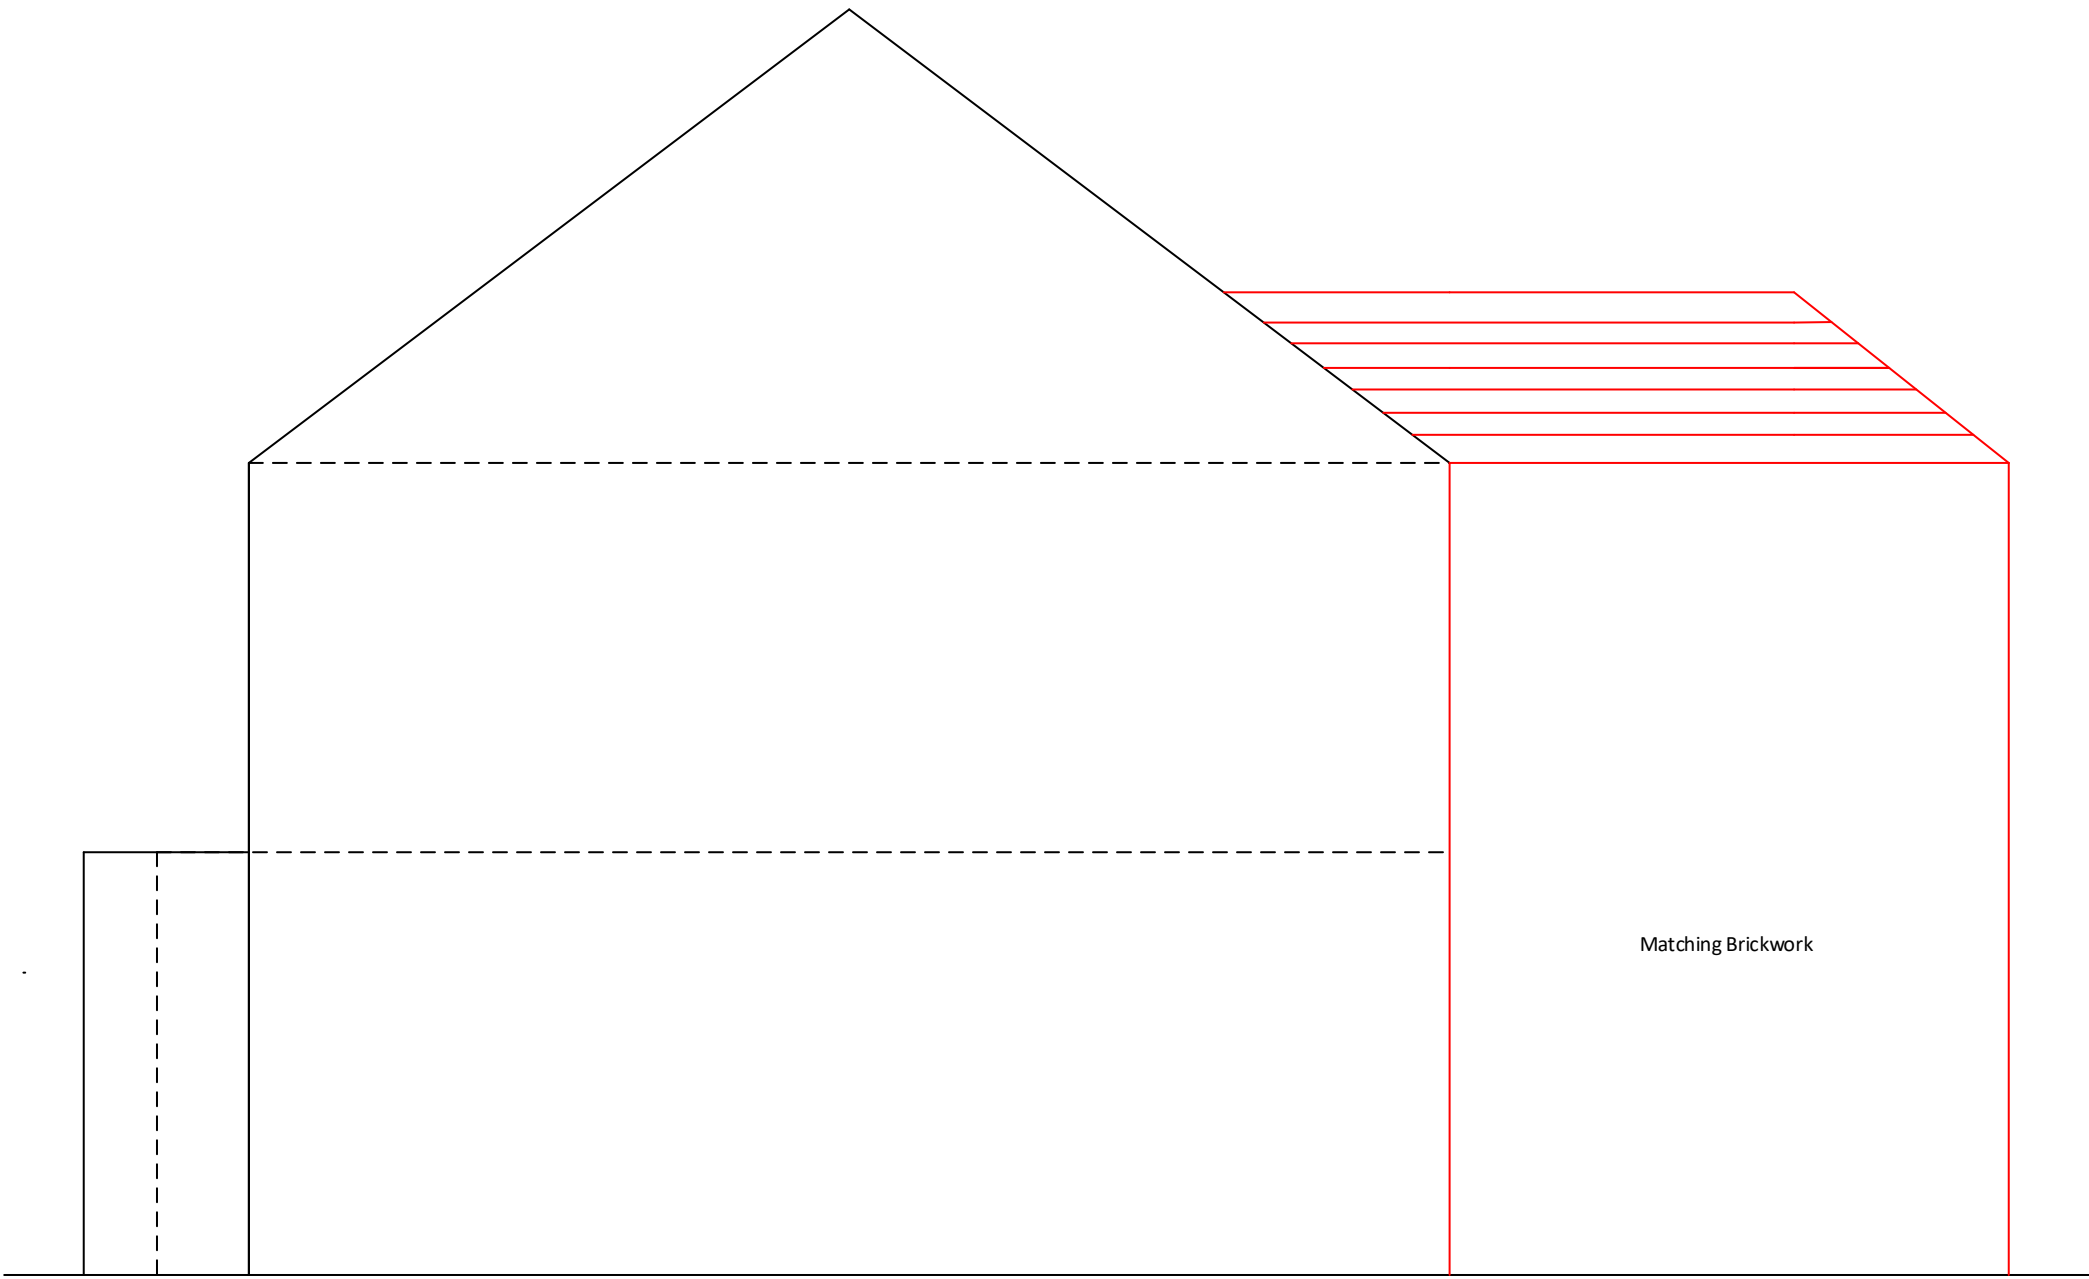

PROPOSED SIDE ELEVATION
from H. No. 40

DRAWING NO : 5A
Scale 1 = 50