



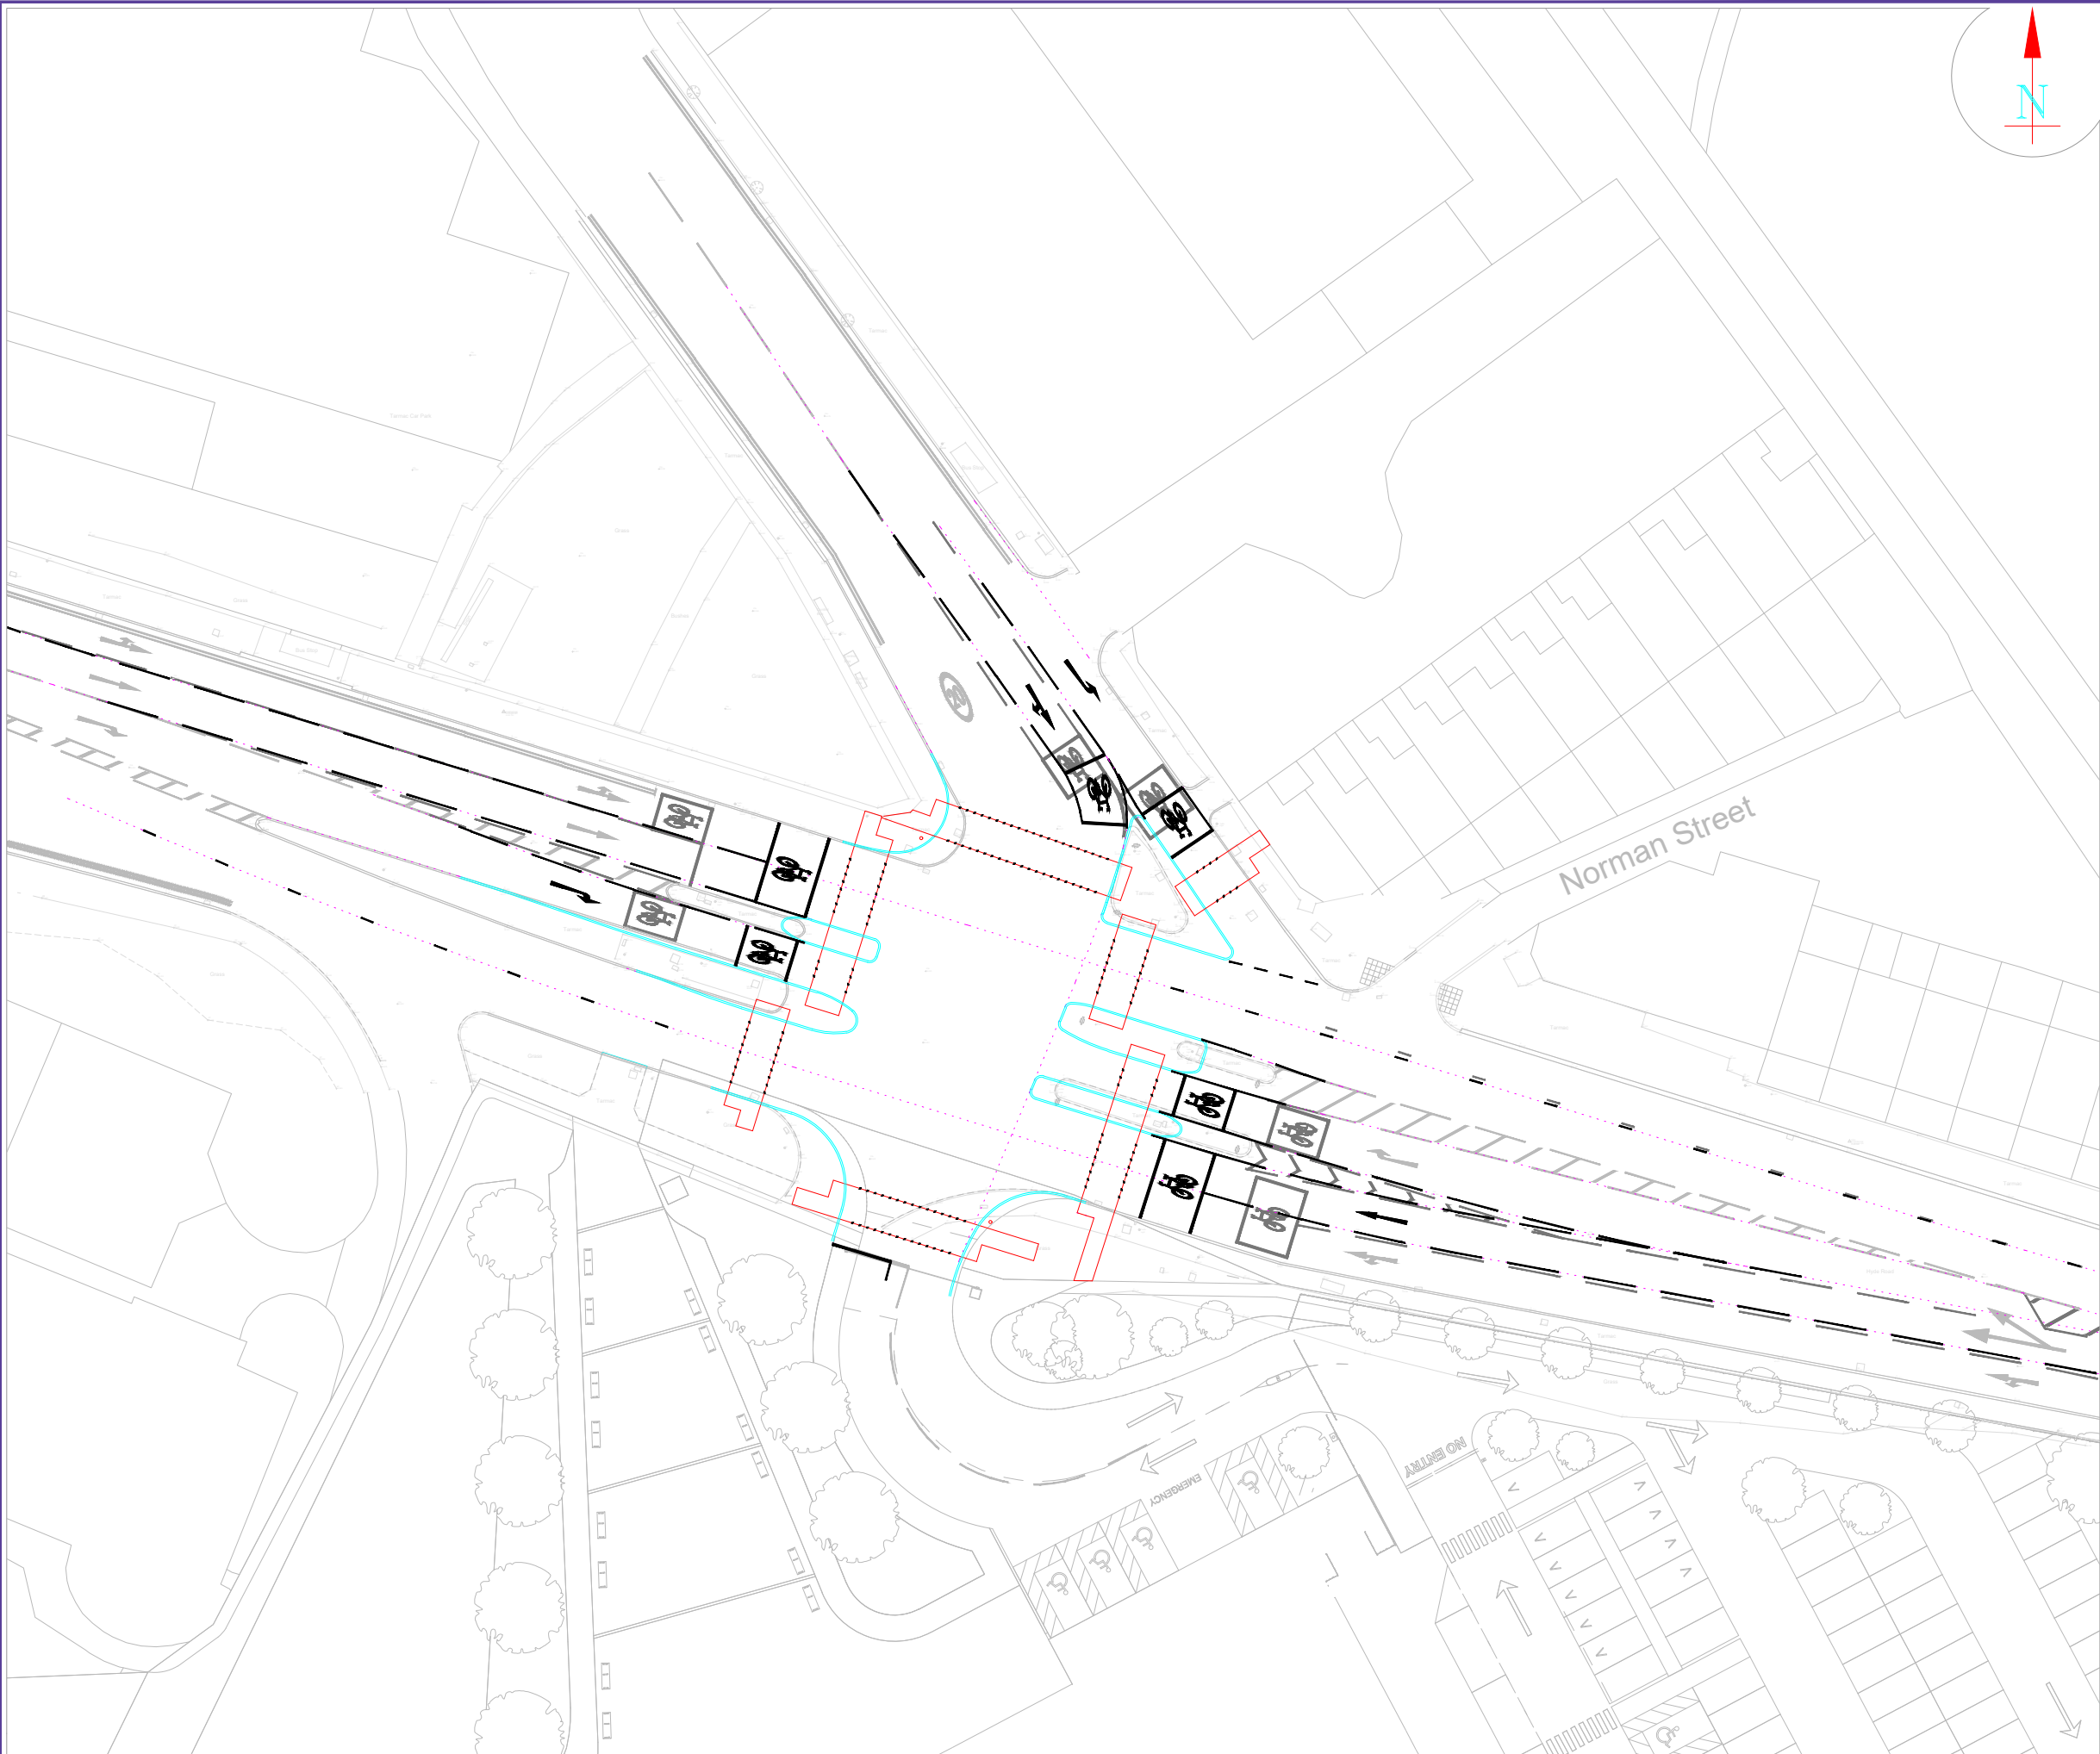

Staging Diagrams	
1	2
3	4

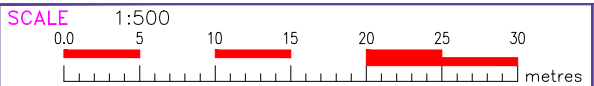

REVISIONS	DATE	BY	APP
-----------	------	----	-----



Hyde Rd / Belle Vue St
Manchester (1091)

SUBDISTRICT			
OS_REF		STATUS	Proposed
DATE	12/04/22	CDB APPROVED	-
DRAWN BY	RT	SITE CHCKD BY	-
FILENAME			
XREFS			REV
DWG No.	A3 / 3 / 1091 / 2		
			-