


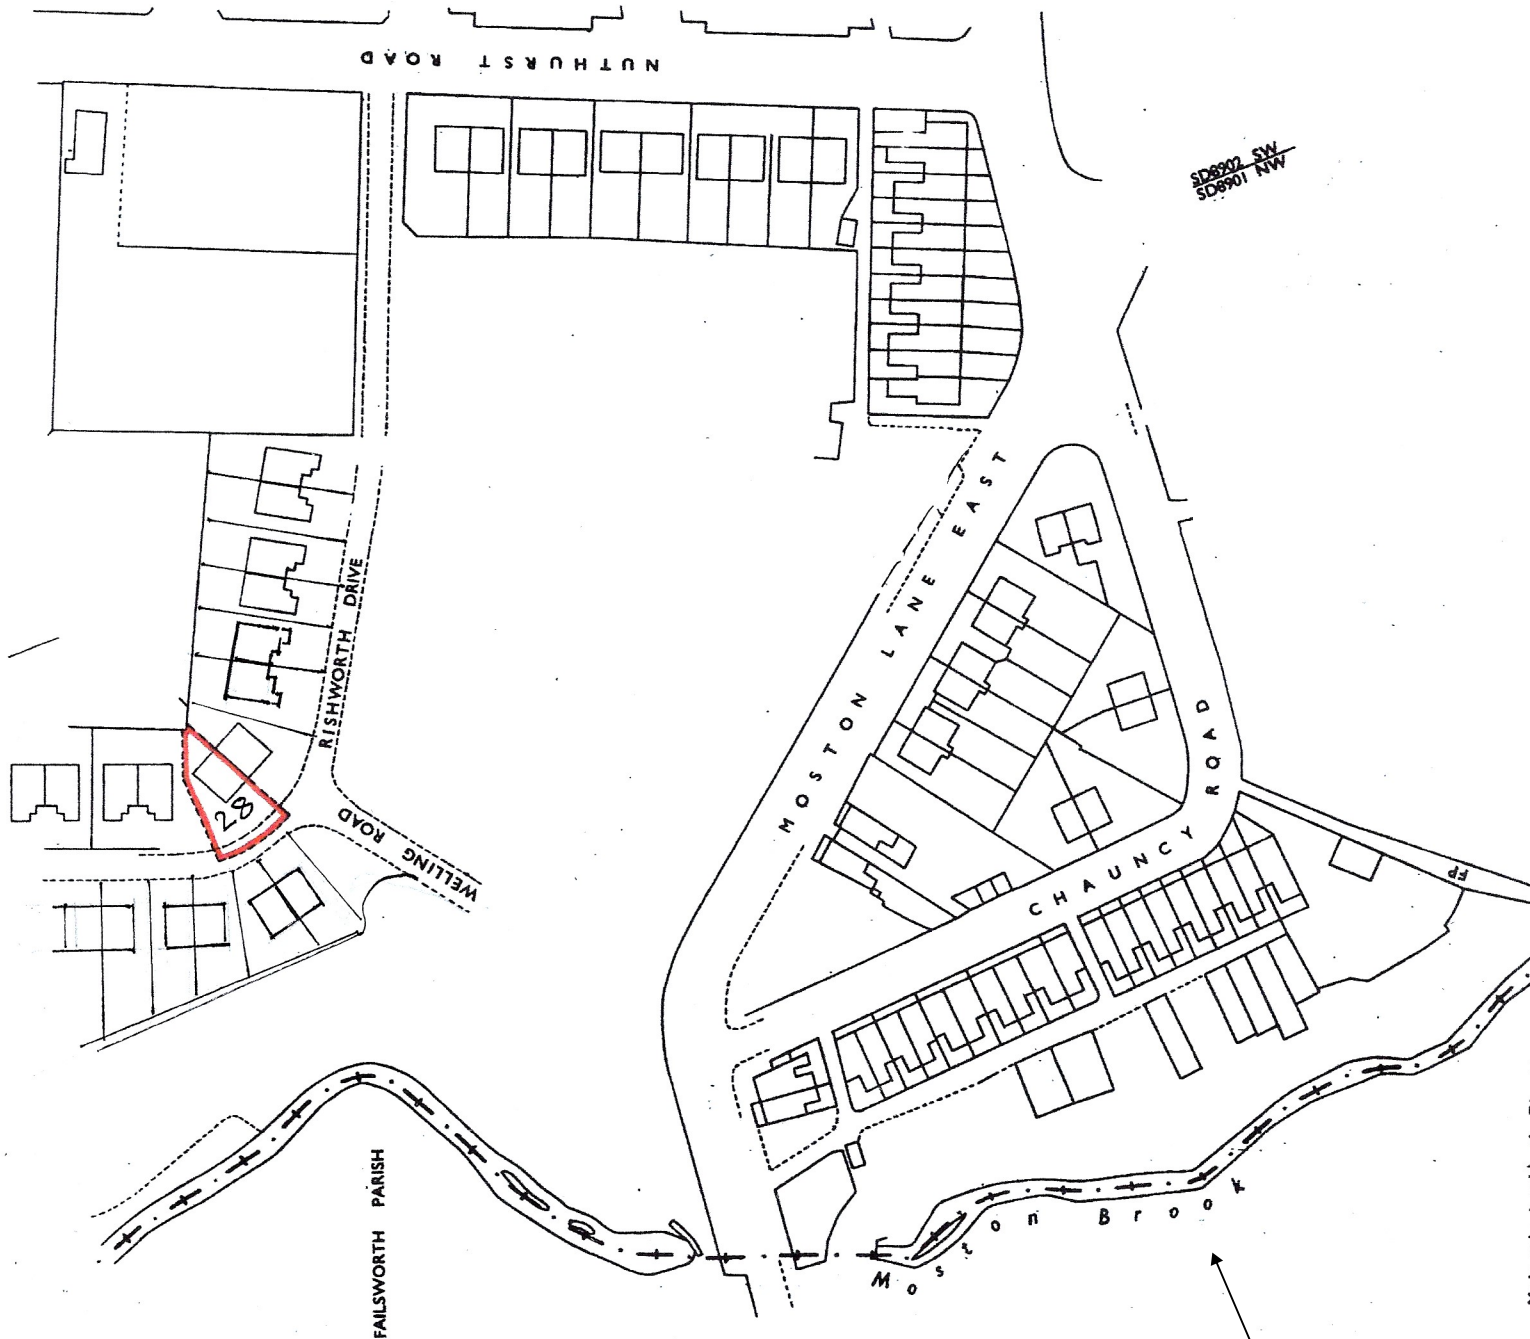

28, Rishworth Drive, New Moston.

Location Plan 1:1250 @ A4

N