


Trafford Council

Location House:
Bedford Road, 37
M16 0JB
Firfswood, Chorlton
Manchester

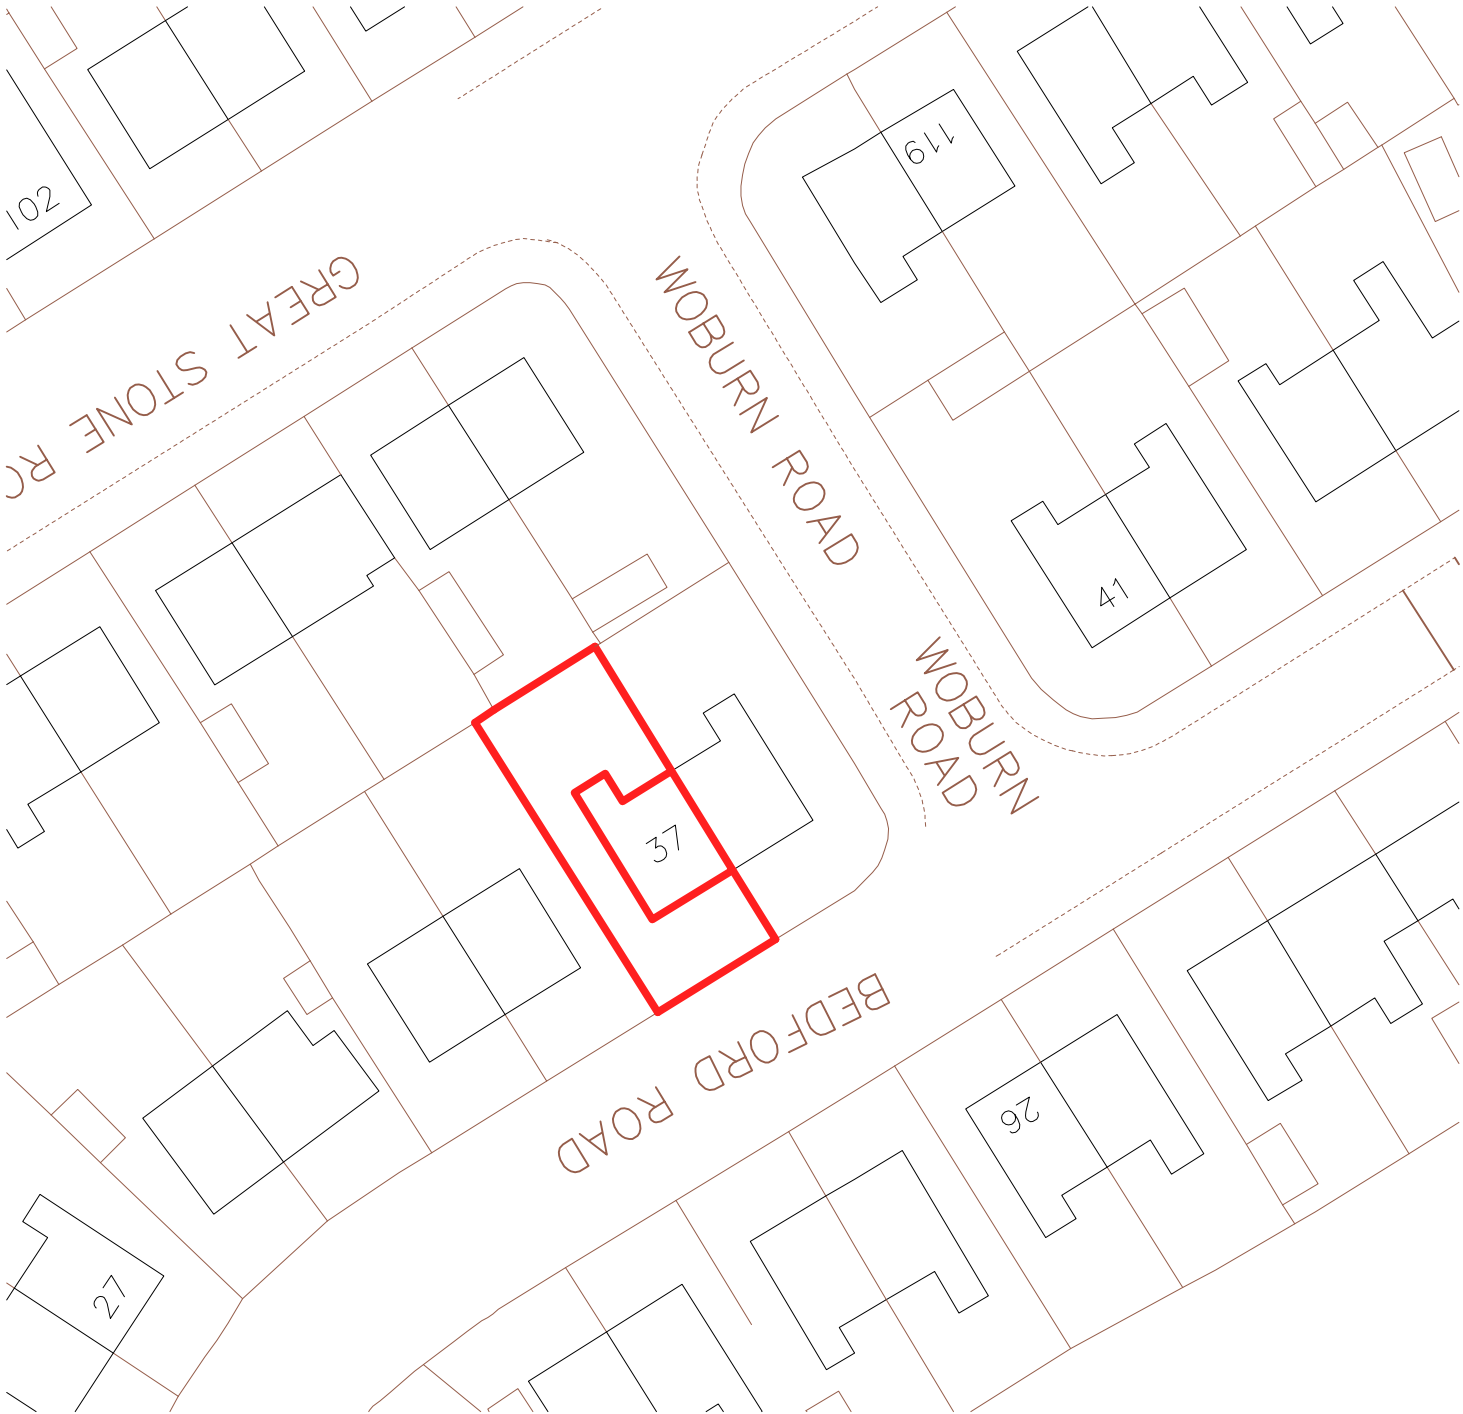

LOCATION plan @ 1:500
(from Digital Map)

PROJECT:			
RESIDENTIAL EXTENSION			
BEDFORD ROAD, 37, M16 0JB, FIRFSWOOD, CHORLTON, TRAFFORD			
DRAWING:			
LOCATION PLAN			
DATE:	DRAWN BY:		
21.09.09	E.LGIOVACCHINI		
SCALE:	DRAWING NO:		
1:500	2009.09		