




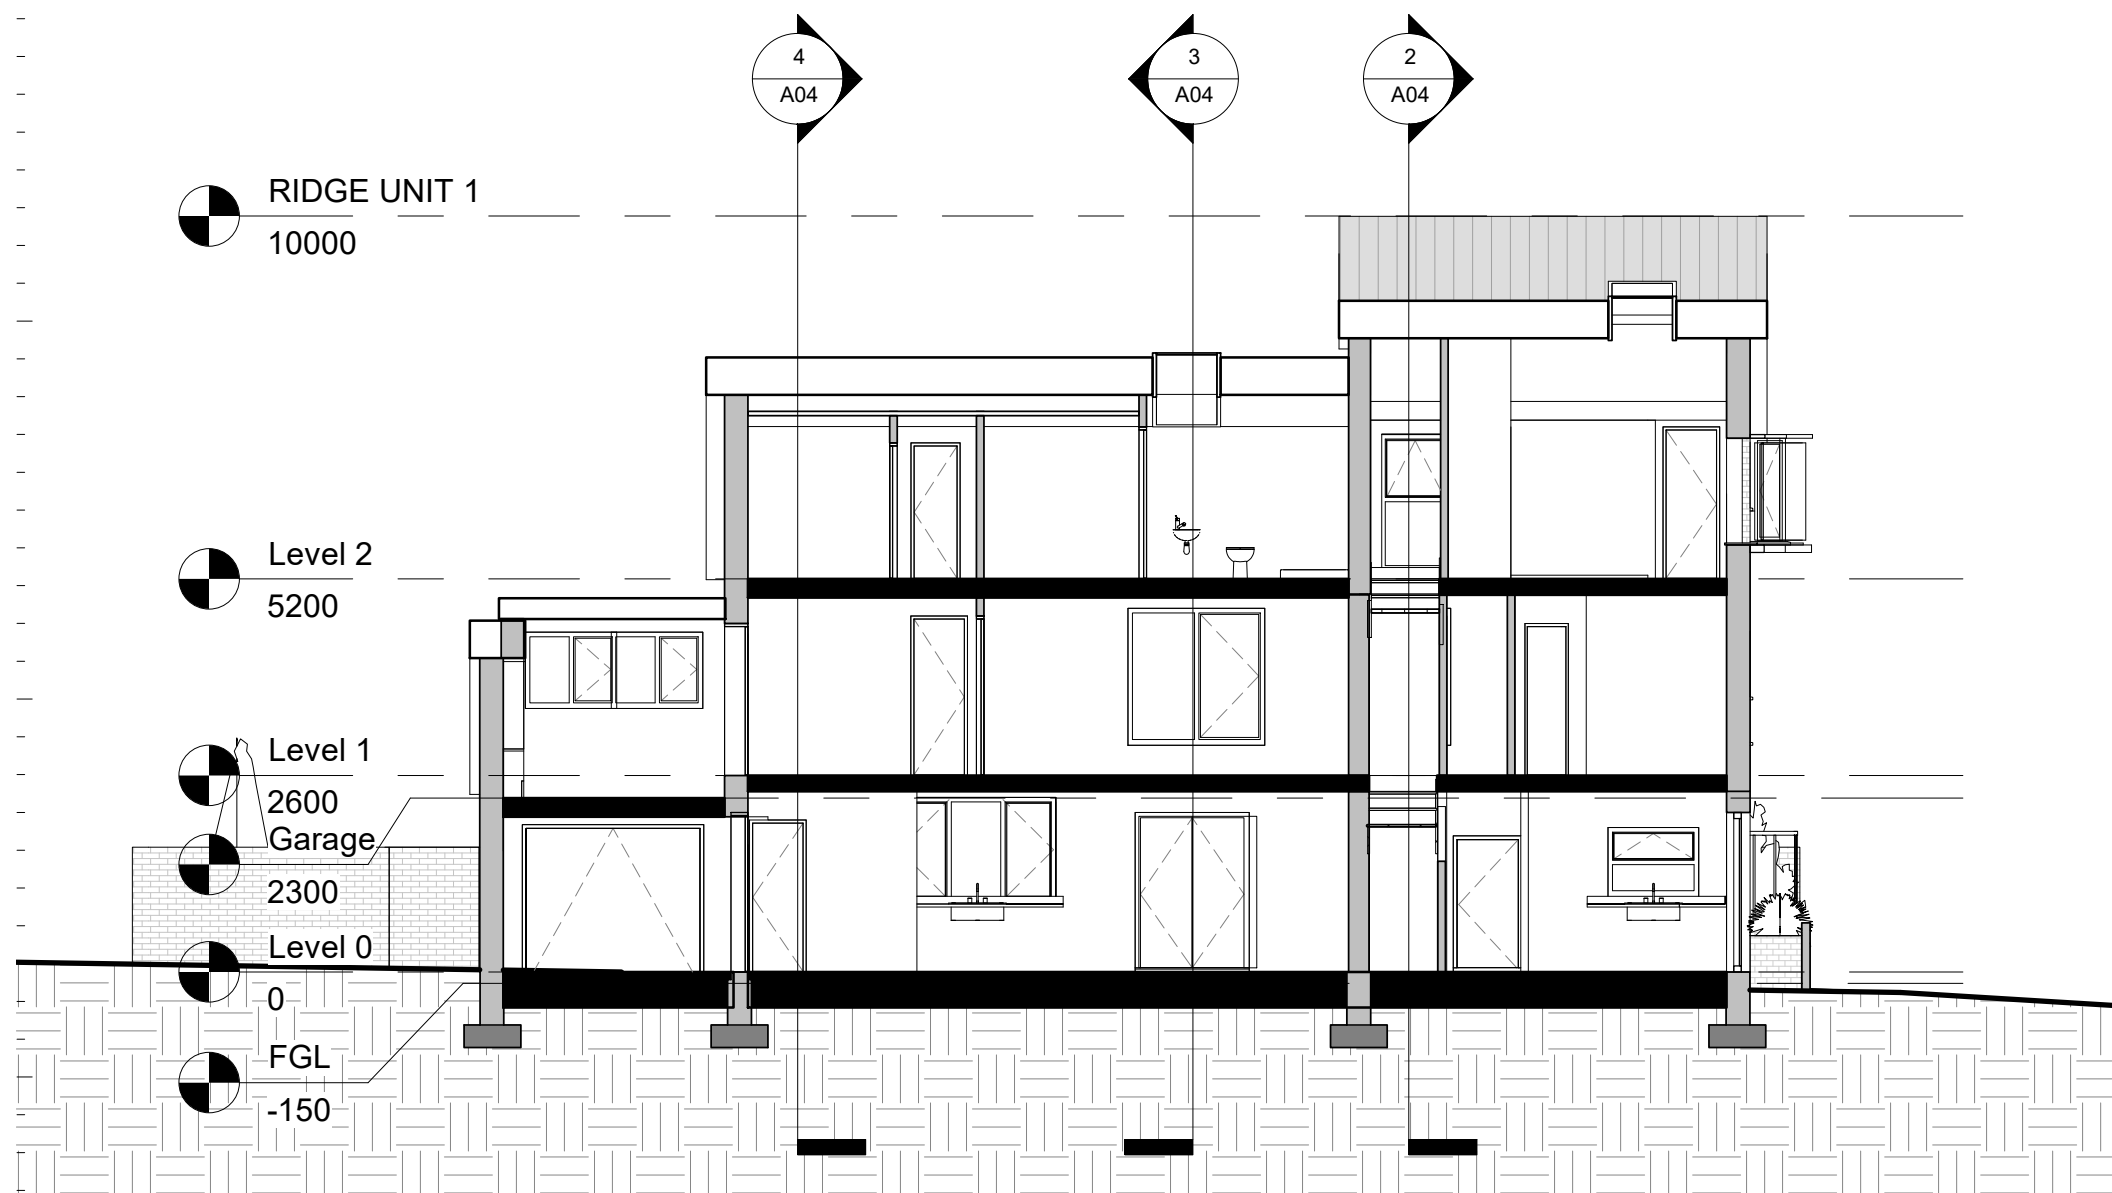


SECTION 1
1 : 100

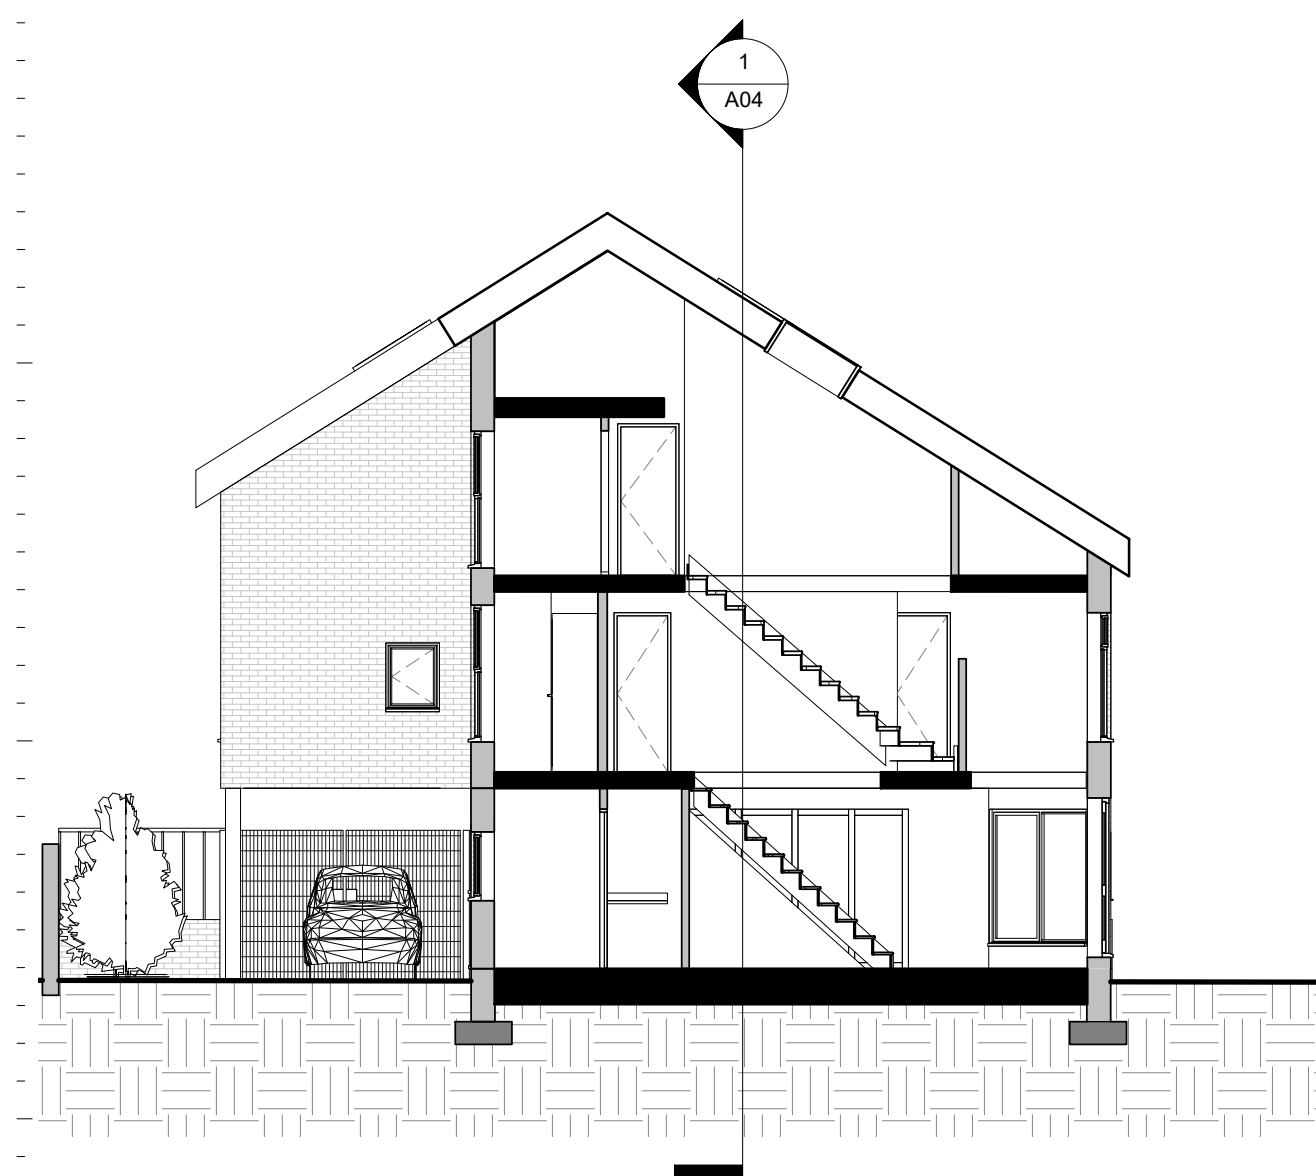

SECTION 2
1 : 100

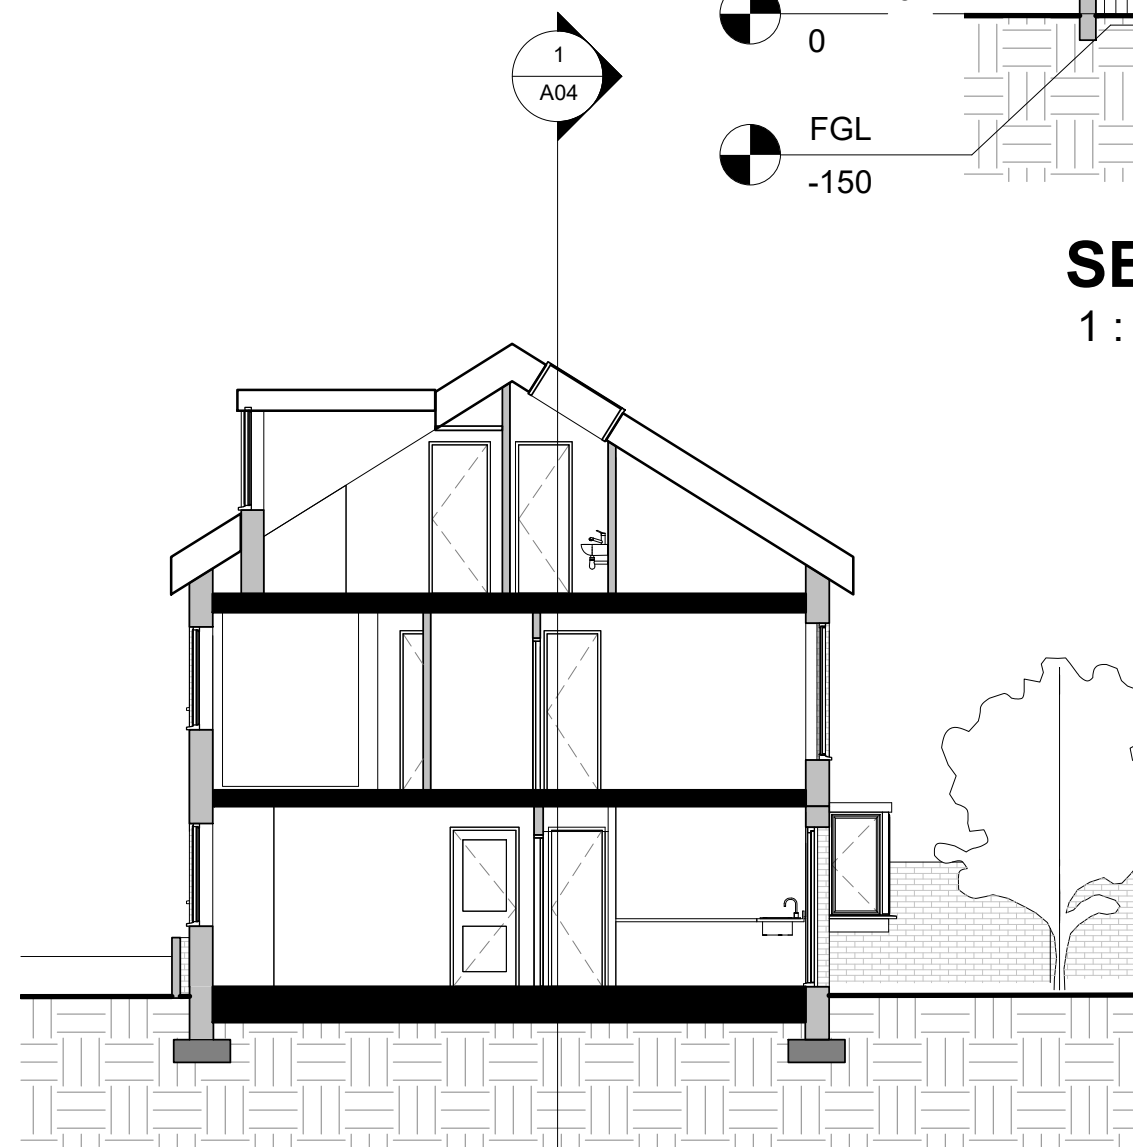

SECTION 3
1 : 100

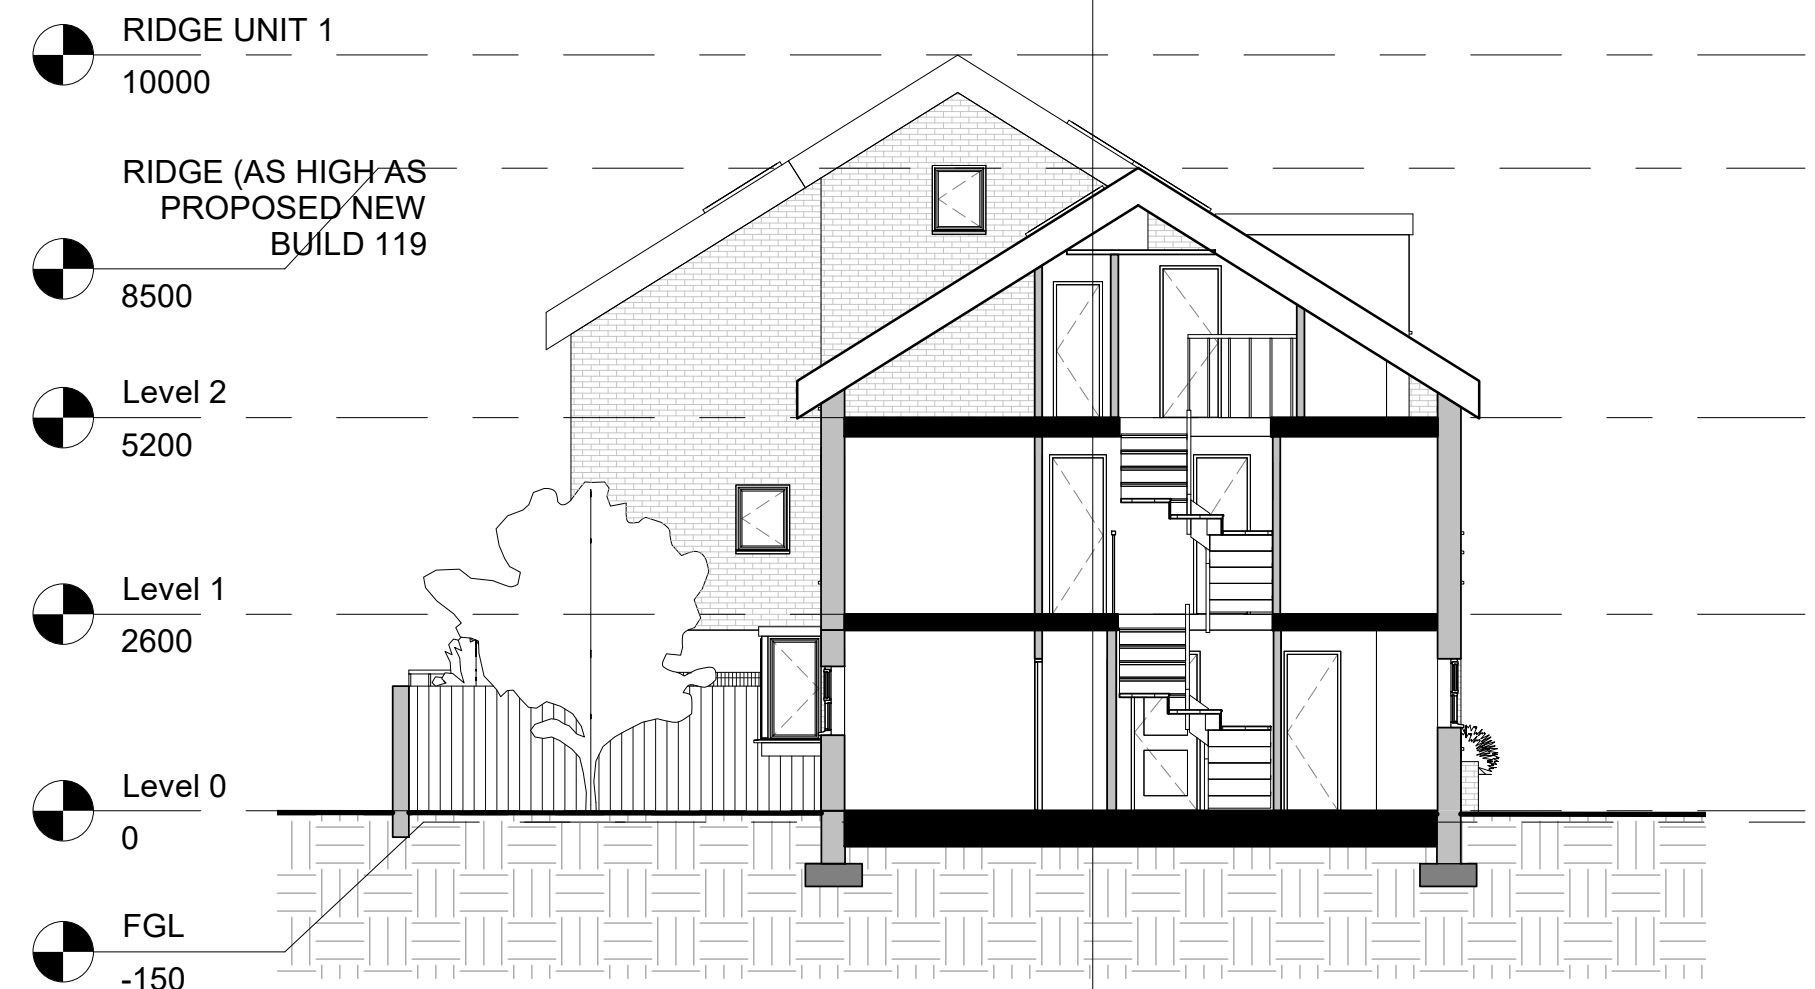

SECTION 4
1 : 100

NOTES

This drawing is the property of STUDIO TIAN and copyright is reserved by them. This drawing is not to be copied or disclosed by or to any unauthorised persons without the prior written consent of STUDIO TIAN.

Do not scale from this drawing.

All dimensions are to be checked on site prior to construction, manufacture of any components and ordering of materials and equipment.

Any discrepancies are to be reported to the architect for clarification.

All materials and workmanship to be in accordance with the current British Standards and codes of practice.

Rev	Date	Drawn by	Comments

Client

Brindle & Yam Solicitors

Project

New Build-Land to rear 113-117
North Rd, Manchester, M11 4NE

Drawings

Planning-

Date

Aug 2021

Proposed Sections

Drawn by

T Tian

Scales

1 : 100 @A2

Job No - Dwg No - Rev

21061-A04

TIAN
STUD/O
ARCHITECTURE & PLANNING