


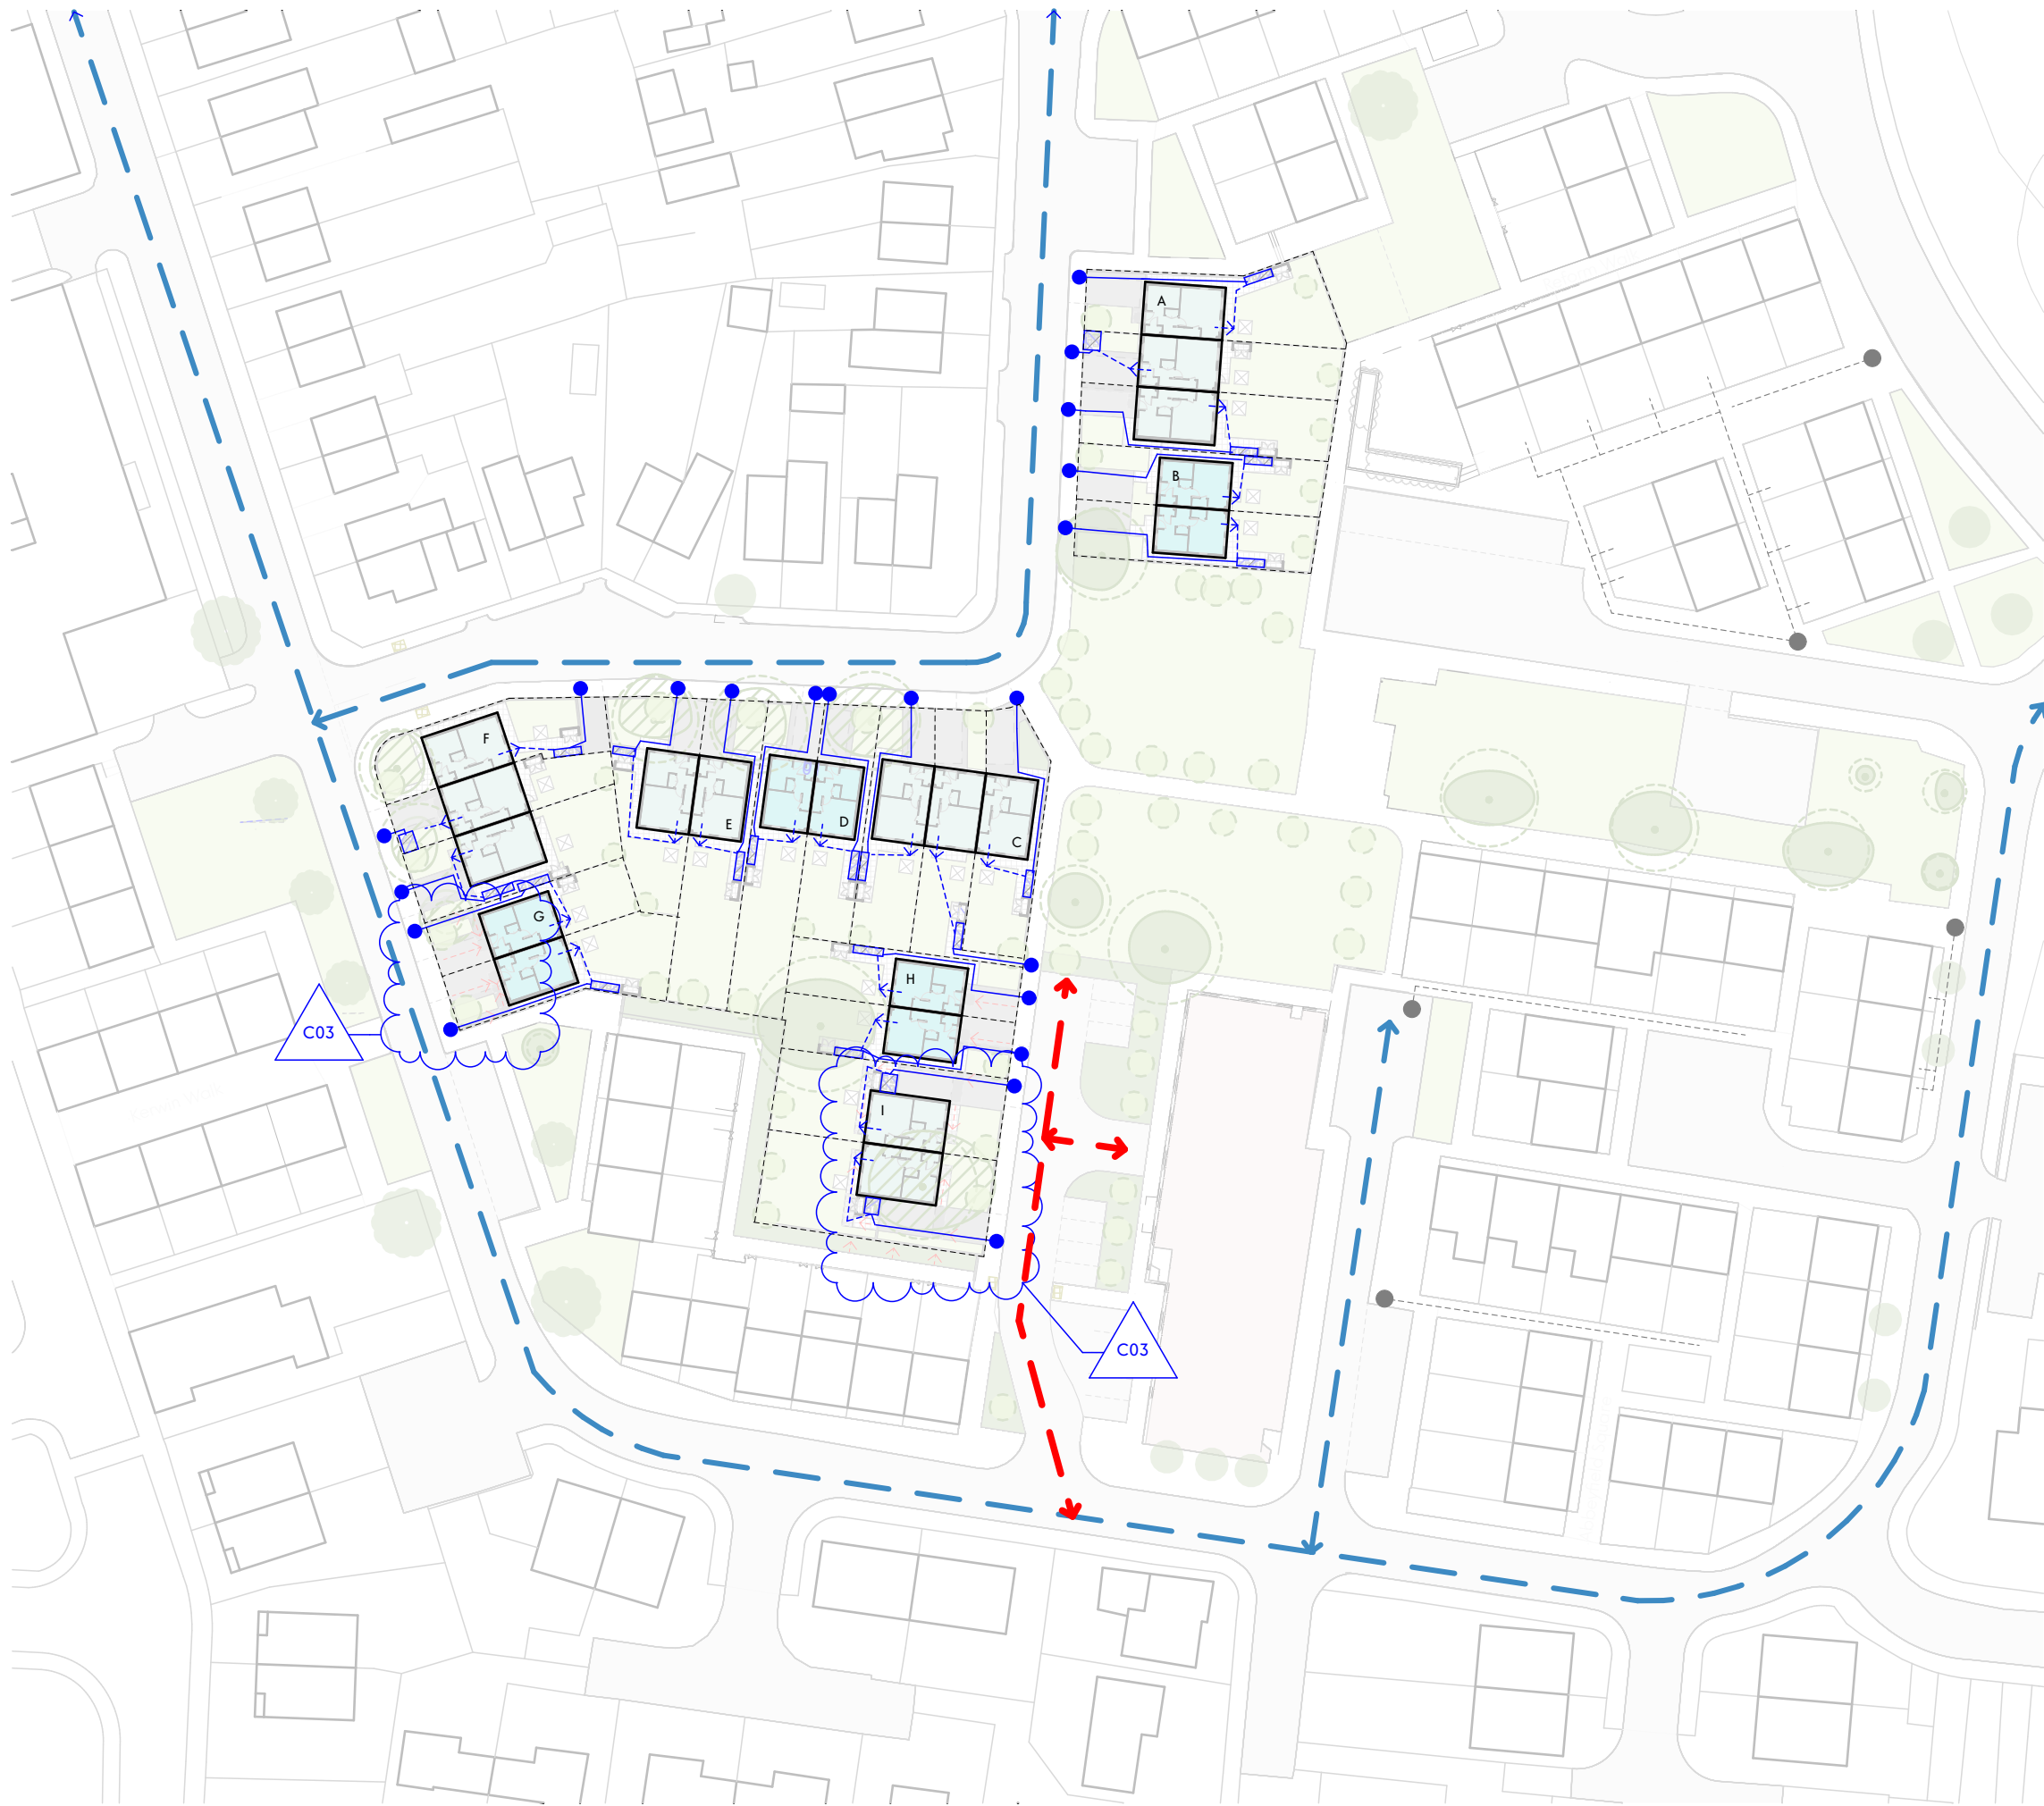

This drawing is the property of GWP Architecture. Copyright is reserved by them and the drawing is issued on the condition that it is not copied, reproduced, retained, or disclosed to any unauthorised person, either wholly or in part, without the consent in writing of GWP Architecture.

All drawings and specifications should be read in conjunction with the project health and safety plan, any possible conflicts should be presented to the Planning Coordinator.

All work to be carried out in accordance with current Building Regulations.

Contractors must verify all dimensions at the job before commencing any work or making shop drawings.

Written dimensions should be taken.

Do not scale off drawing.

Do not take digital dimensions from this drawing.

Any discrepancies to be reported to the Architect.



Scale - 1:750 @A3

KEY

- Existing pickup point for waste collection vehicles.
- New Collection route
- Bin Stores in Rear Gardens for 4x 240 Litres Bins:
 - General Refuse
 - Pulvable Recycling
 - Mixed Recycling
 - Food & Garden Waste
- Bin egress from dwelling. Access to path through locked gate.
- New bin collection point
- Plot Boundaries
- Existing bin collection point

C03	26.08.21	Update as clouded	CT	DT
C02	09.07.21	Revised for planning	DE	DT
C01	21.05.21	Preliminary Construction Issue	CT	DT
Rev	Date	Comment	Dr	Ch



CHARTERED ARCHITECTS
INTERIOR DESIGNERS
SPACE PLANNERS
PROJECT MANAGERS
LANDSCAPE ARCHITECTS

Bracken House Leeds LS8 1PO UK
+44(0)1132665044 (t) +44(0)1132681859 (f)
architecture@gwp-arch.com | www.gwp-arch.com

GWP Job Reference (299)1914

Job Title Mayton Street

Client



Waste Management Strategy

Name 1914-GWP-00-00-DR-A-(90)-0006

Scale 1:500@A3 Revision C03

Drawn/Checked CT/DT First Issue 21.05.20

Drawing Status A - Construction

B:\Mcloud - DESKTOP-H2C1QHA - B:\Mcloud Basic for ARCHICAD 25\Mayton Part 1 - (299)1914 GWP-01-DR-A-Manchester-One-P03