



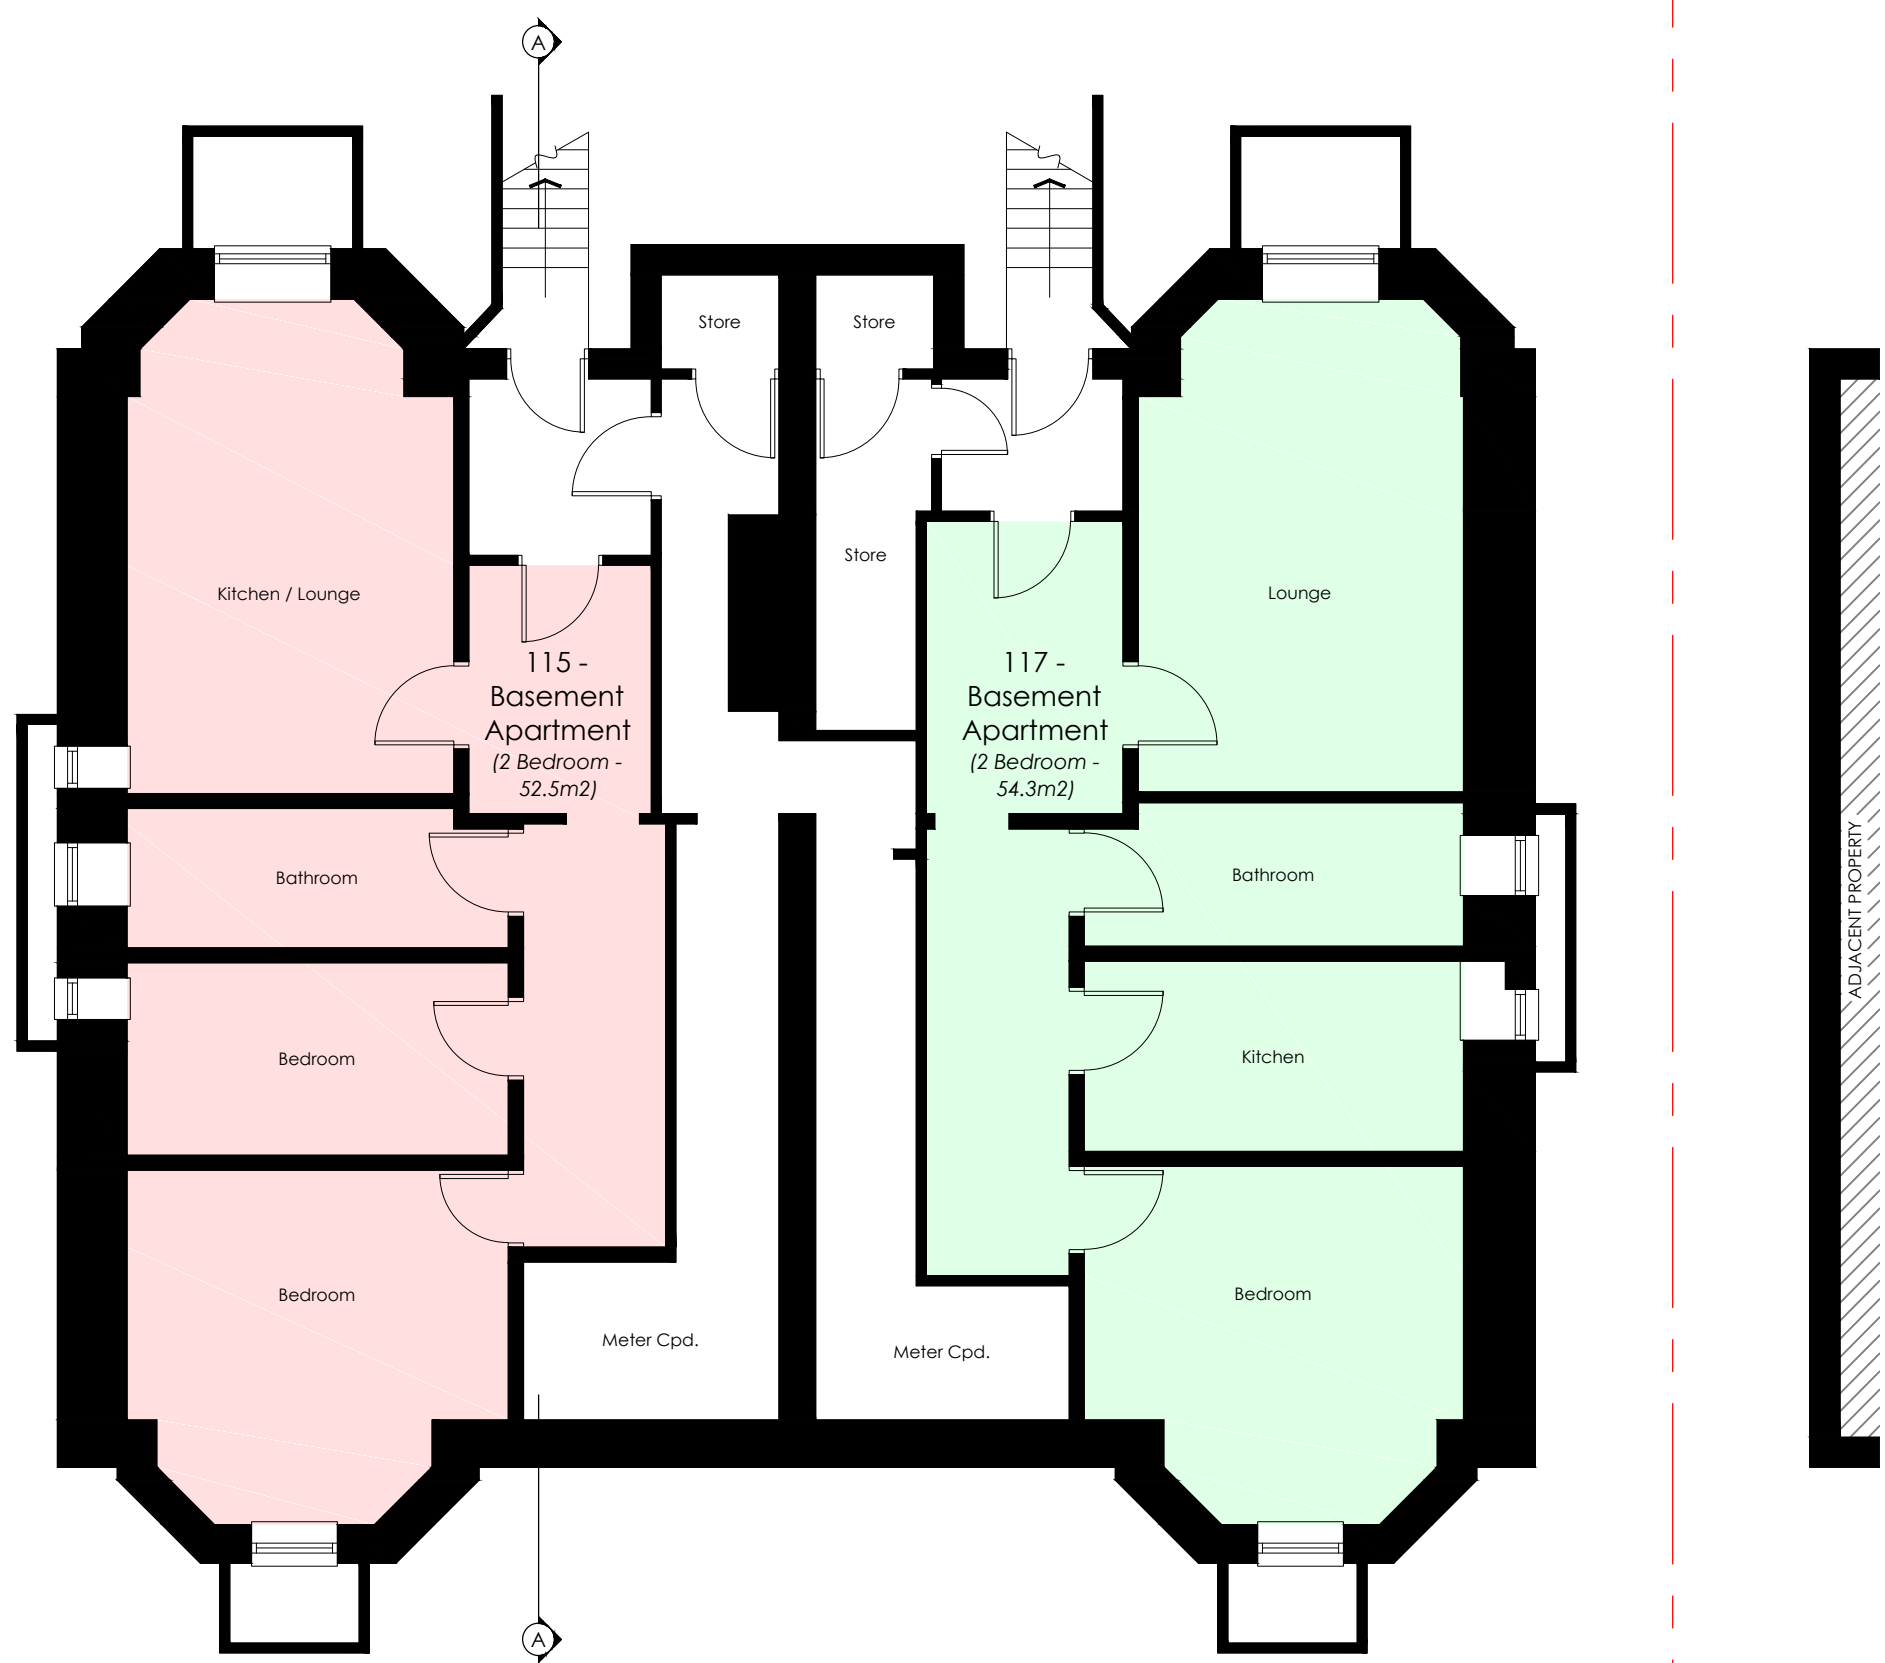


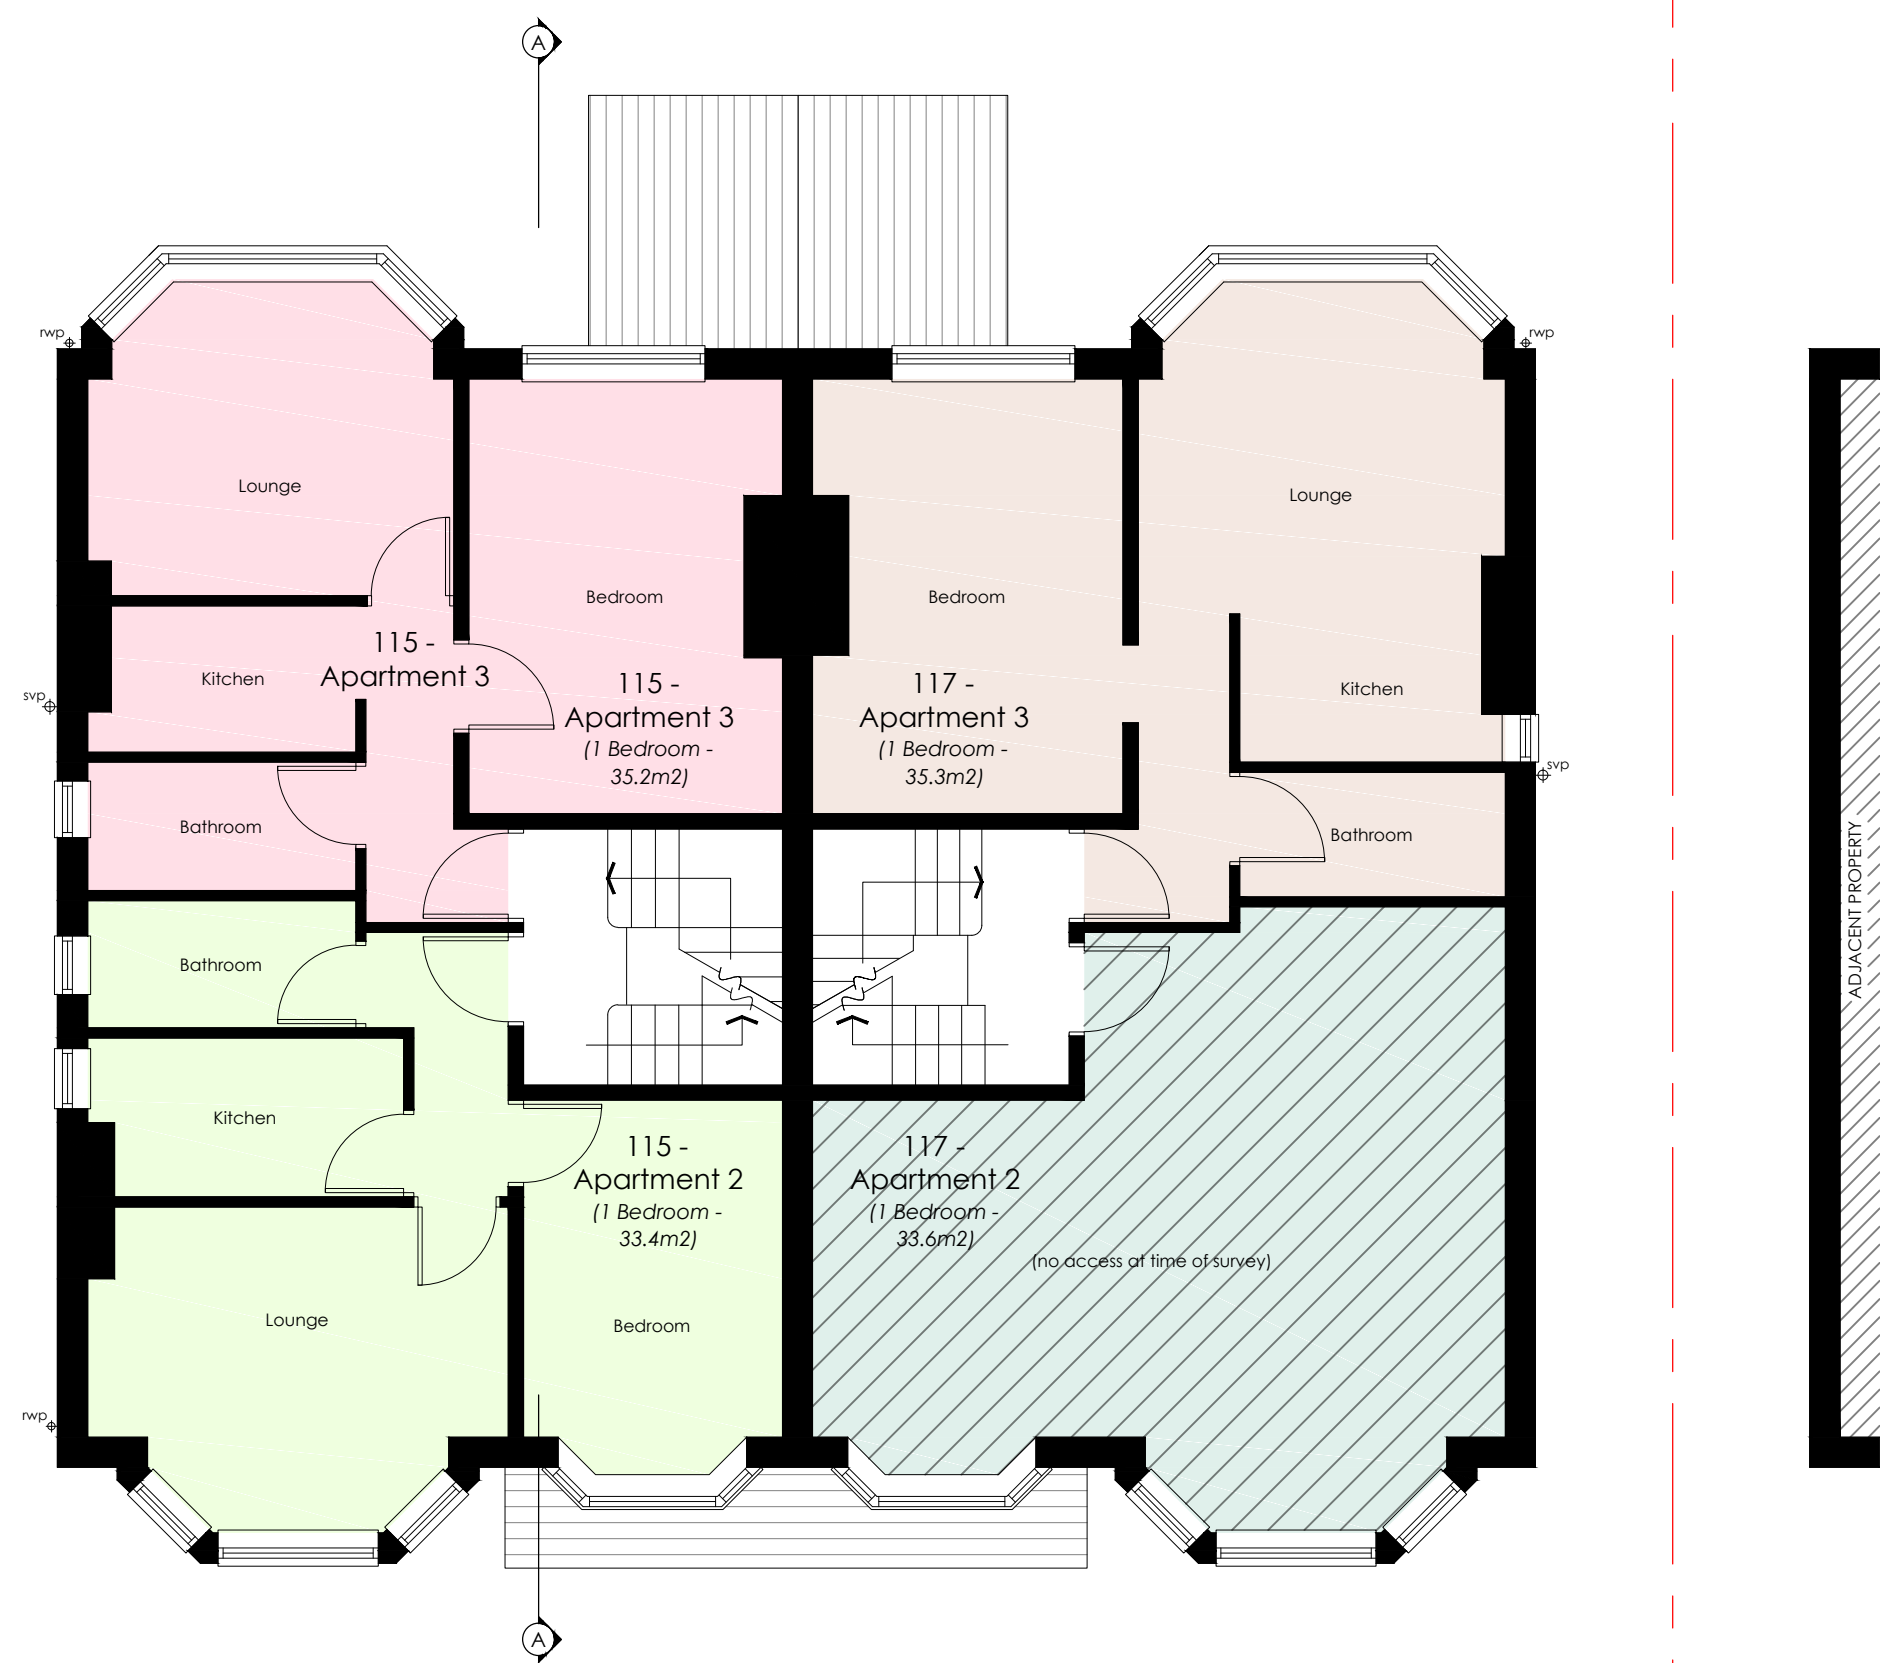



1:75 @A3



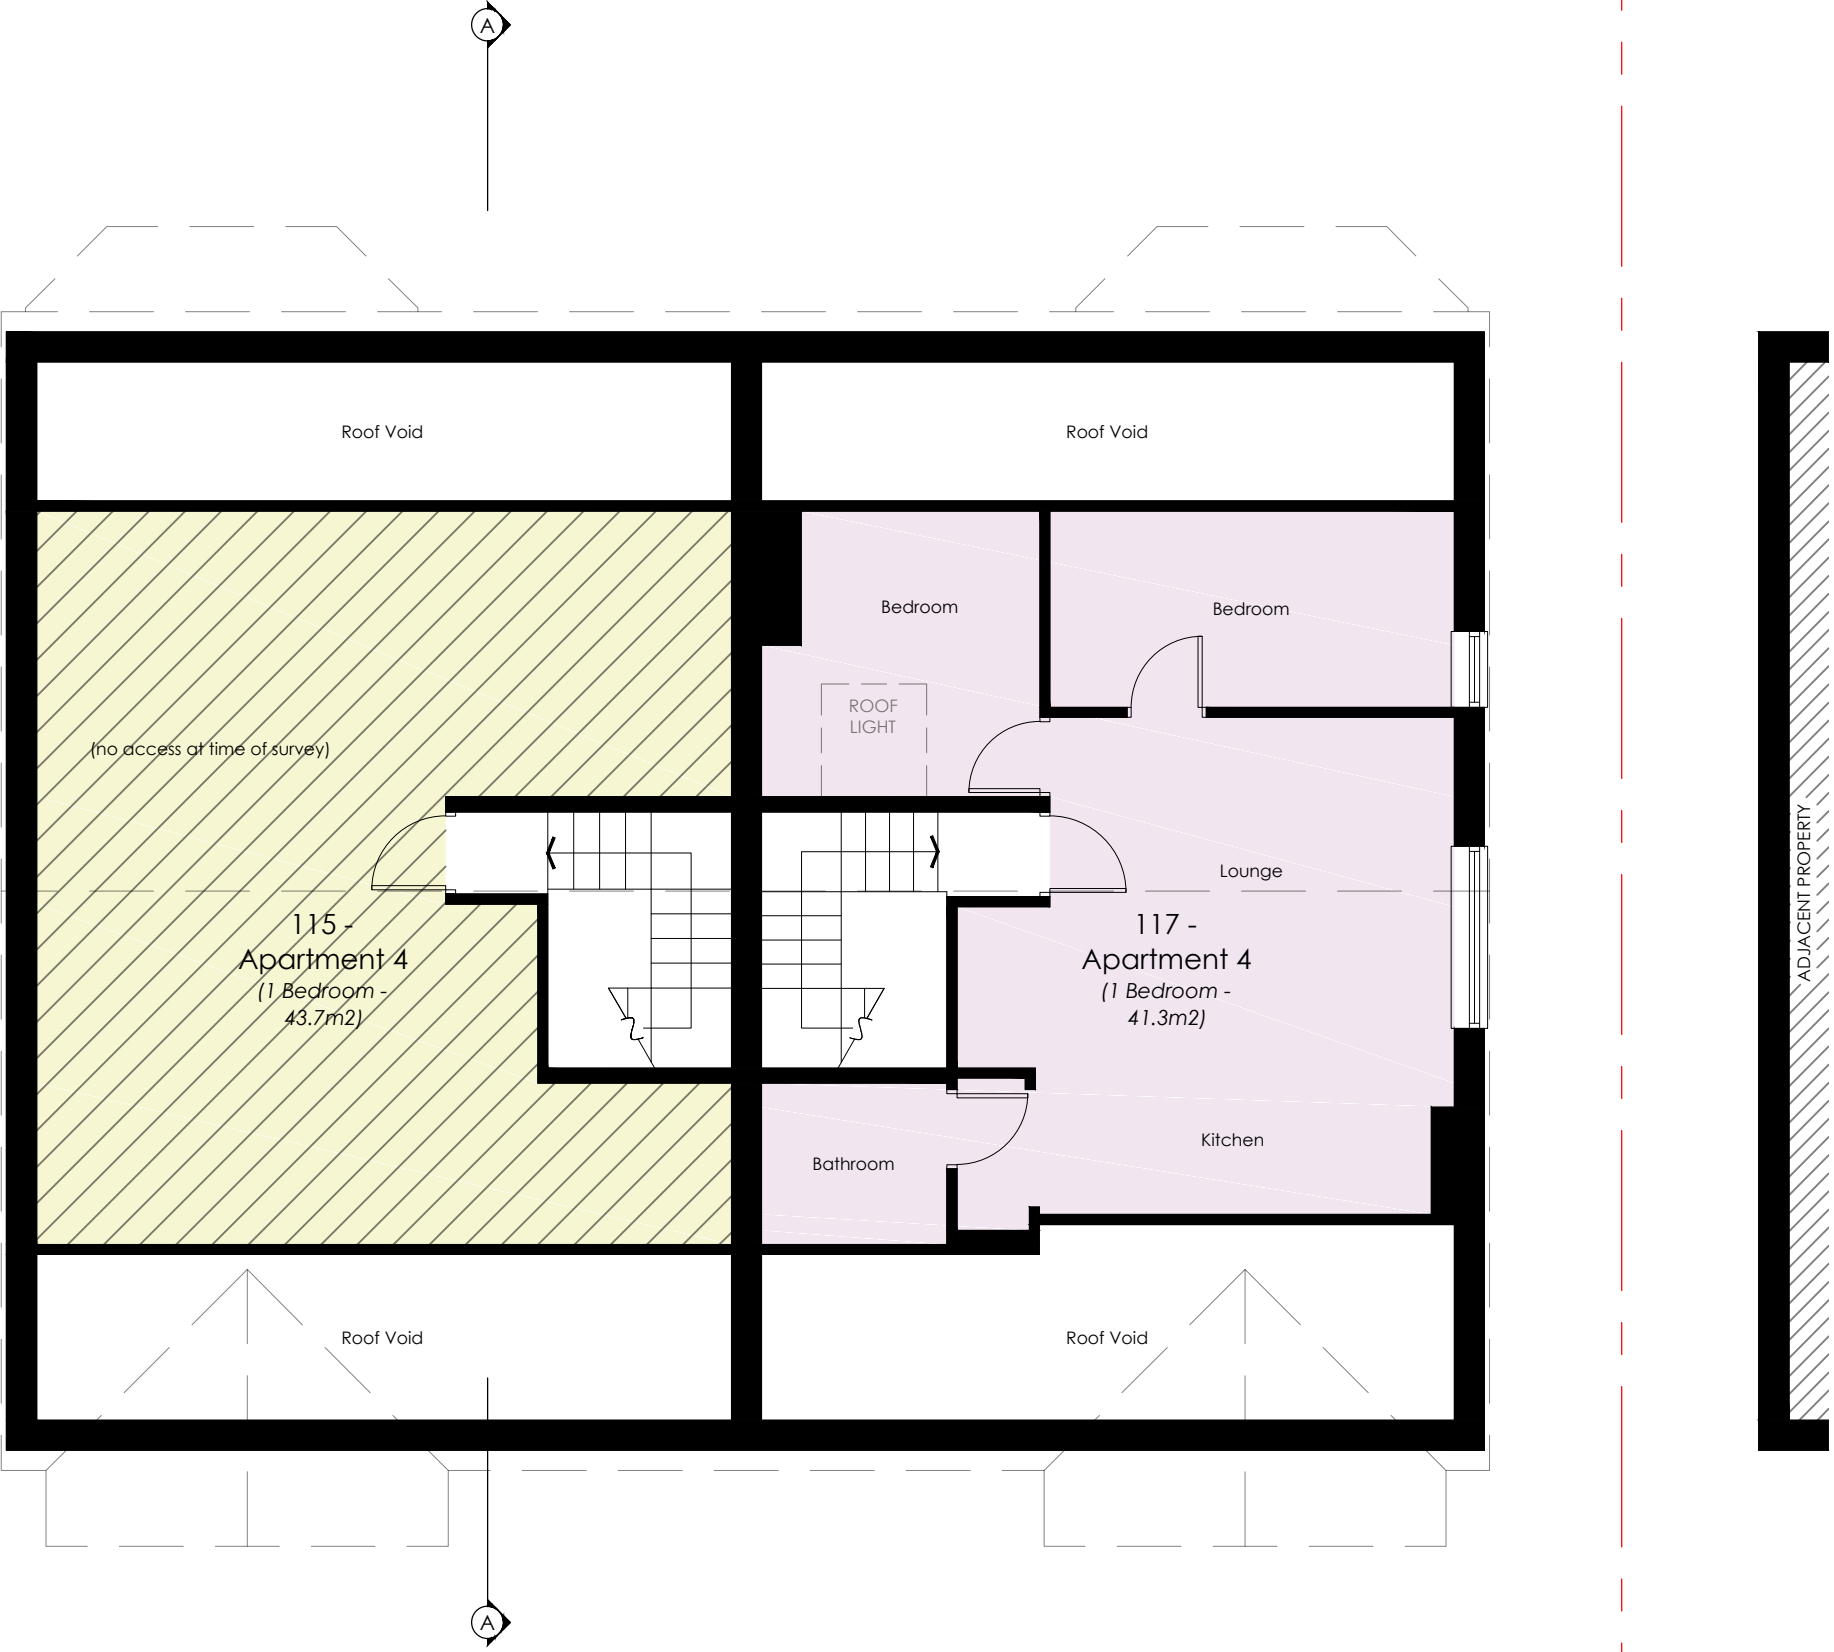

06. Existing Second Floor Plan

21002 0m 1 2 3 4 5m

1:75 @A3

re-development

115-117 Carlton Road Whalley Range Manchester M16 8BE



P4B ARCHITECTURE
P4BA.COM
INFO@P4BA.COM
0800 731 4707

15 MEMORIAL ROAD
WORSLEY
MANCHESTER
M28 3AQ



Front Elevation




Side Elevation



Side Elevation



Rear Elevation

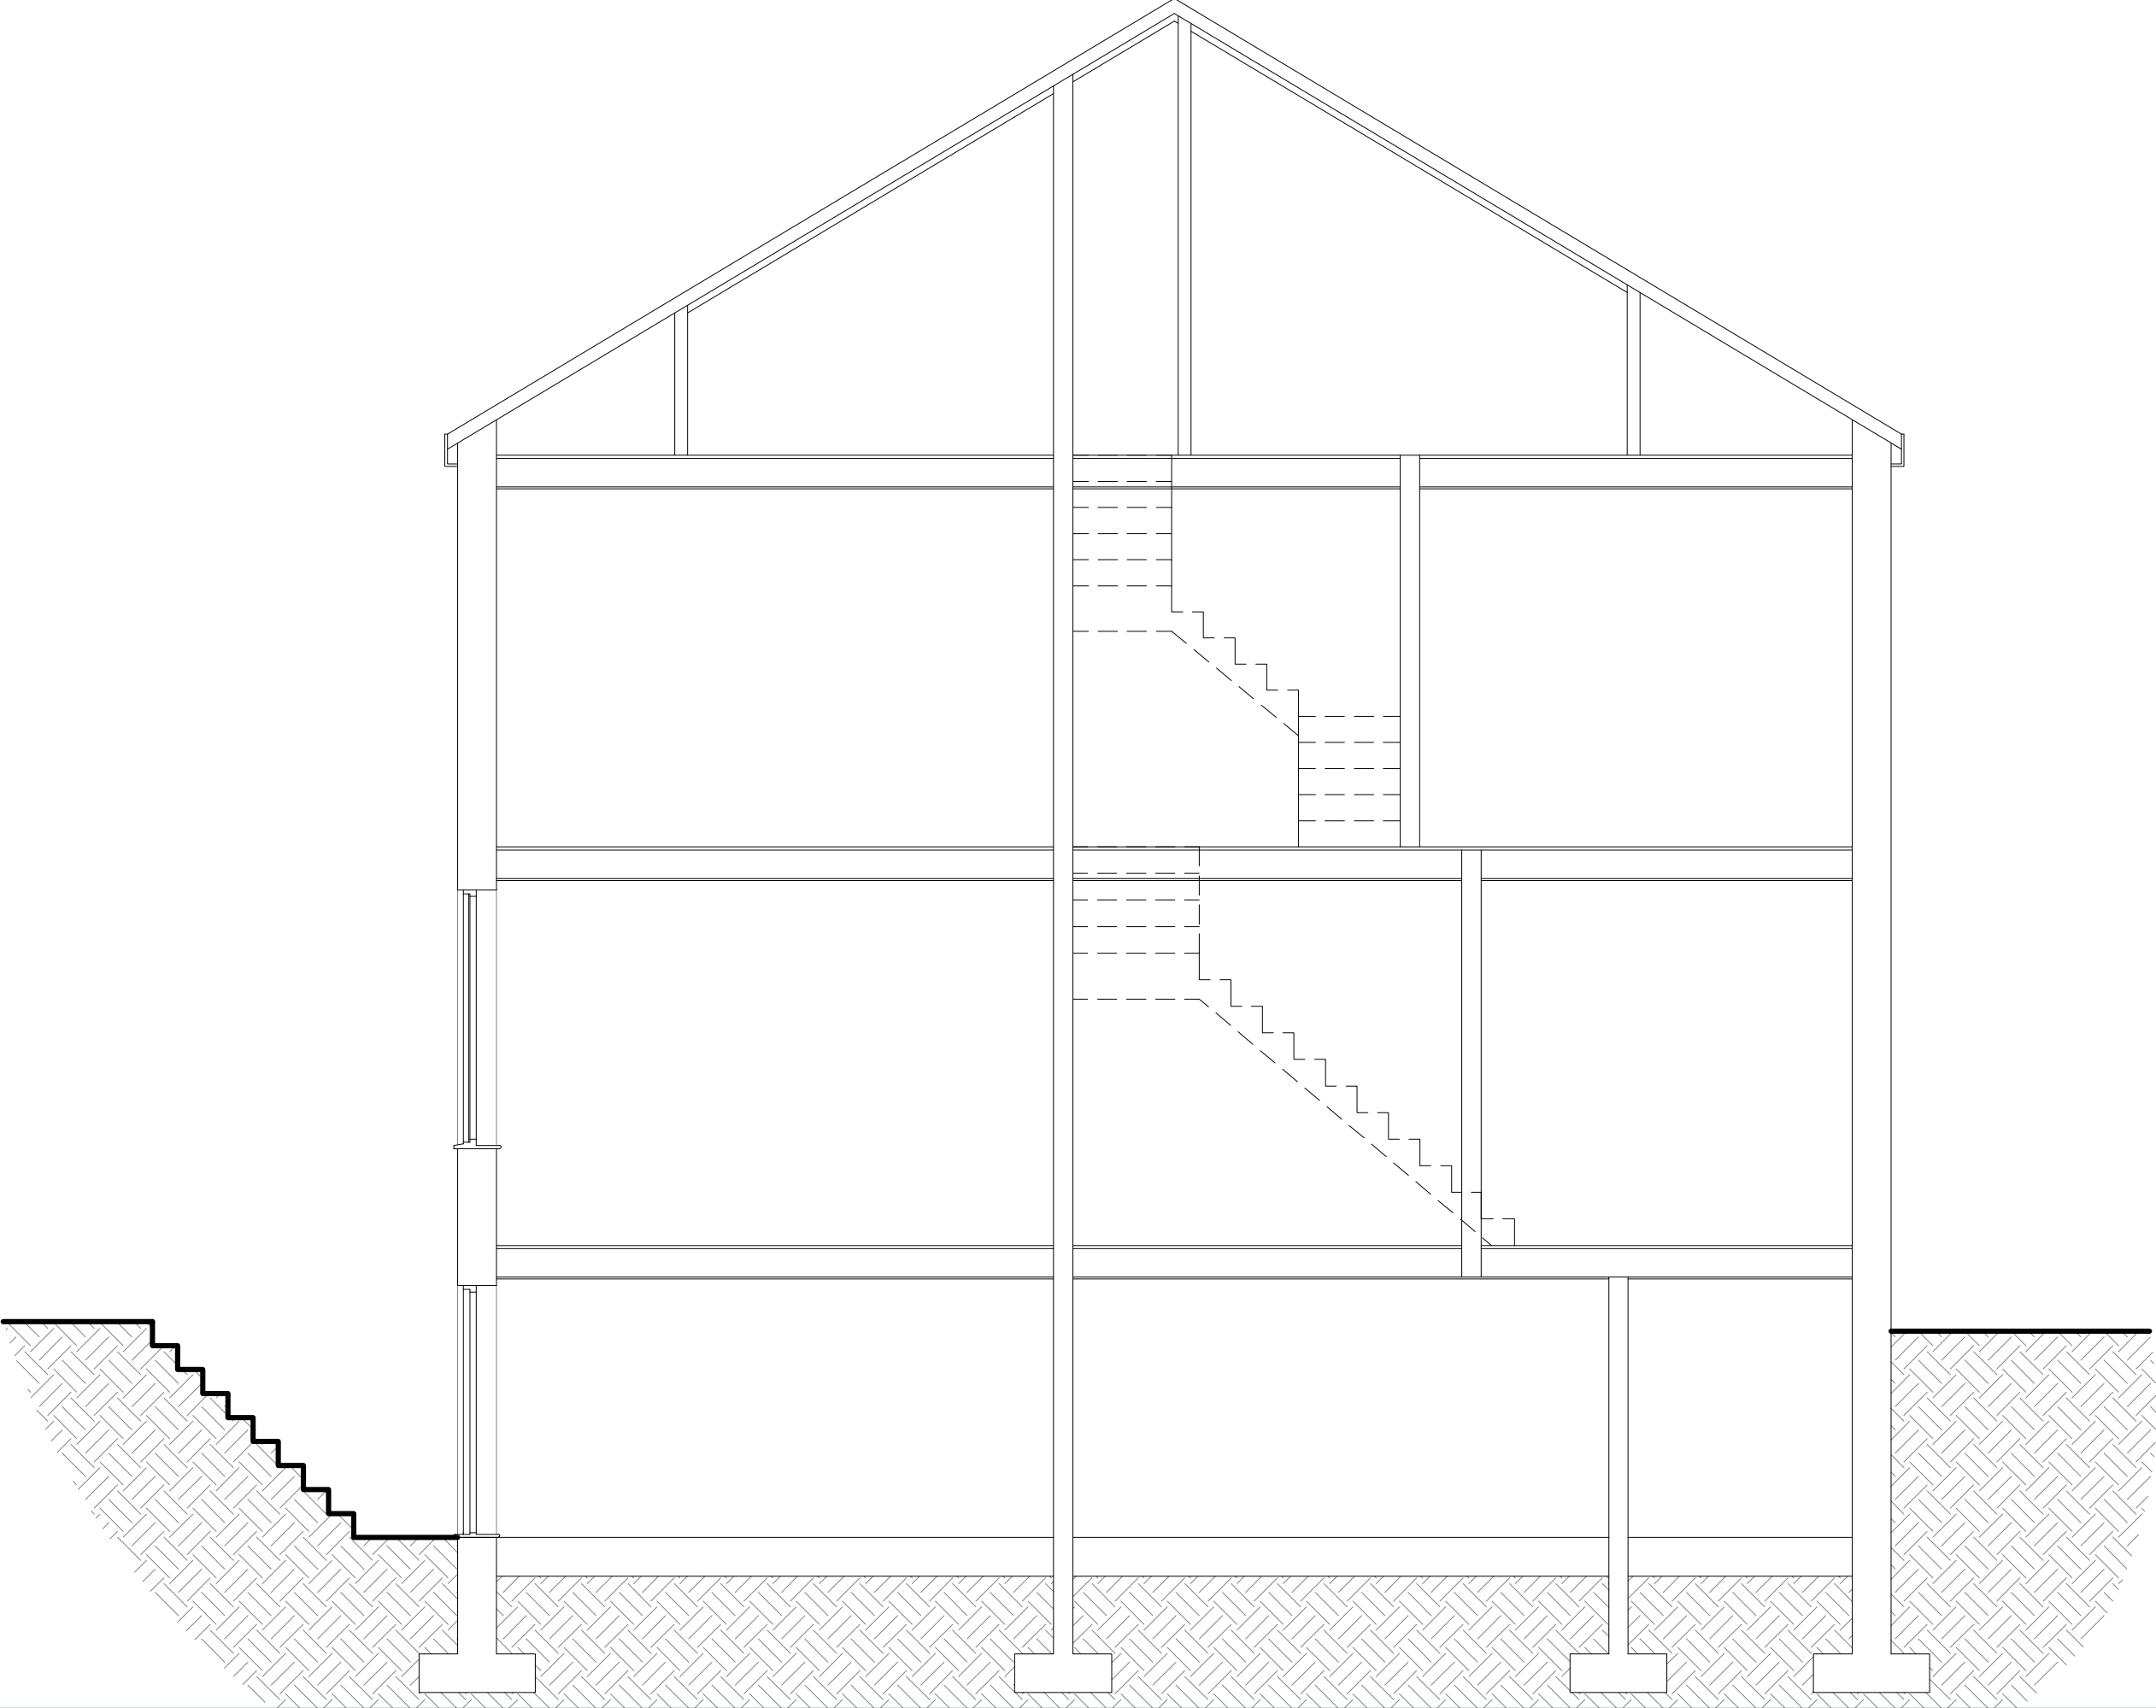


08. Existing Section A-A

21002 0m 1 2 3m

1:50 @A3 re-development
115-117 Carlton Road Whalley Range Manchester M16 8BE


P4bA


P4B ARCHITECTURE
P4BA.COM
INFO@P4BA.COM
0800 731 4707
15 MEMORIAL ROAD
WORSLEY
MANCHESTER
M28 3AQ

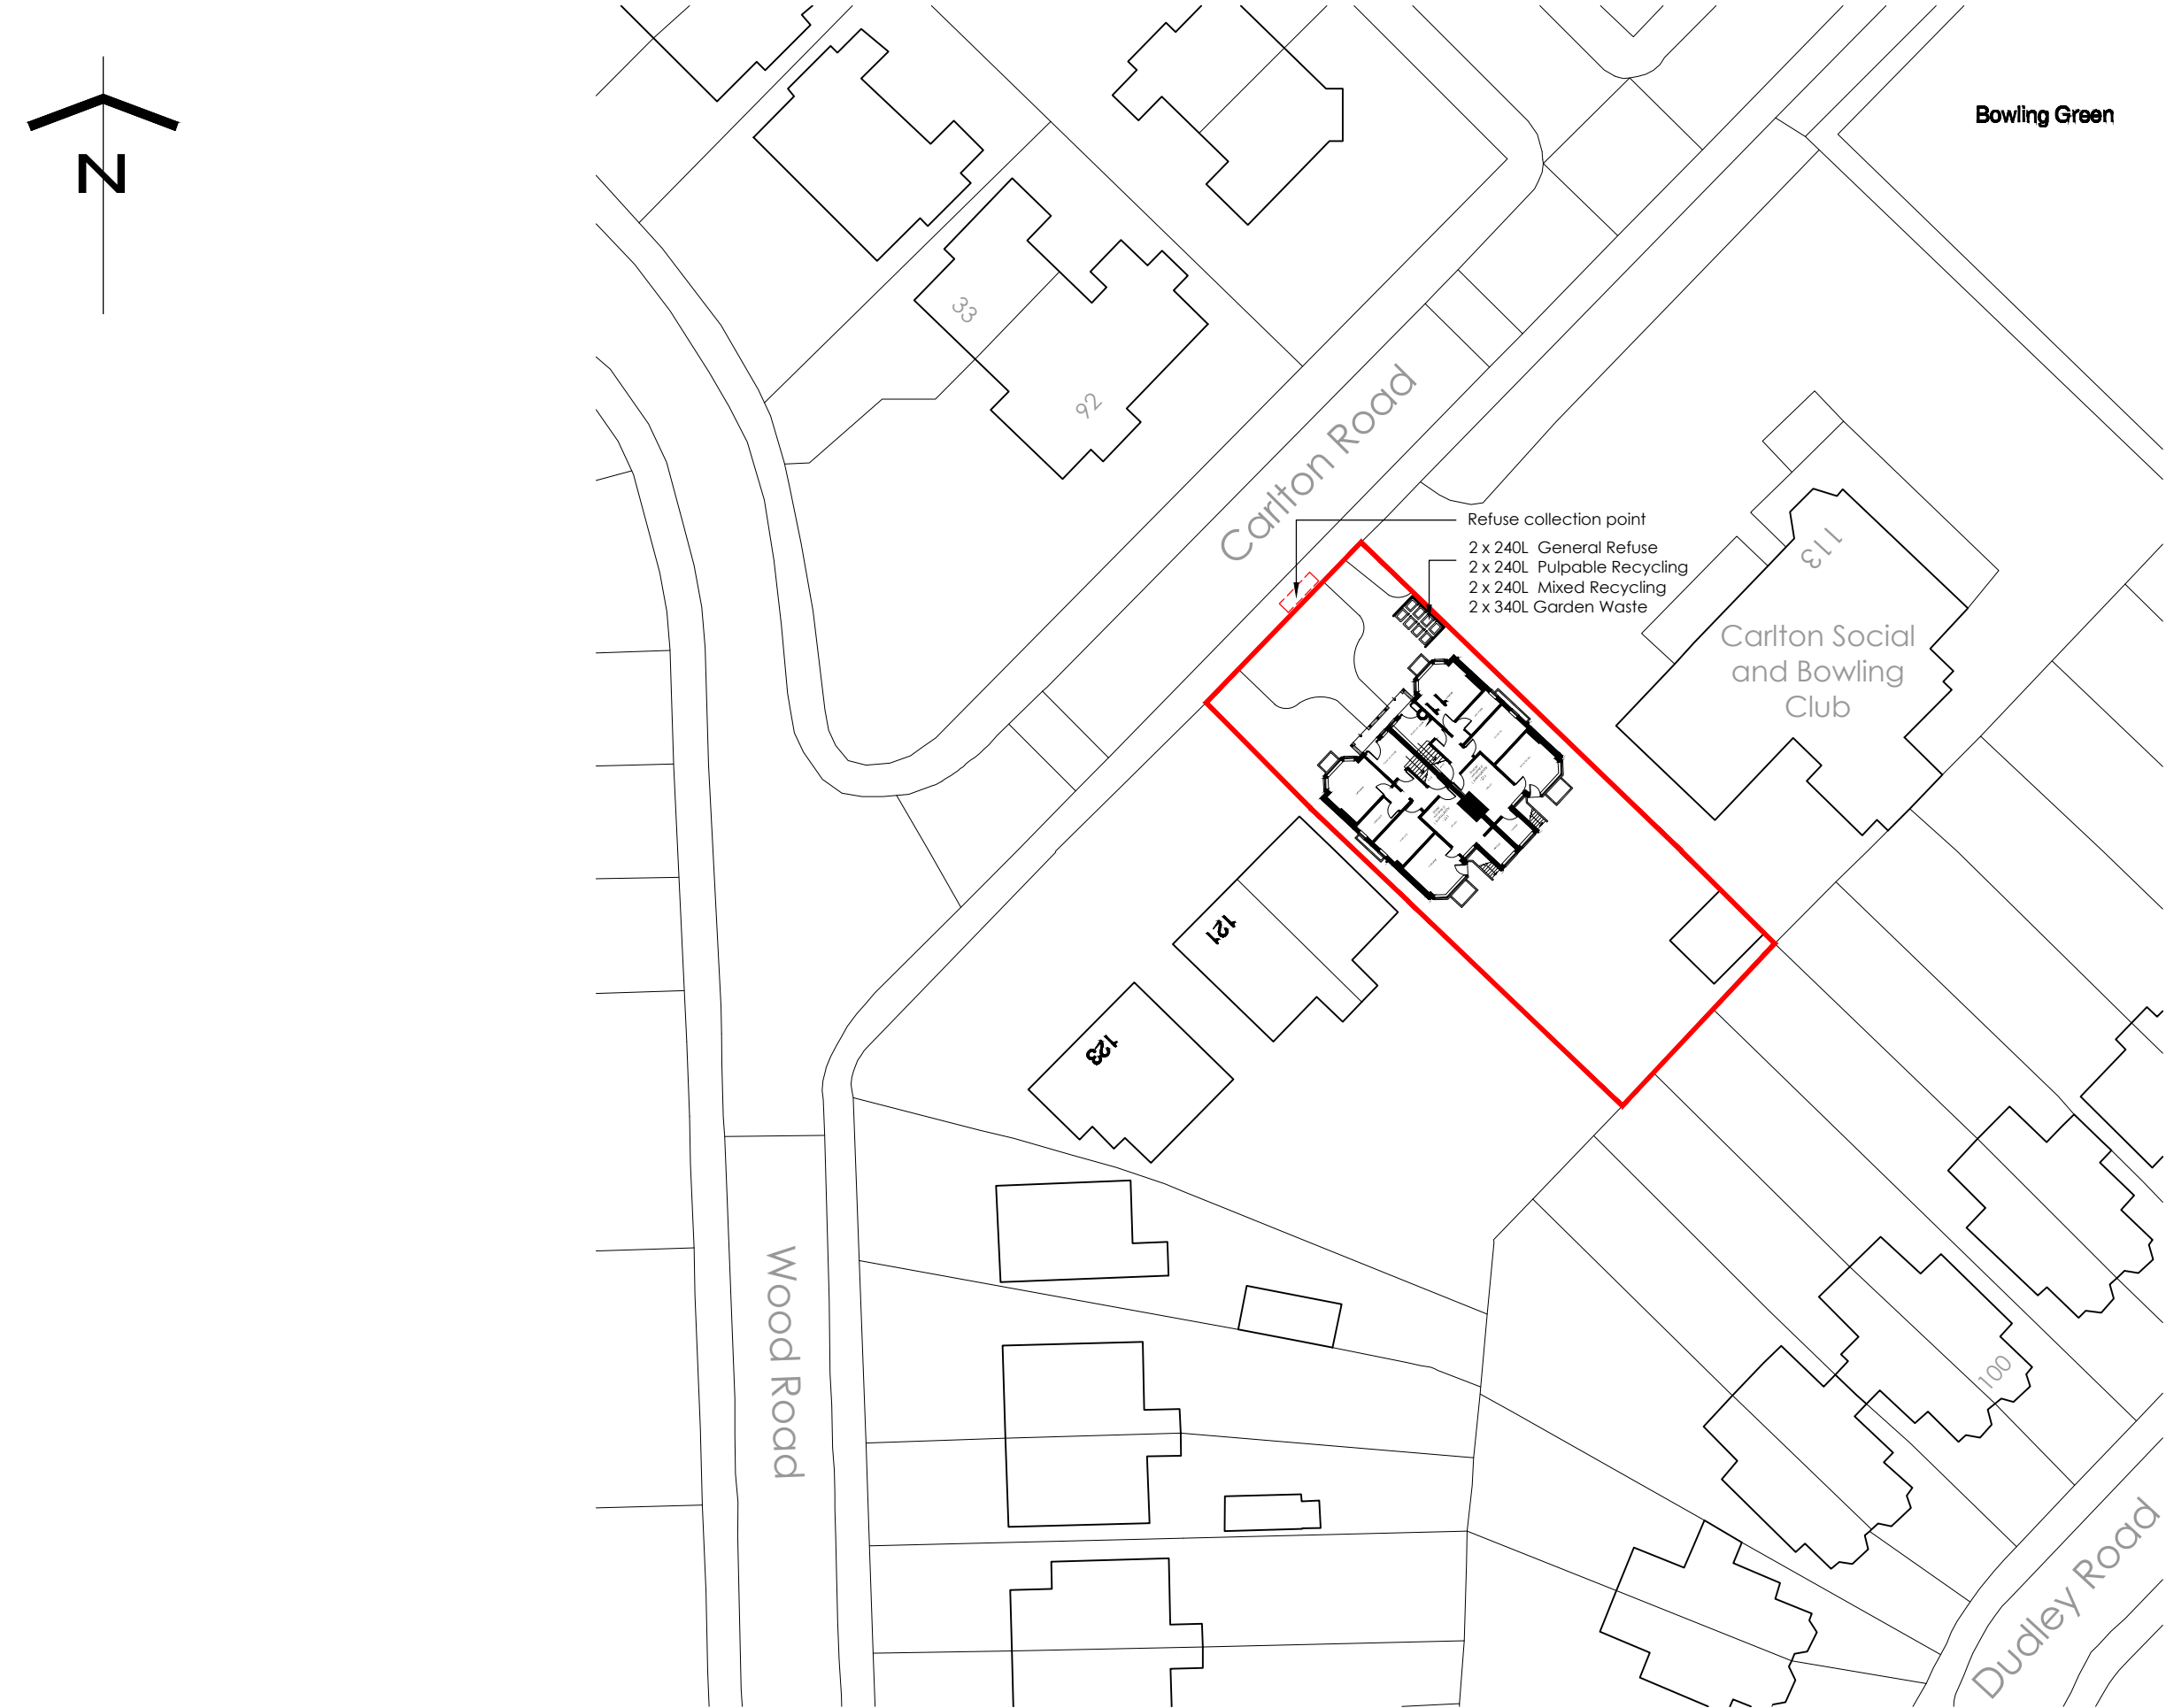






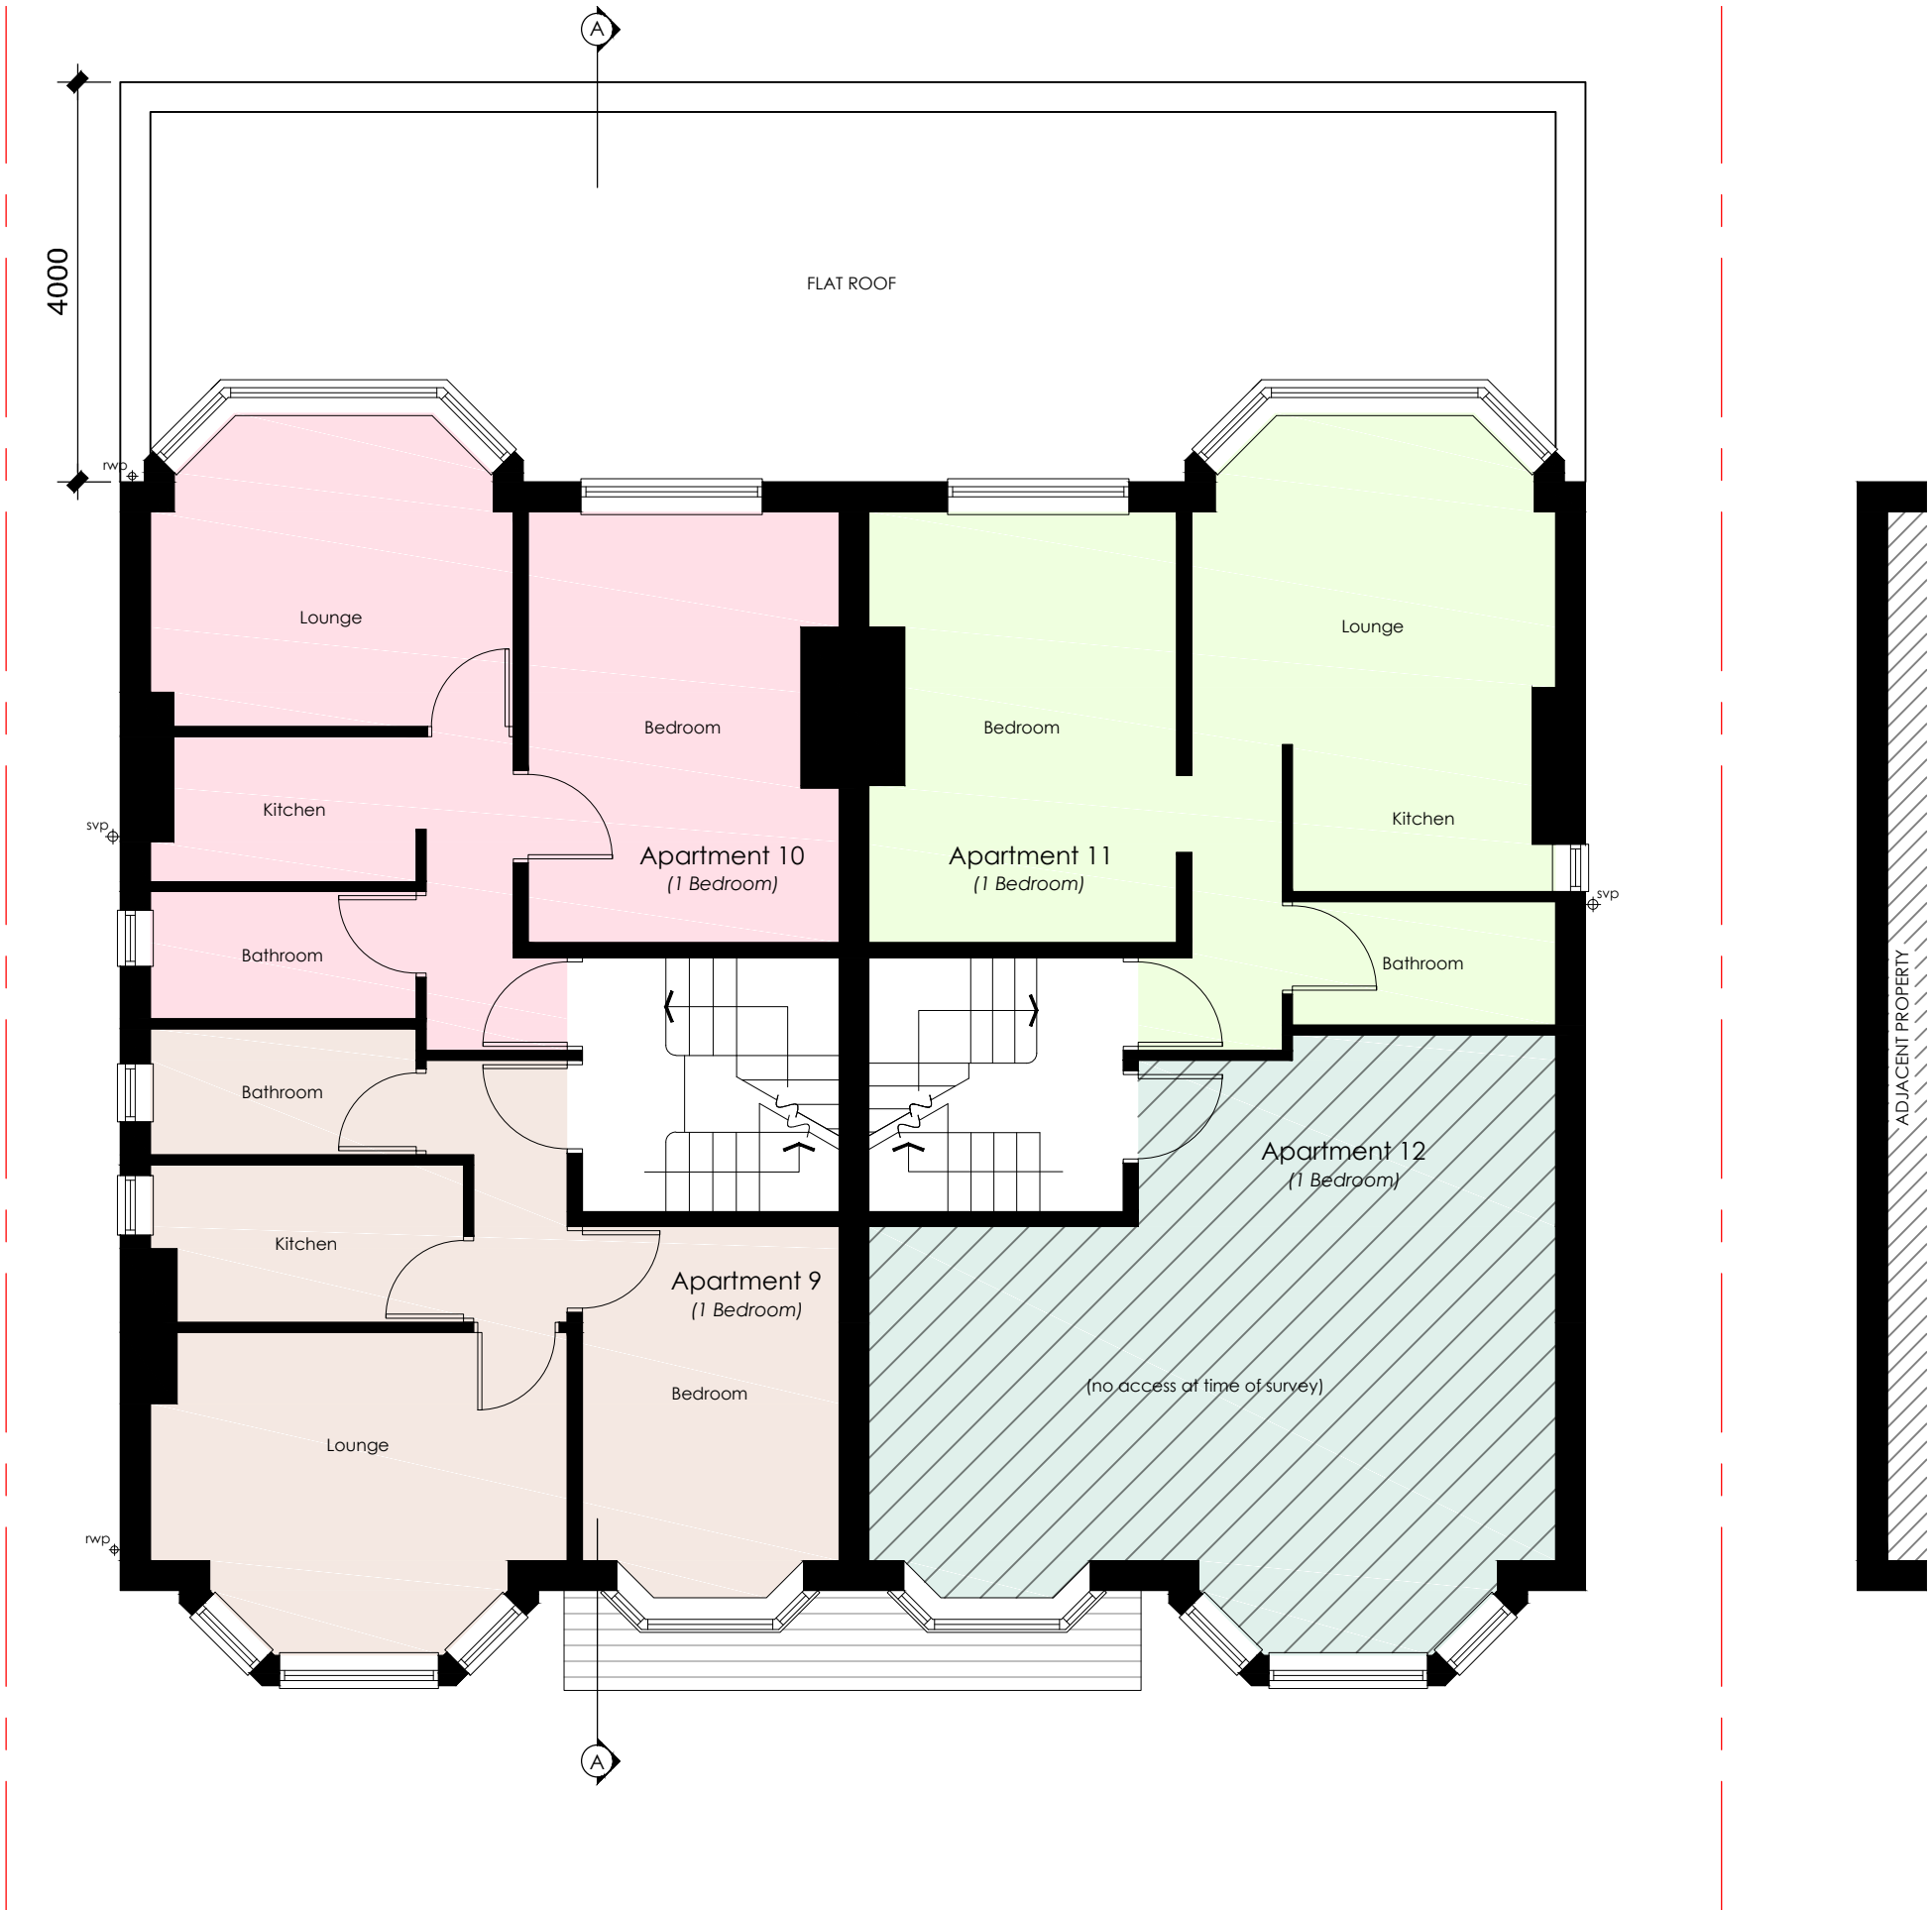

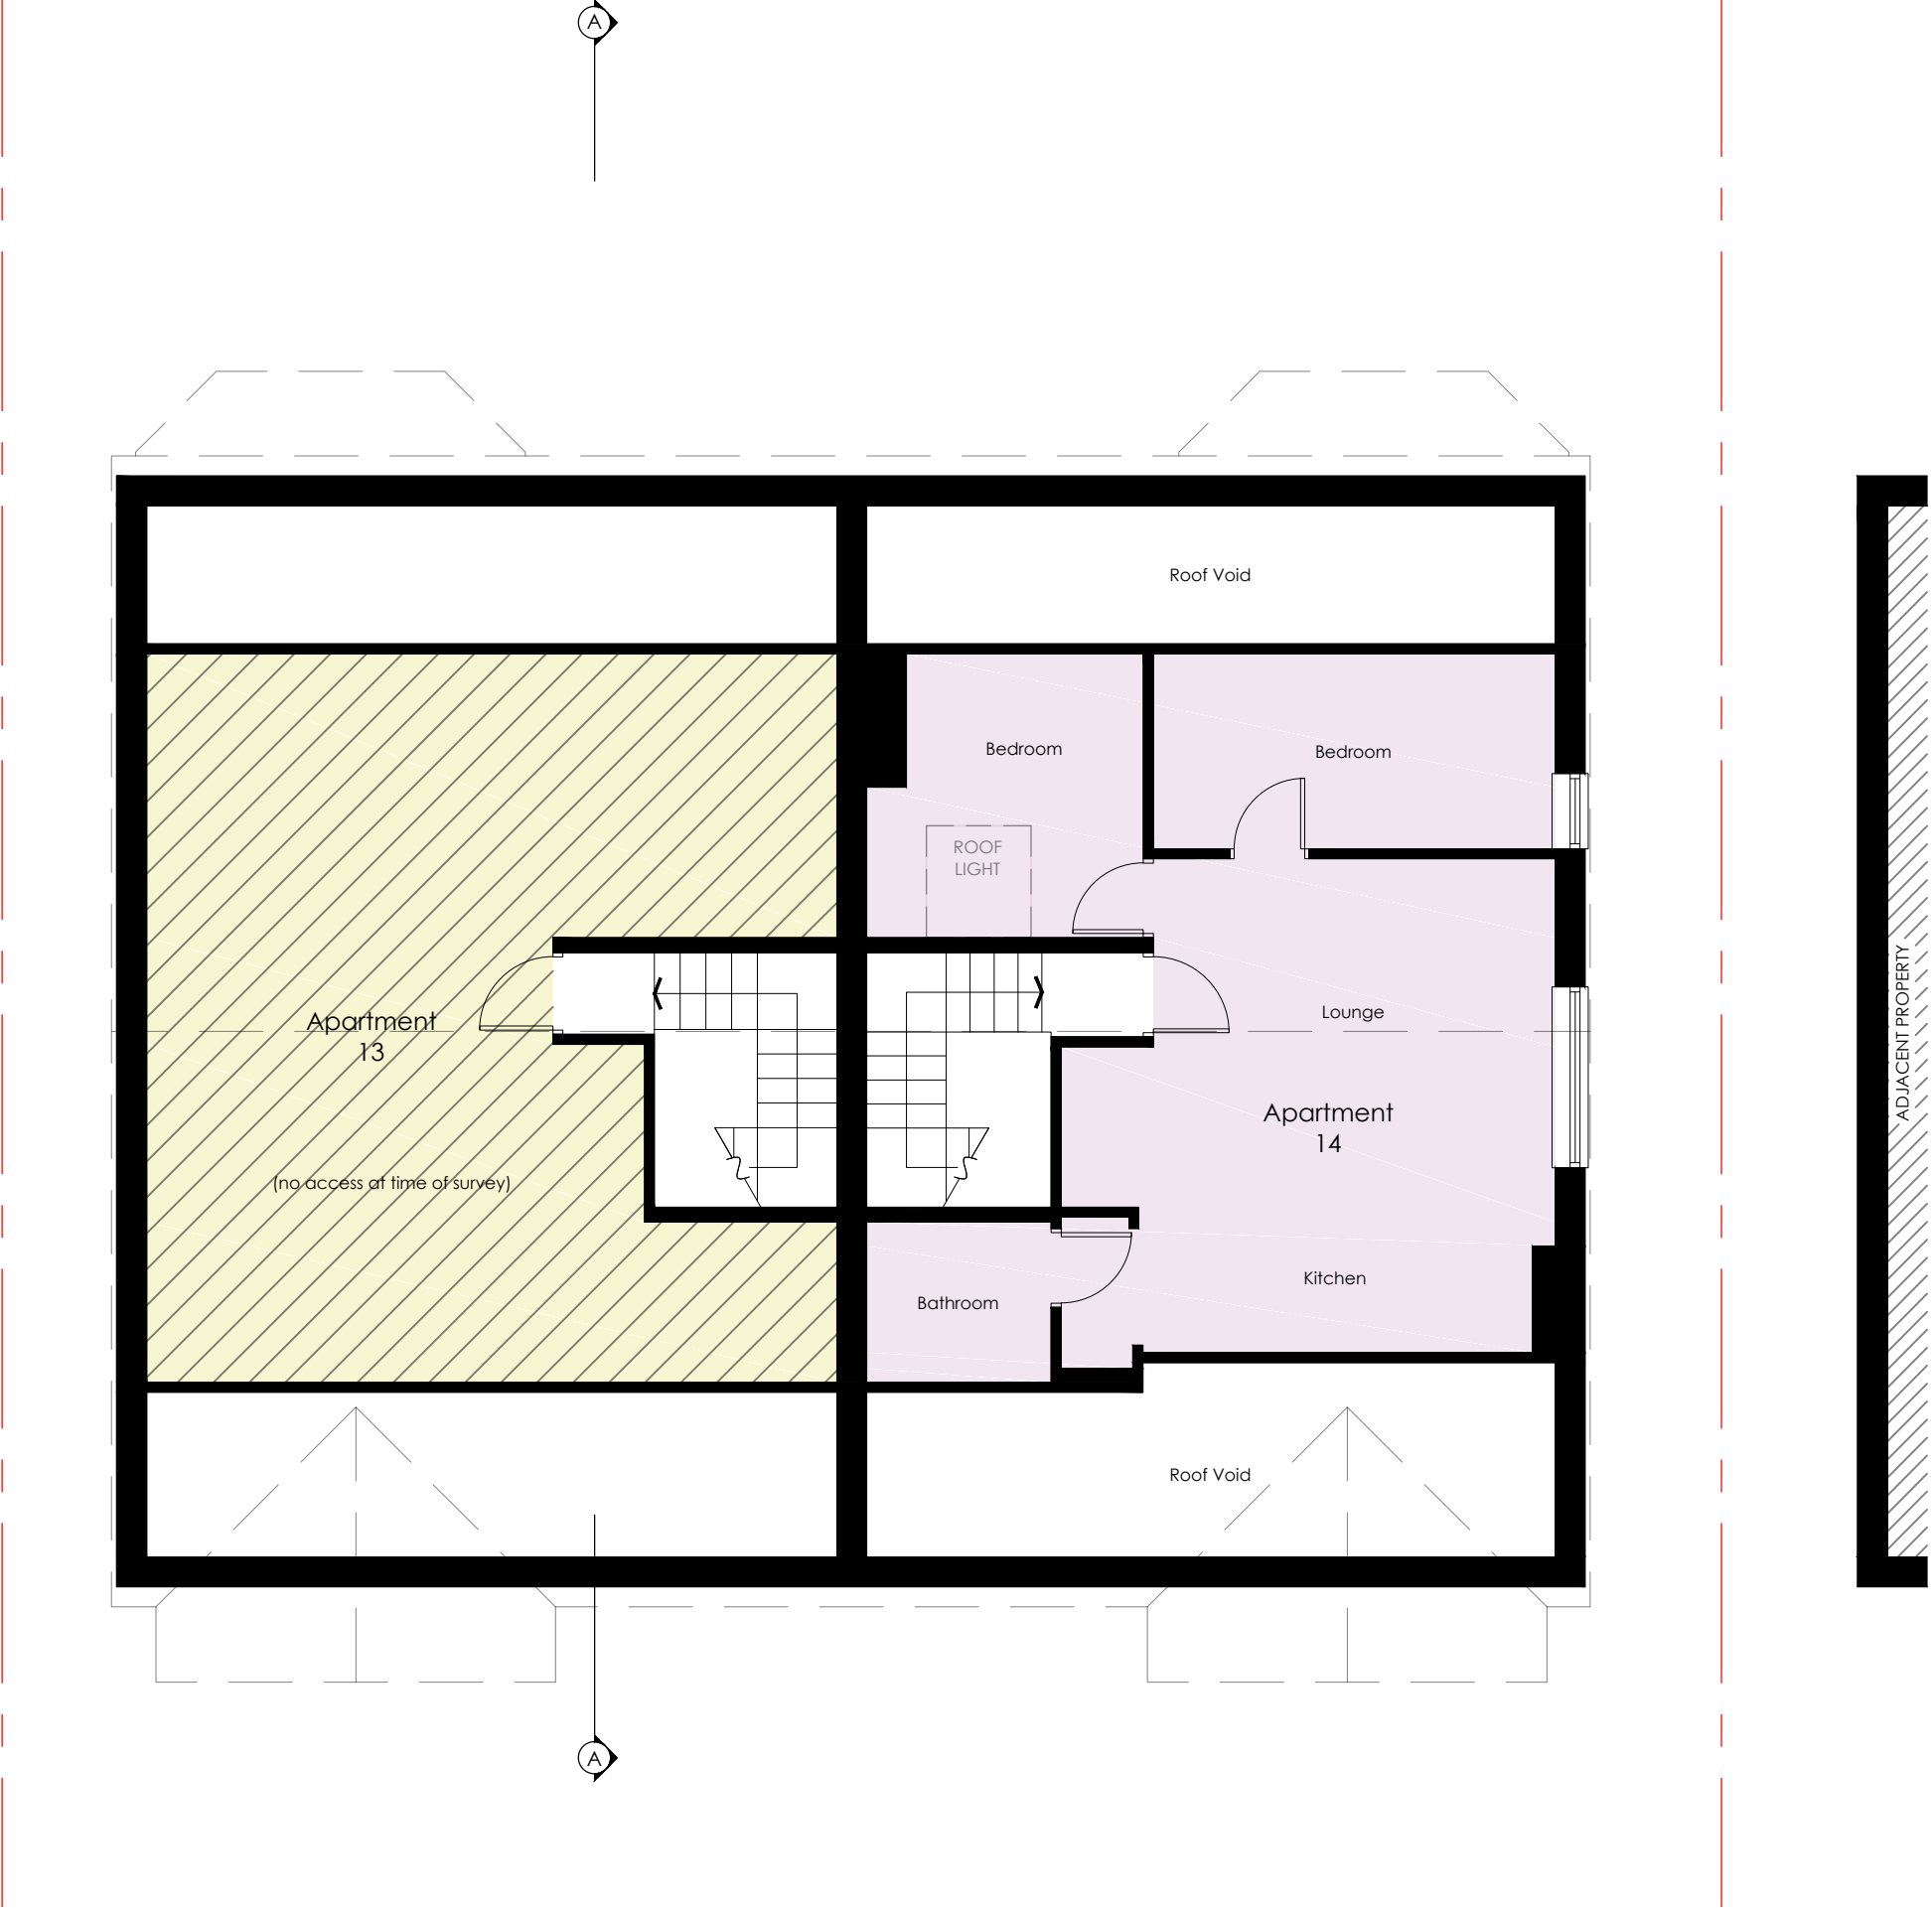

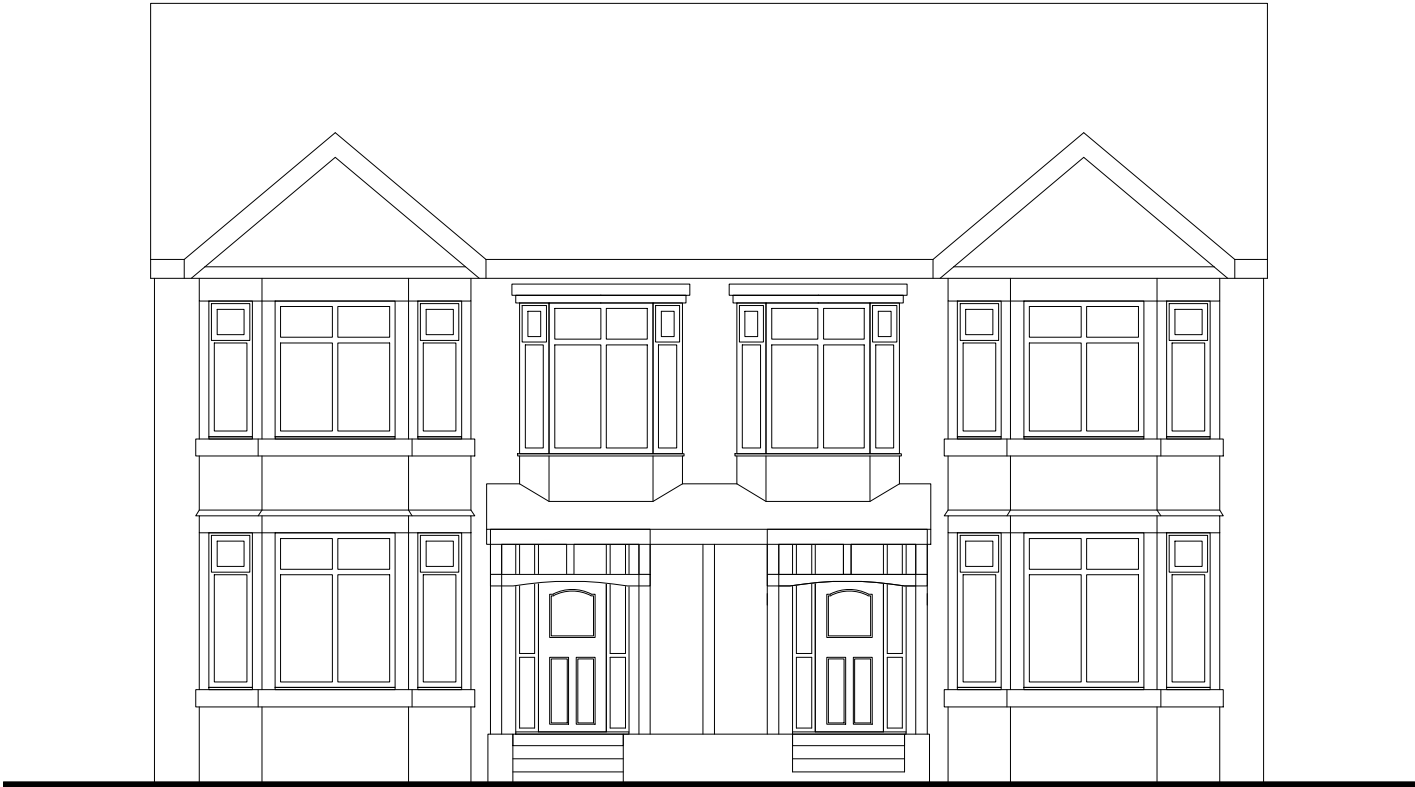

Front Elevation



Side Elevation



Side Elevation



Rear Elevation

