


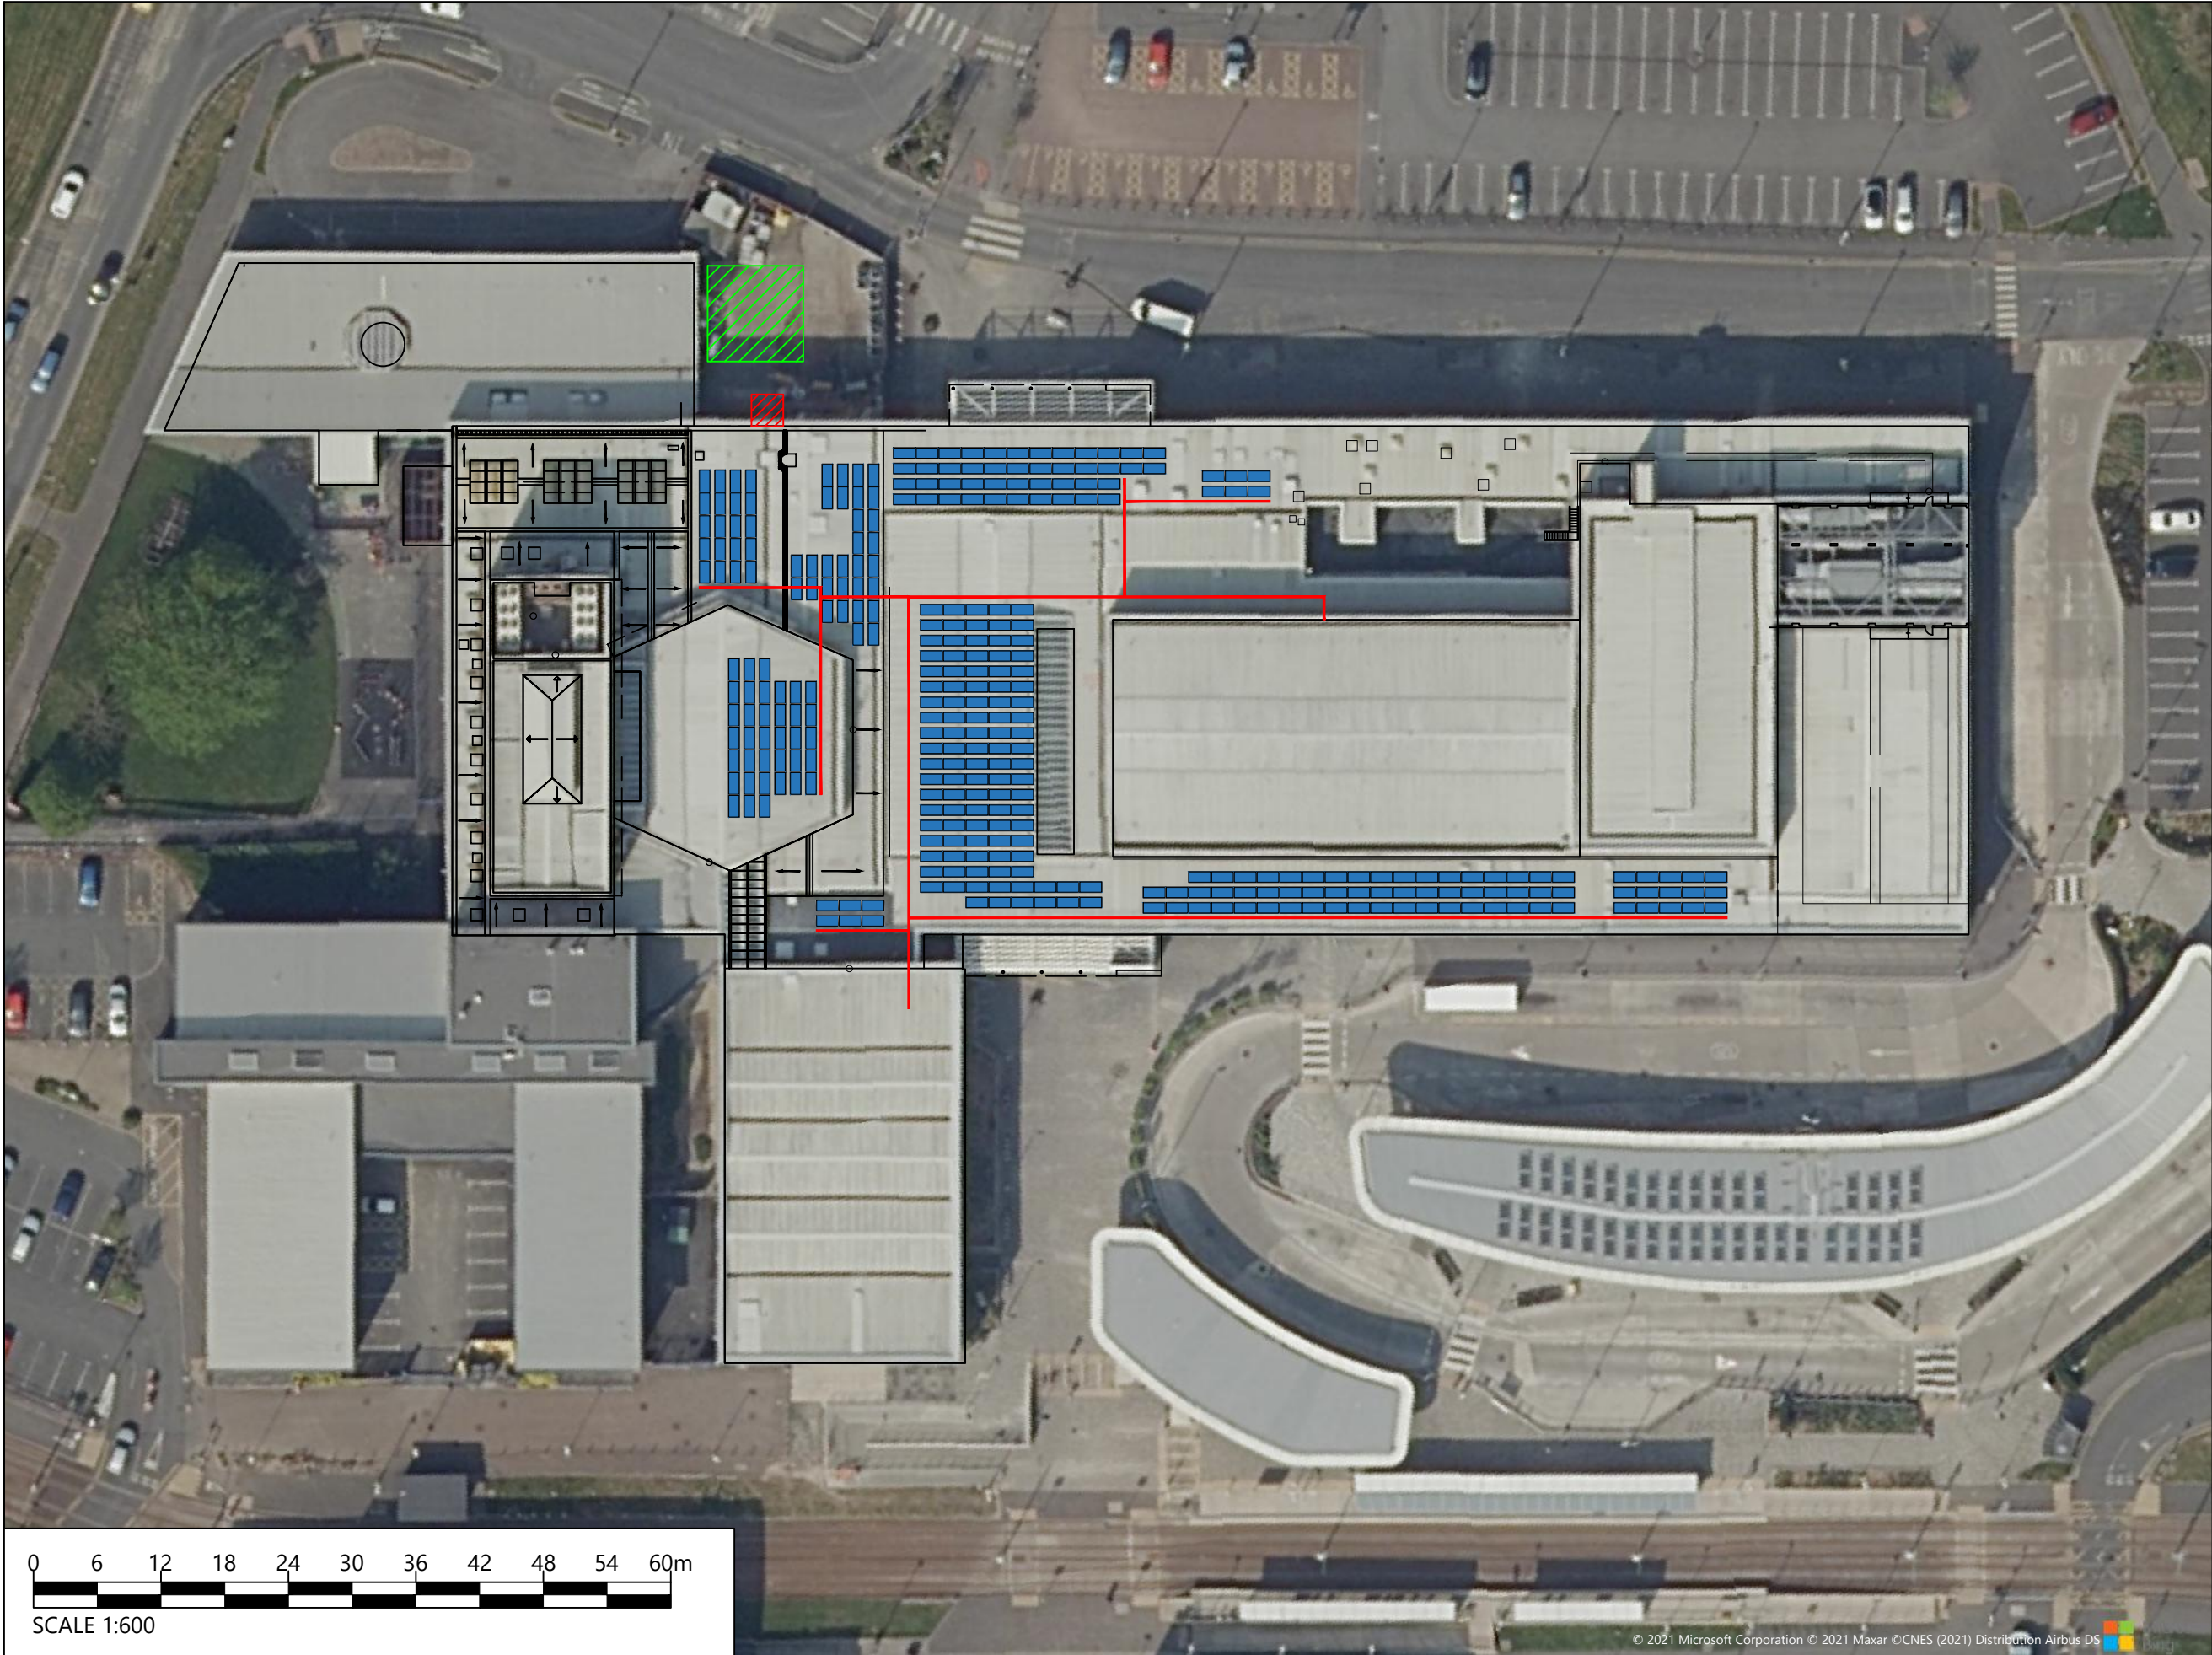

NOTES

TIC: 142.2kWp
DNC: 120kW

Nb of panels: 316
Nb of inverters: 2

Module manufacturer & model:
JA Solar
JAM72S-20 450W

Inverter makes & manufacturer:
Solis-80K-5G
Solis-40K-5G

- KEY
-  SOLAR PV MODULE
 -  SITE COMPOUND (FENCED OFF)
 -  ACCESS TOWER
 -  DC CABLE CONTAINMENT



002	Added DC cable	28.05.2021
001	Proposal	21.05.2021
Rev.	Nature of Revision	Date

APPROVED

 **Absolute**
Powering The Future

Absolute
Arisaig
Gartocharn
G83 8ND
Tel: 01415307644
www.absolutesolarandwind.co.uk

CLIENT	
AMERESCO	
PROJECT	
WYTHENSHAW FORUM PHASE 2	
SITE LOCATION	
FORUM CENTRE, SIMONSWAY, WYTHENSHAW, MANCHESTER M22 5RX	
JOB NUMBER	
ABS994	
TITLE	
INDICATIVE CONSTRUCTION PLAN	
DRAWING NO. 002	REVISION NO. 002
DATE 28.05.2021	DRAWN BY JM
SCALE 1 : 600 @ A3	CHECKED BY RA

