


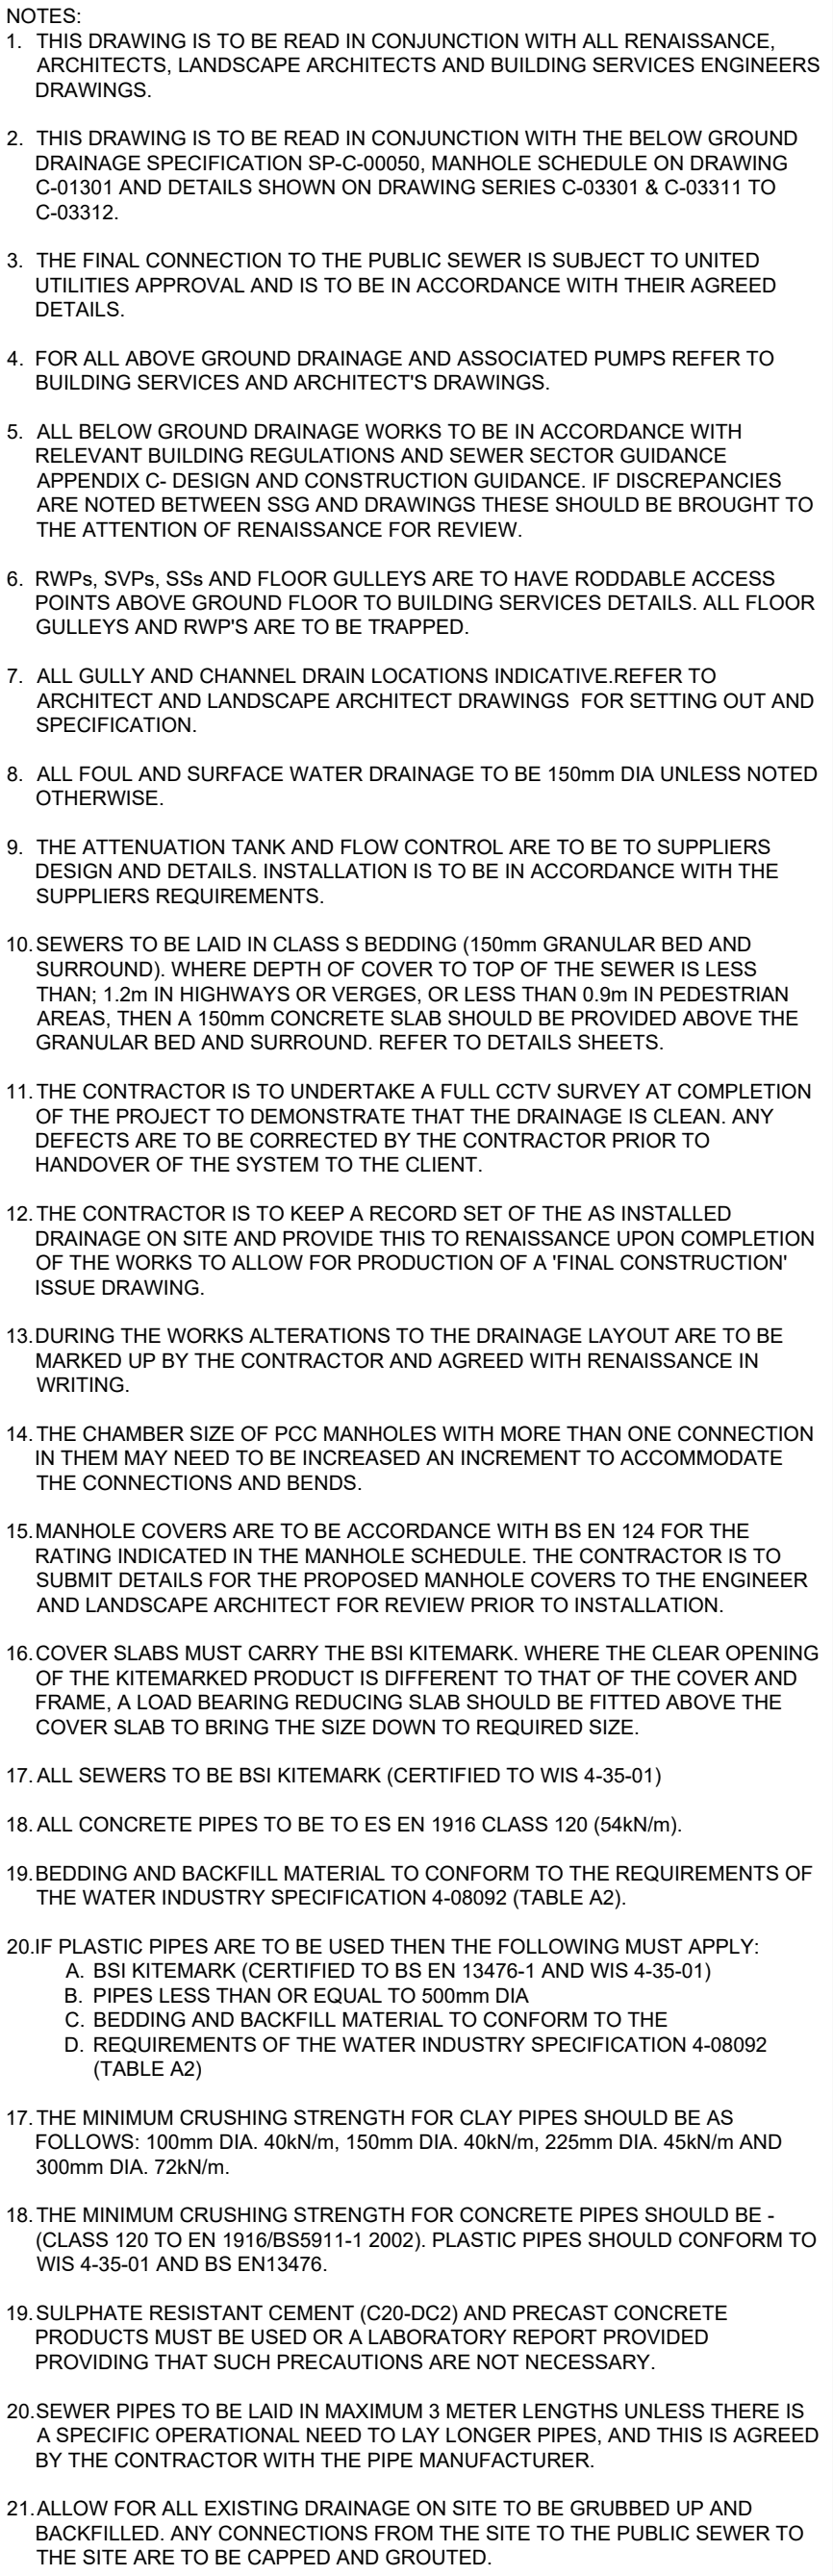

	Renaissance Associates Ltd Carvers Warehouse 77 Dale Street Manchester M1 2HG		
---	---	--	--

Drawing Title:

*BELOW GROUND DRAINAGE
PLAN*

Size: A1	Date: MAY'22	Drawn by: HW	Designed by: HW	Checked by: KG
Scale:	1:100	Project No:	2007-04	

VHM-REN-00-FN-DR-C-01100 | C02