



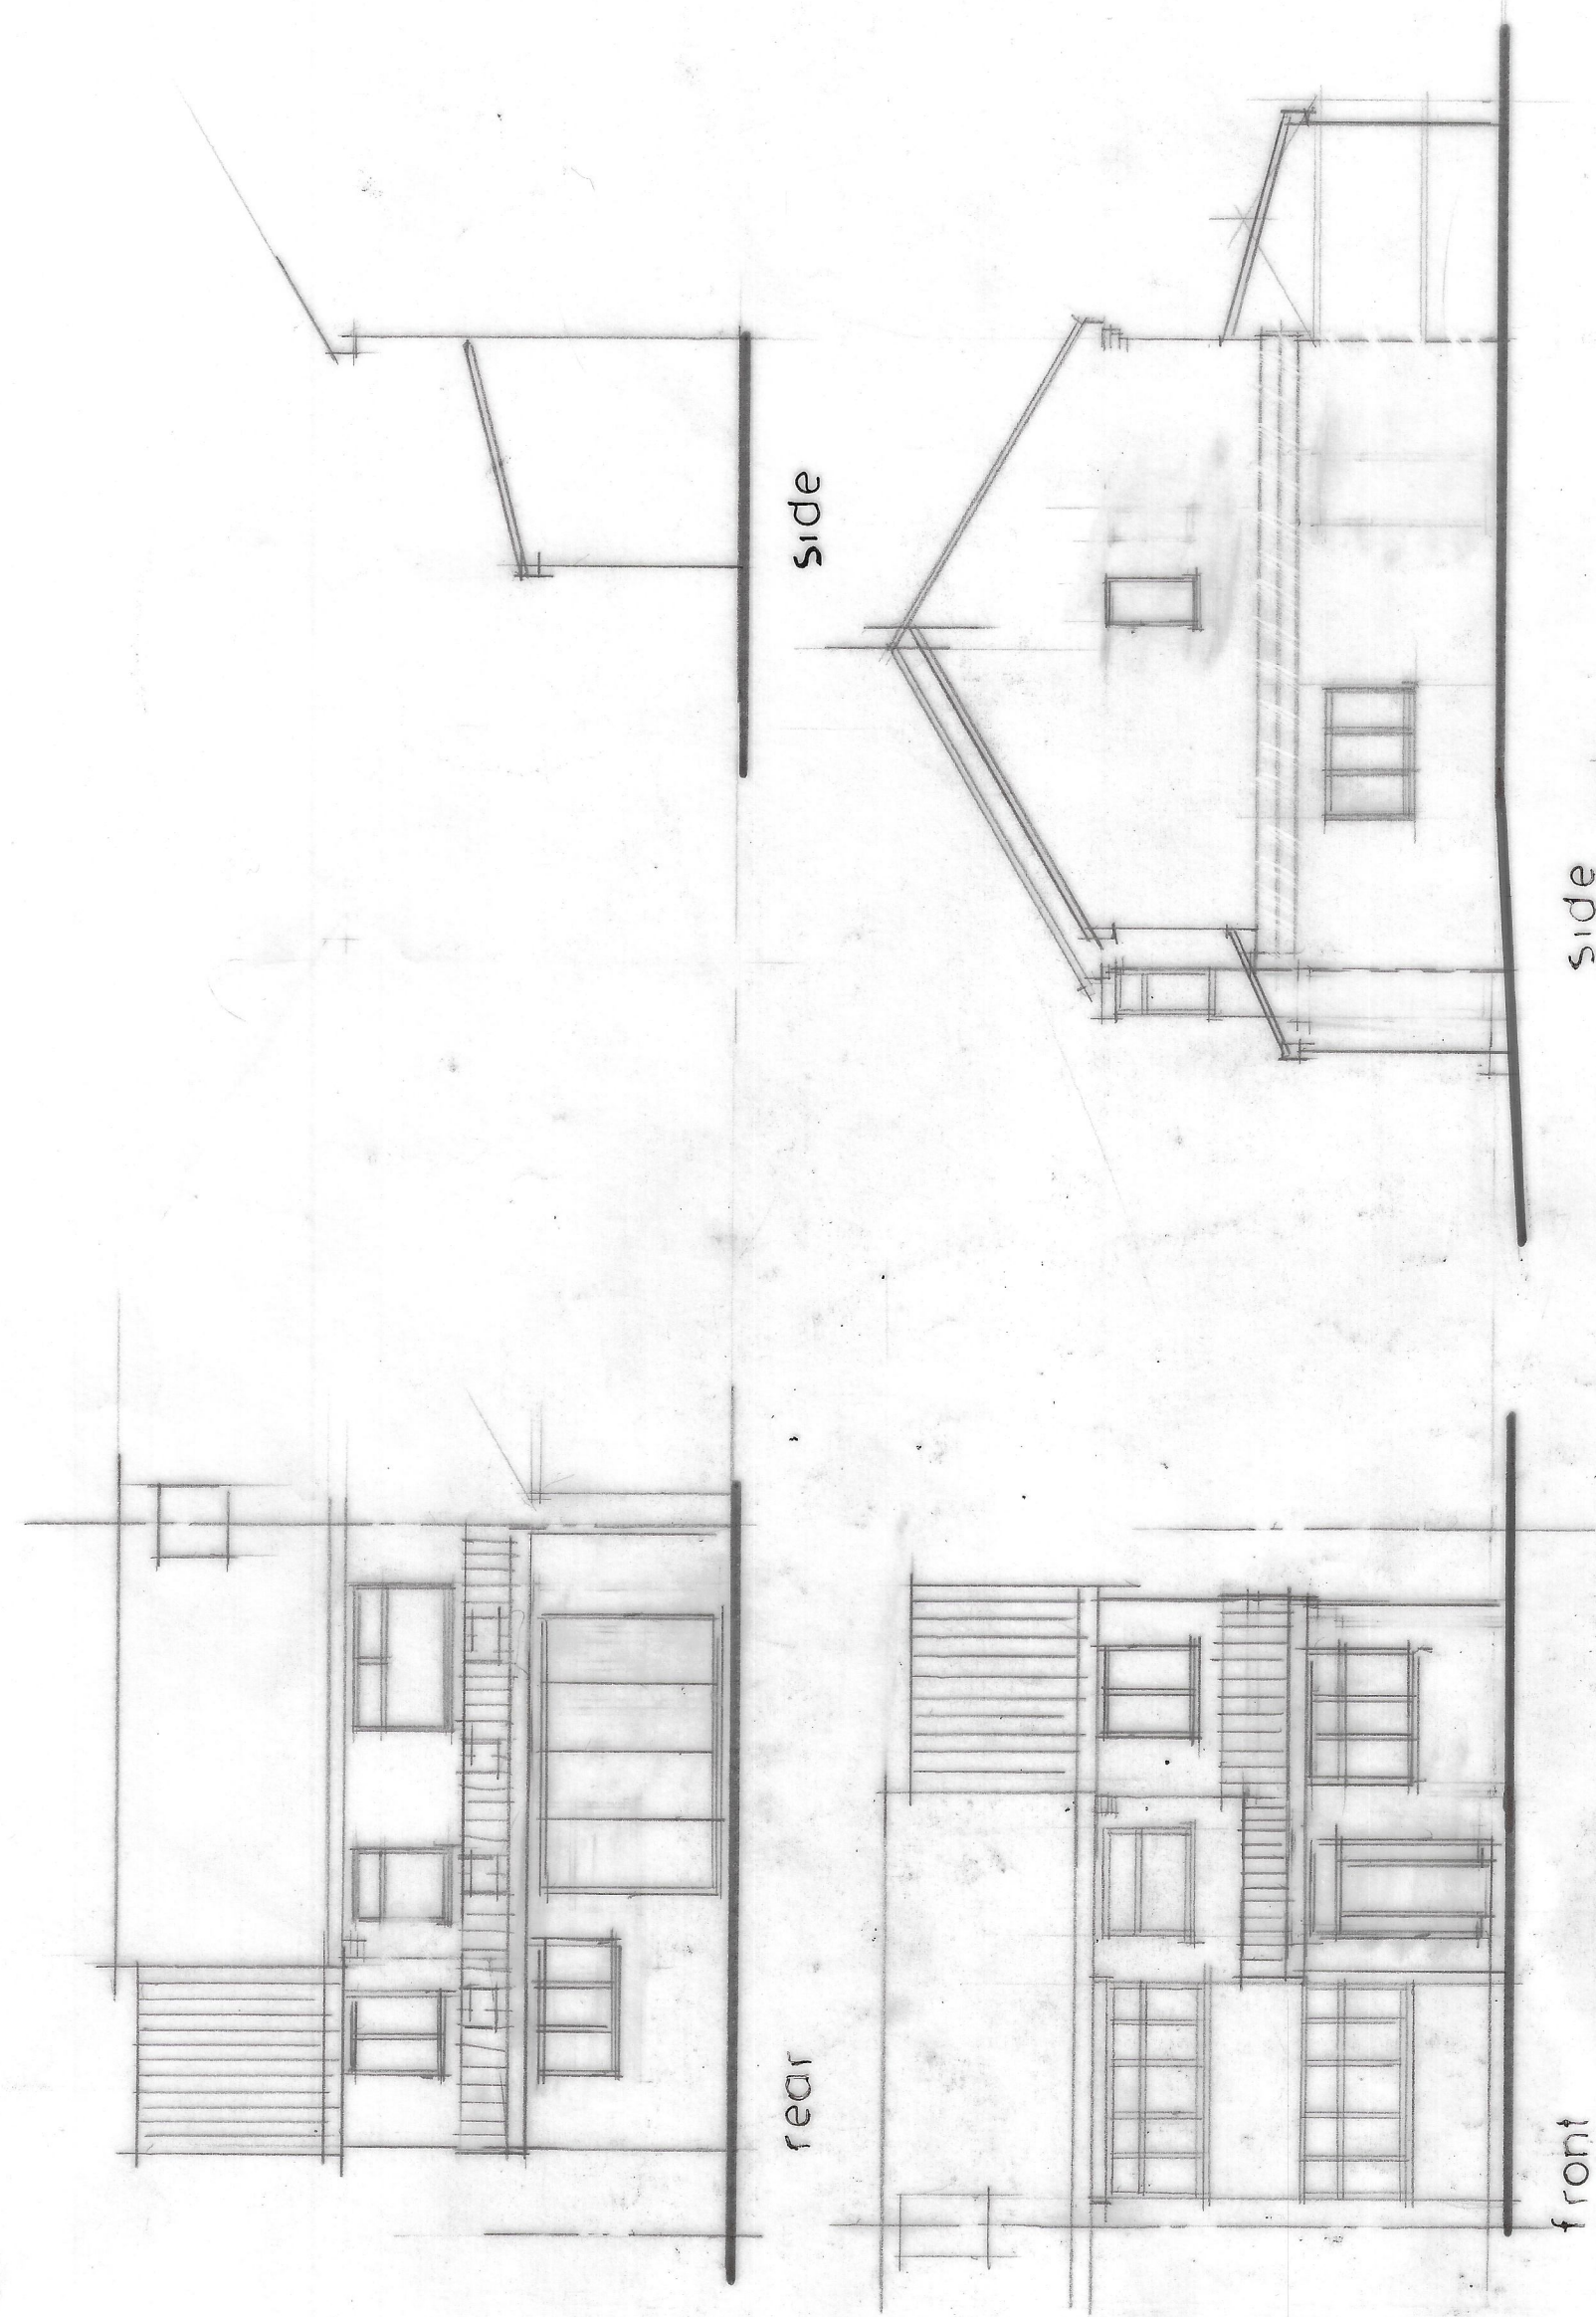


side

side

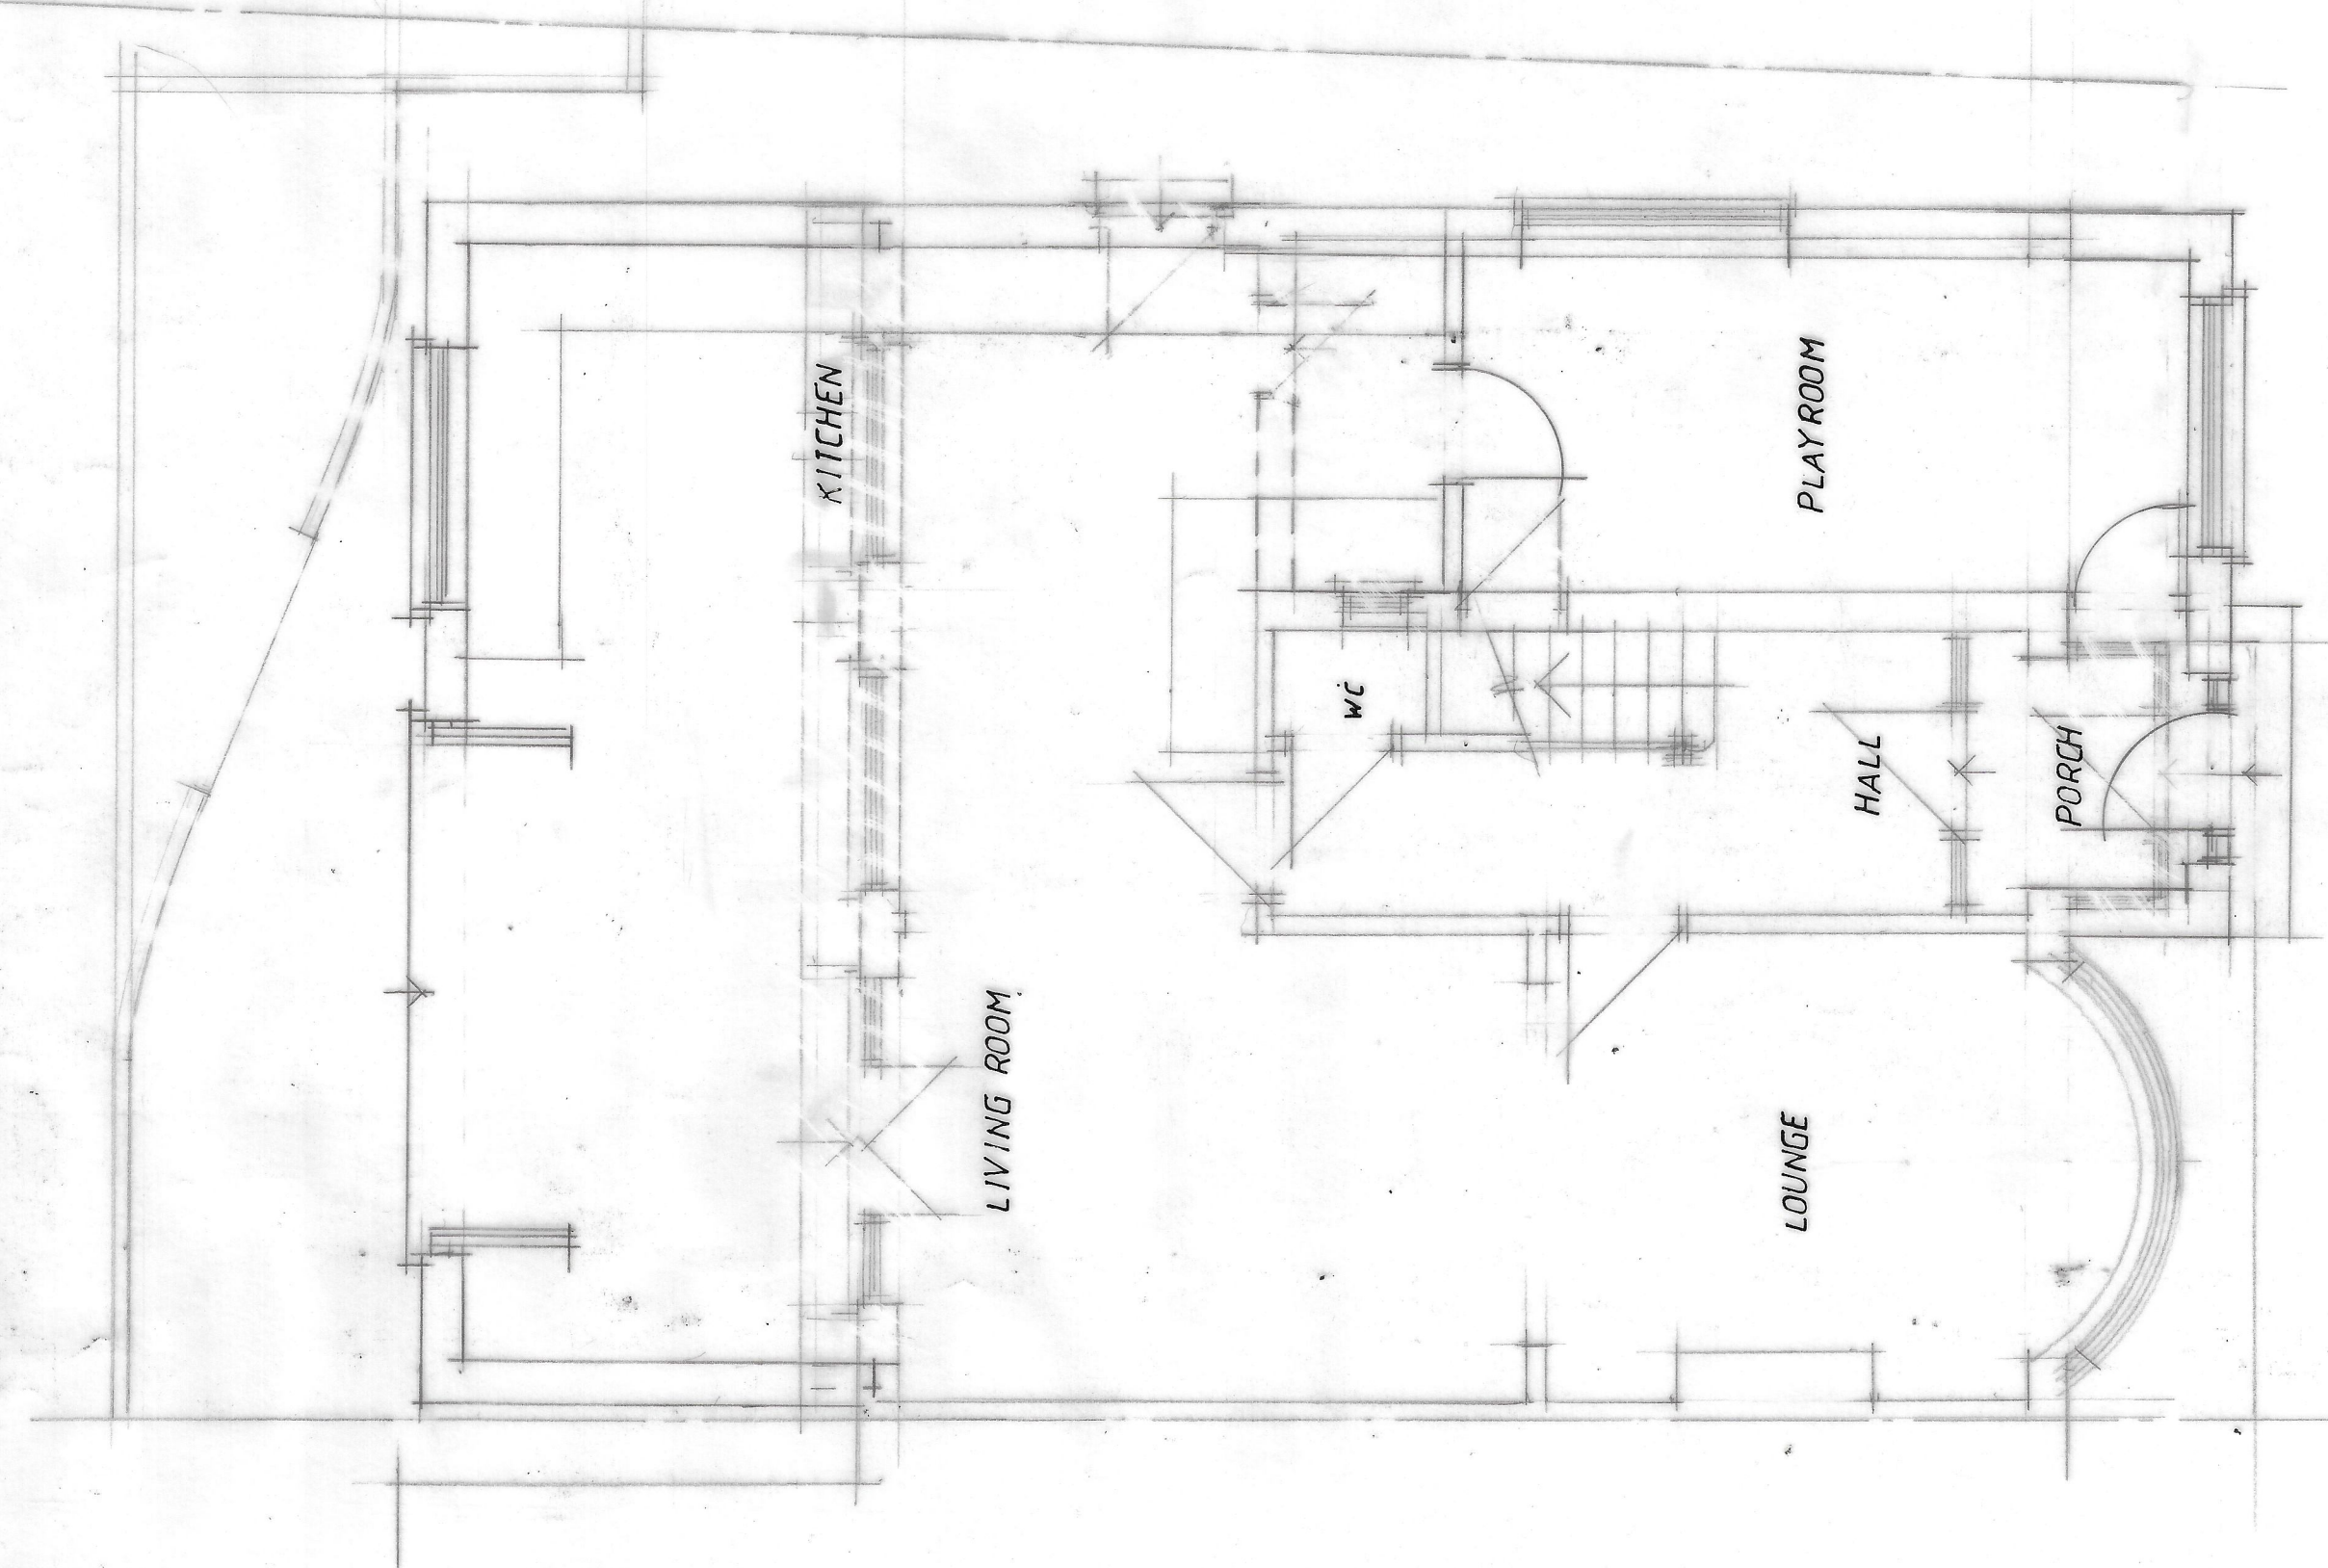

GROUND

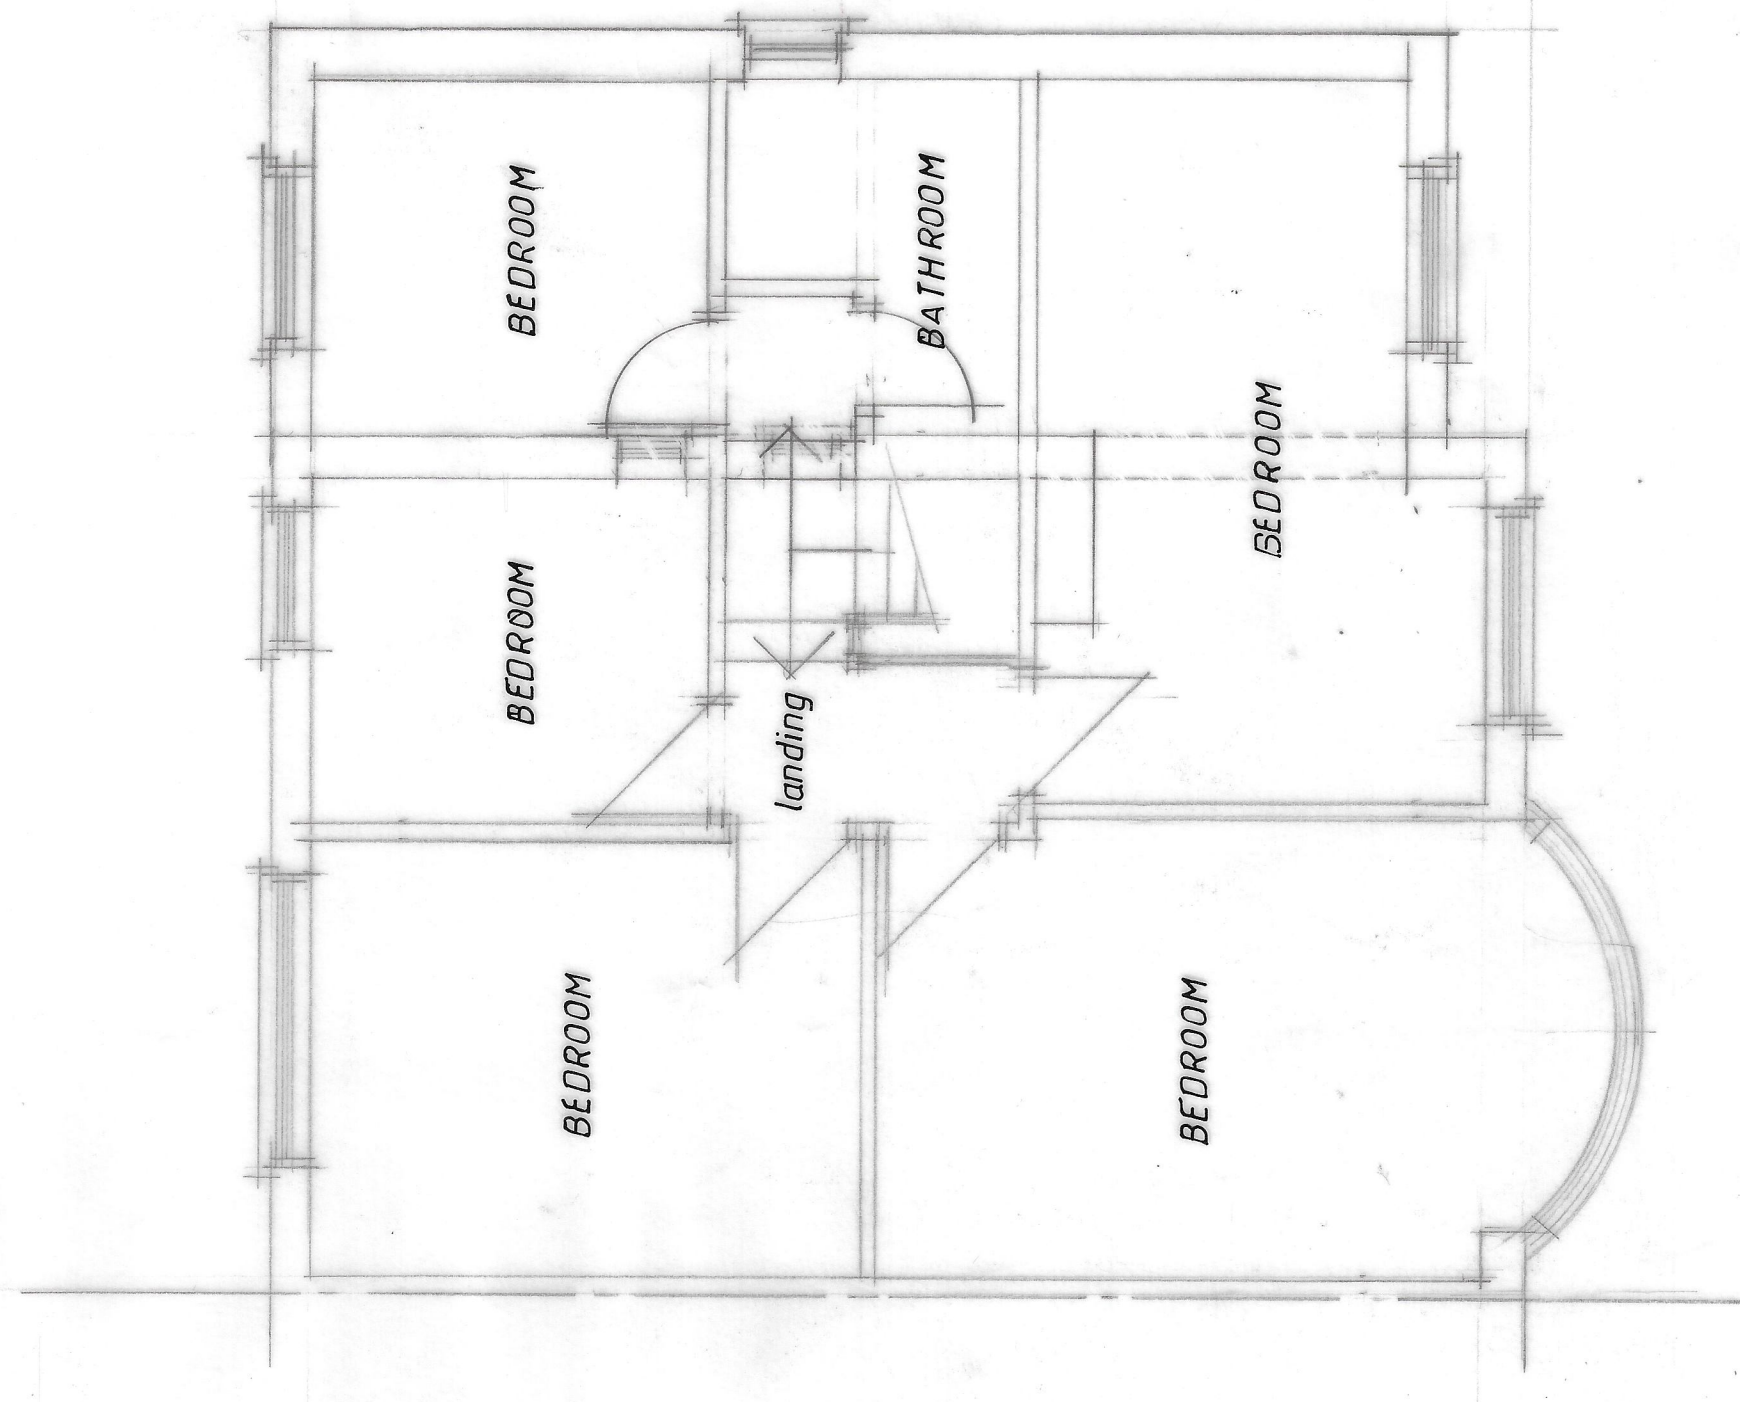

FIRST

CLIENT		MR P BENNETT 2 COLEBY AVENUE MANCHESTER M22 5HH						
JOB TITLE		PROPOSED GROUND FLOOR REAR & 1st FLOOR SIDE EXTENSIONS						
DRG. TITLE		PLANS AND ELEVATIONS AS PROPOSED						
HOLBOROW + ORMESHER <i>Limited</i>		architectural & interior design						
Station House Adams Hill Knutsford Cheshire WA16 6DN		telephone : 01565 662275 fax : 01565 750501						
ISSUE	ORIGINAL	1	2	3	4	5	6	7
REVISION								
DATE								
DRAWN								
CHECKED								
APPROVED								
SCALE	1:50 & 1:100 @ A1							
DRAWING NUMBER		2173/21/02						