


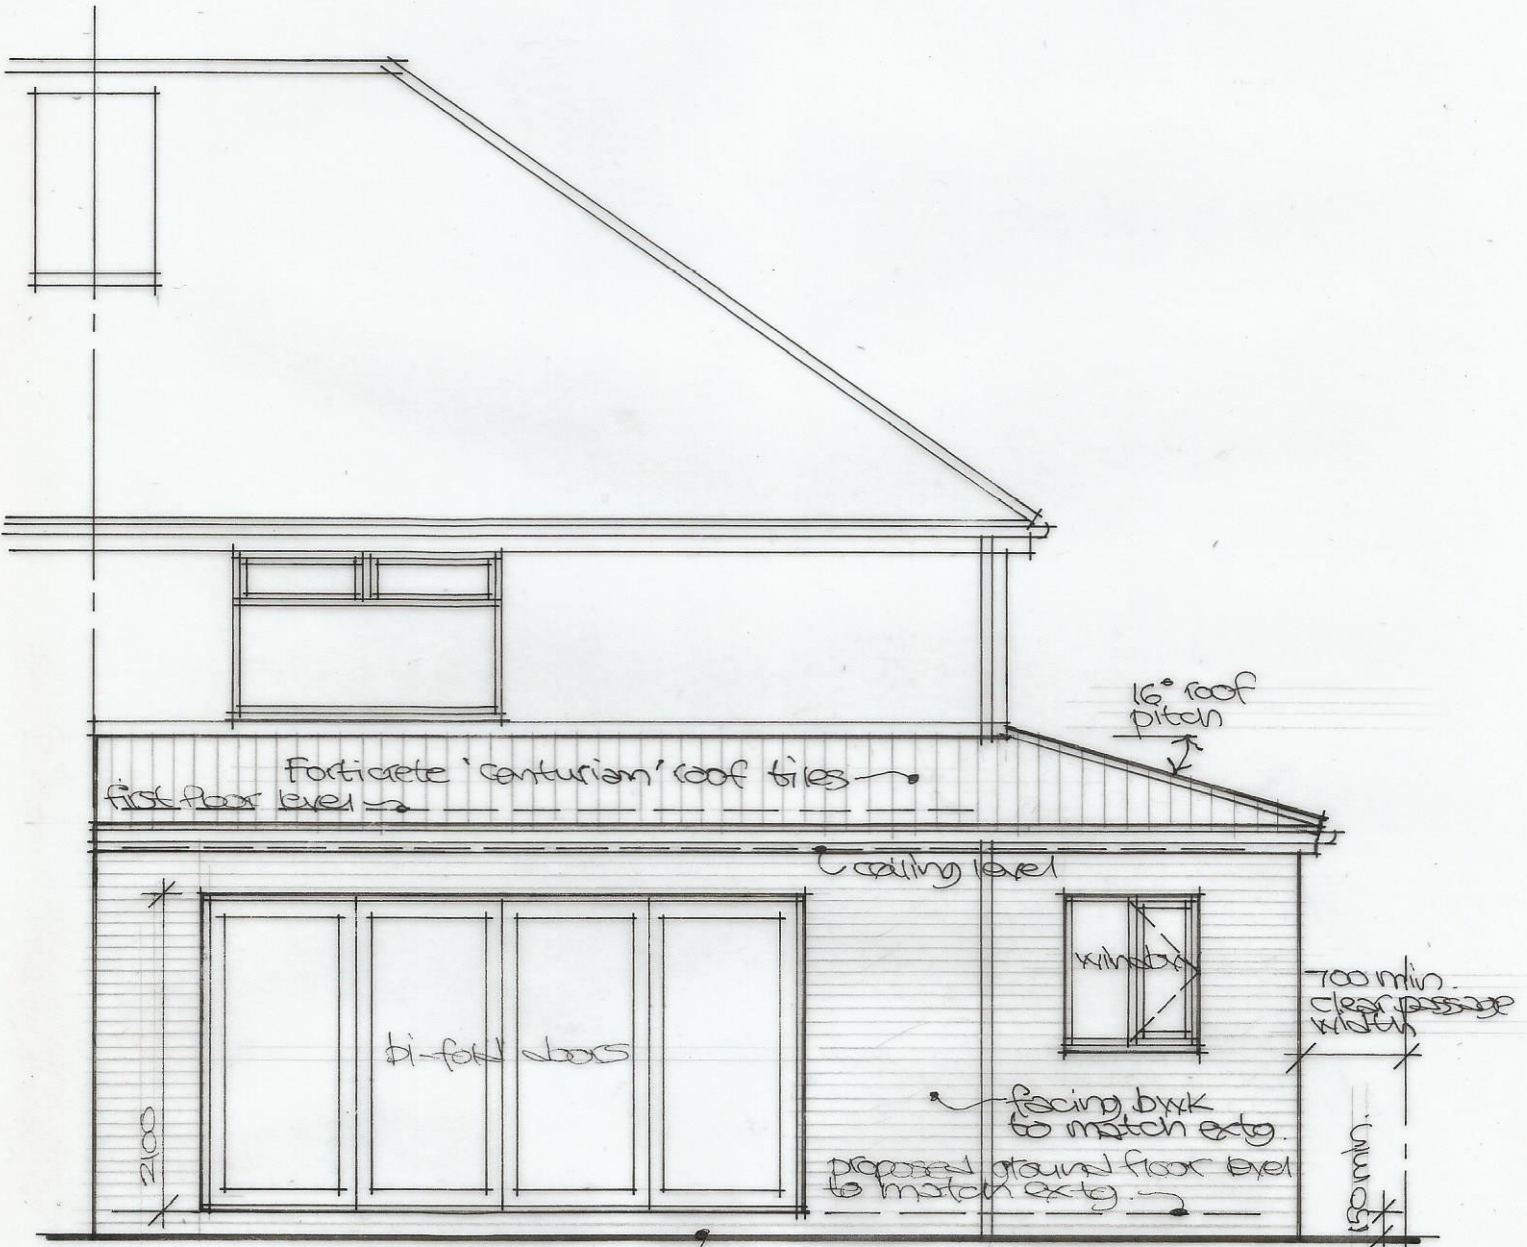

proposed rear elevation

extg. and proposed external ground level (150 min. above FFL)

1:50