



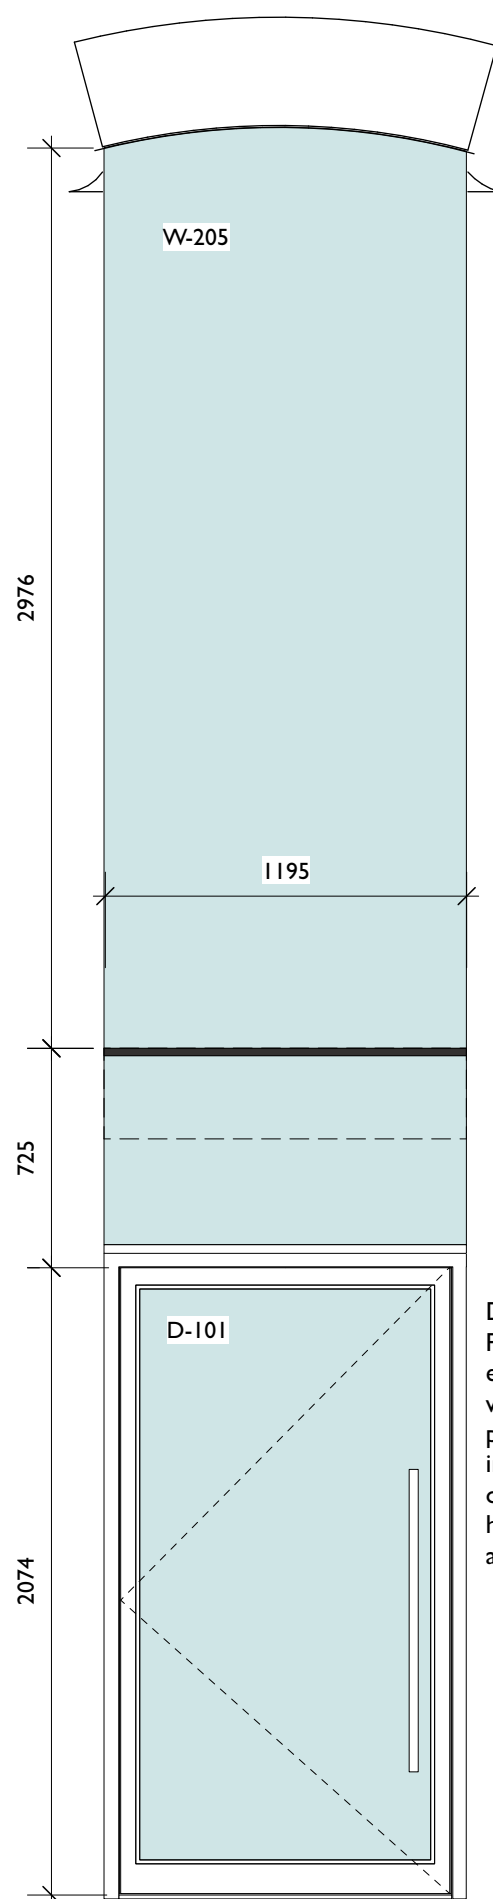


D-101
Polyester powder coated
entrance door system
with laminated outer
pane and toughened
inner pane, concealed
overhead closer, pole
handle, level threshold
and weather seals

Elevation
W-205 & D-101 Elevation
Scale: 1:25

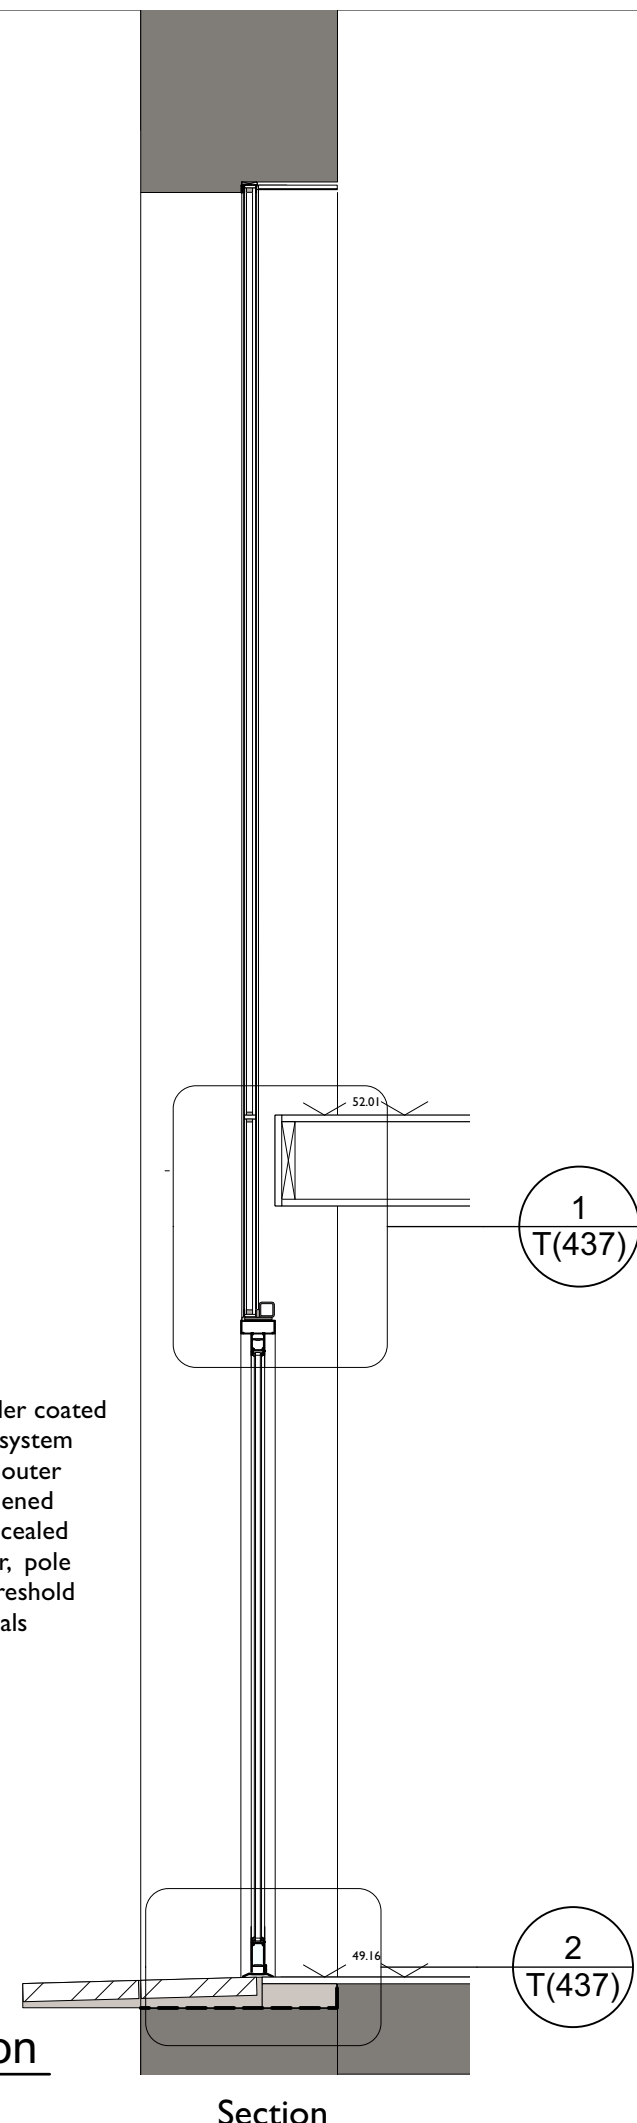


Section

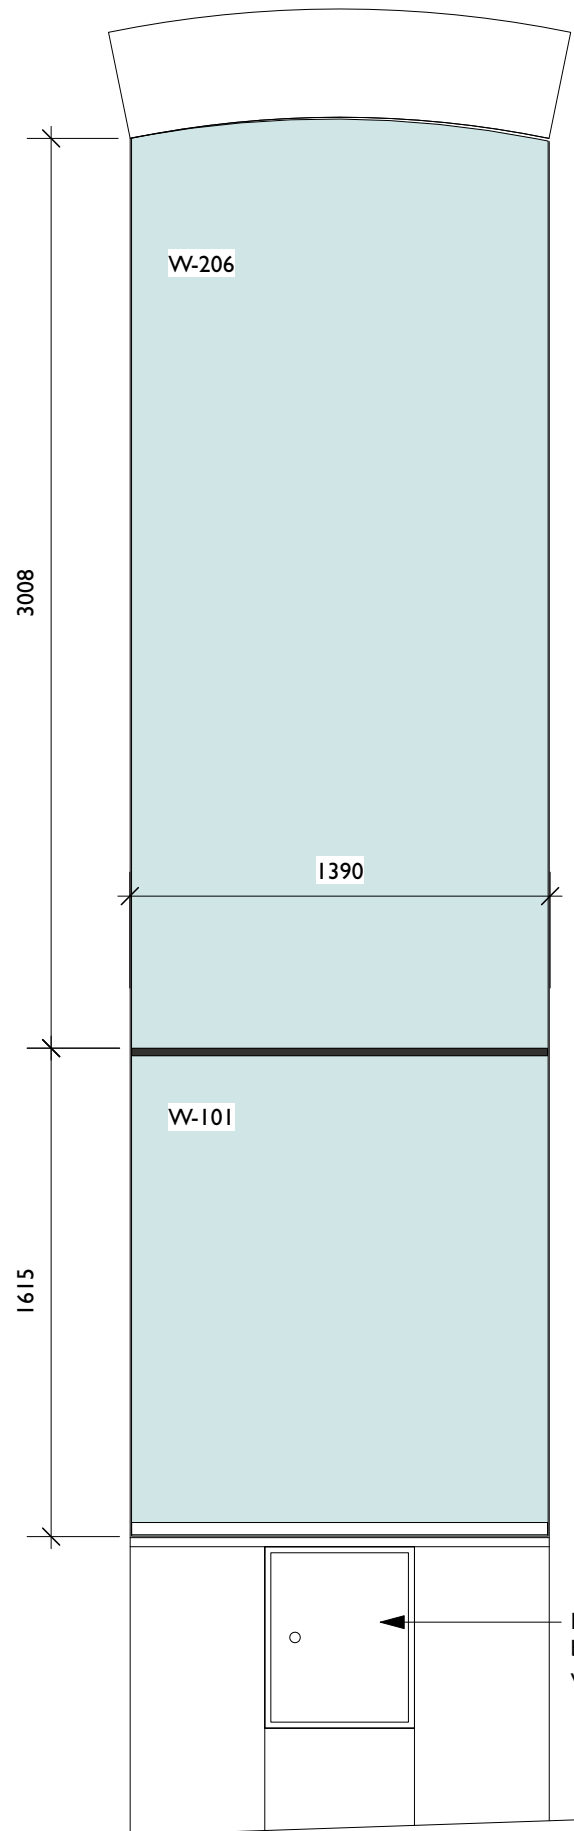

Fire riser cabinet
building into existing
wall

Elevation
W-101 & W-206 Elevation
Scale: 1:25

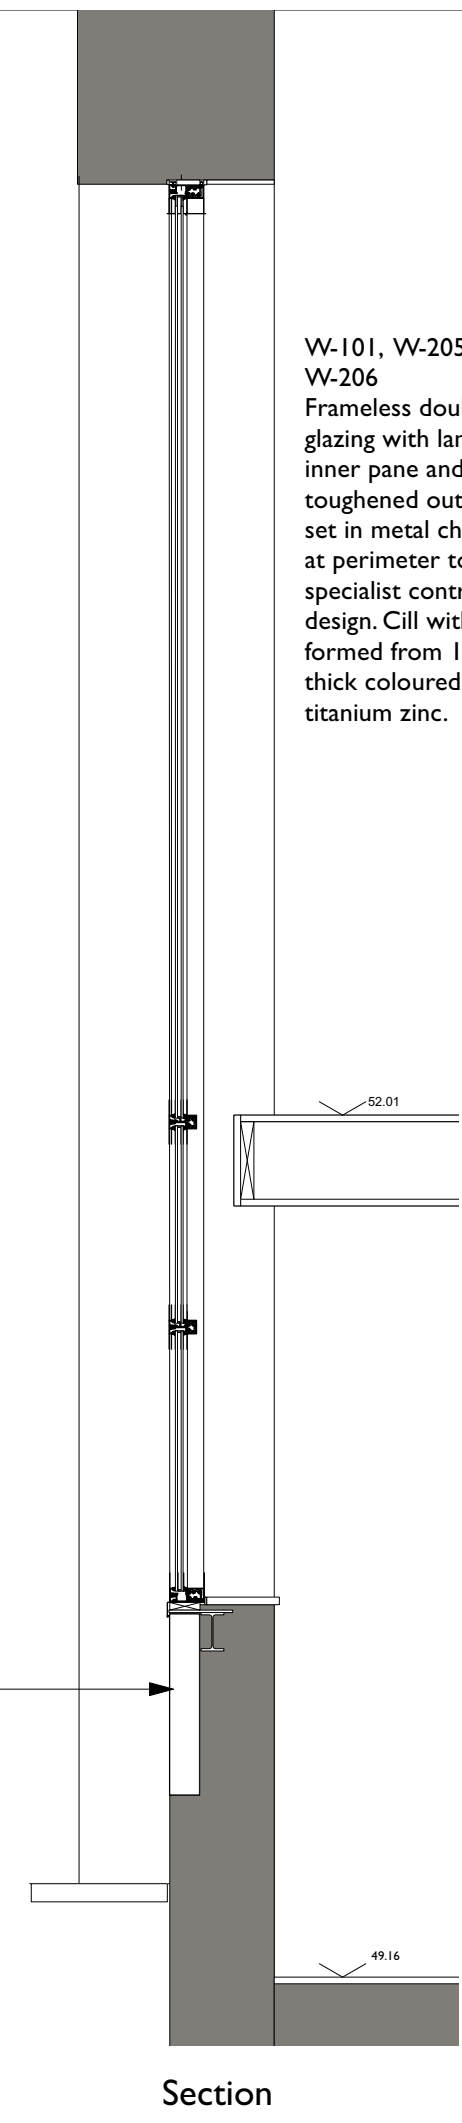

Section

W-101, W-205,
W-206
Frameless double
glazing with laminated
inner pane and
toughened outer pane
set in metal channel
at perimeter to
specialist contractor's
design. Cill with drip
formed from 1mm
thick coloured
titanium zinc.

COPYRIGHT OF ATELIER MB LTD
DO NOT SCALE FROM THIS DRAWING
DIMENSIONS TO BE CHECKED ON SITE

Diminsions are indicative.
Site dimensions to taken
prior to manufacture of
components

Rev	Note	DRN	CHK
Chapel Walks, Manchester			
for Investream Ltd			
Back Pool Fold Infill 2			
scheme	1814		
drwg no.	T(705)		
revision			
scale	1:20 @ A3		
date first drawn	Mar 21		
drawn	PL		
SK sketch E existing P proposed T tender C construction FI final issue			
www.ateliermb.co.uk			
t 0161 236 0051			
e architect@ateliermb.co.uk			