


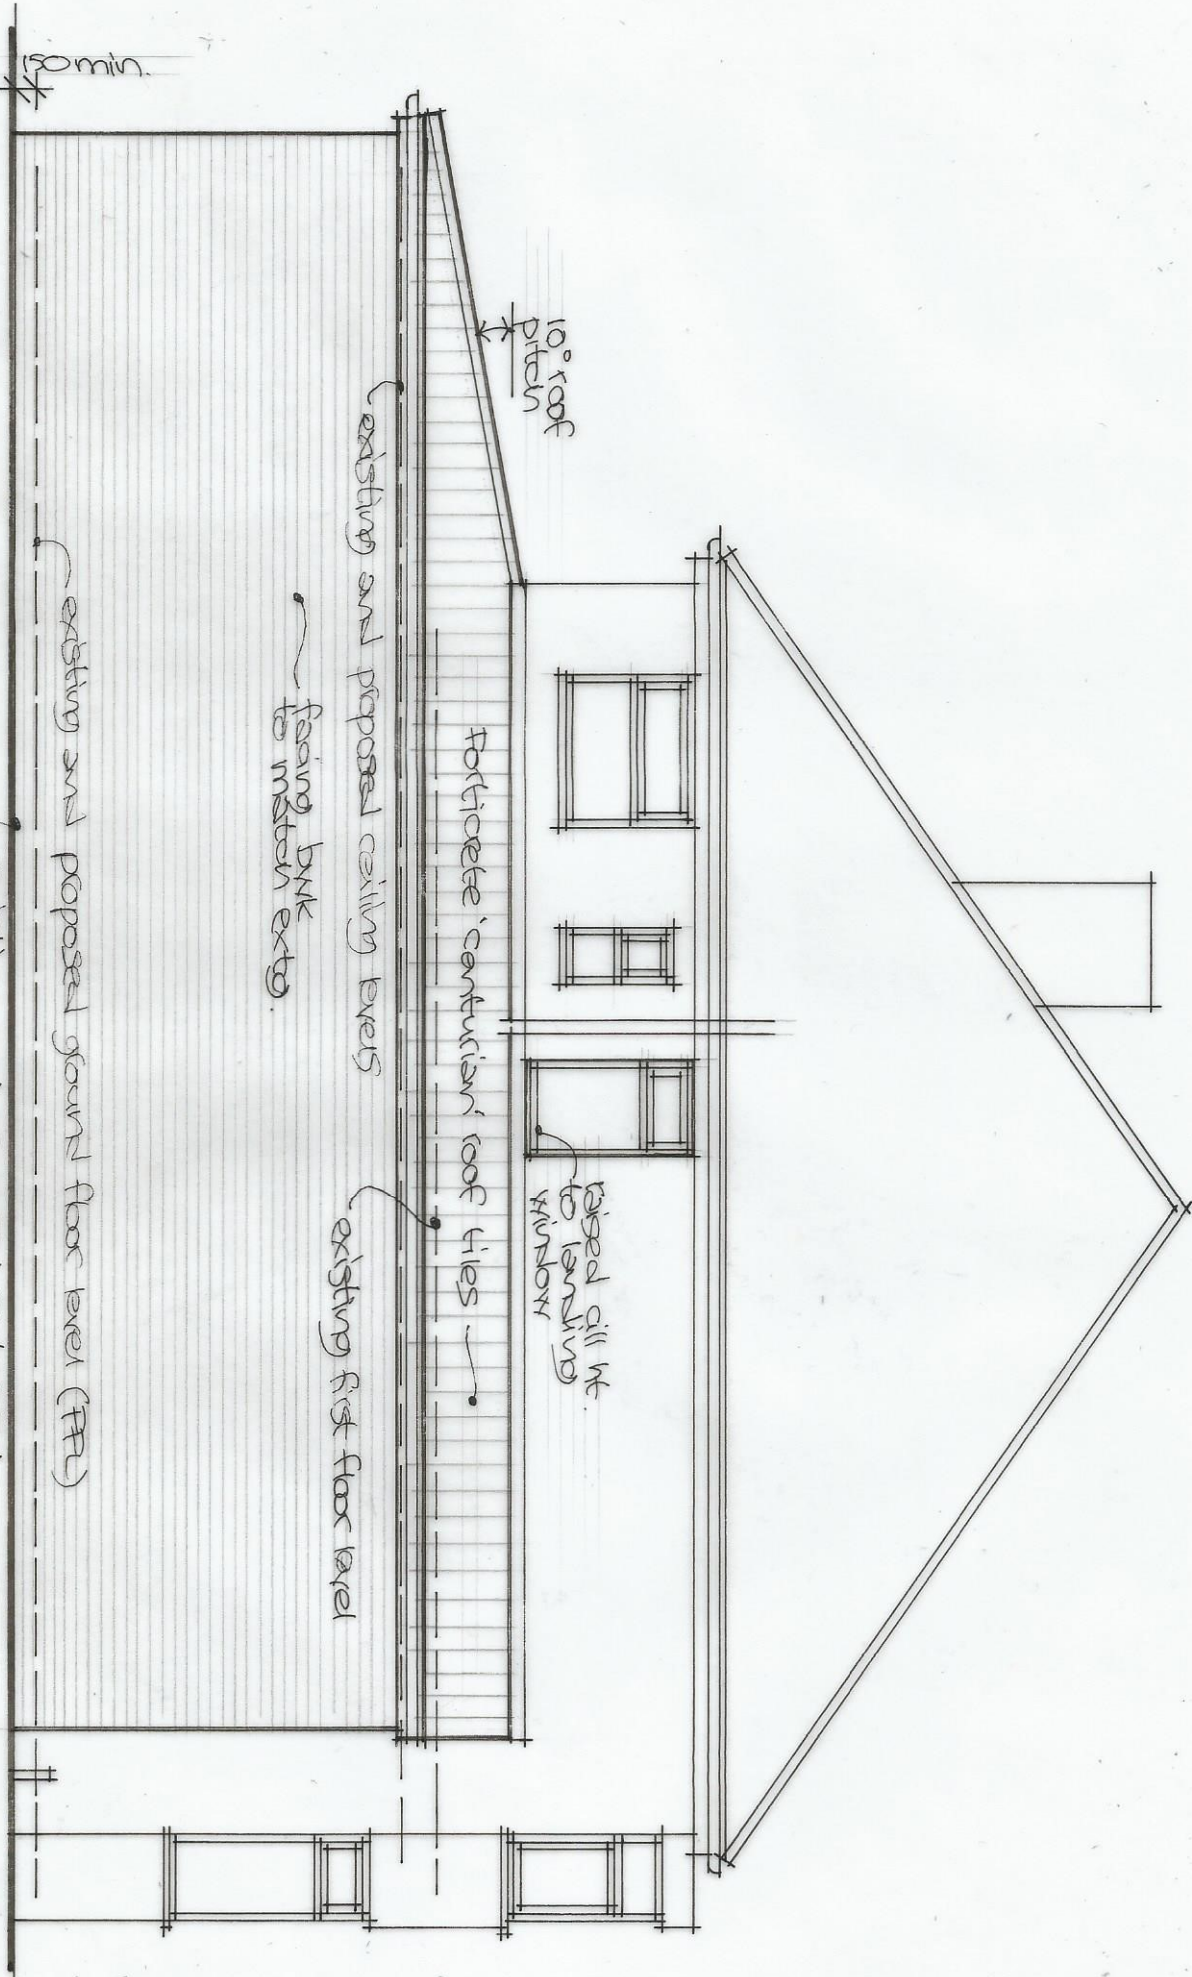

10° roof pitch

Porticoe 'canturian' roof tiles

tipped all ht. to landing window

existing and proposed ceiling eaves

existing and proposed ground floor level (FFL)

existing and proposed external ground level (1150mm above FFL)

proposed side elevation

1:50