



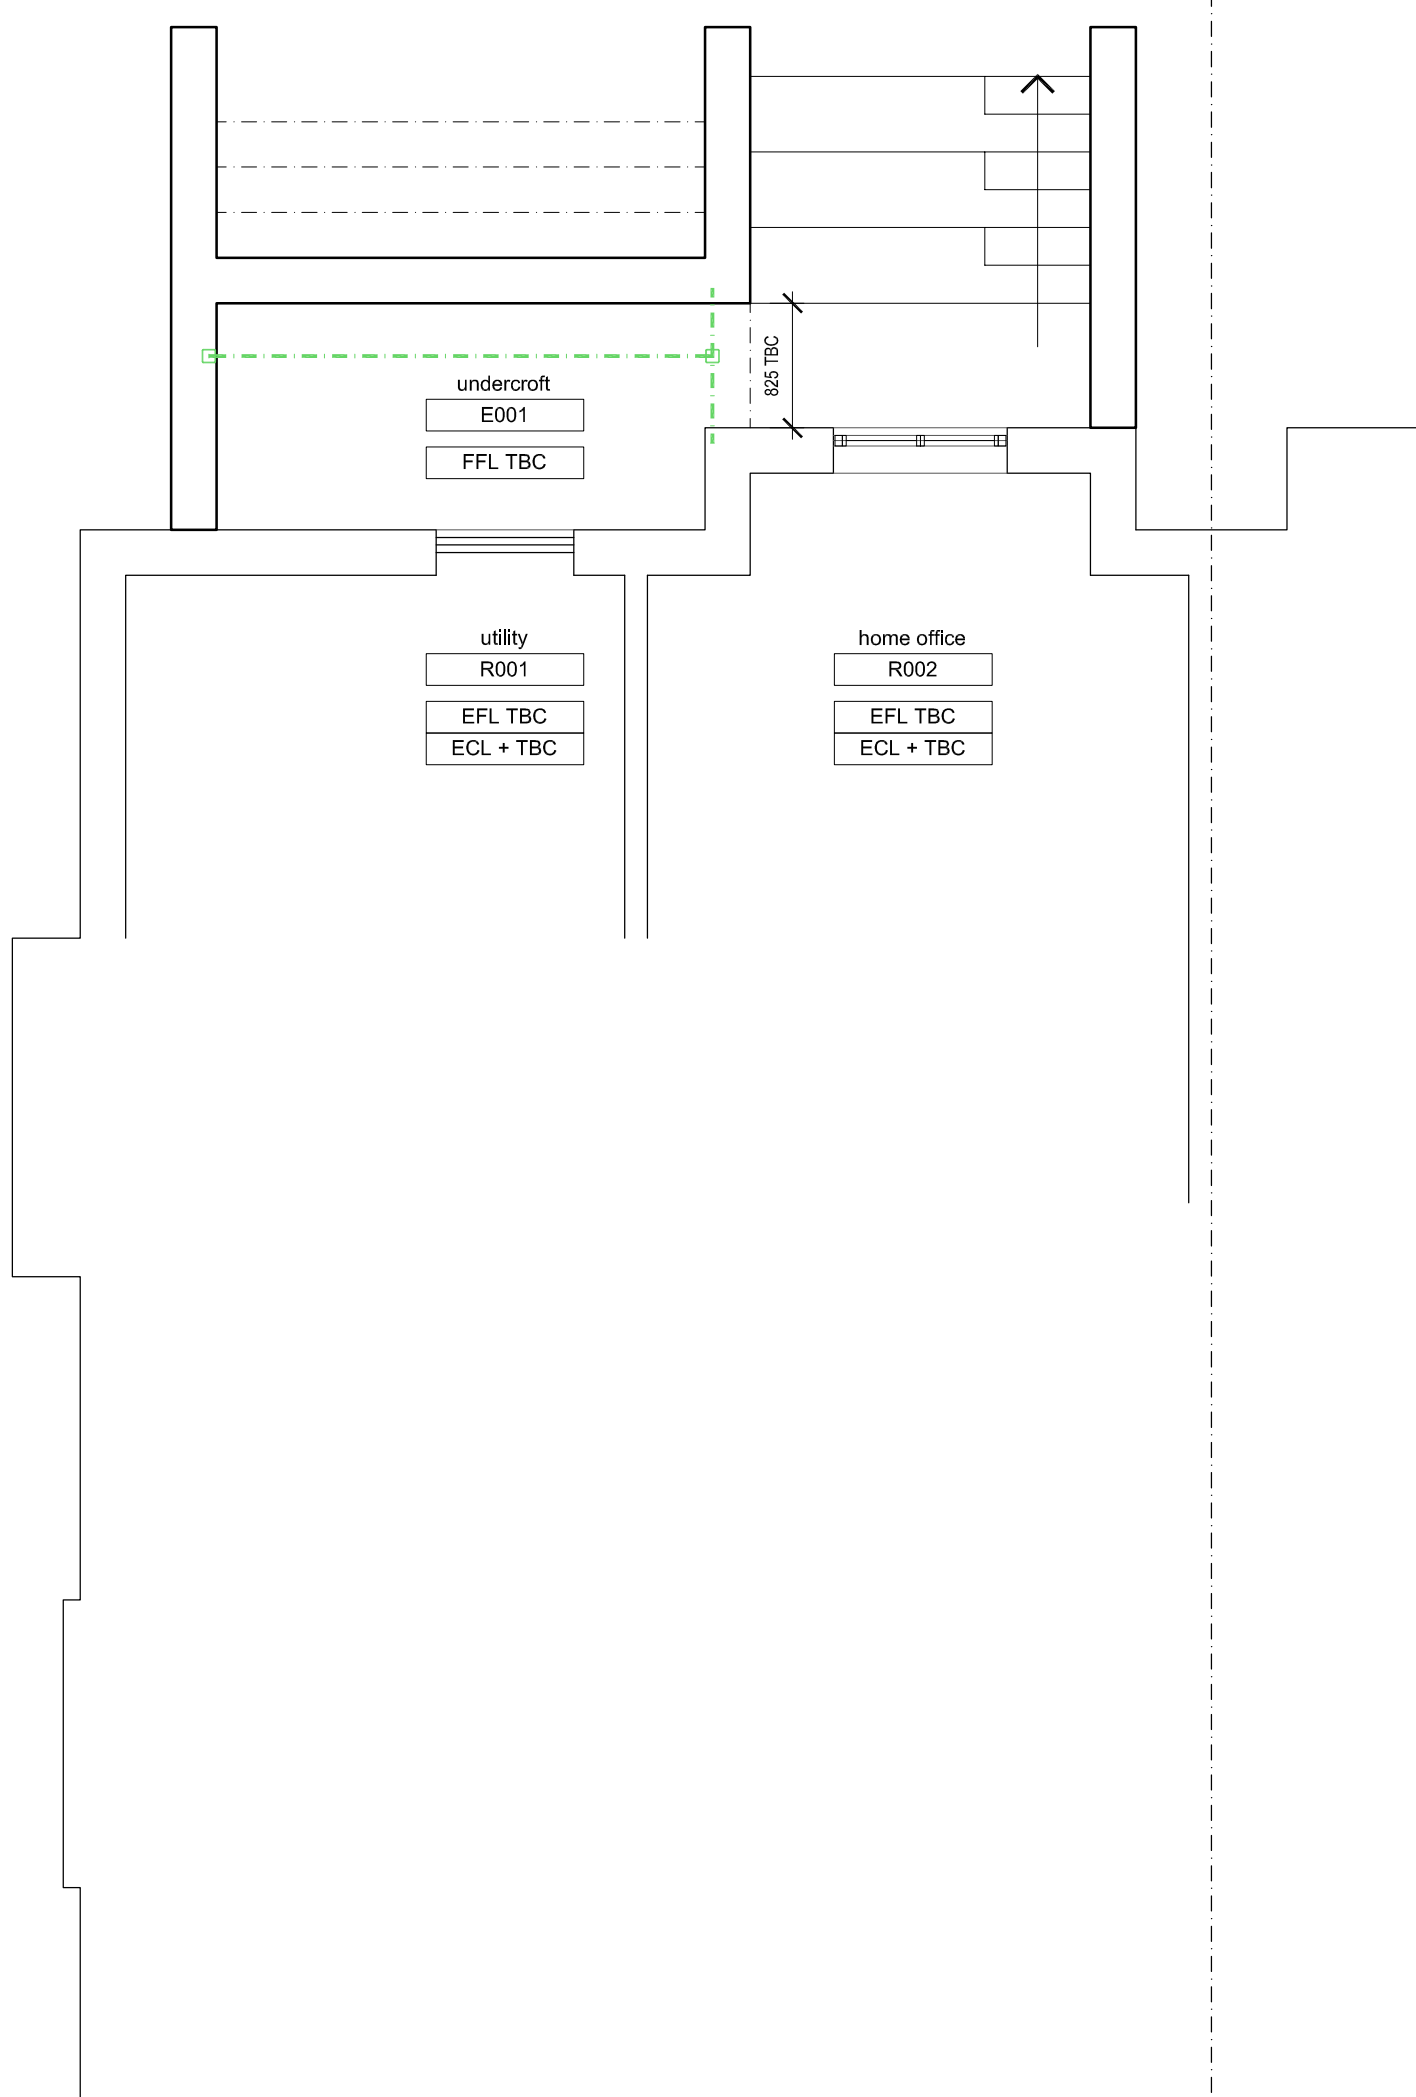

DWG 2124-P1300	
SCALE 1:50 (A3)	DATE JUN 21

13 HESKETH AVENUE | DIDSBURY | M20 2QN

PROPOSED LOWER GROUND FLOOR

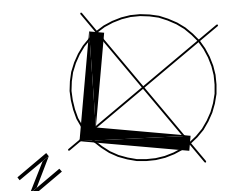