


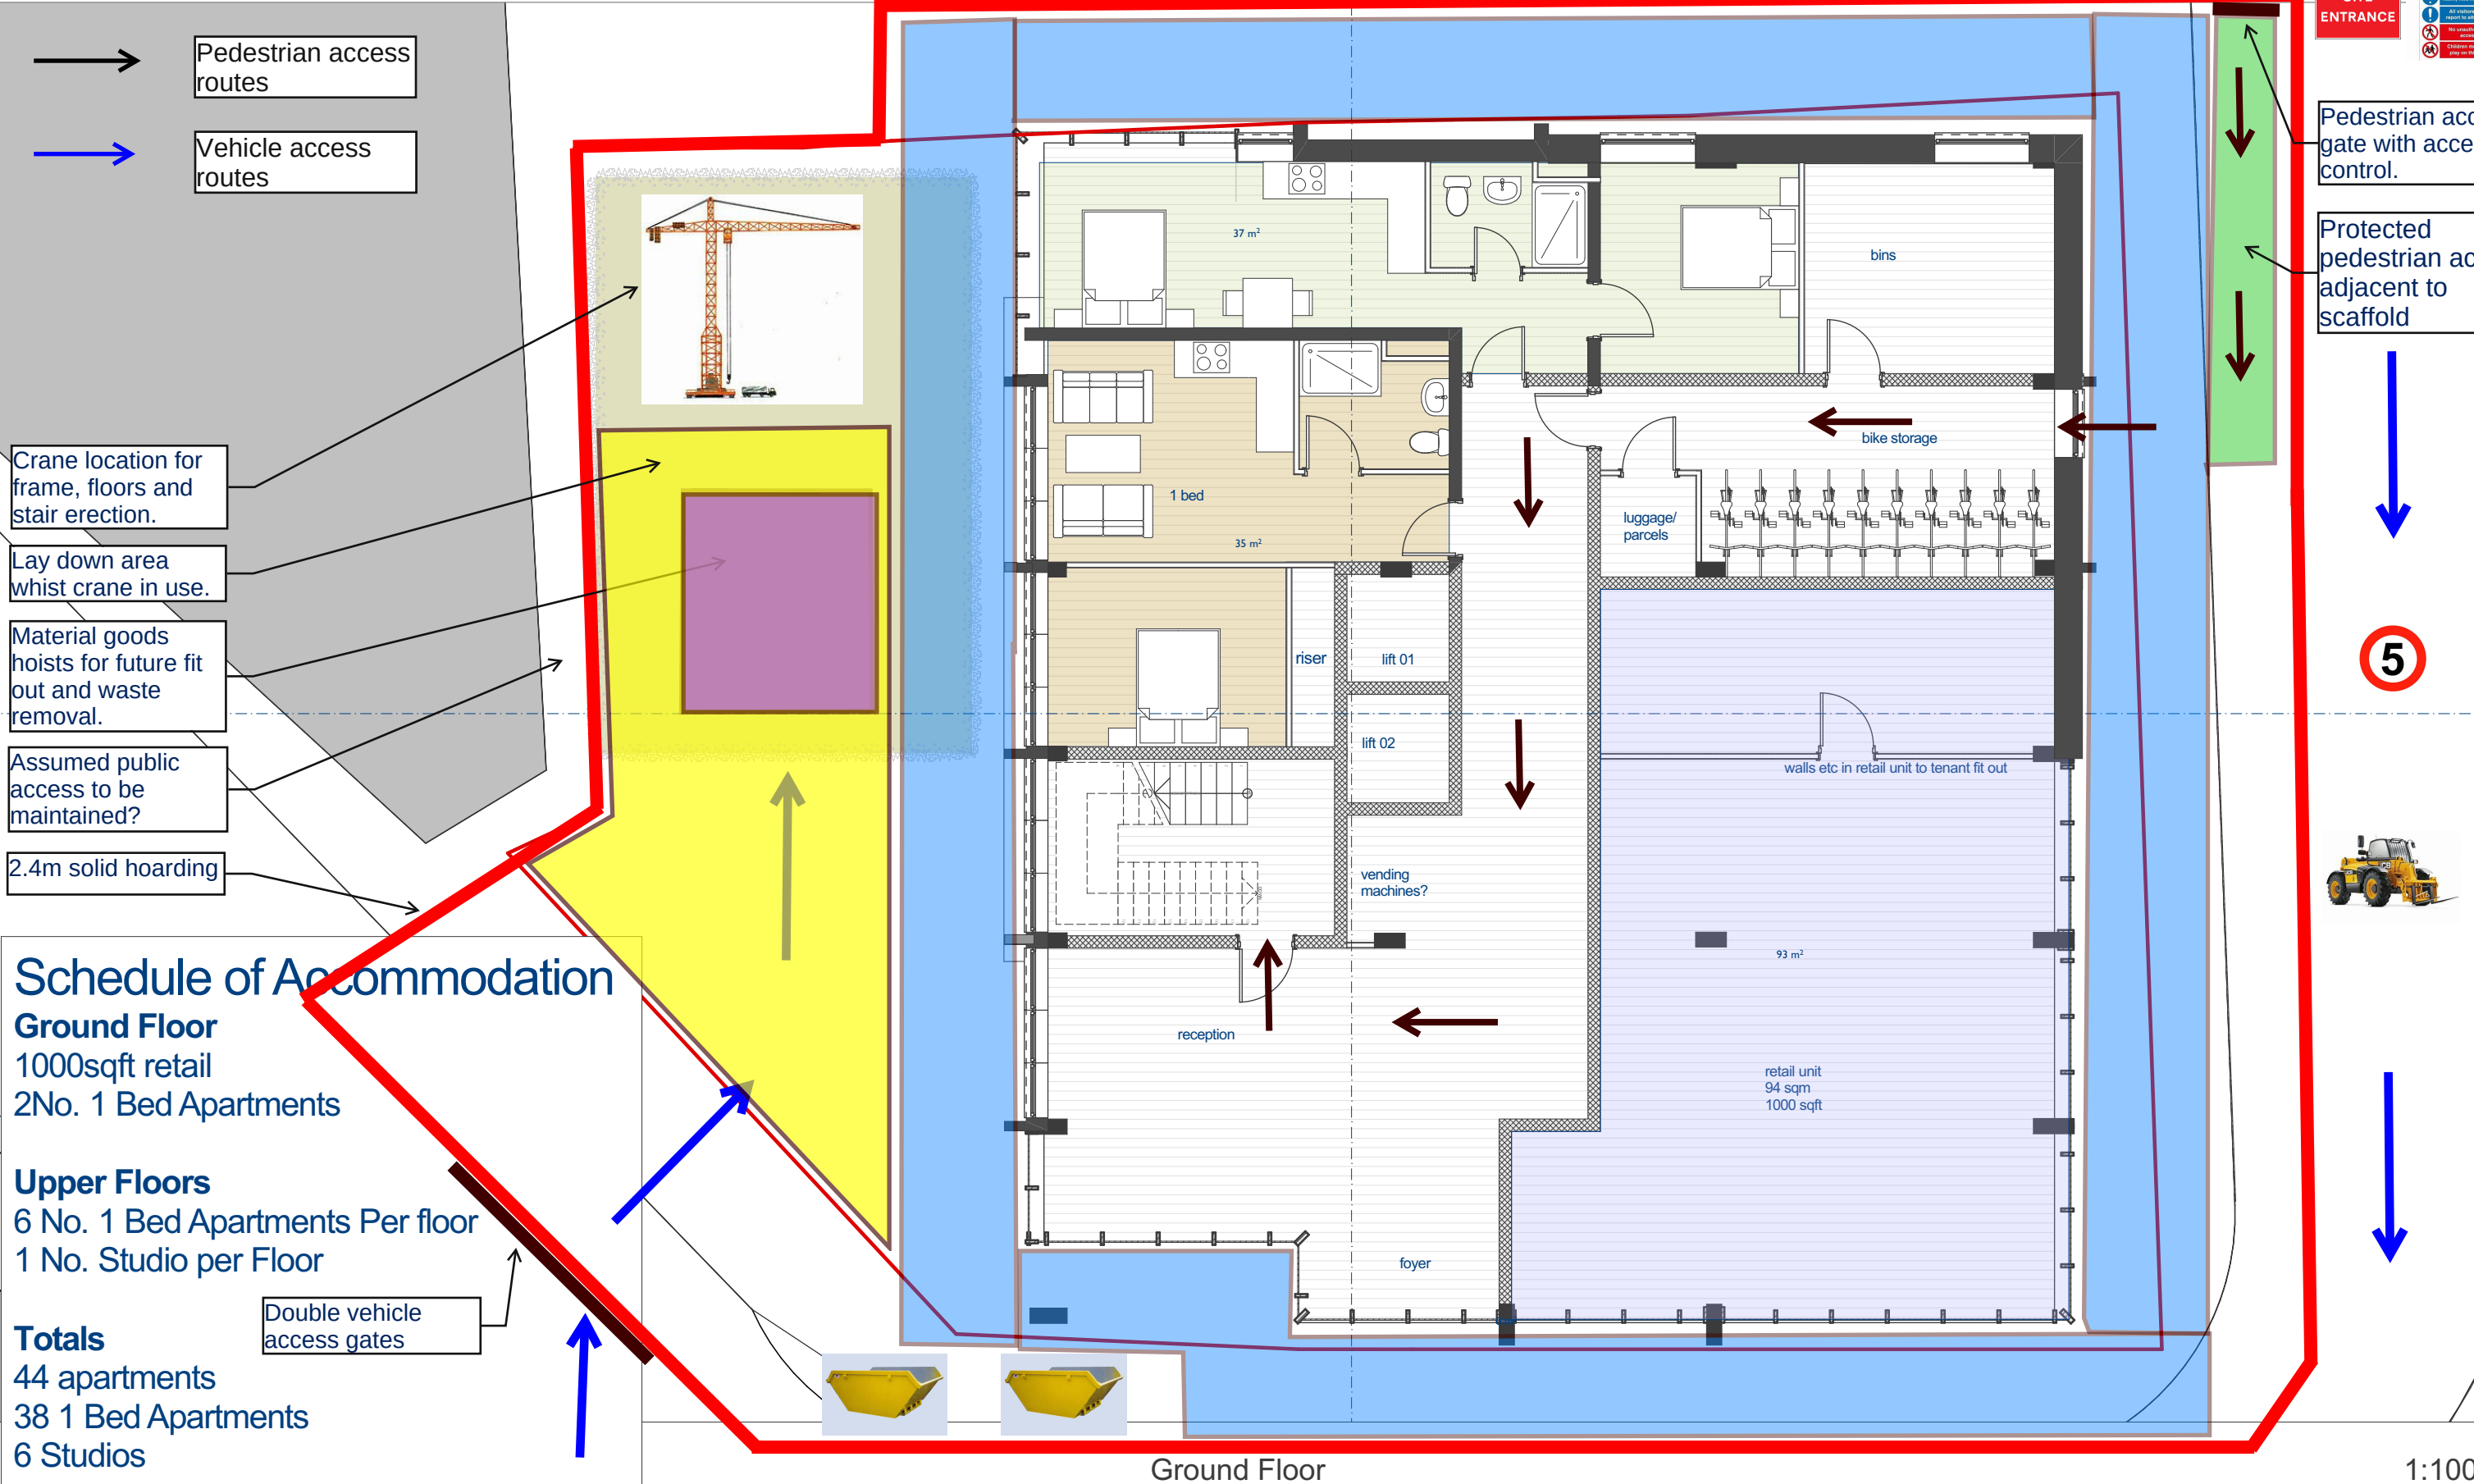

Schedule of Accommodation

Ground Floor
1000sqft retail
2No. 1 Bed Apartments

Upper Floors
6 No. 1 Bed Apartments Per floor
1 No. Studio per Floor

Totals
44 apartments
38 1 Bed Apartments
6 Studios

Notes

Revision	Description	Date
1	Jordan Street Site Logistics Plan.	

Project Title
Jordan Street

Client
Fraser Morgan

Drawing Title
Ground Floor

DAVID COX ARCHITECTS

1 Ribblesdale Place, Preston
Lancashire, PR1 3NA
T 01772 821444
E office@davidcoxarchitects.co.uk
www.davidcoxarchitects.co.uk

Project Status

☒ PLANNING

☐ PRELIMINARY

☐ FOR COM

☐ TENDER

☐ CONSTR

Scale 1:100
Paper Size A3
Date 15/06/2021
Drawn by

TRUMAN