




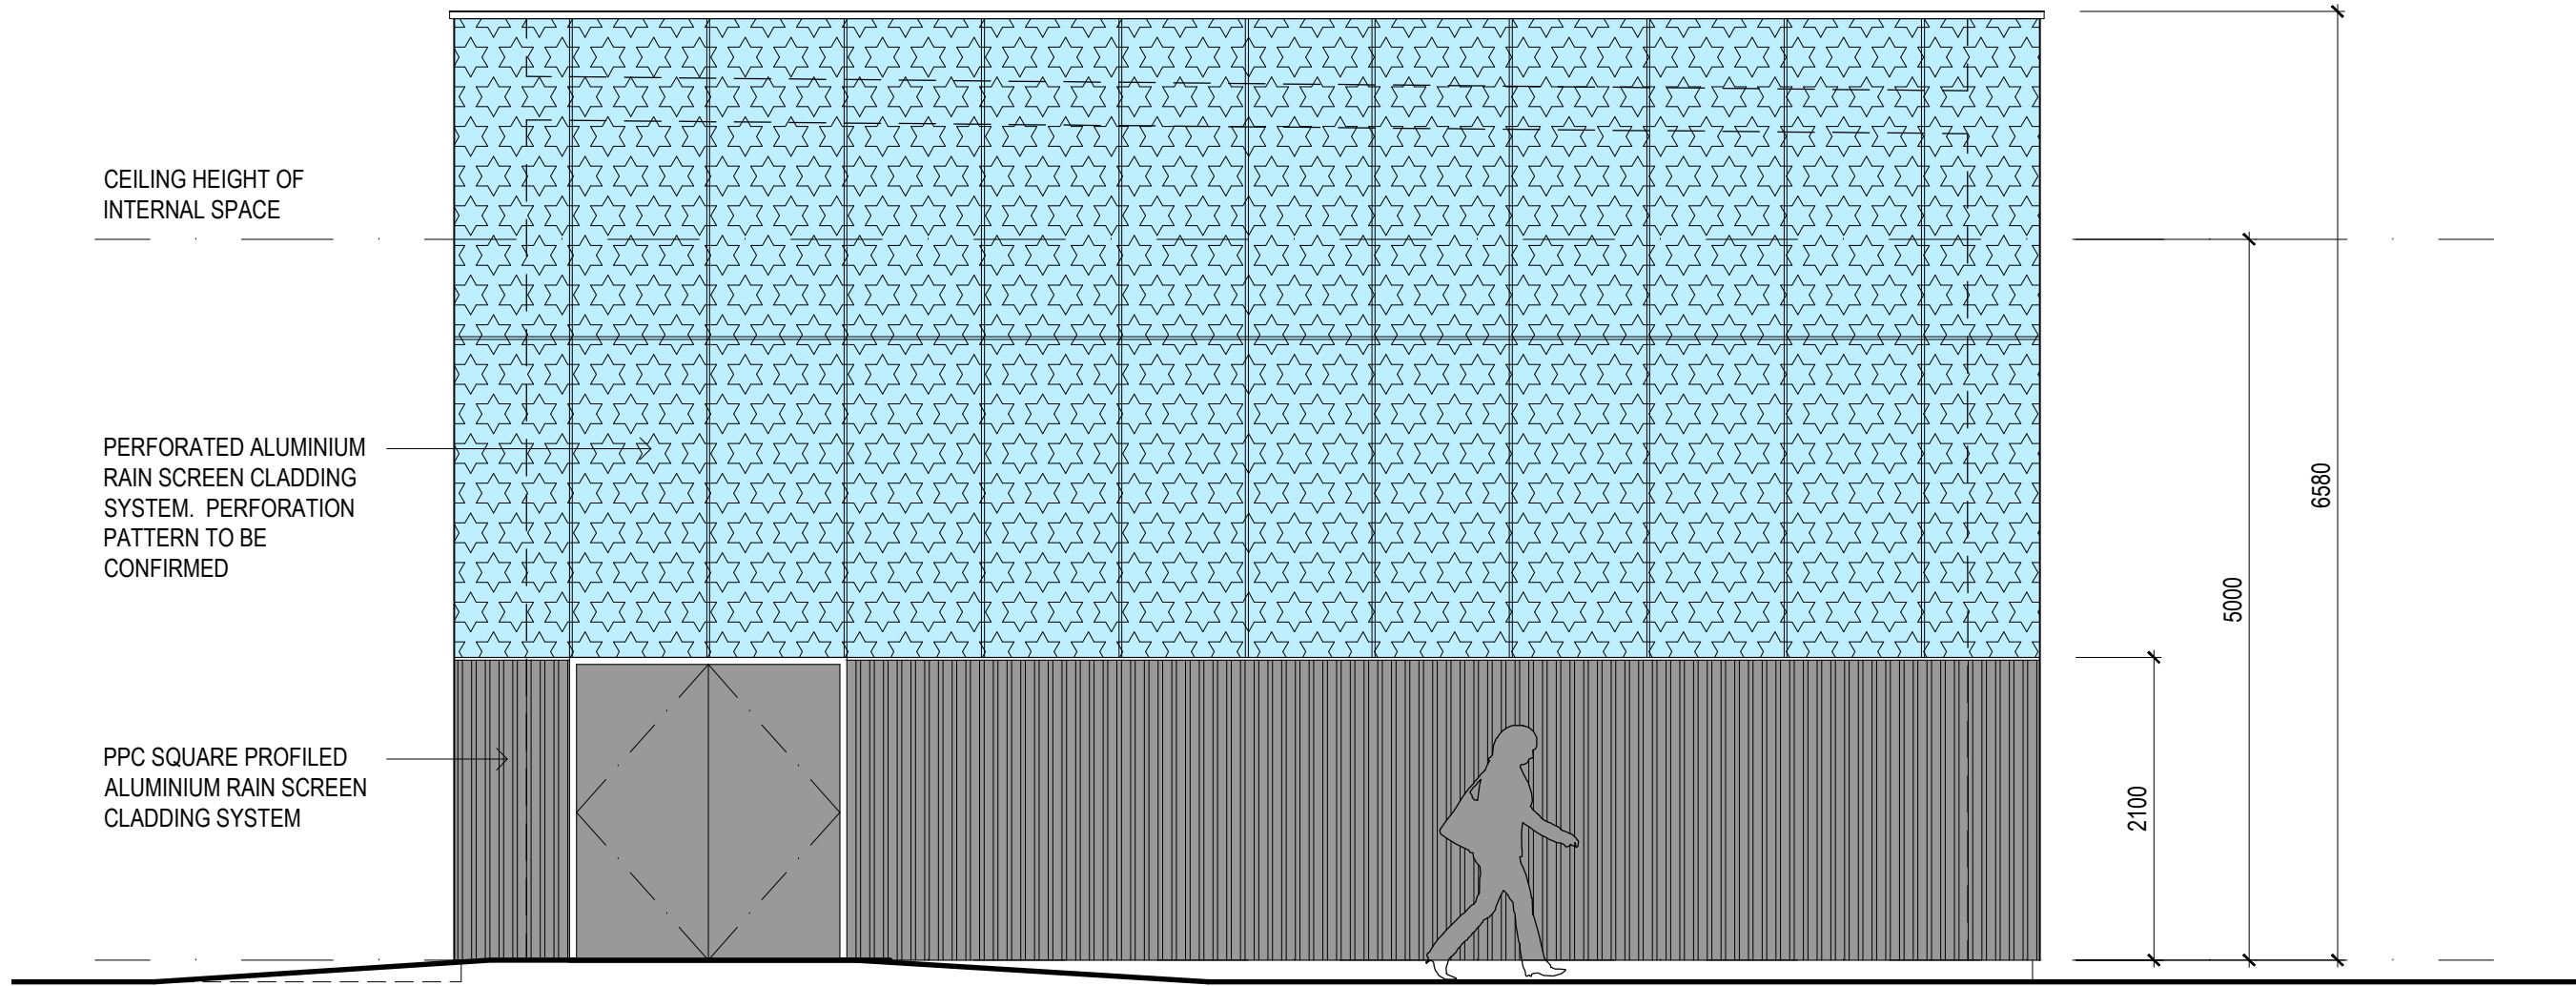


ELEVATION A

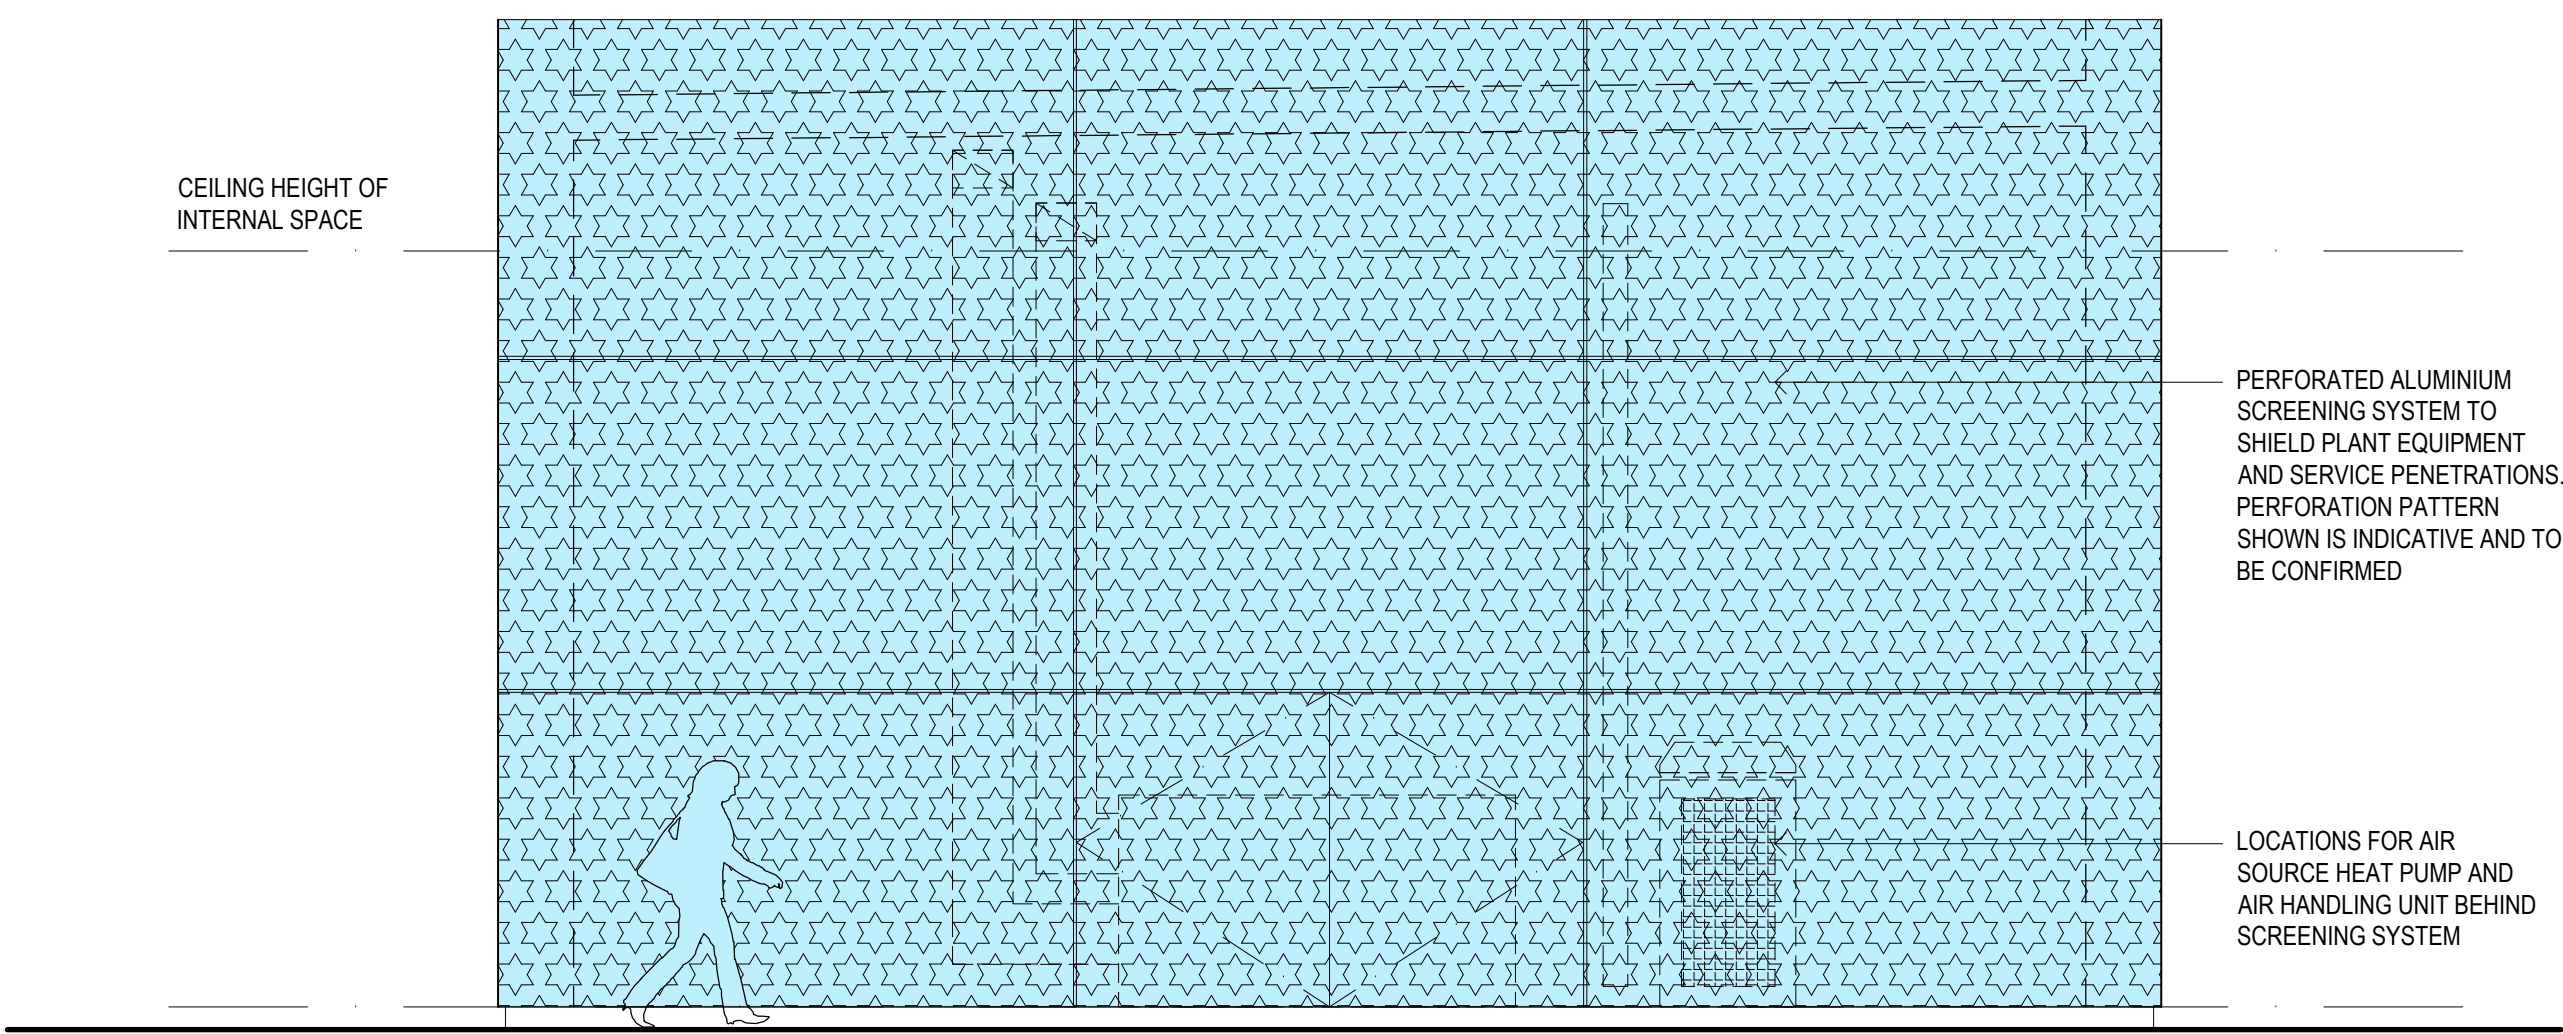

ELEVATION C

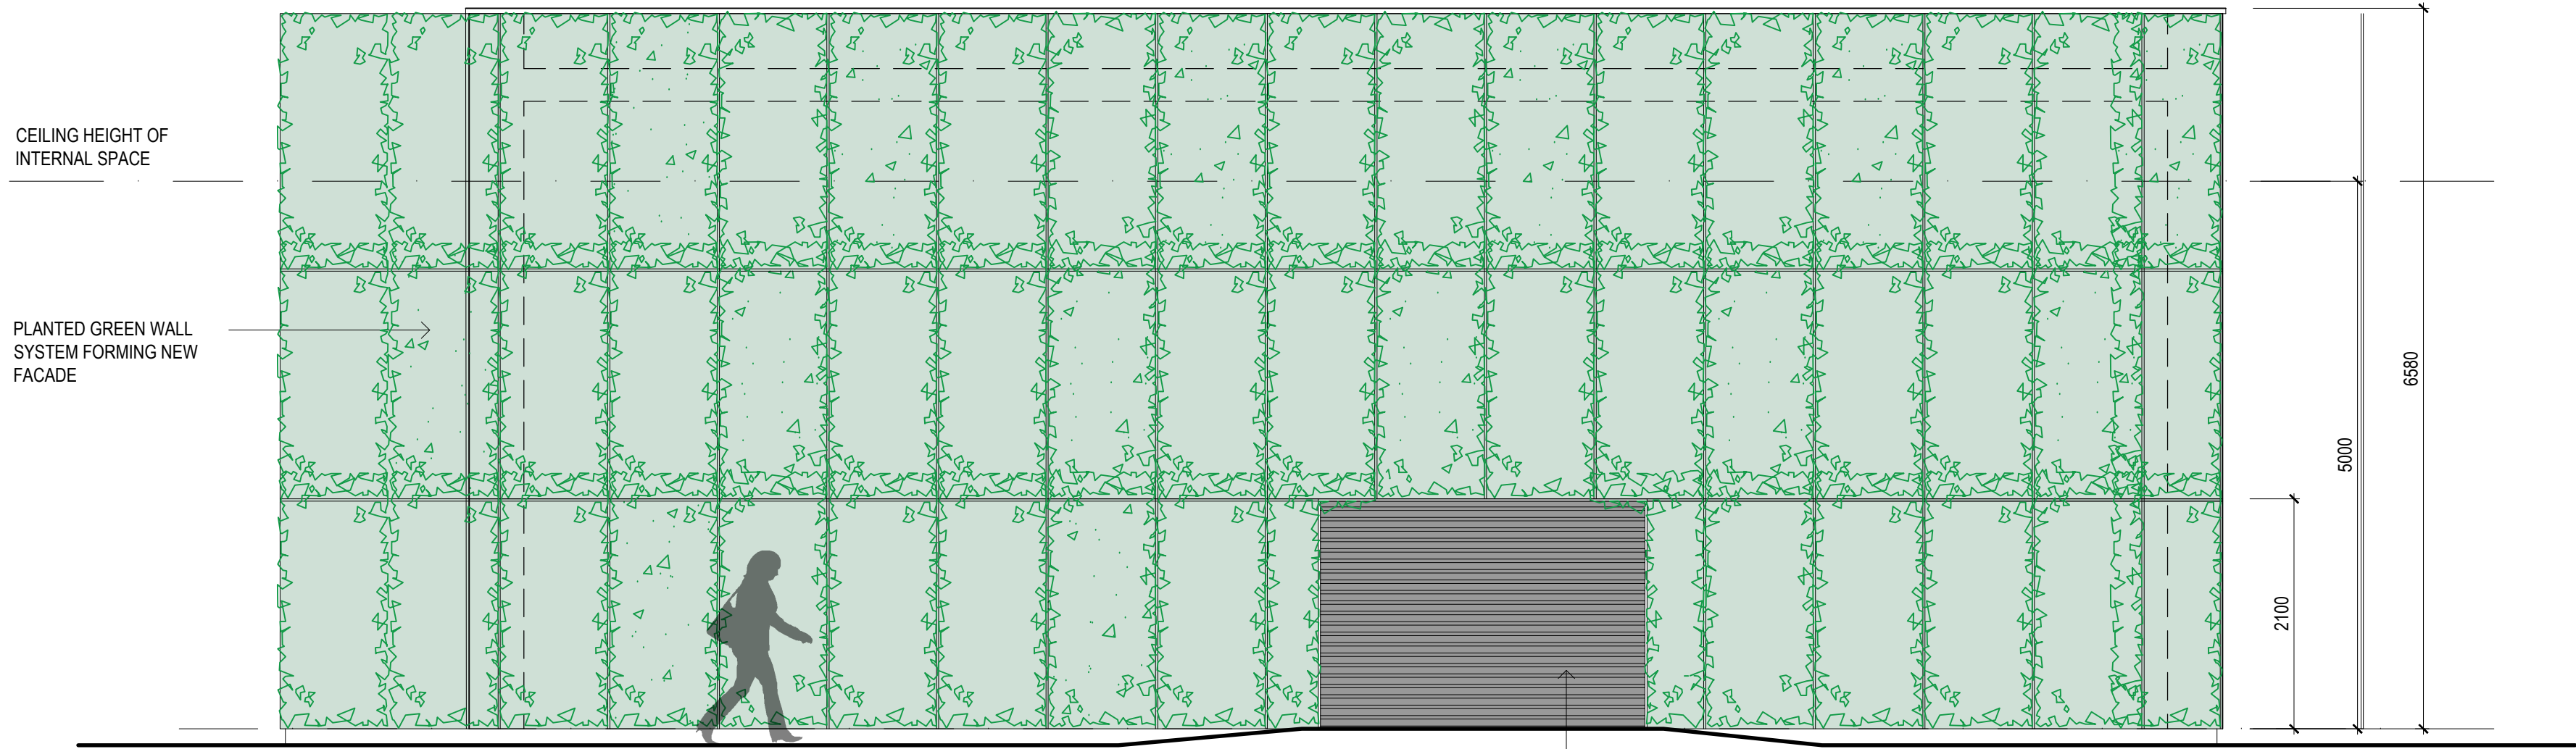

ELEVATION B

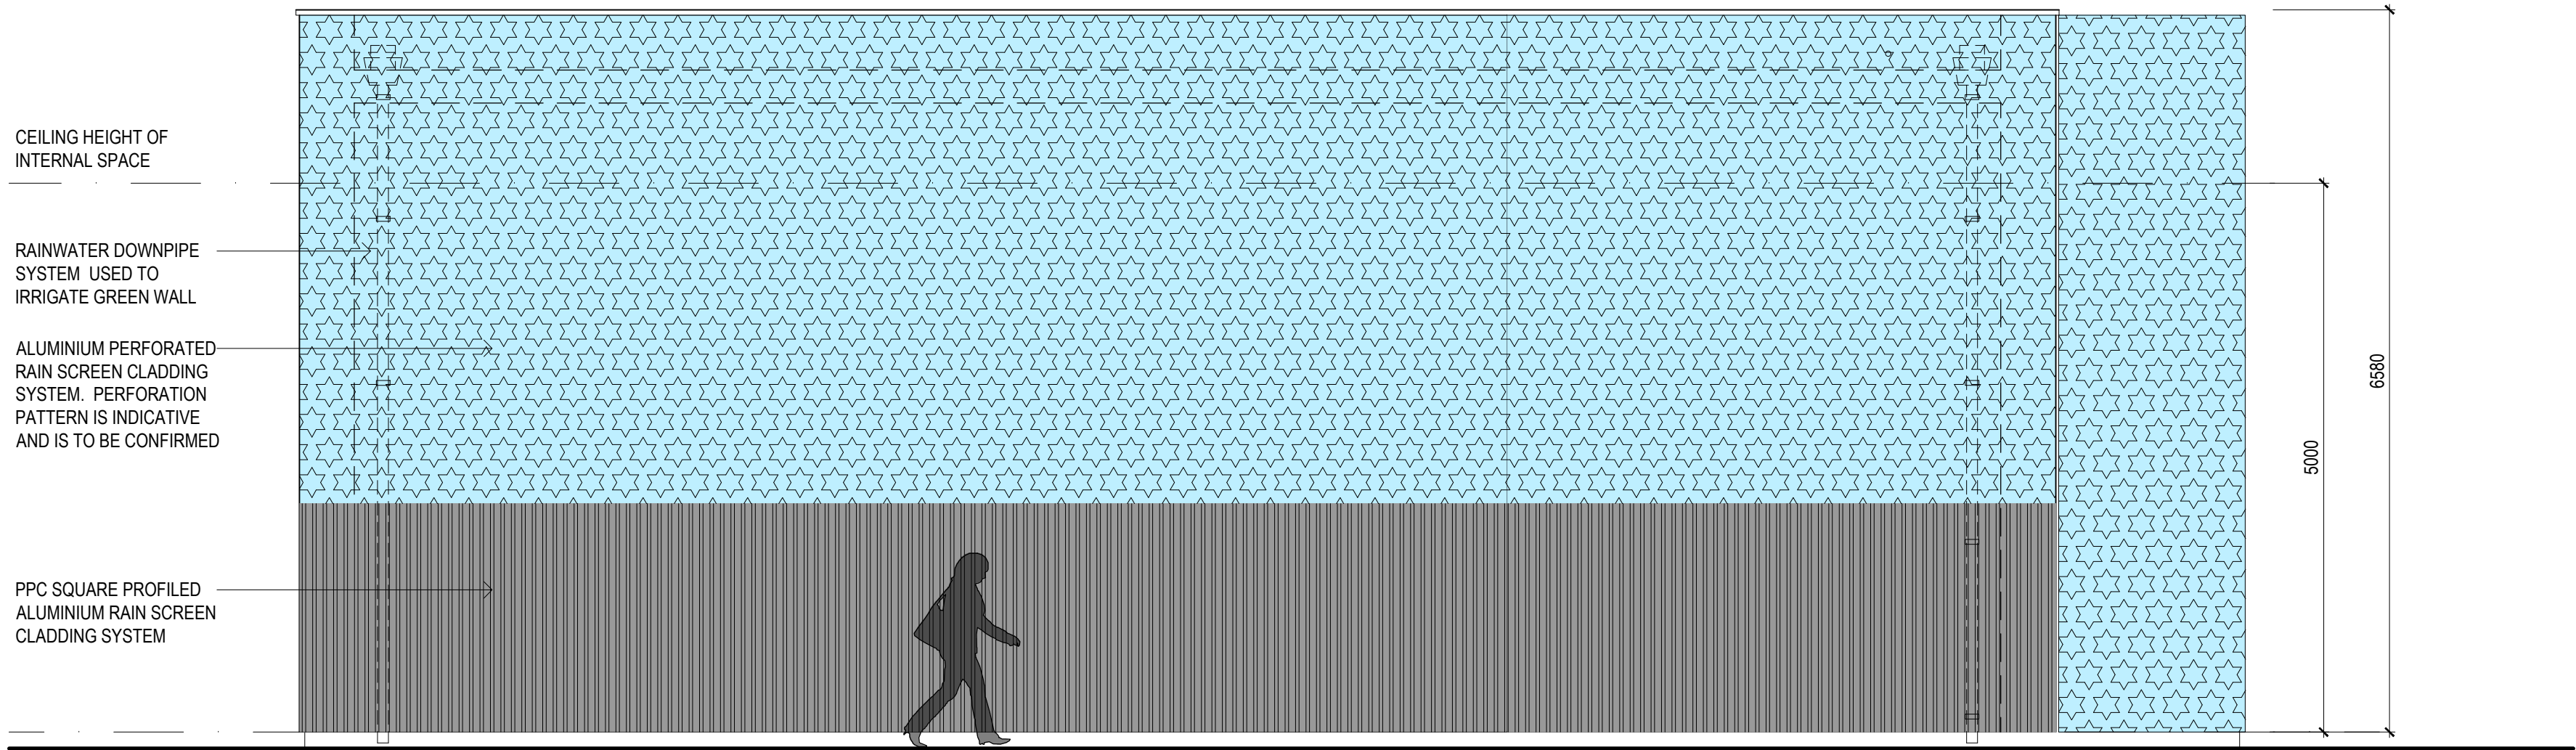

ELEVATION D

status

PLANNING

This drawing is ©Bradshaw Gass & Hope LLP and is not to be copied, reproduced or re-distributed either in whole or in part without the prior written permission of the originator.

The originator shall have no responsibility for any liability, loss, cost, damage or expense arising from or relating to any use of this document other than for its intended purpose on this project.

This drawing shall be read in conjunction with all other relevant drawings, specifications and associated documentation. Any discrepancies, errors or omissions are to be reported to the originator before proceeding with work.

All dimensions are to be checked on site by the contractor prior to proceeding with any work.

Hazard Identification

ref

hazard

date

P1	AMENDMENTS FROM CLIENT	AB 8/2/21
ref	revision	by date

BGH

Architects
Consulting Engineers
Quantity Surveyors

21 Silverwell Street
Bolton
BL1 1PR
t: 01204 525321
email@bghbolton.co.uk
www.bghbolton.co.uk

client

CITY BUILD LTD

project

MEDIA STUDIO PROPOSAL - CFA

drawing

DETAILED ELEVATIONS

drawn by

DJH

date

07.07.2021

checked by

date

scale

1:200

A1

dwg no

2040.33.403

rev

P1