




REAR ELEV

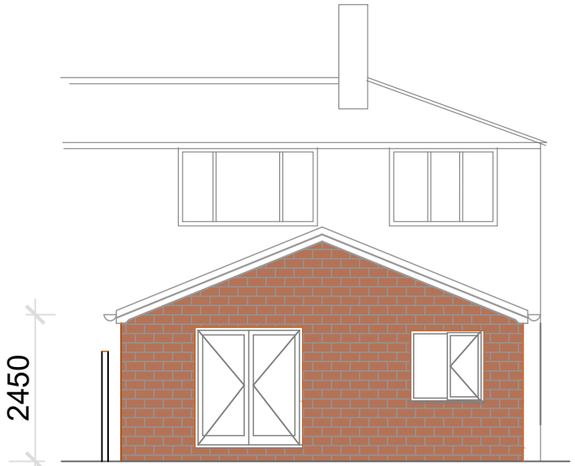

GABLE ELEV

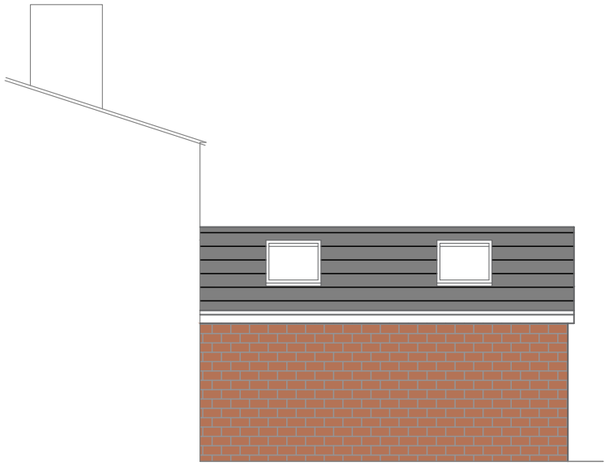

BOUNDARY ELEV@1:100

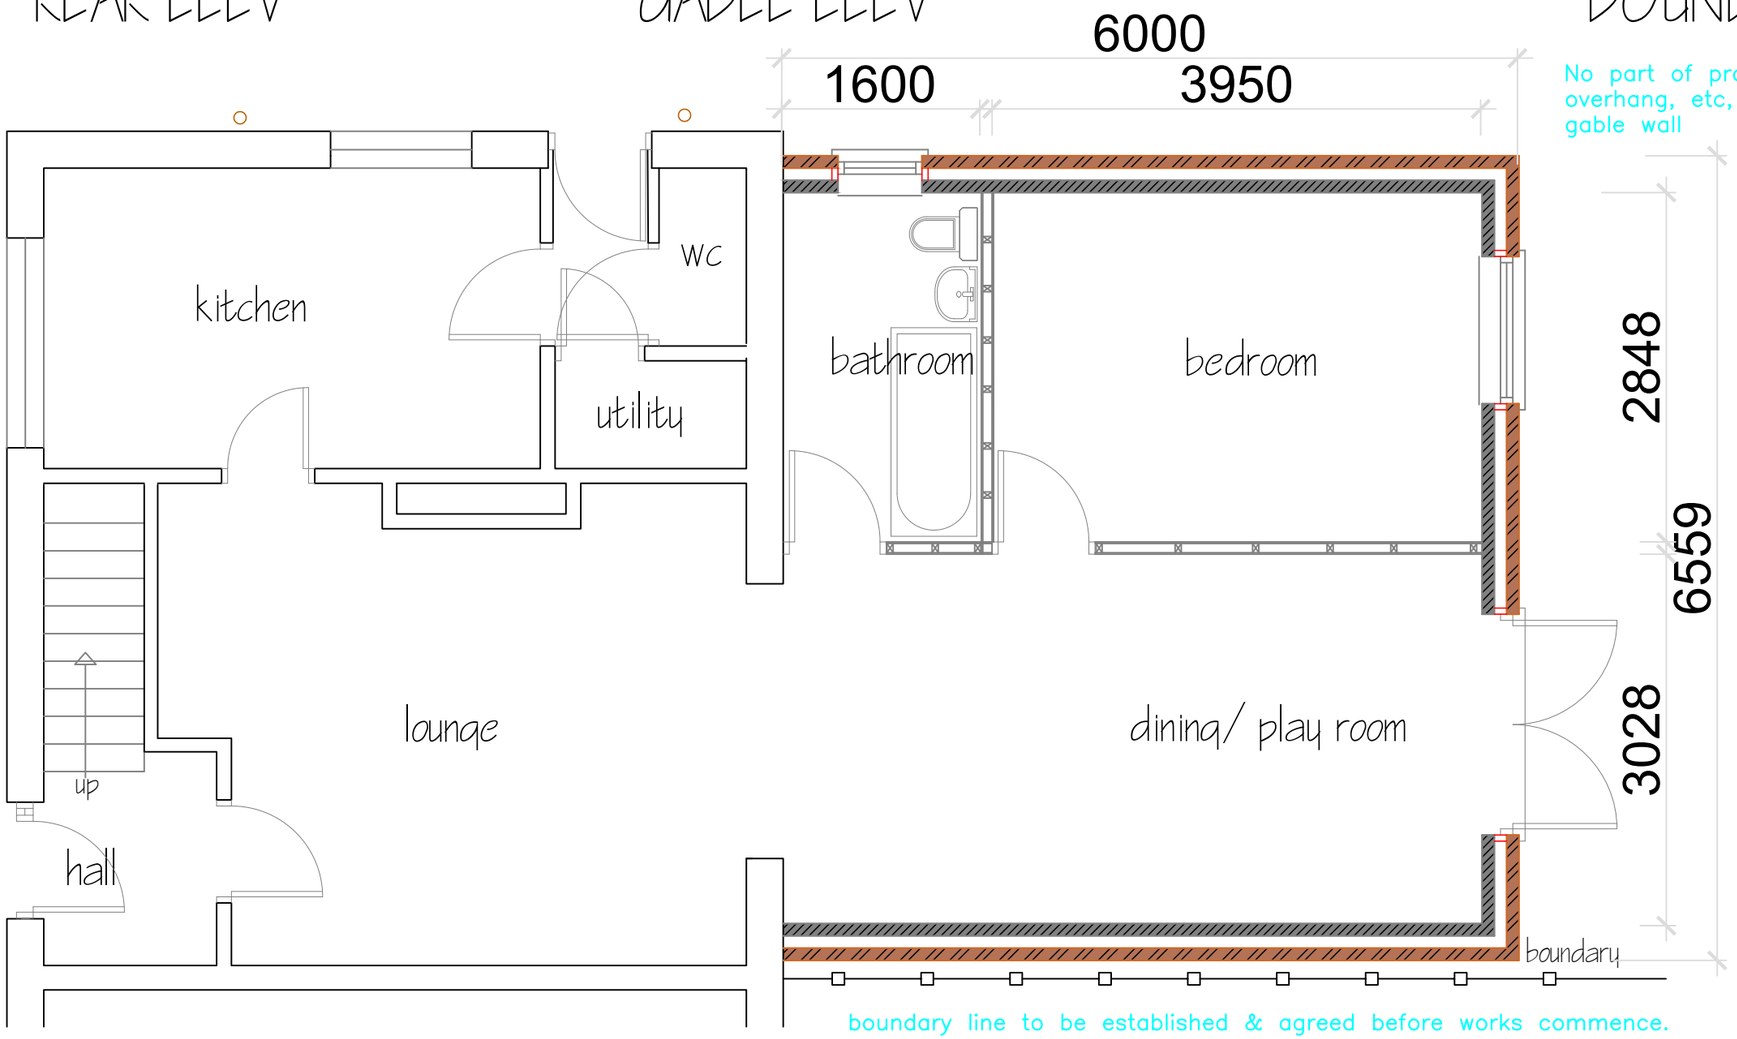

No part of proposed extension, gutter overhang, etc, to encroach beyond line of gable wall

boundary line to be established & agreed before works commence.
No encroachment by superstructure, outlet grilles or foundations over boundary.

GROUND FLOOR @ 1:50

Project 48 SOUTH CRESCENT, MANCHESTER
Proposed single storey Rear Extension

Drawing Title Proposed Extension & elevations

Date JULY 2021 Initial OB Scale as indicated Drawing No: 1342-02

All dimensions to be checked on site prior to works being commenced.
Do not scale from this drawing. This drawing is the copyright of Survey by Design Ltd.

tel 07753477105 obelshaw@hotmail.co.uk

survey by design ltd