





front

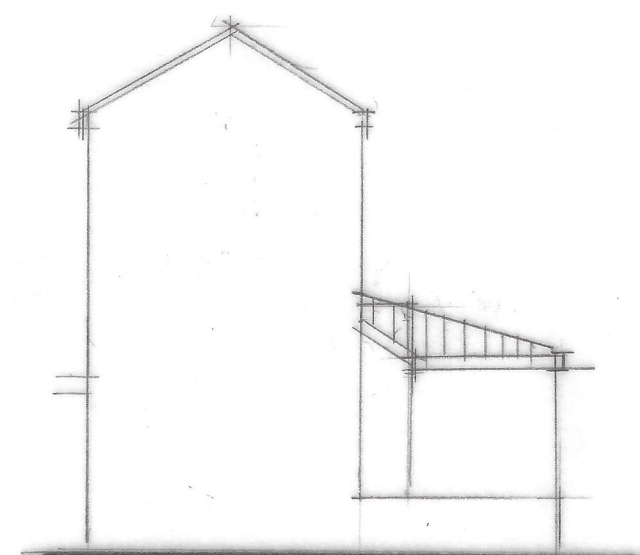

side



rear

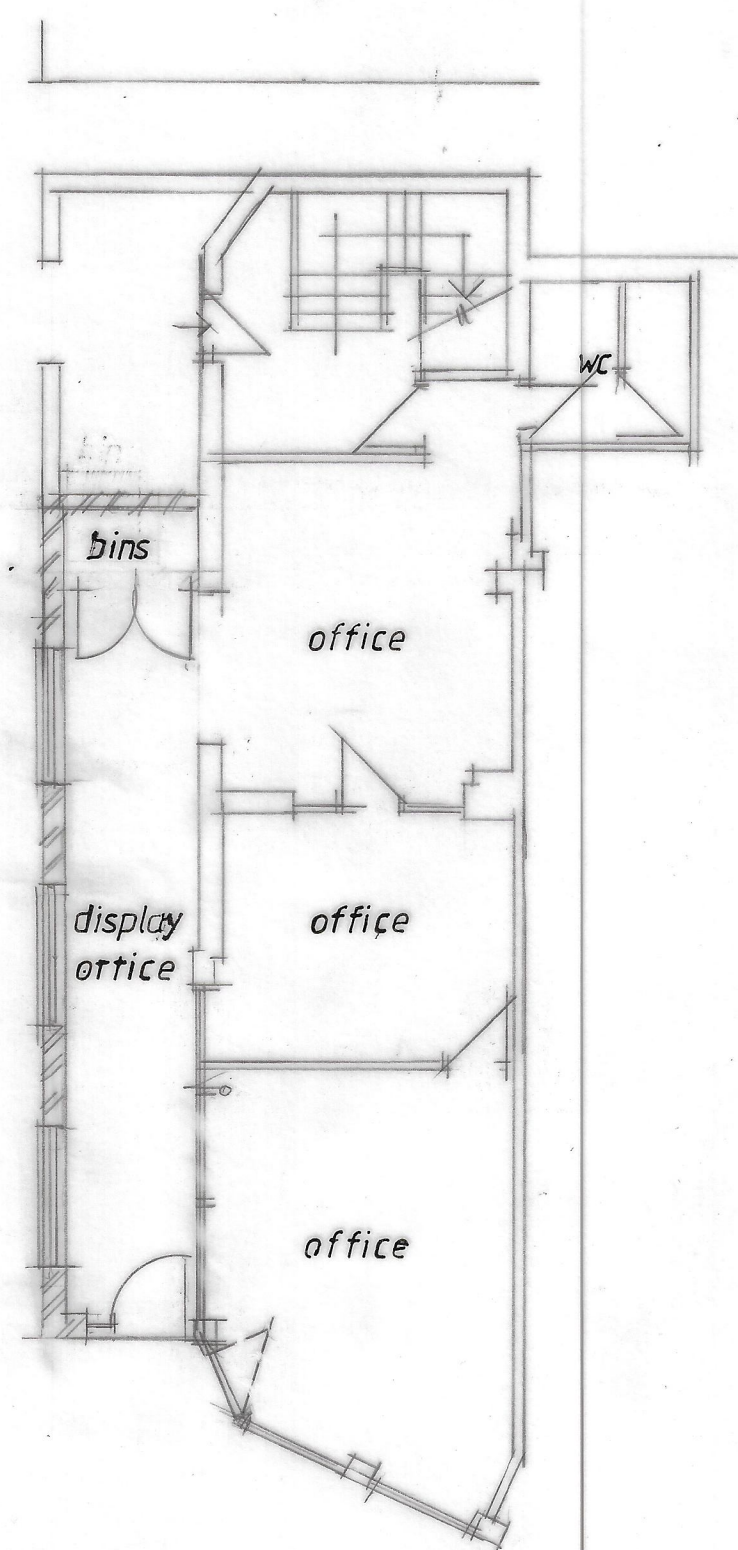

GROUND

CLIENT

MR A ALI
787 STOCKPORT ROAD
LEVENSHULME M19 3DL

JOB TITLE

PROPOSED EXTENSION

DRG. TITLE

PLAN AND ELEVATIONS
AS PROPOSED

**HOLBOROW
ORMESHER +**
Limited

**architectural &
interior design**

Station House
Adams Hill
Knutsford
Cheshire WA16 6DN

telephone : 01565 652275
fax : 01565 750501

ISSUE	ORIGINAL	1	2	3	4	5	6	7
REVISION		A						
DATE		12/2						
DRAWN		HD						
CHECKED								
APPROVED								
SCALE	1:100 at A2							

DRAWING
NUMBER 2166/21/02^A