


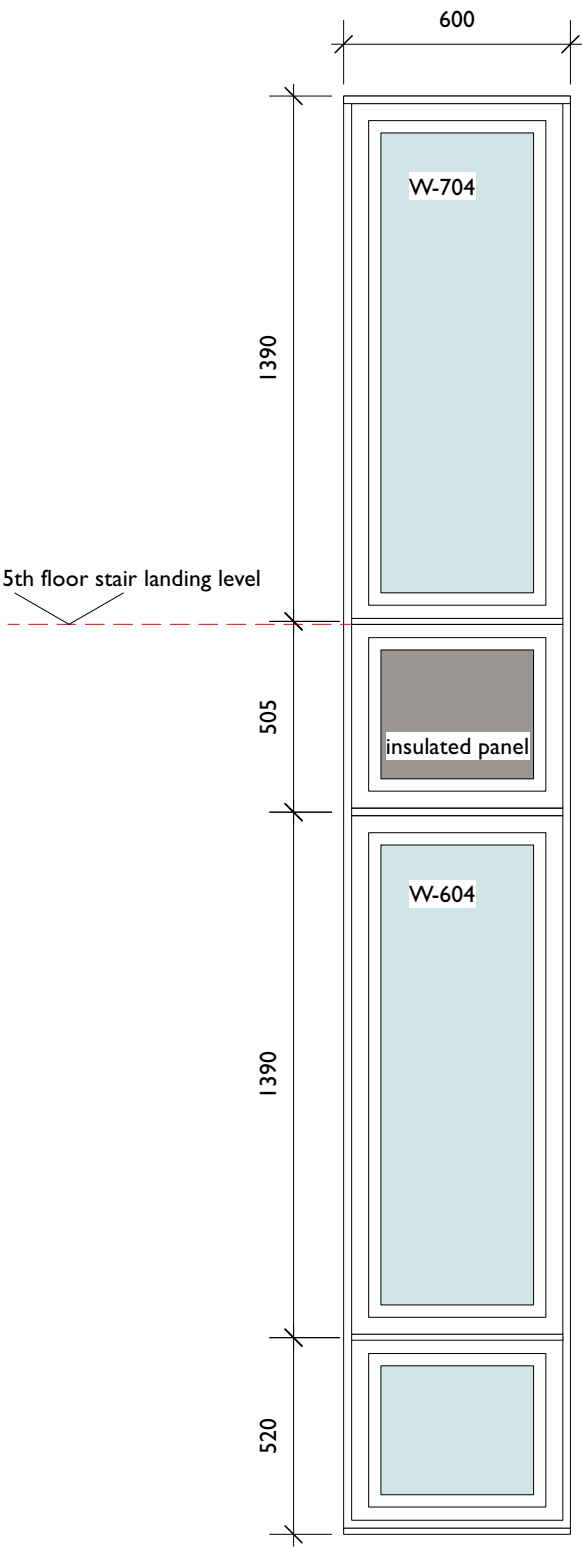

W-604 & W704
Polyester powder coated thermal break aluminium windows
in Naco Vengen28 system with all necessary linking pieces.
Cill with drip formed from 1mm thick powder coated
aluminium.

See NBS L10/390

1

Stair B Slot Glazing

Scale: 1:20

COPYRIGHT OF ATELIER MB LTD
DO NOT SCALE FROM THIS DRAWING
DIMENSIONS TO BE CHECKED ON SITE

Diminsions are indicative.
Site dimensions to taken
prior to manufacture of
components

Rev	Note	DRN	CHK
-----	------	-----	-----

Chapel Walks, Manchester

for Investstream Ltd

Stair B Slot Window

scheme	1814
drwg no.	T(707)
revision	

scale	1:20 @ A3
date first drawn	Mar 21
drawn	PL

SK sketch E existing P proposed T tender C construction FI final issue

www.ateliermb.co.uk
t 0161 236 0051
e architect@ateliermb.co.uk