



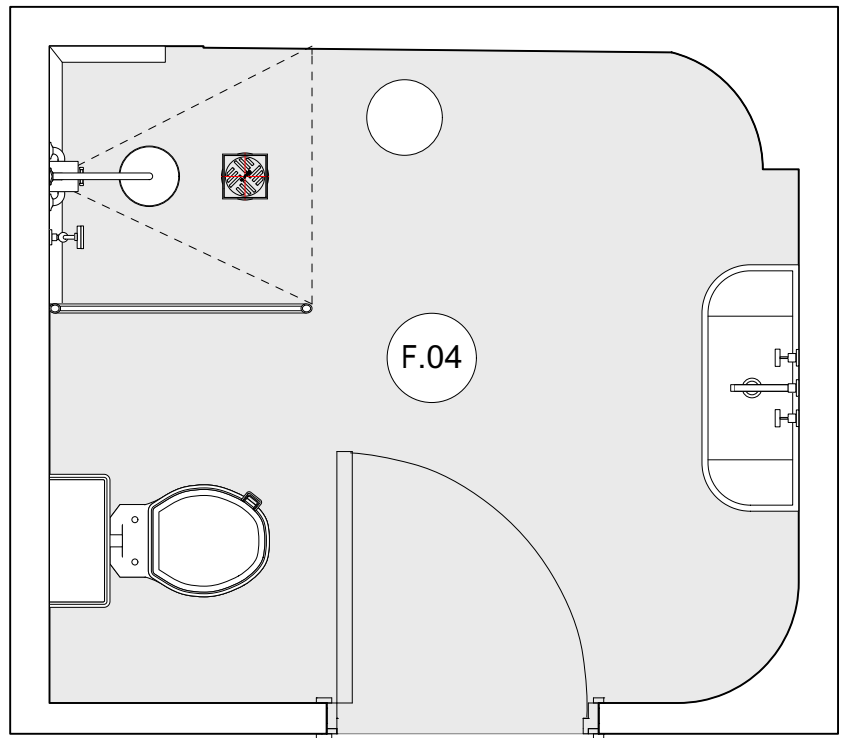

Mirror and wall lights to be supplied by K&J

Concrete basin to be supplied by Utopia Projects

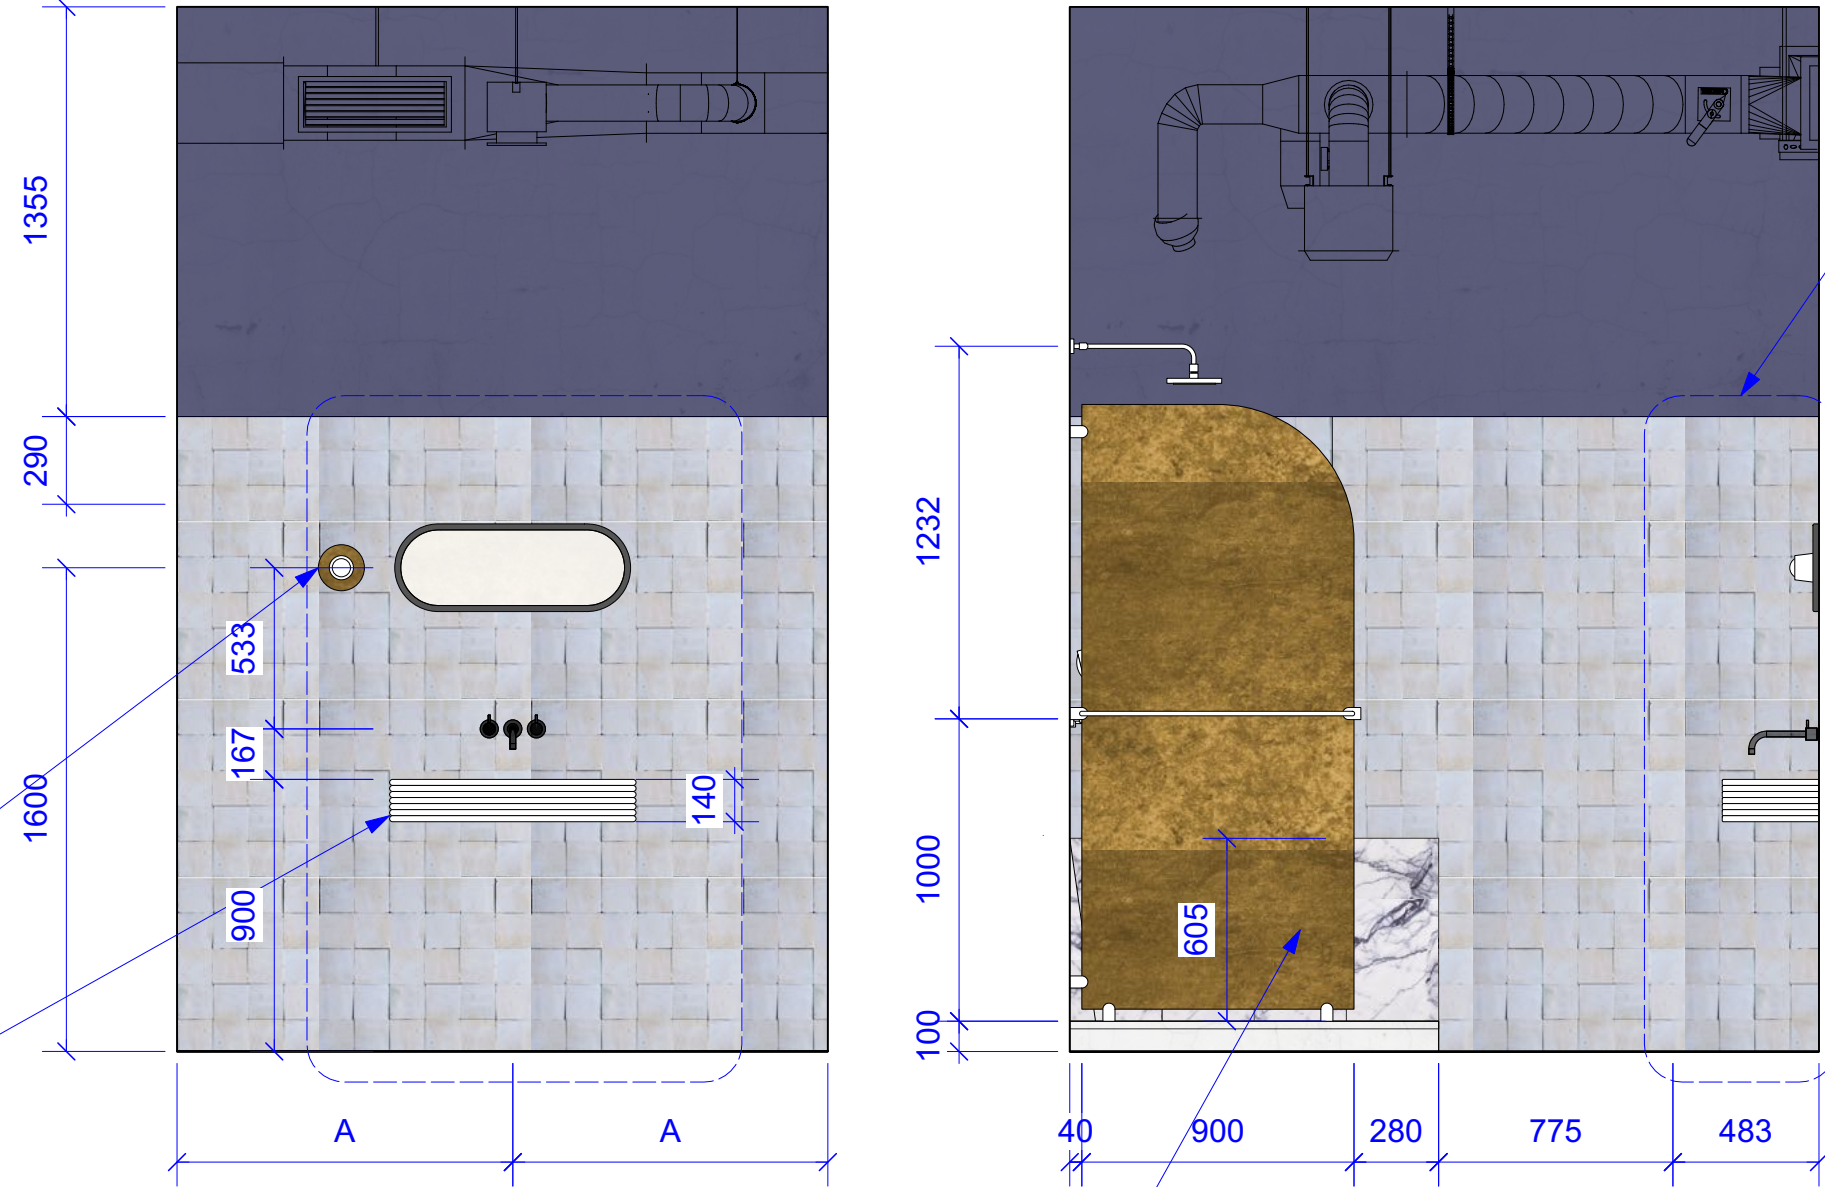


8mm toughened glass frameless shower screen with 6No. brackets. Central 15mm glavanised towel rail to be fixed to central brackets > <https://www.kerolhardware.co.uk/flat-base-glass-clamps/d-shaped-glass-clamp-with-flat-base.html>

Existing ceilings to be removed. All existing ductwork and cabling to be tied back neatly. Ceiling and walls to top of tiles to be sprayed out in RAL 5004 Black Blue or similar pending sample sign off by Client.

Eileen Gray Pailla Wall Lamp Code:1646 <https://www.aram.co.uk/pailla-wall-lamp.html>

All Sanitaryware to be supplied by Kohler. Refer to 329-650 - Proposed Type B Sanitaryware Schedule

Existing door to be reused and sprayed in waterproof paint to all faces. Colour pending client sample sign off.

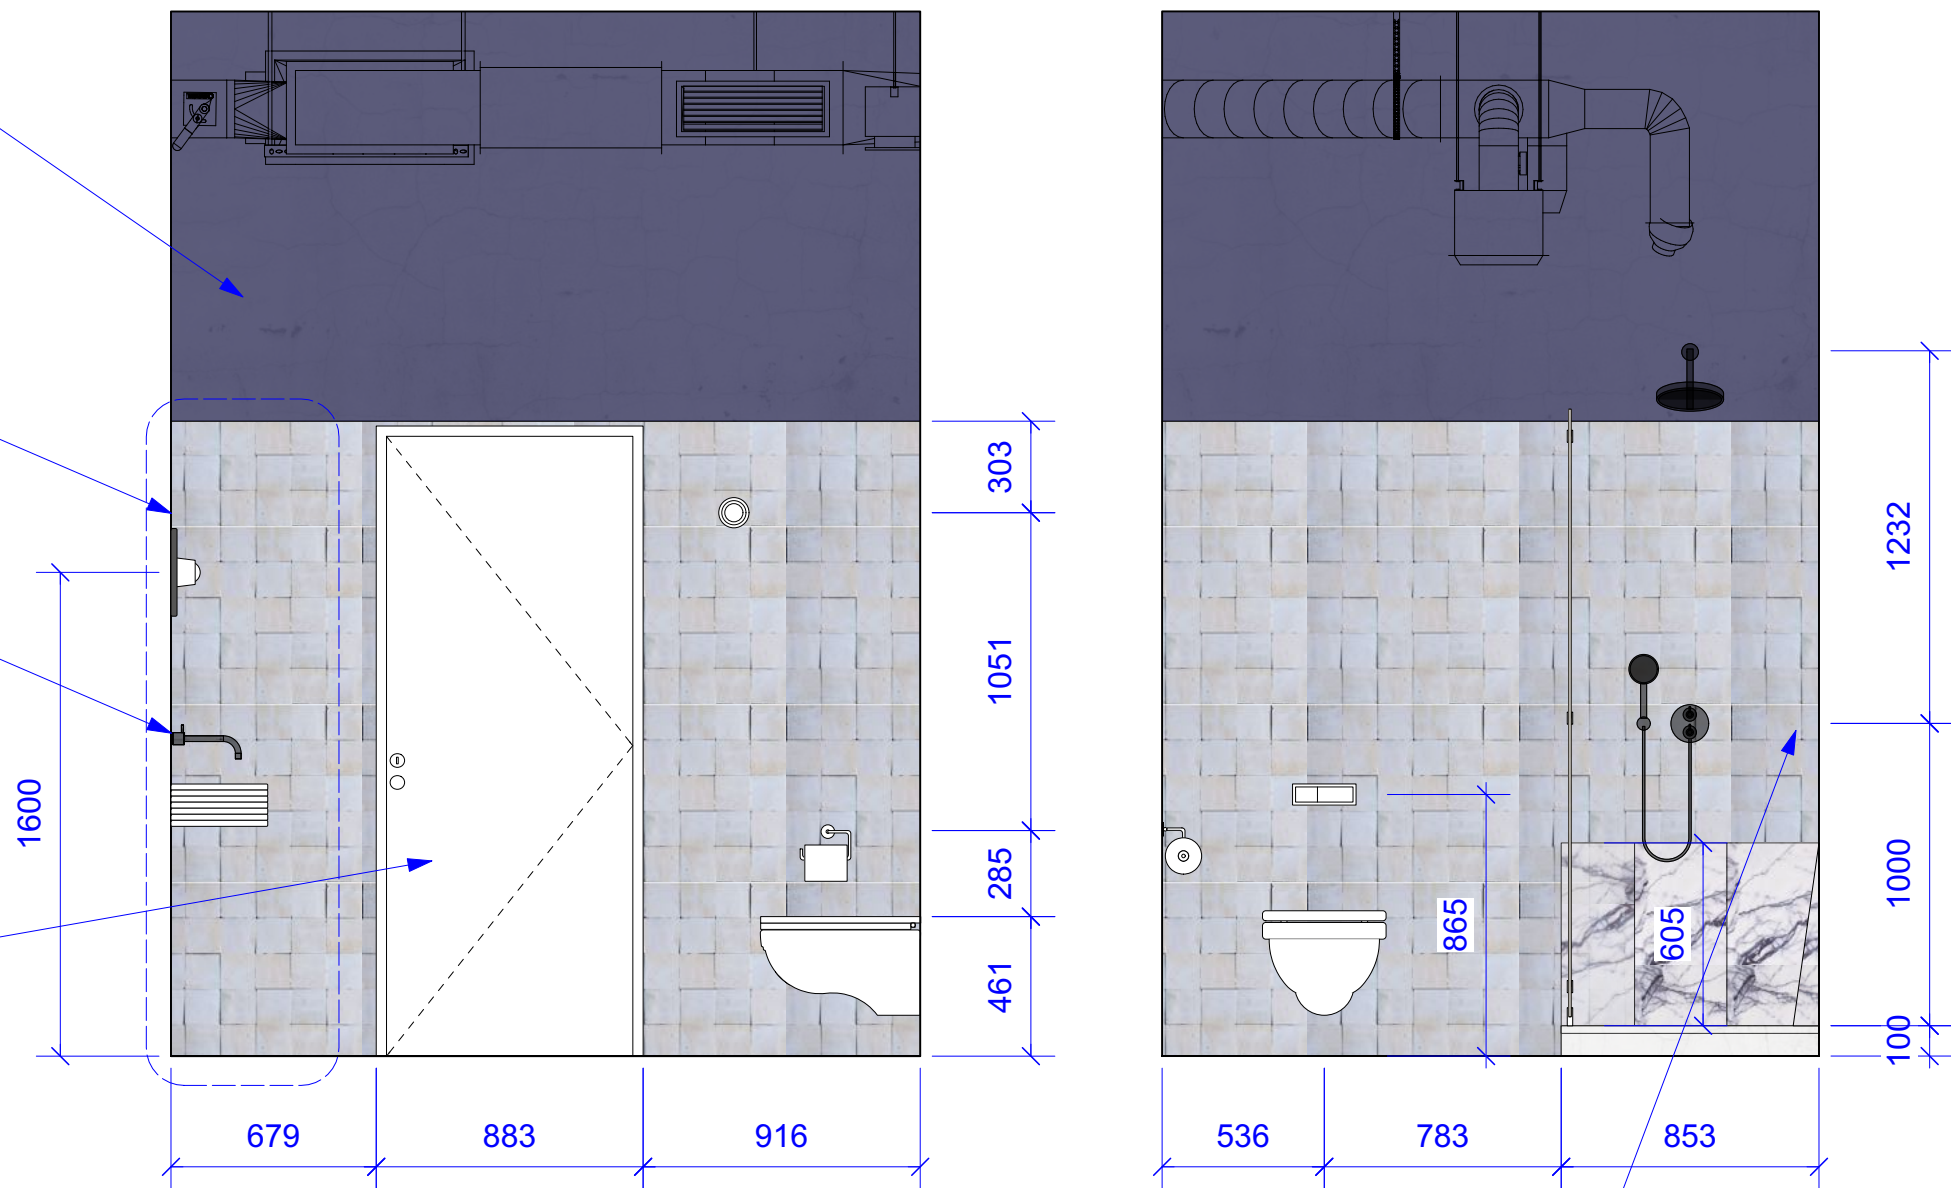

WC WALL SPECIFICATION TBC
ZELLIGE GREY / PEARL
ALLOW FOR £ 42.28 PER SQ MT SUPPLY
<https://www.porcelainsuperstore.co.uk/zellige-grey.html>
<https://www.porcelainsuperstore.co.uk/zellige-pearl.html>

Bespoke mirror and vanity stand to be formed from tubular galvanised steel frame and bevel edged mirror. Worktop to be in resin altrock finish



Brass Wall Light - Mika Kaski




Eileen Grey Galvanised Framework Solid stone / marble stool supplied by CB2 / similar



Crossgrain Calacatta Viola marble Chamfered base to shower



Humble sink set up Curved corner wall detail

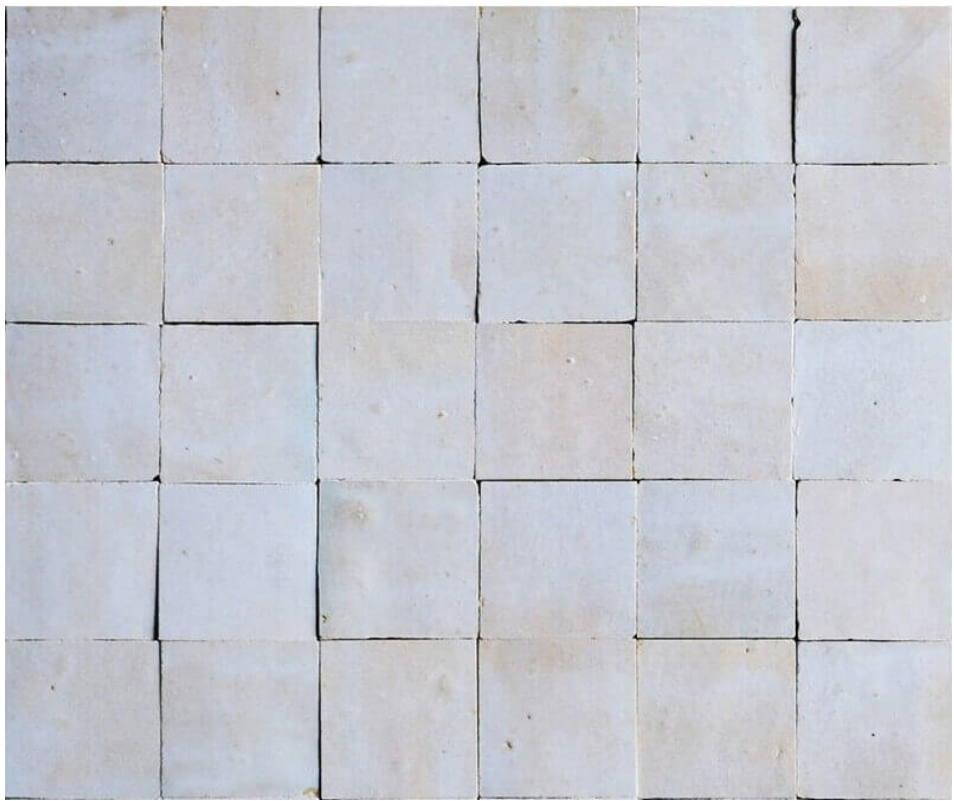

Pearl / Grey Zellige Tiles with Minimal Joints

Proposed Type B Bathroom Internal Elevations
Scale: 1:25



Drawings Notes

Revisions

A1	A	04/02/21	Issued for Approval
T1	B	08/02/21	Issued for Tender
T2	C	14/04/21	Revised following comments
T3	D	02/08/21	Revised following Planning Comments

Project
Storeys

Drawing Title
Proposed Bathroom Internal
Elevations
Scale
1:25 @ A1

Revision
T3

Client
Amar China


Drawn
co

Deer
co

4.07 The Tea Building
56 Shoreditch High Street
London E1 6JJ

hello@reddeer.co.uk
www.reddeer.co.uk
+44 (0) 203 6373 581

red deer

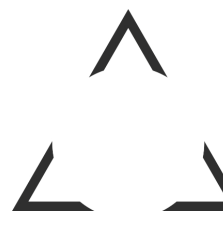

329-125

Do not scale from drawing.
All dimensions to be checked on site.
Report omissions and issues to the Architect.
© 2016 Red Deer Limited