


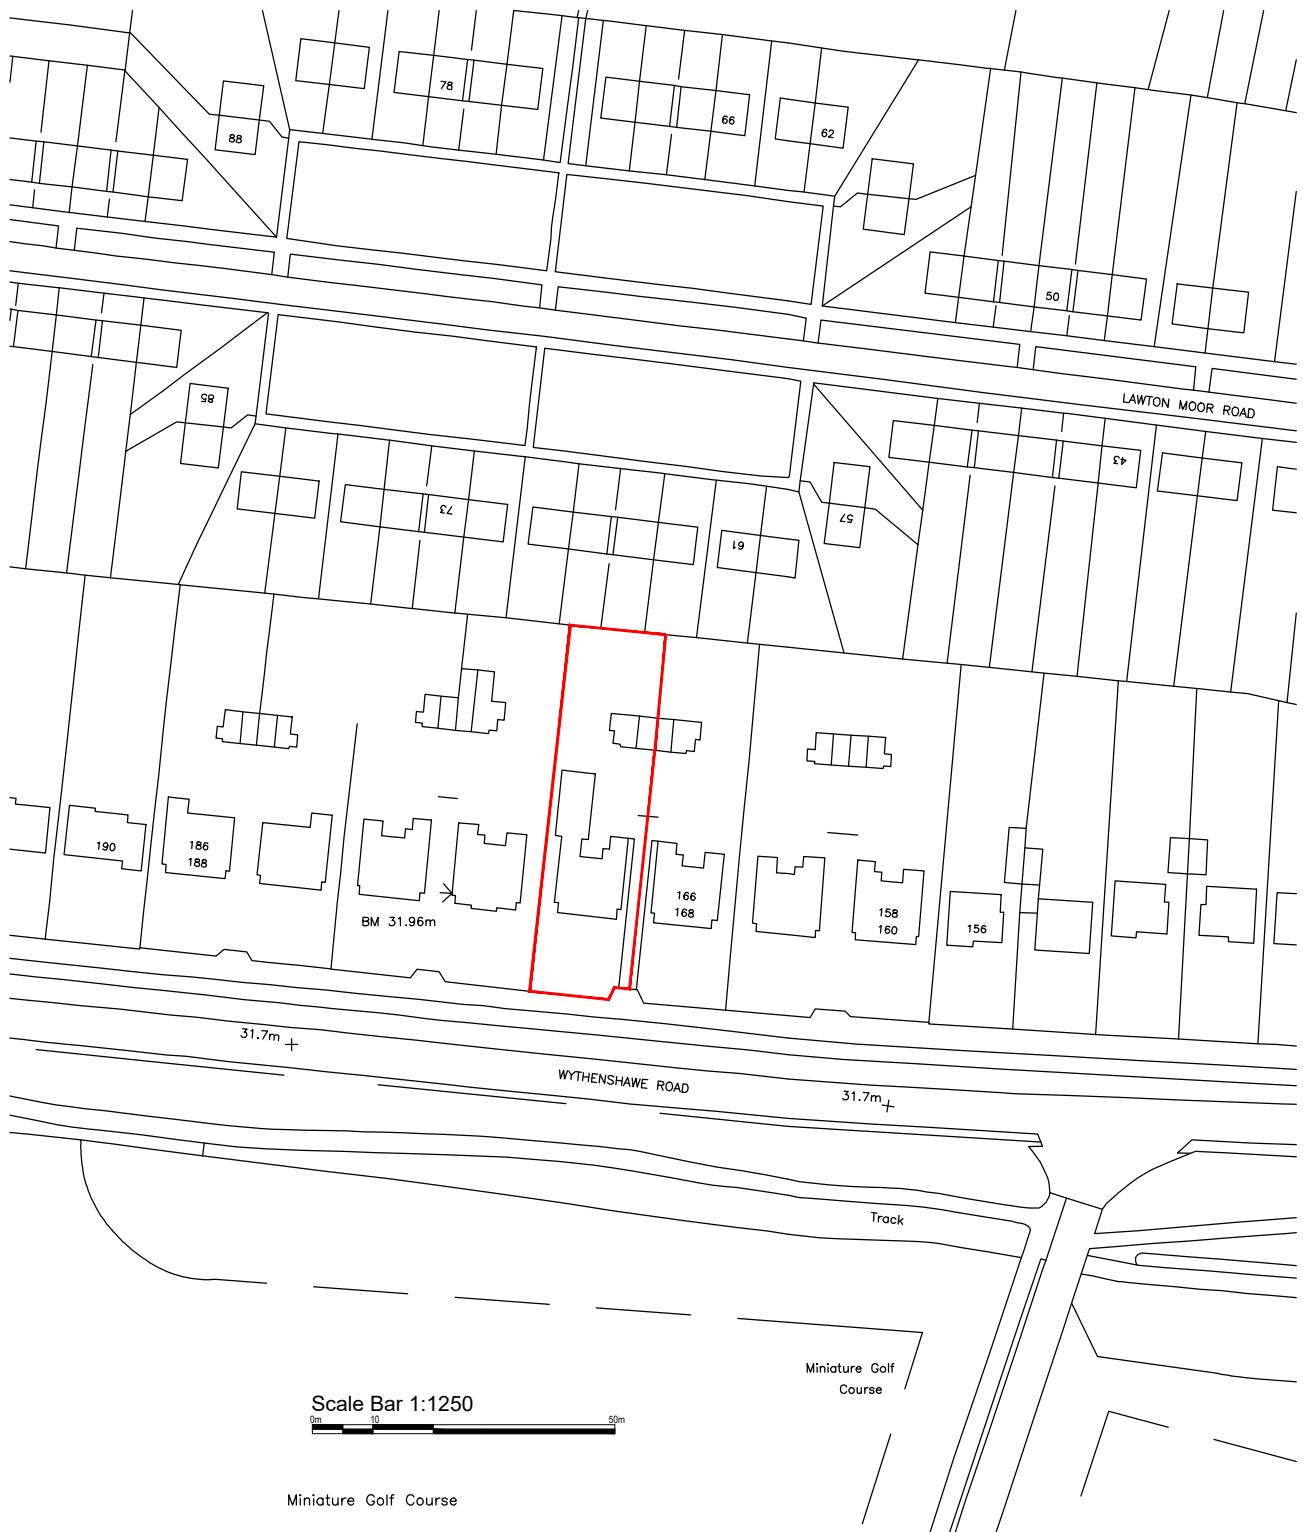

Date.	Revision.	By.	No.
 B2 Architecture Limited 2b Beech Road, Altrincham, Cheshire, WA15 9SE Tel No. 0161 928 0051 Email: enquiries@b2architecture.co.uk			
B2ARCHITECTURE			
Proposed development at.		170 & 172 Wythenshawe Rd Northern Moor, Manchester	
Client.		Mr & Mrs Royal	
Drawing title.		Location Plan	
Status. Planning	Date. JUNE 2021		
Scale. 1:1250 @ A4	Drawn. PGJA		
Checked. B2 Architecture			
Job No. 21-61	Drawing No. 01		
Revision. .			