
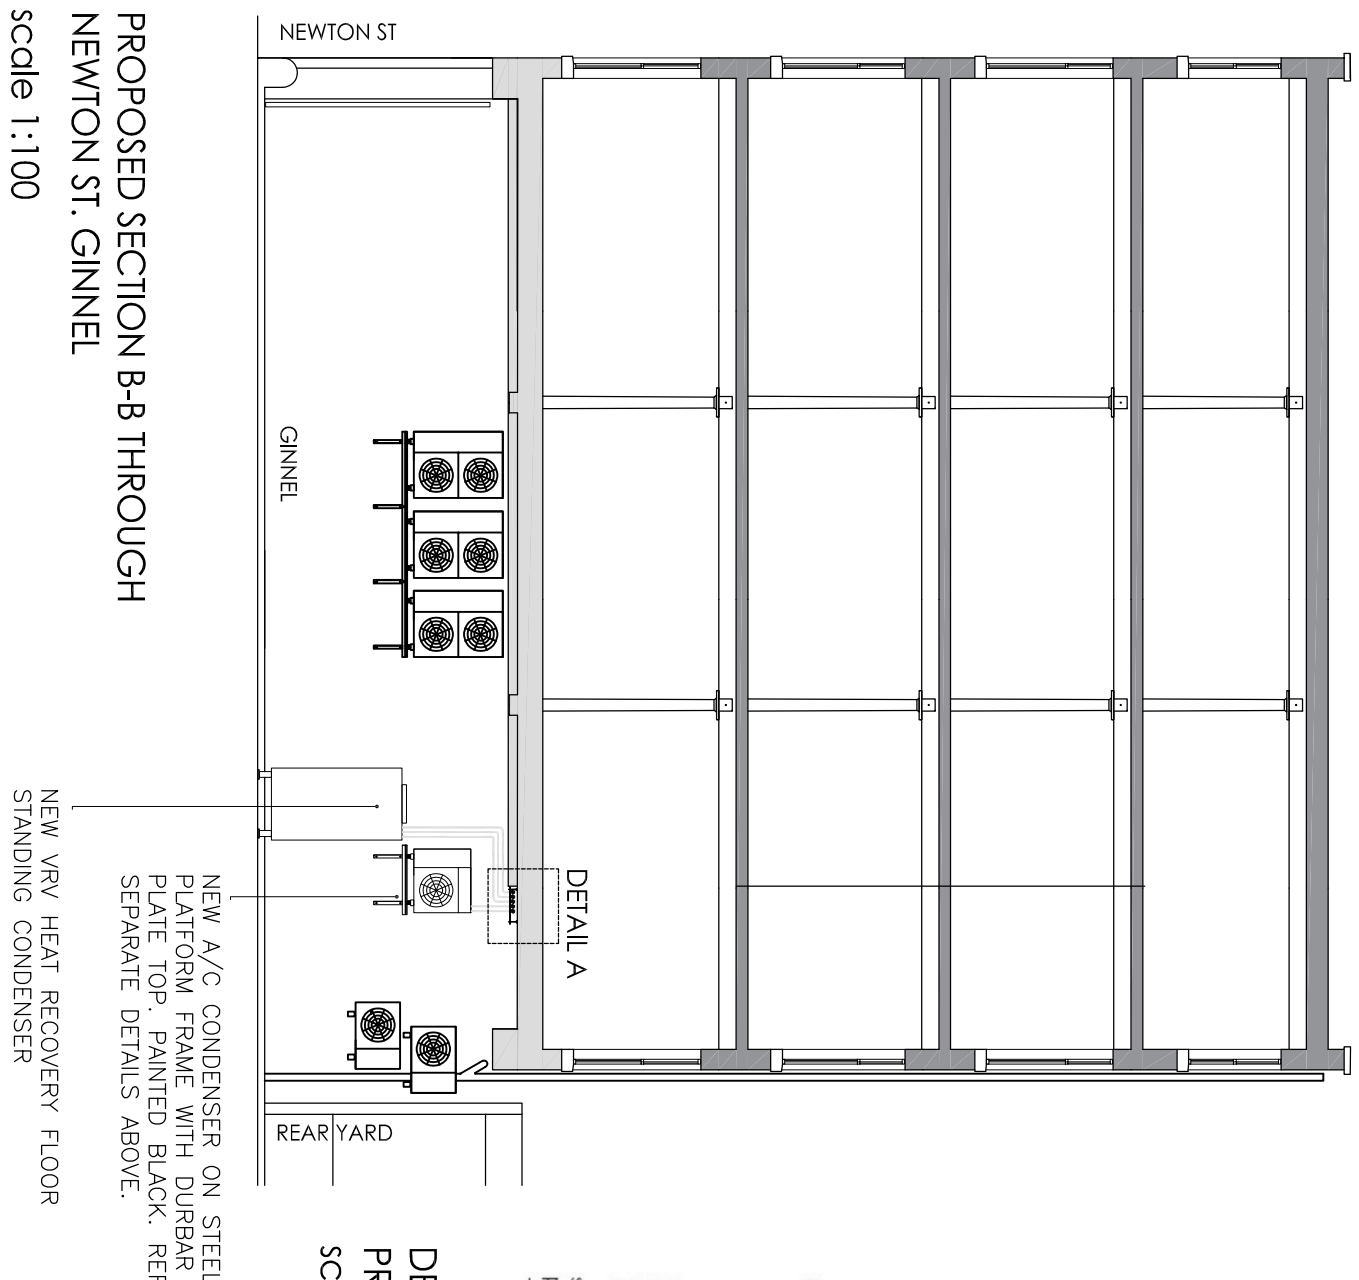
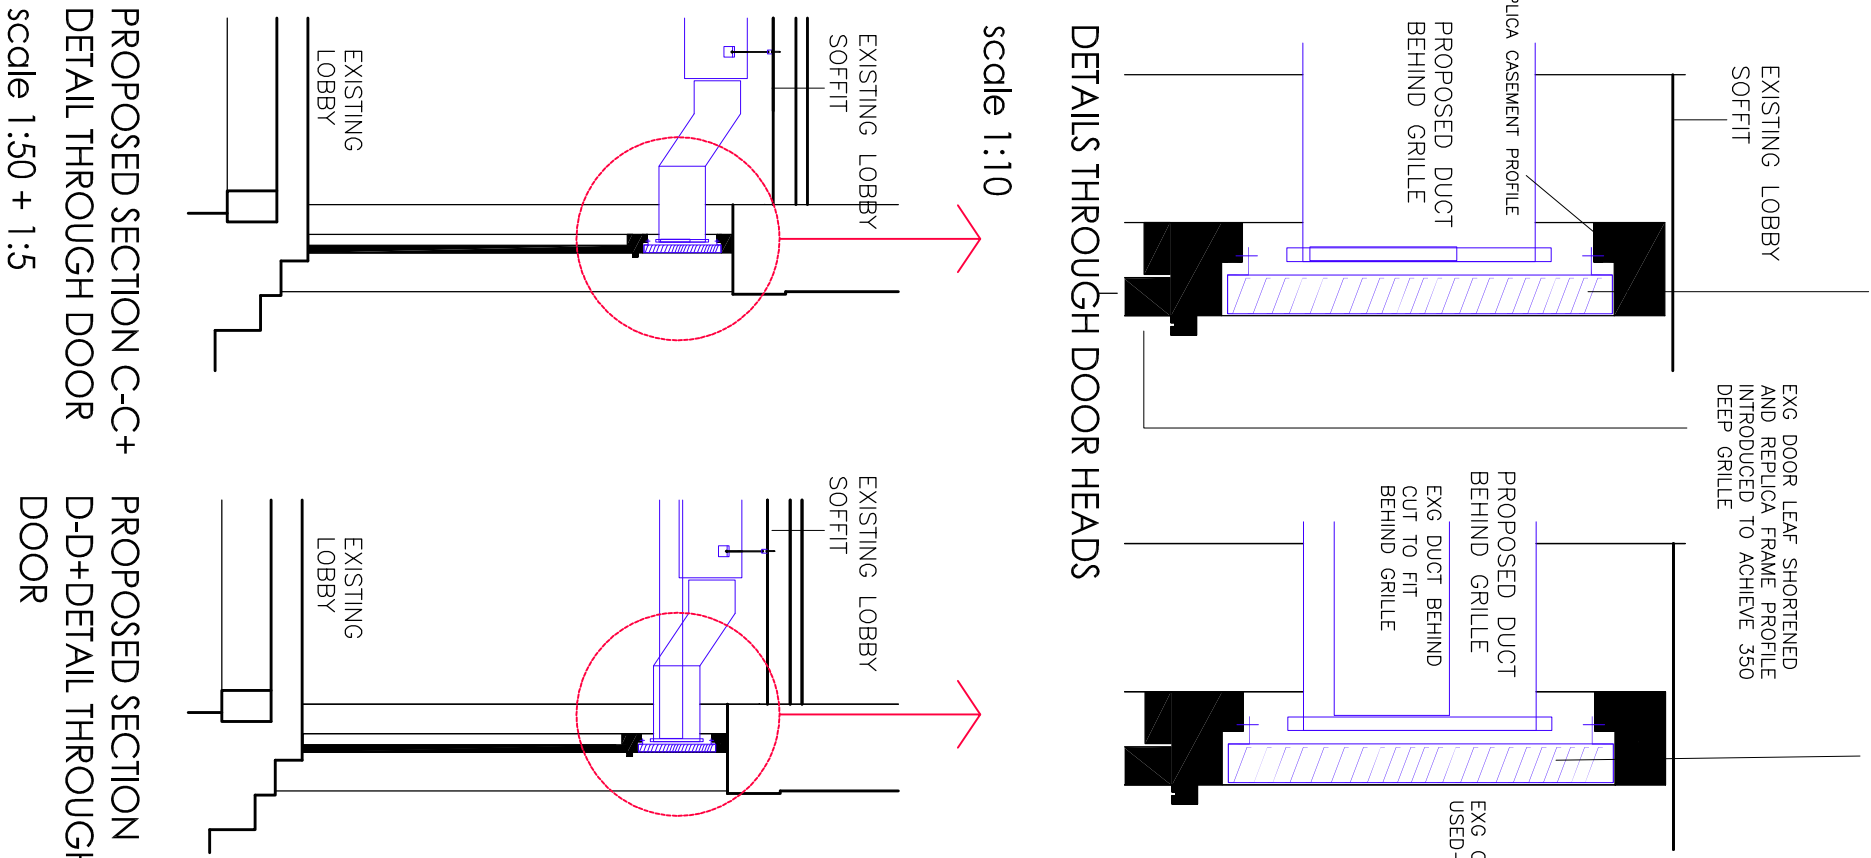
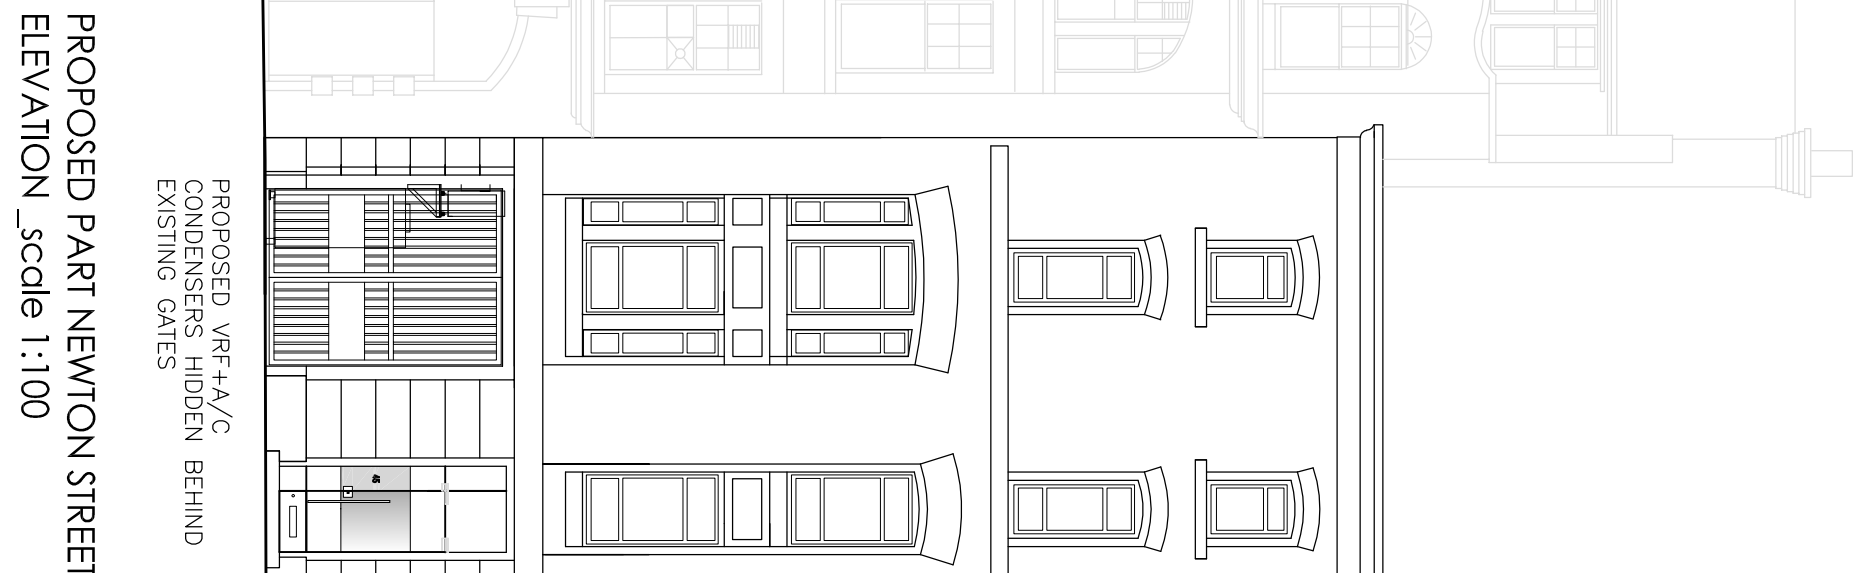
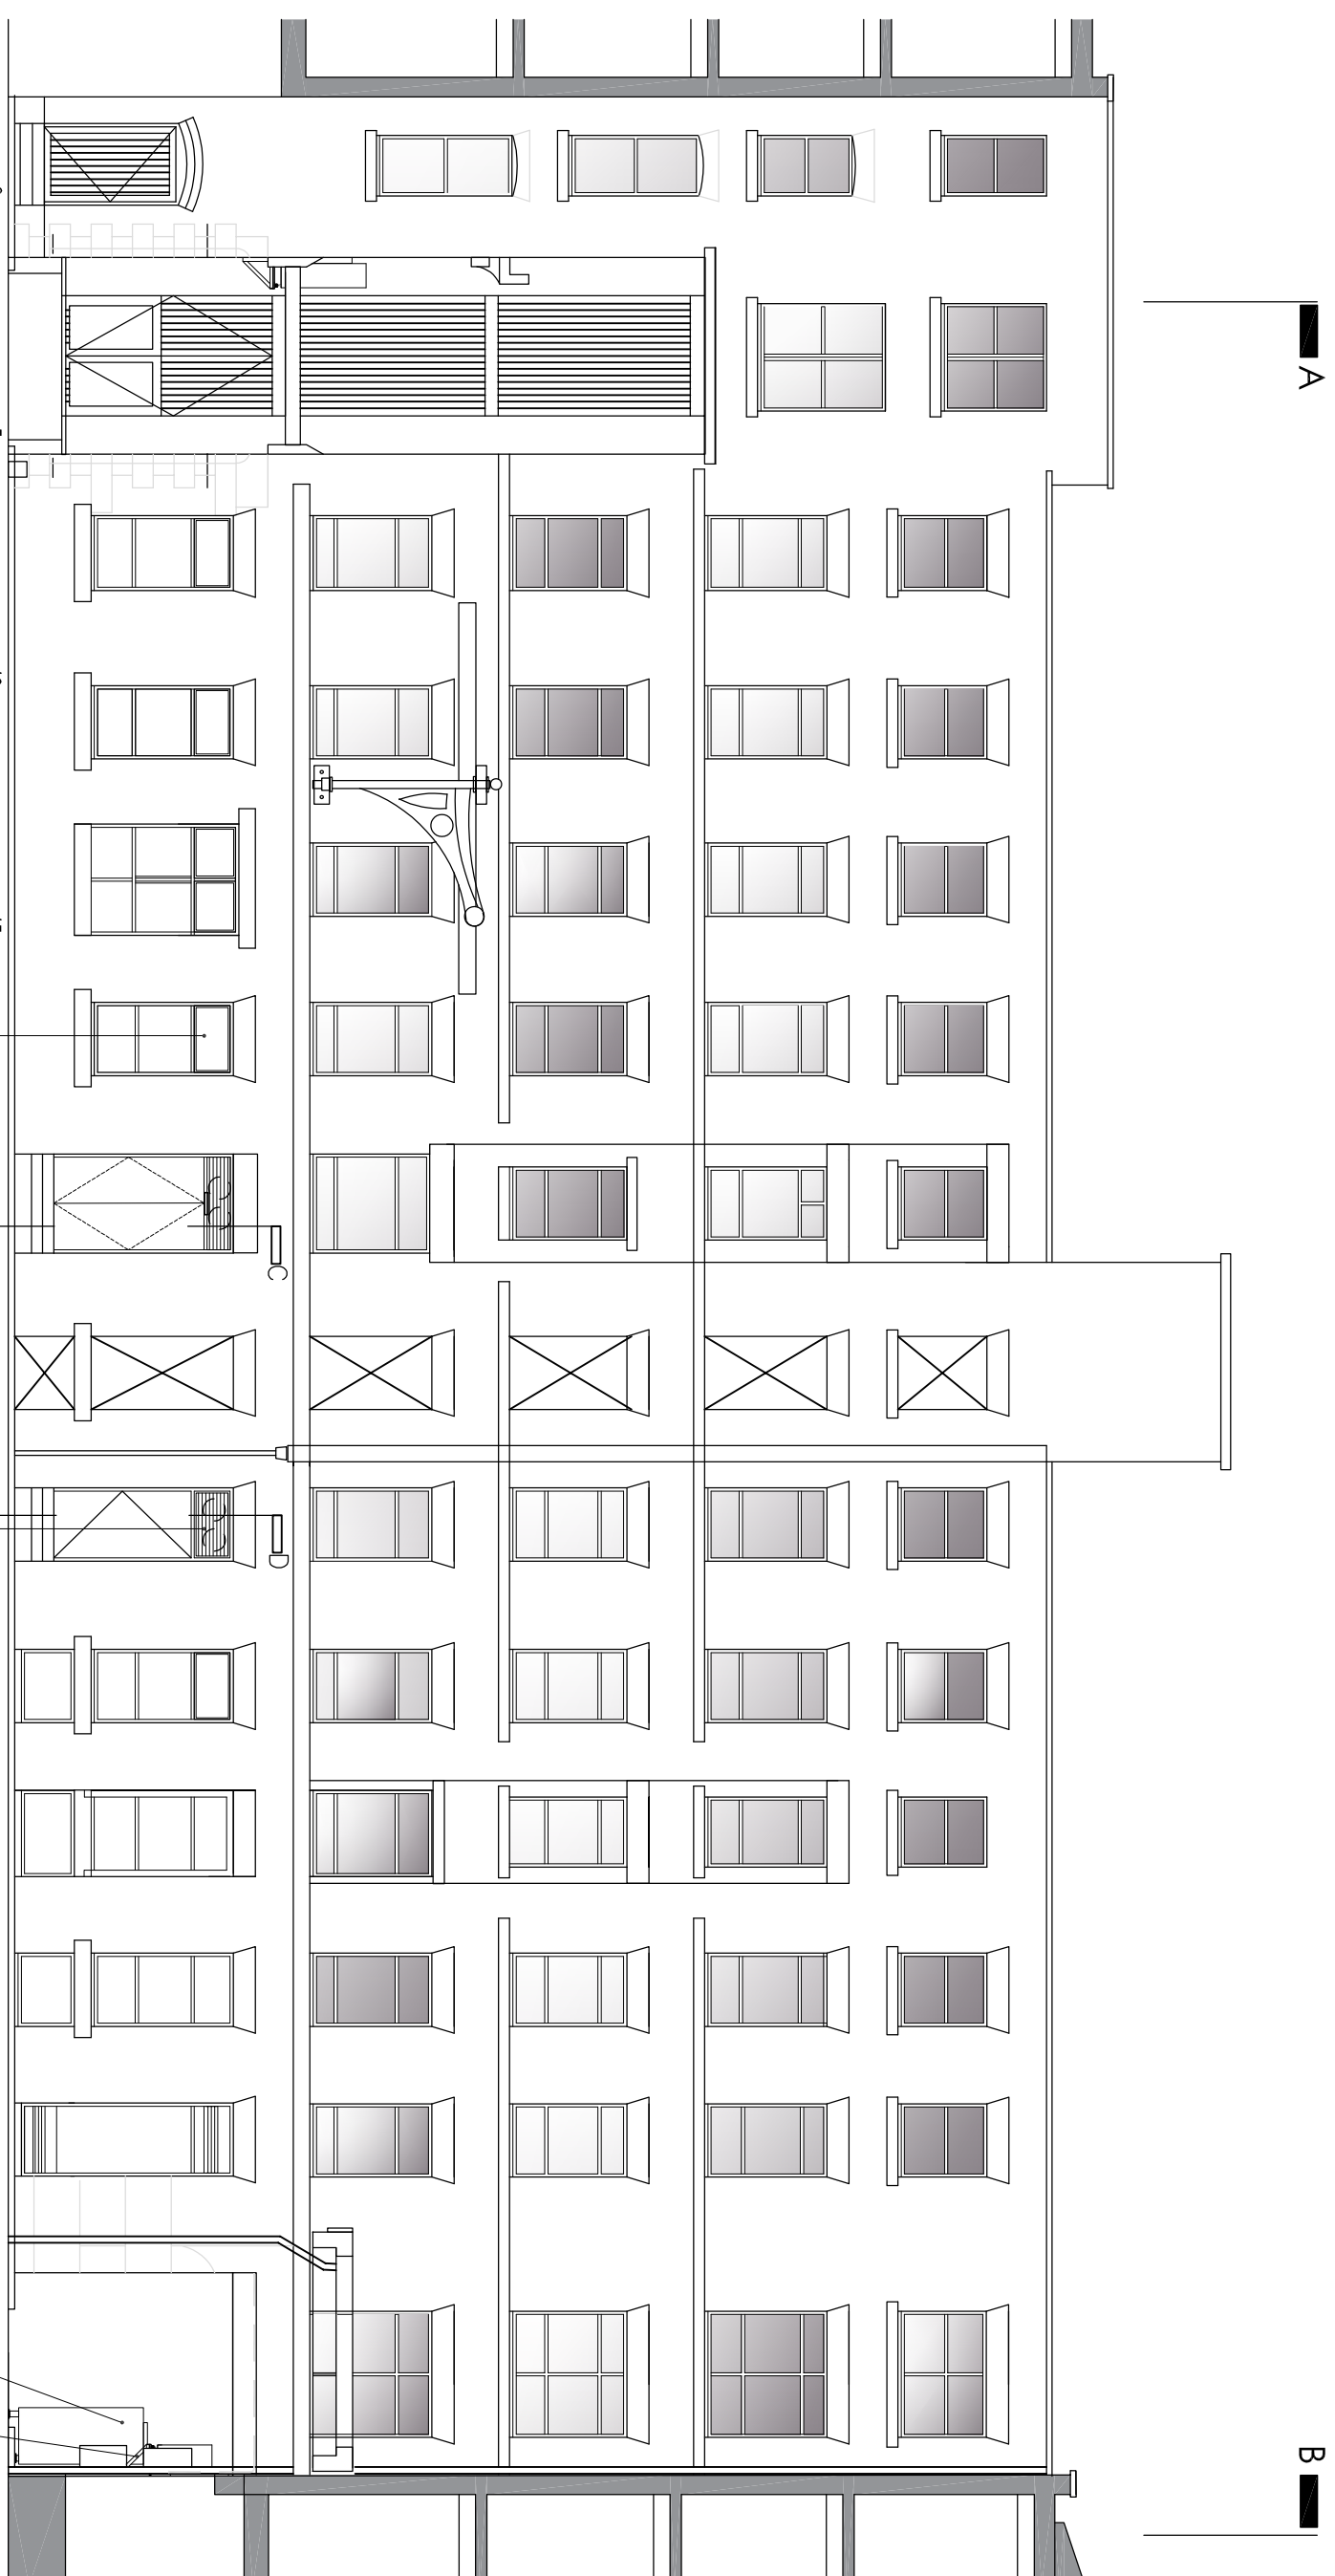


NOTES



1. On no account may this drawing be scaled.
 2. Any discrepancy to be reported to the Contract Administrator immediately
 3. The Contractor must check all dimensions on site prior to placing work in hand and/or ordering any materials or work.
 4. This drawing is copyright of property/sign ltd
It may not be reproduced, or part reproduced without the express consent of property/sign ltd
- 1300mm GALV CONTAMINANT TRAY
FIXED AS TIGHT AS POSSIBLE TO SOFFIT TO CONCEAL PIPE RUN BEHIND YARD ELEVATION DOWNSTAND BEAM. PAINTED WHITE THE SAME AS THE EXISTING SOFFIT

300mm dia CORE HOLES FOR 25mm CONDENSER PIPES PER WHOLE BRICK. SYMMETRICAL IN CENTRE OF BRICK. DOTTED LINE IS INSULATION WHICH CONCEALS THE FIRE SEALANT AROUND THE PIPES

DETAIL "A" OF CONDENSER PIPE ENTRY THROUGH EXISTING FABRIC (GINNEL)
scale 1:10

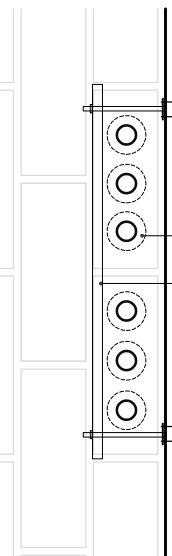

DETAILED SECTION THROUGH PROPOSED CONDENSER PLATFORM
scale 1:25

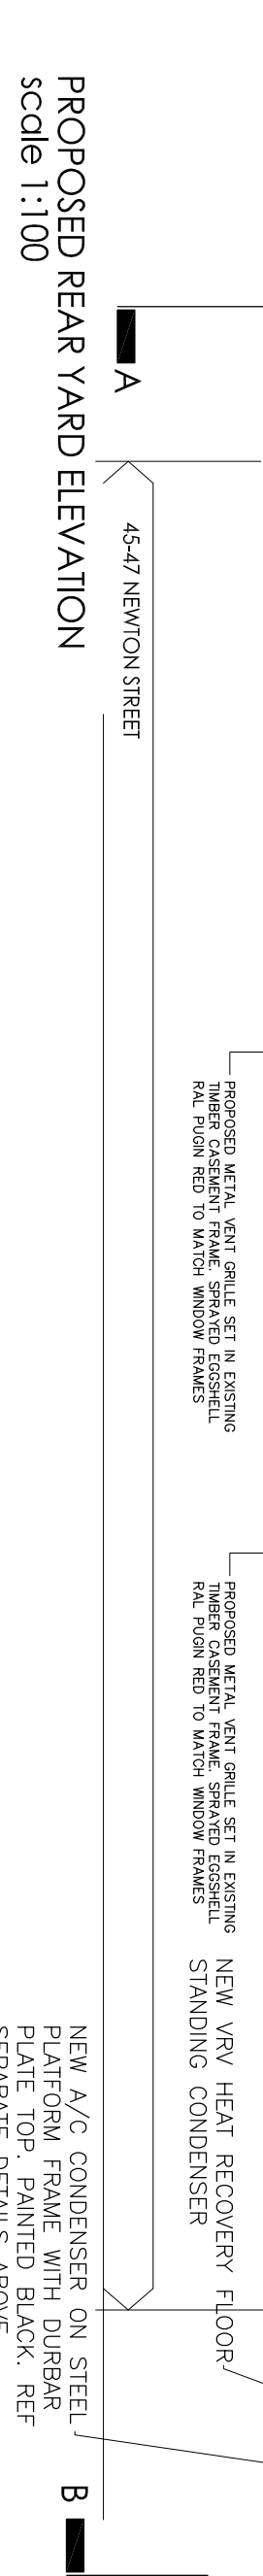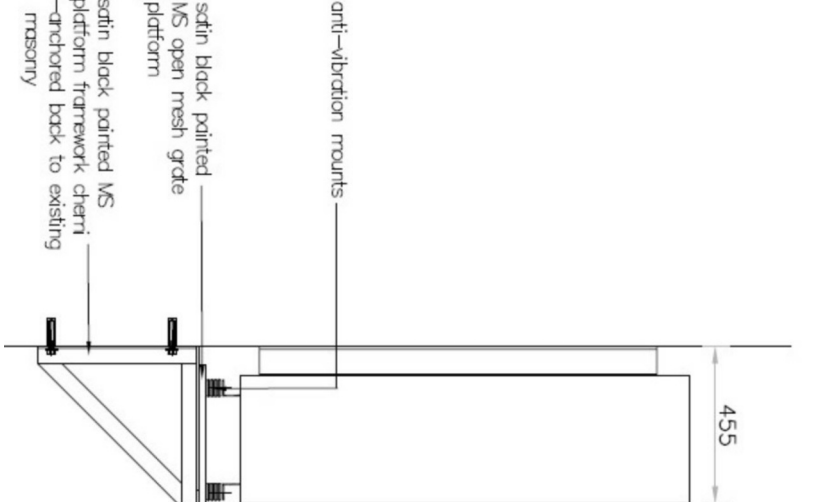

PROPOSED PART NEWTON STREET ELEVATION
scale 1:100

PROPOSED SECTION C-C+ D-D+DETAIL THROUGH DOOR
scale 1:50 + 1:5

PROPOSED SECTION B-B THROUGH NEWTON ST. GINNEL
scale 1:100

Drawing Status


- ☐ PRELIMINARY FOR APPROVAL
- ☐ AGREED LAYOUT - SIGNED OFF
- ☒ PLANNING DRAWING
- ☐ BUILDING CONTROL DRAWING
- ☐ TENDER DRAWING
- ☐ CONTRACT DRAWING
- ☐ CONSTRUCTION DRAWING
- ☐ AS-BUILT DRAWING

Project
45-47 NEWTON STREET
MANCHESTER M4





Drawing Title

EXISTING AND PROPOSED ELEVATIONS

Scale	Date
1:100 @ A1	26/07/21
Drawing No.	Revision
2333/121-01	A
Revision Details	
A. 20/08/21 Condensers revised	

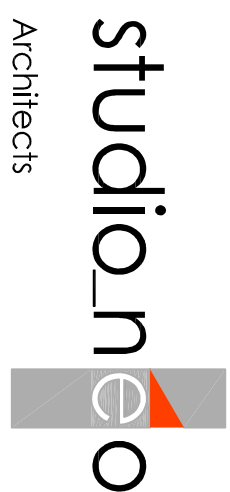

3 Bridgewater Street
Lymm
Cheshire
WA13 0AB
1. +44(0) 1925 752225
e. @studio_neo.co.uk
www.studio_neo.co.uk

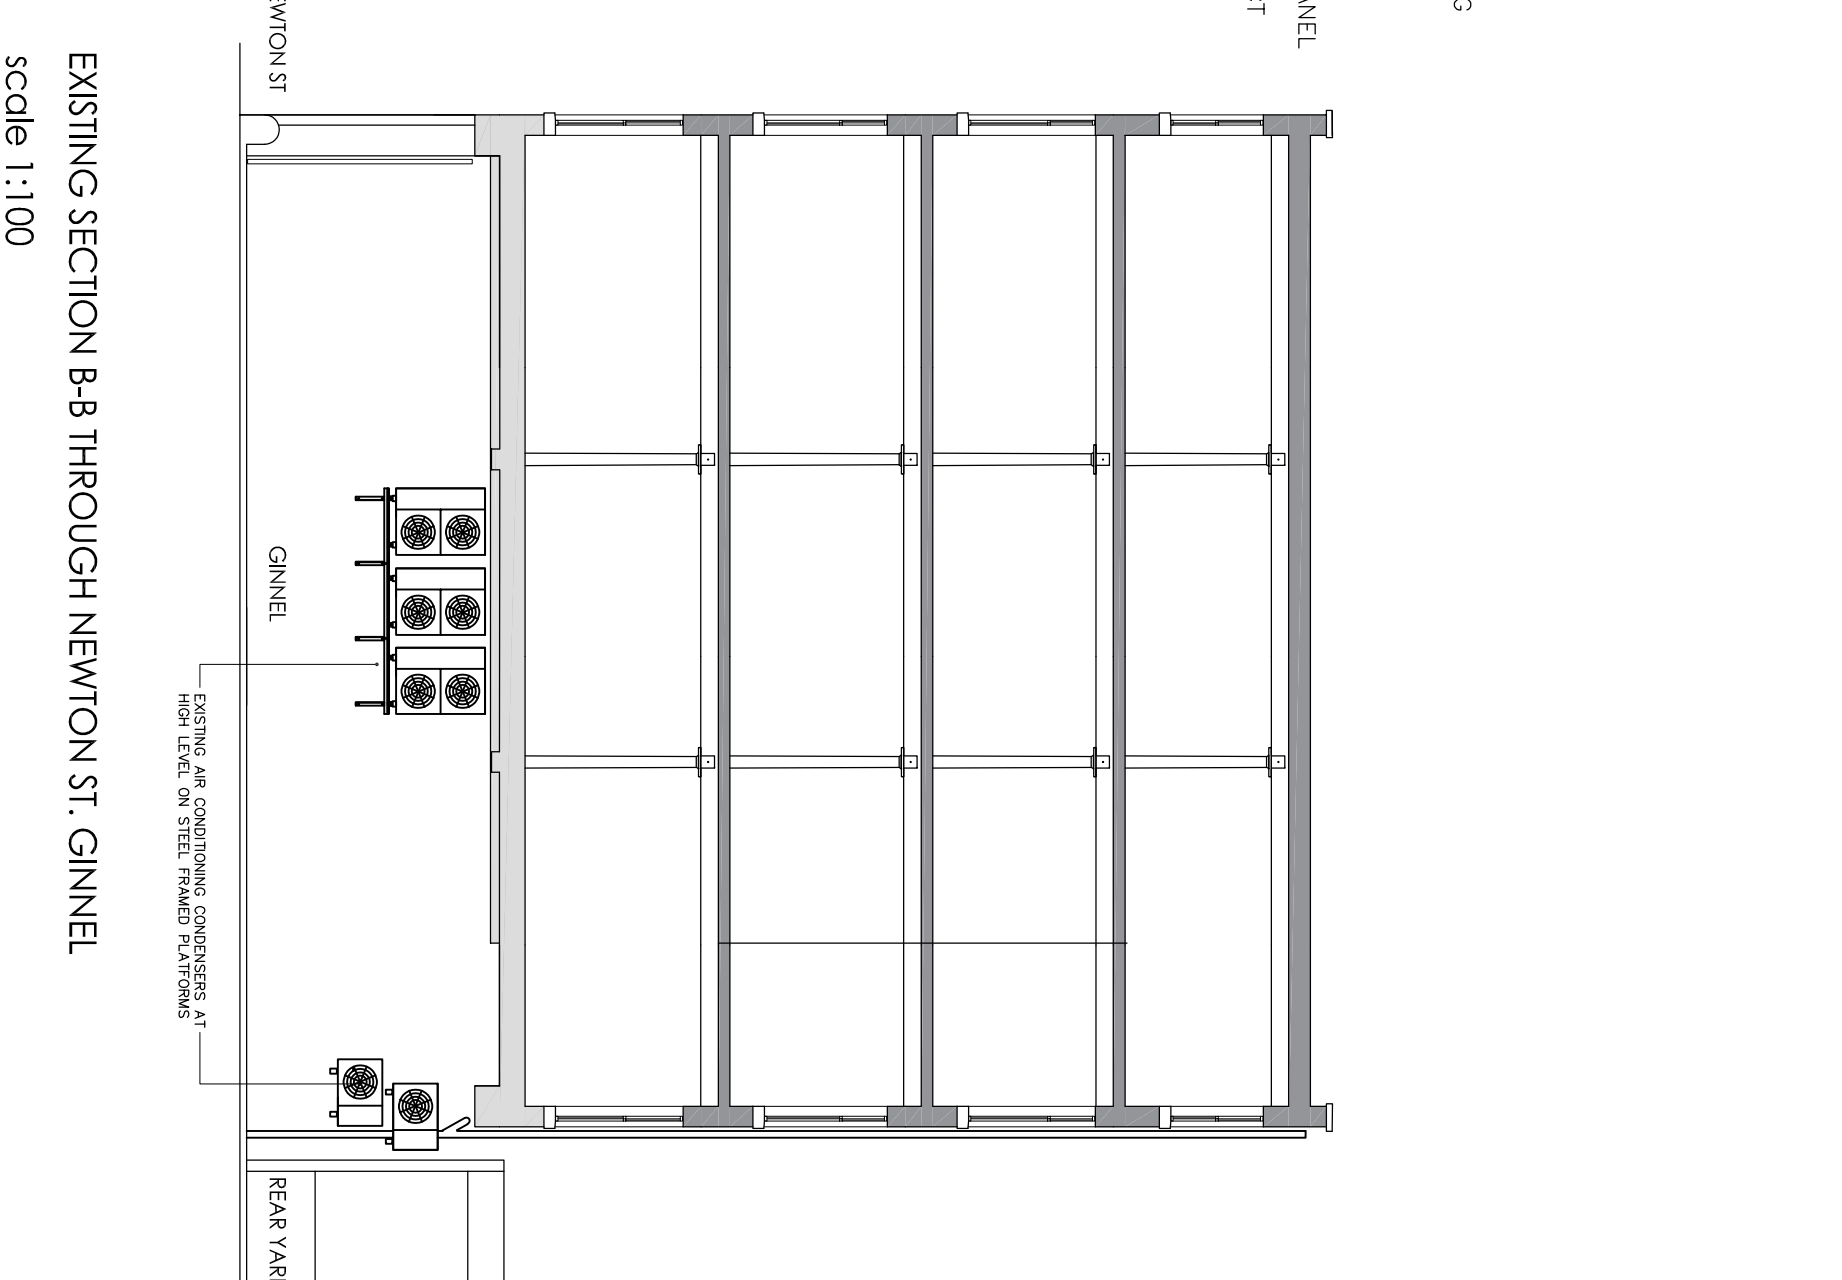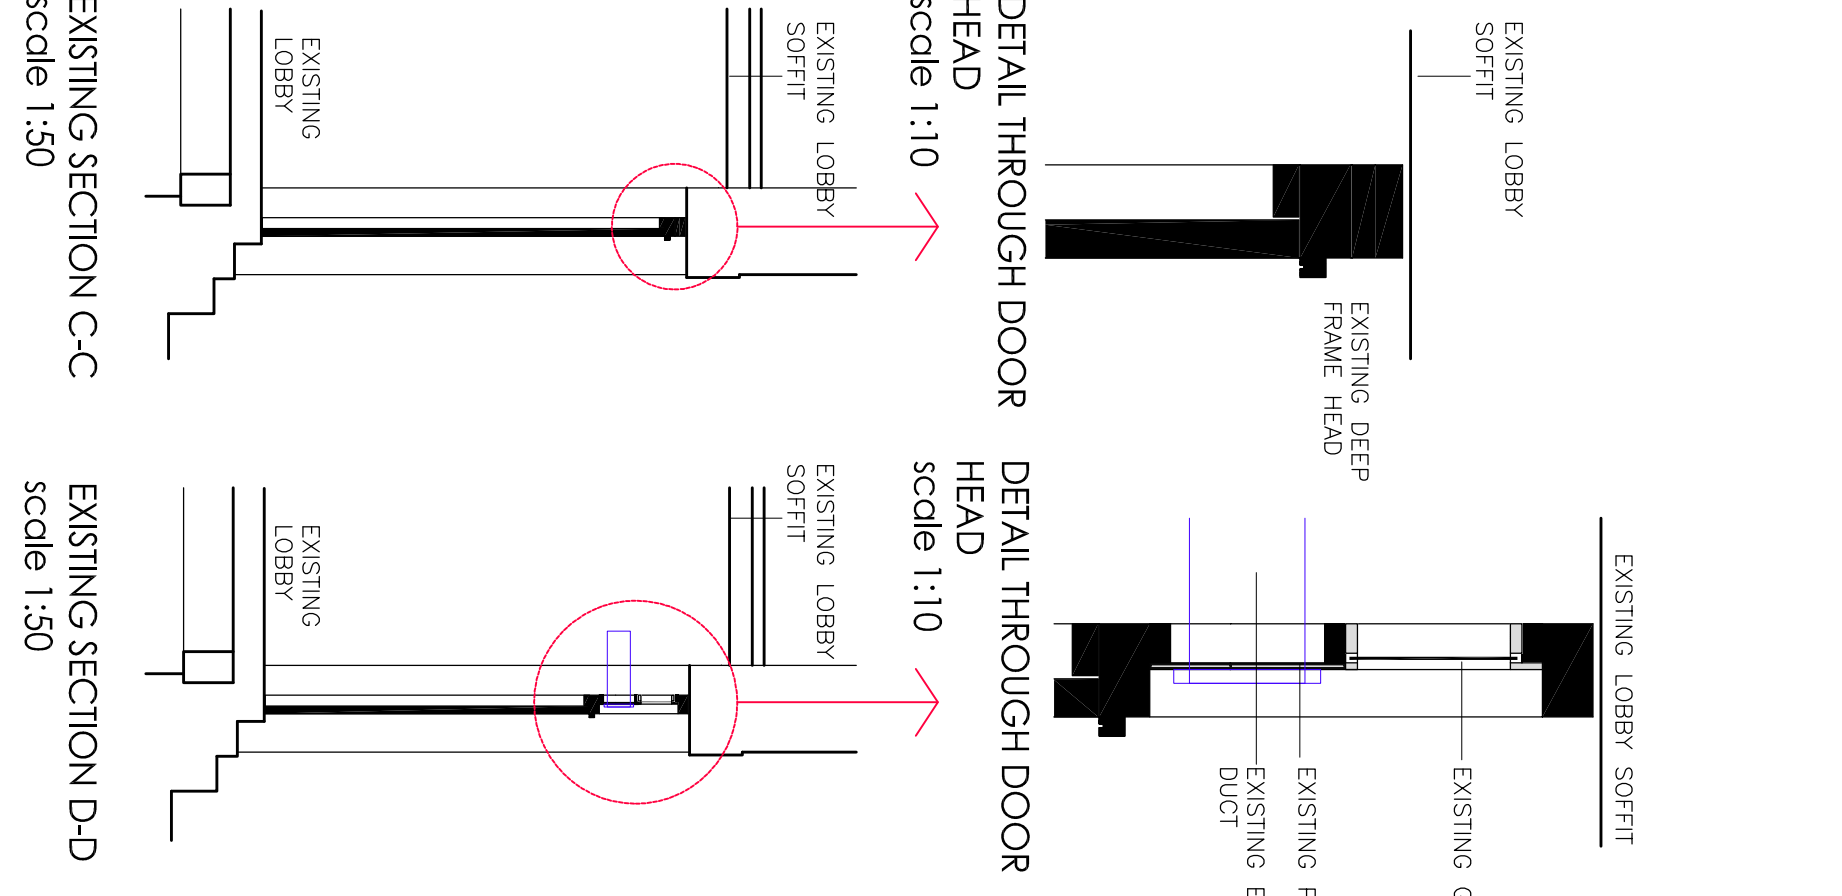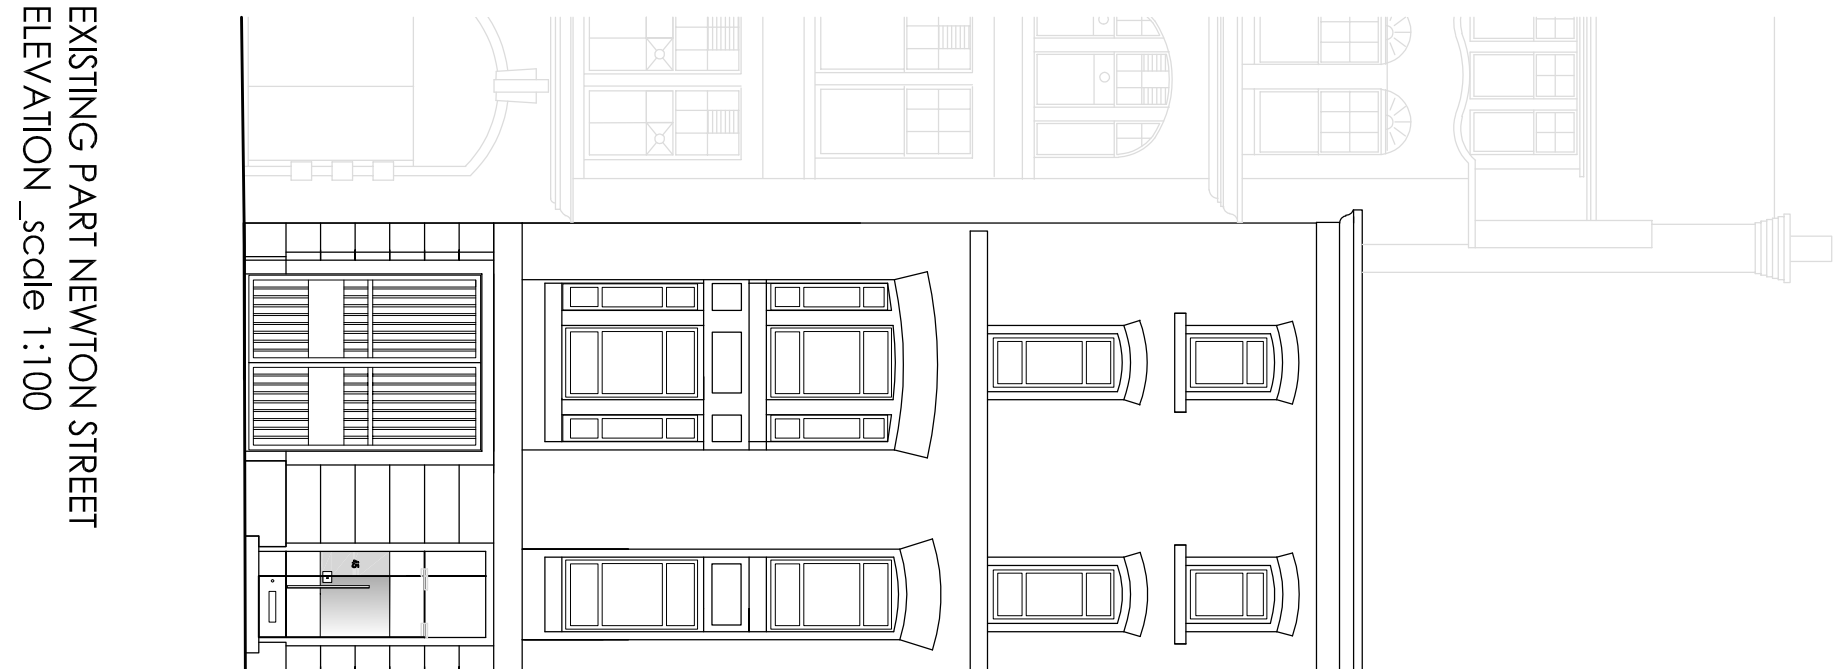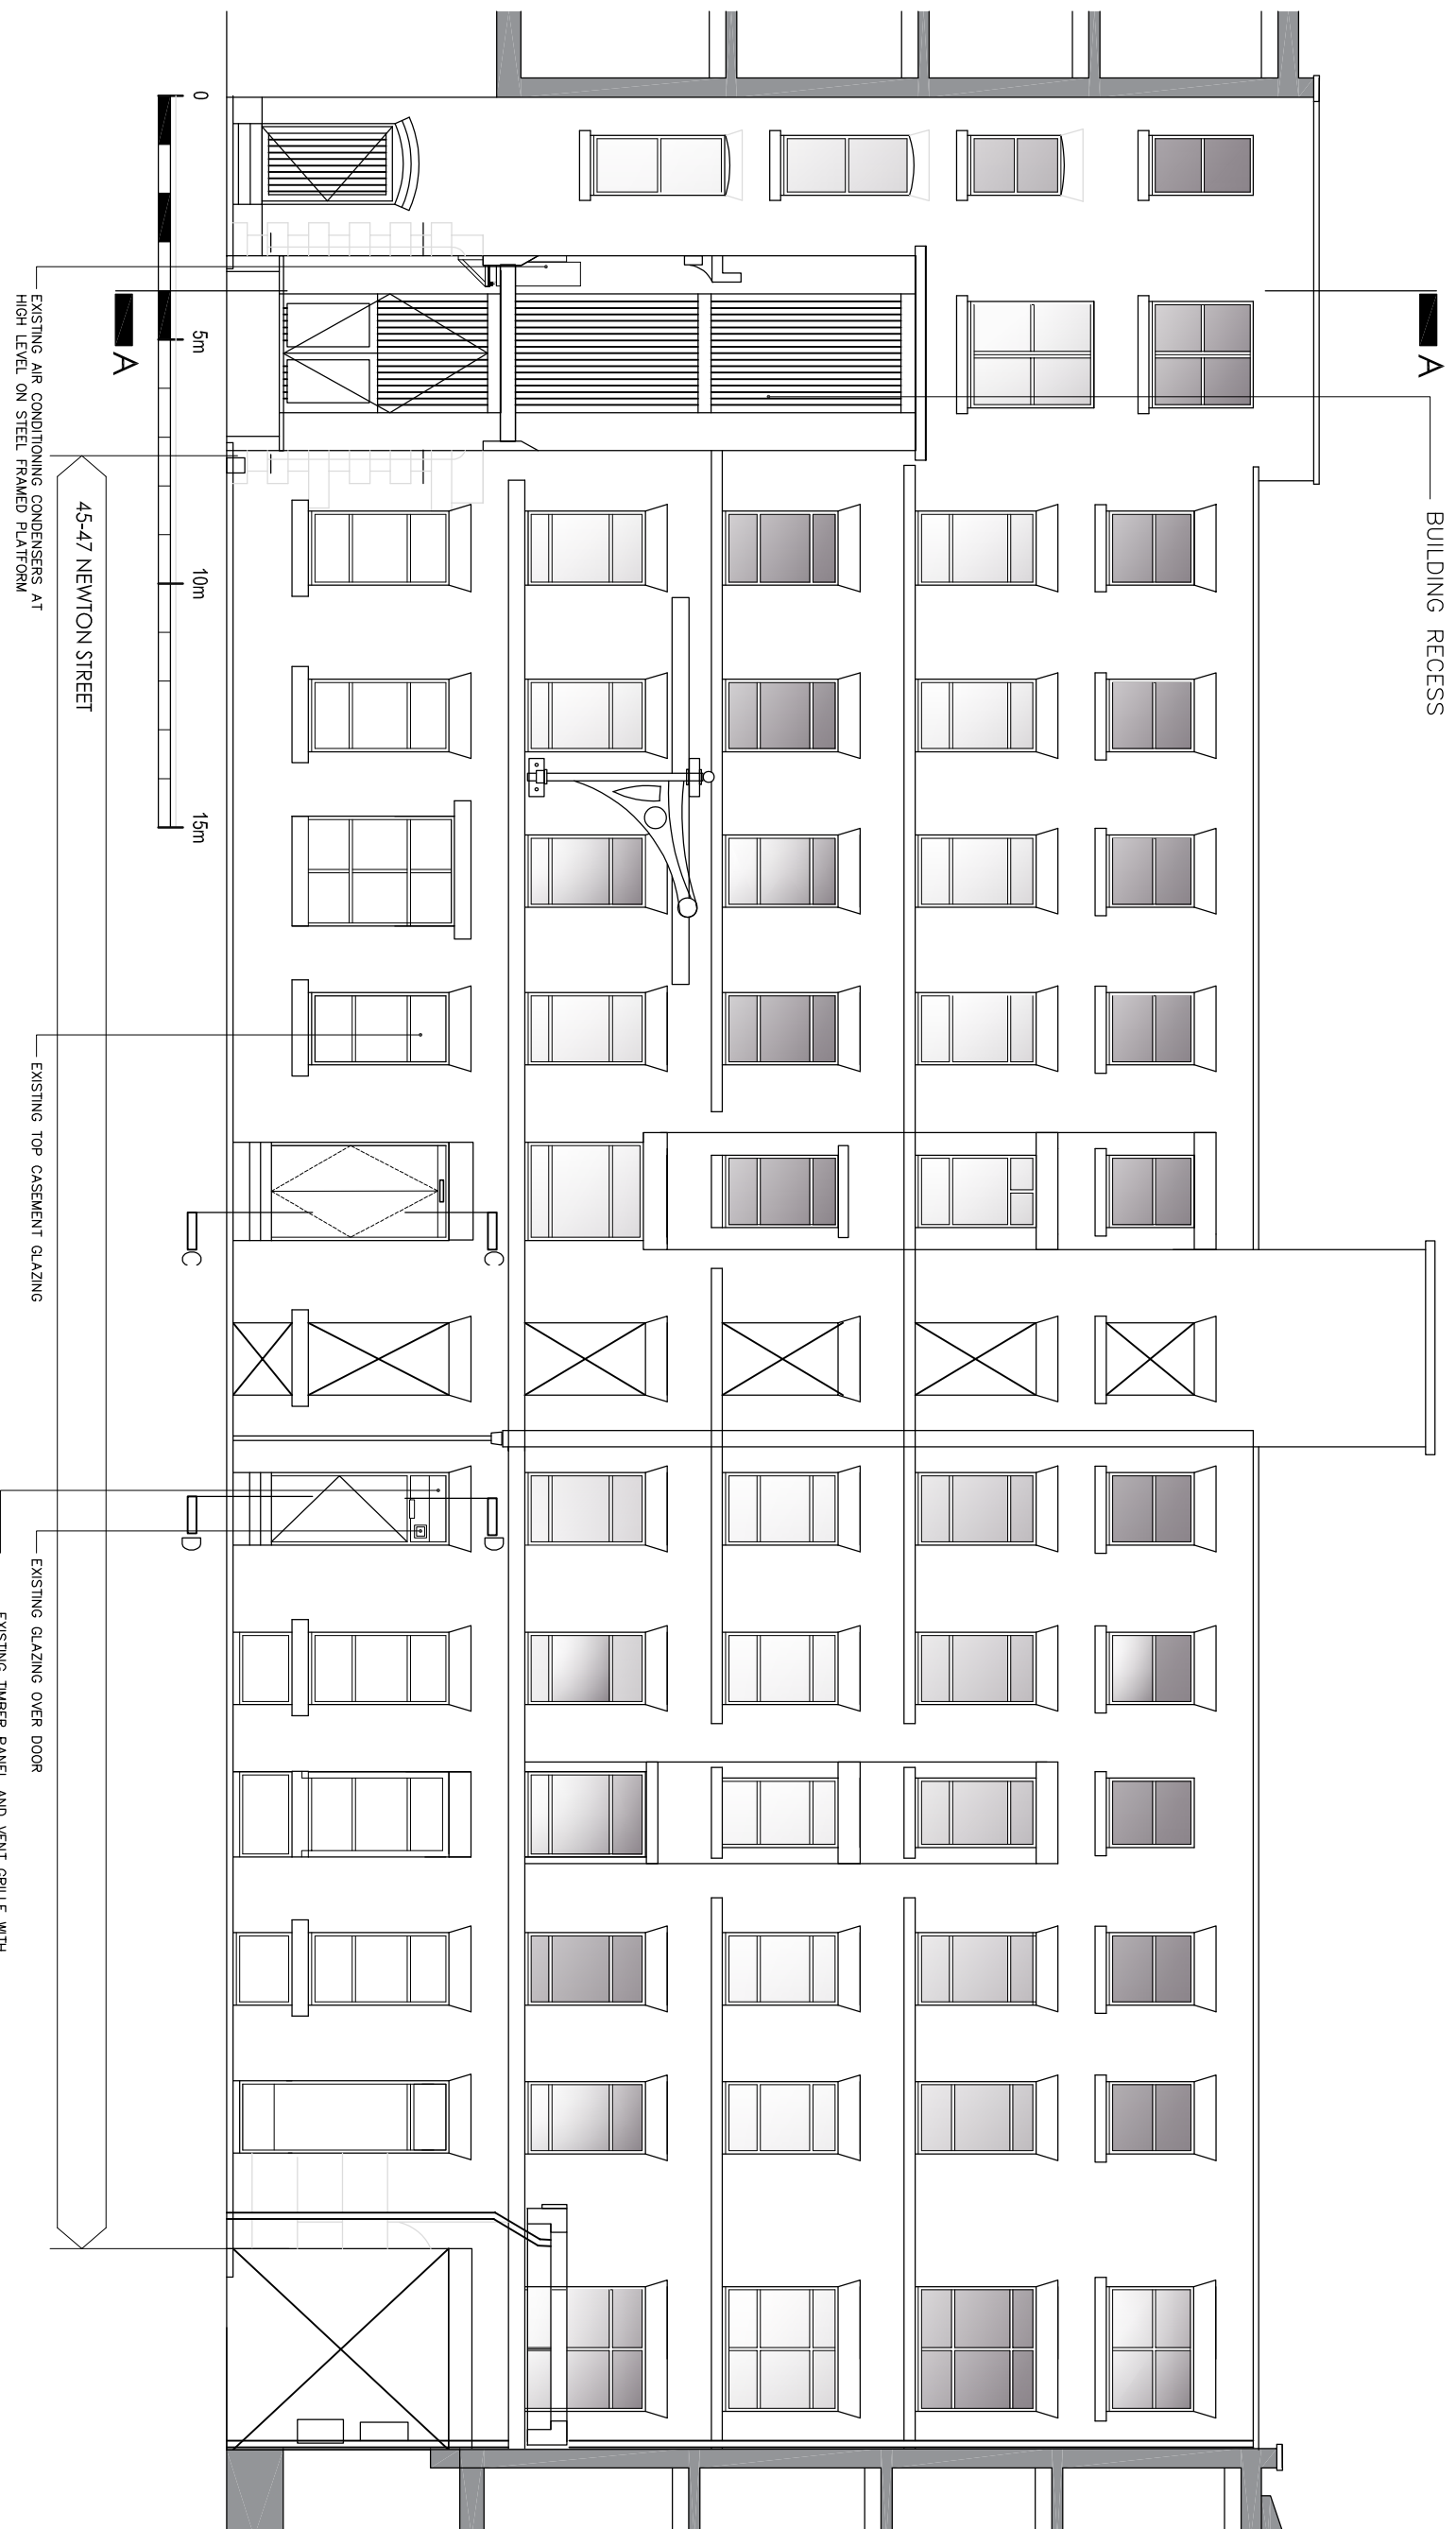

EXISTING REAR YARD ELEVATION

EXISTING PART NEWTON STREET ELEVATION
scale 1:100

EXISTING SECTION C-C
scale 1:50

EXISTING SECTION D-D
scale 1:50

EXISTING SECTION B-B THROUGH NEWTON ST. GINNEL
scale 1:100