




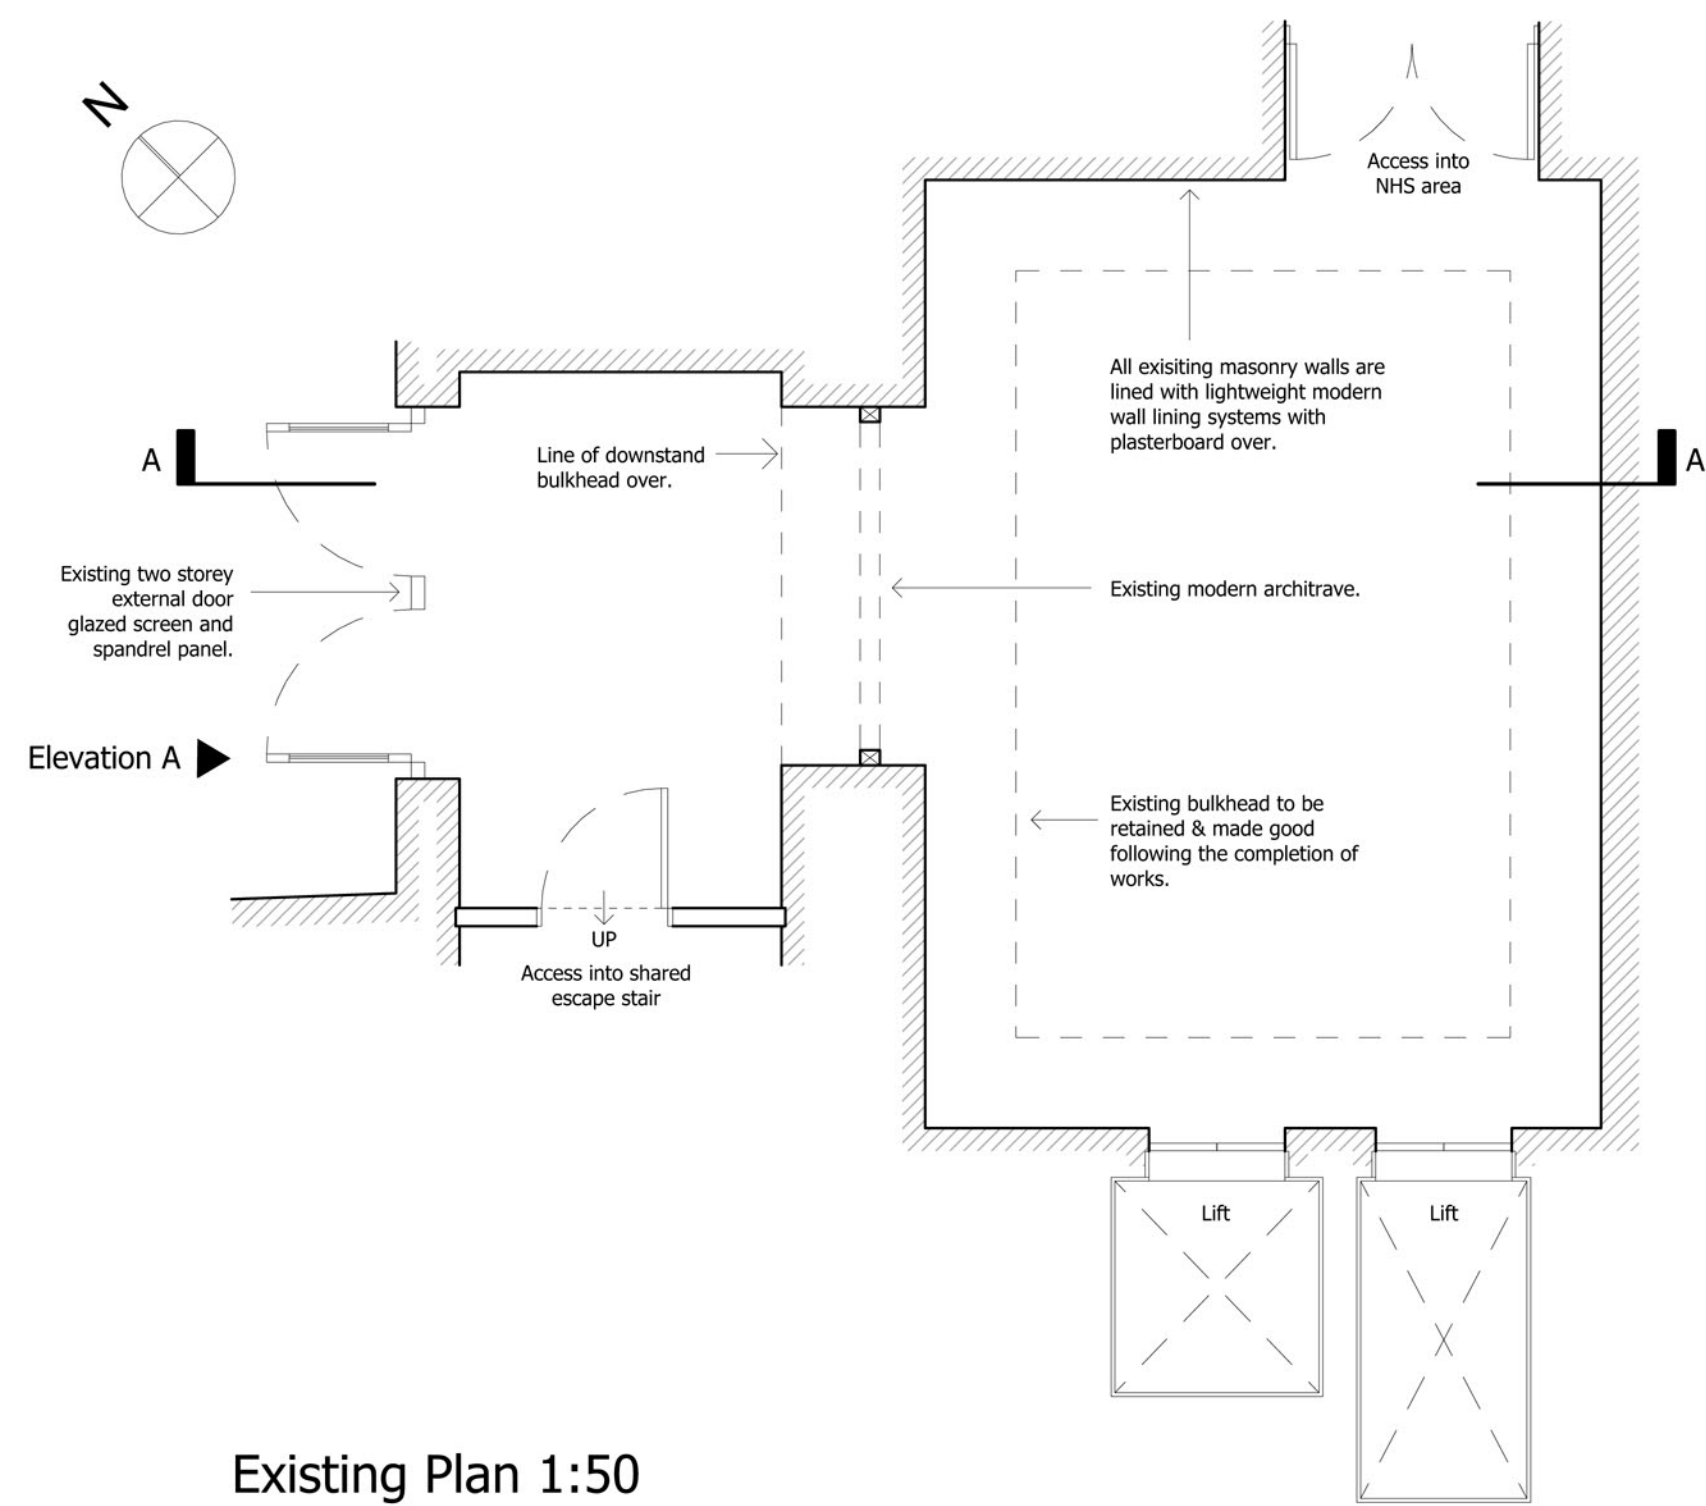


Existing Plan 1:50

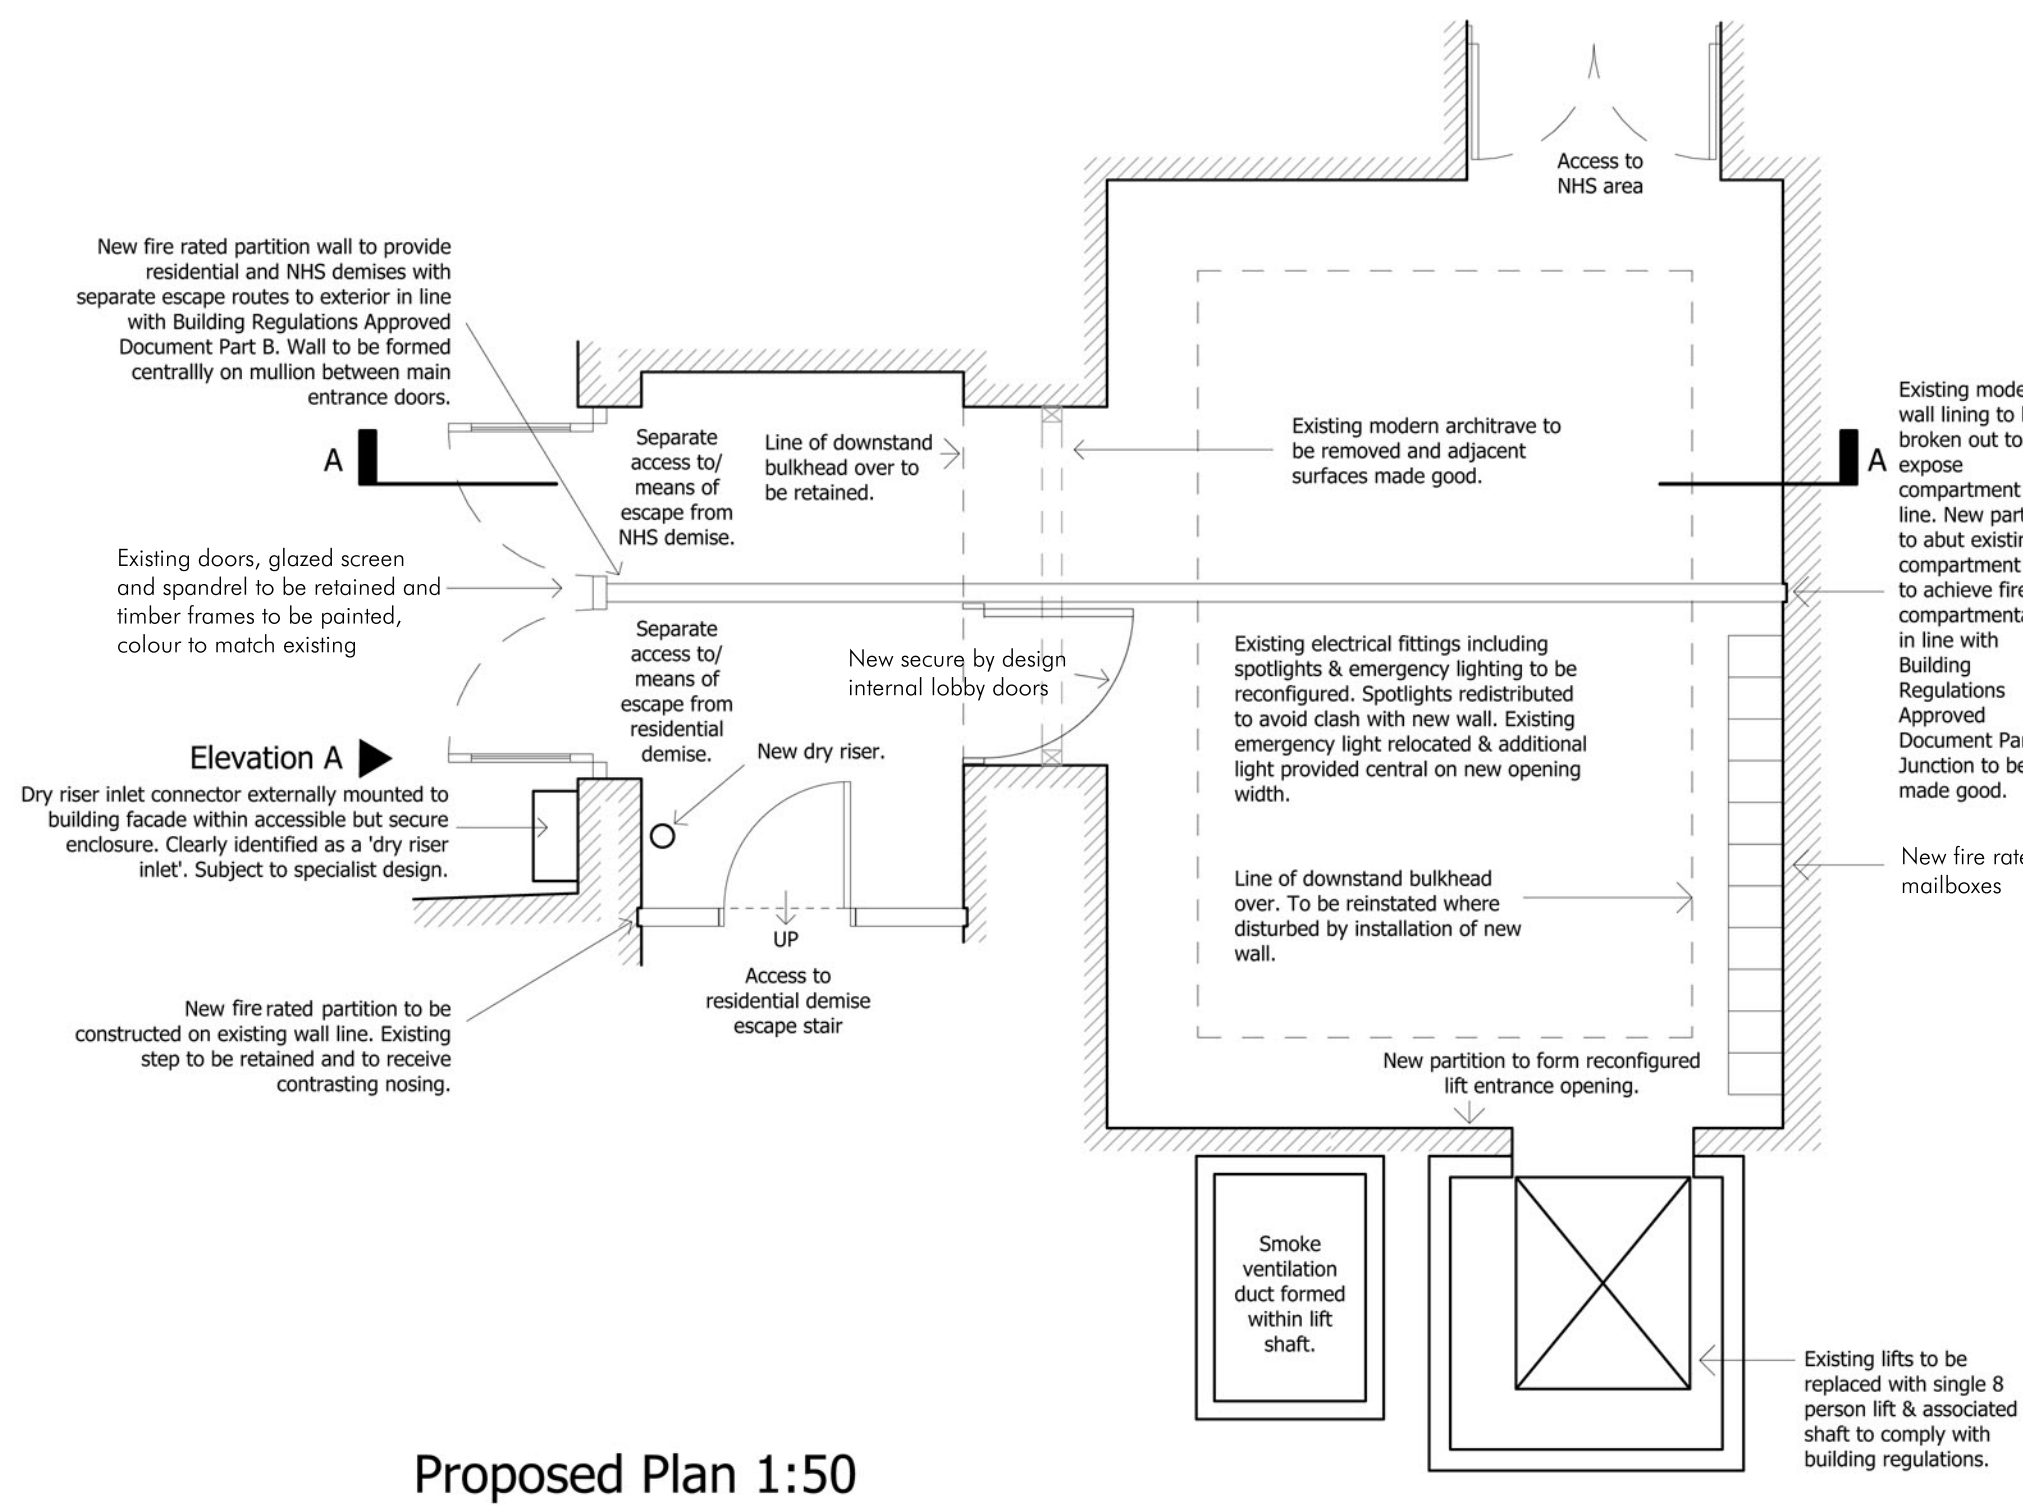


Proposed Plan 1:50

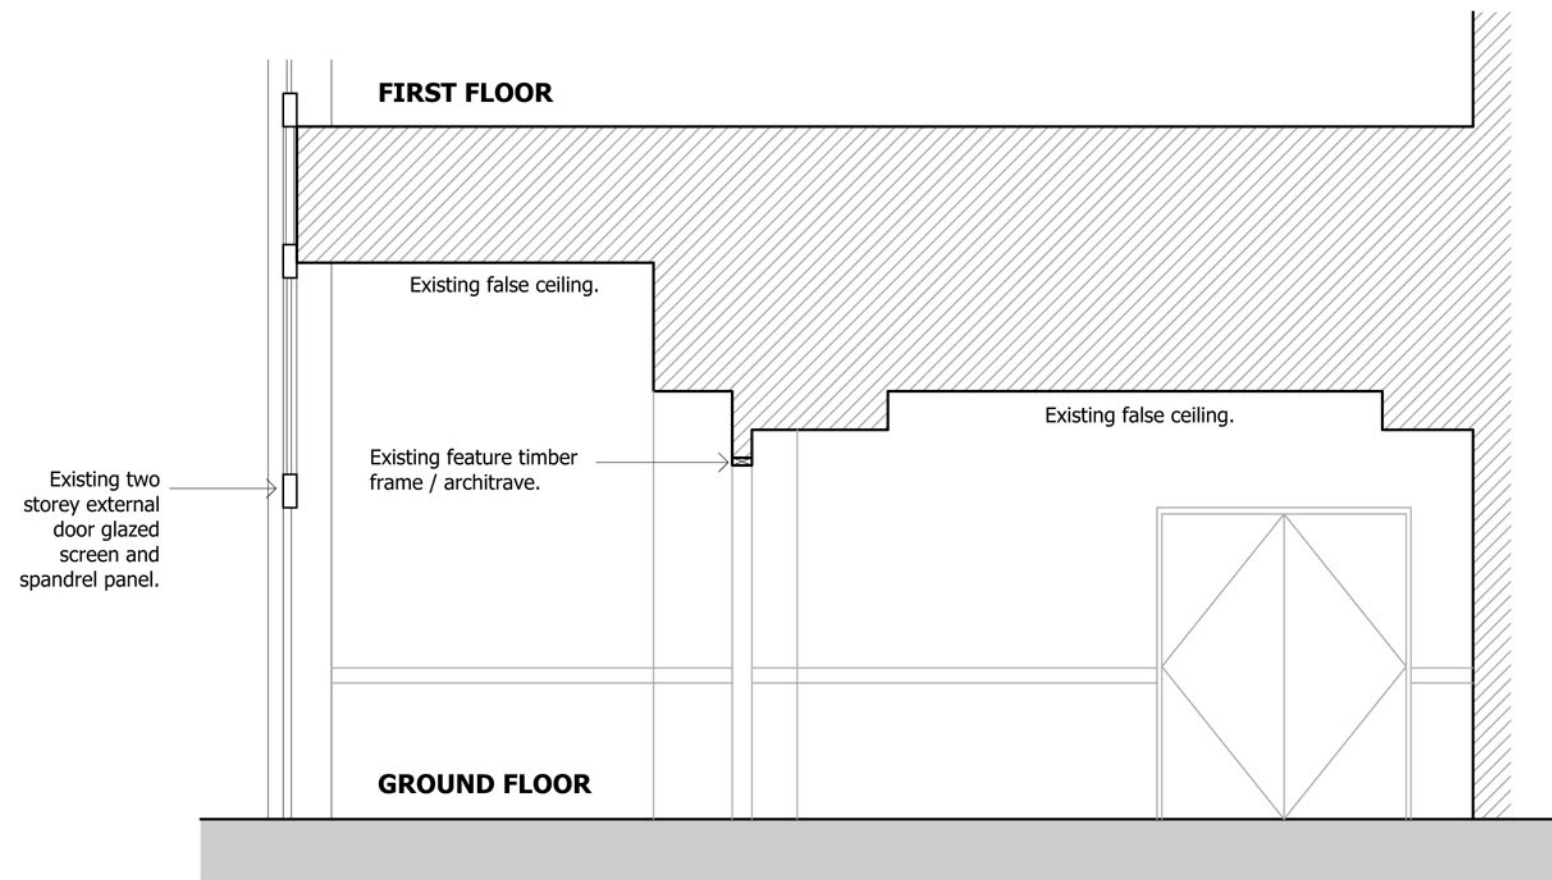


Existing Section A-A 1:50

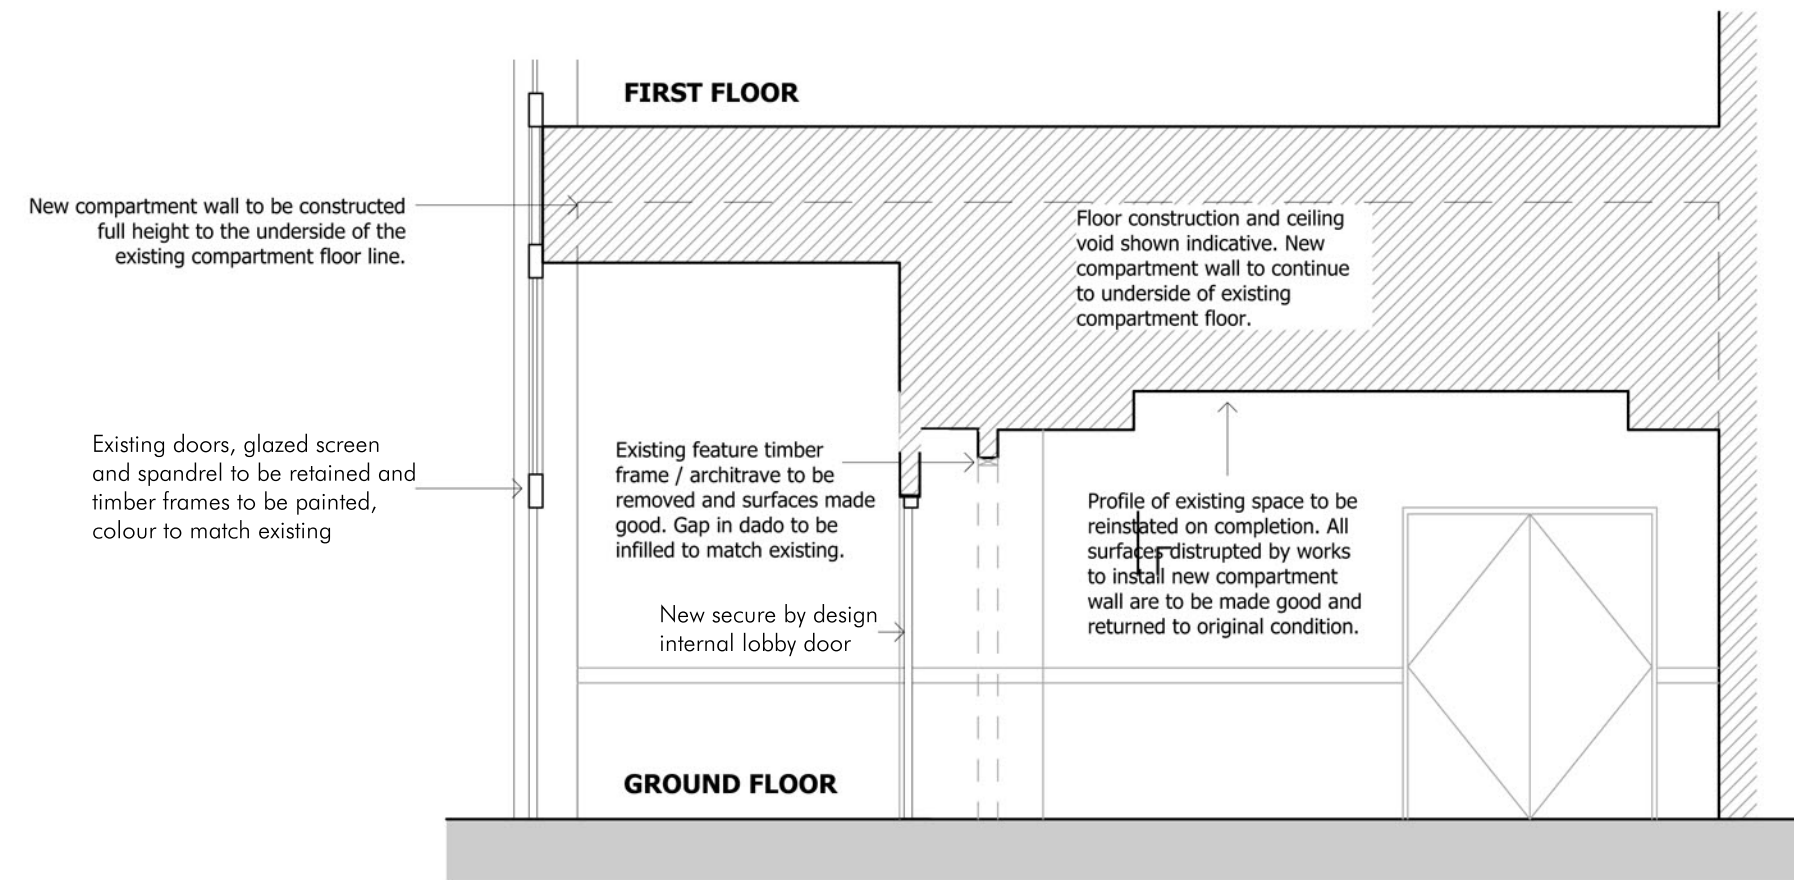

Proposed Section A-A 1:50

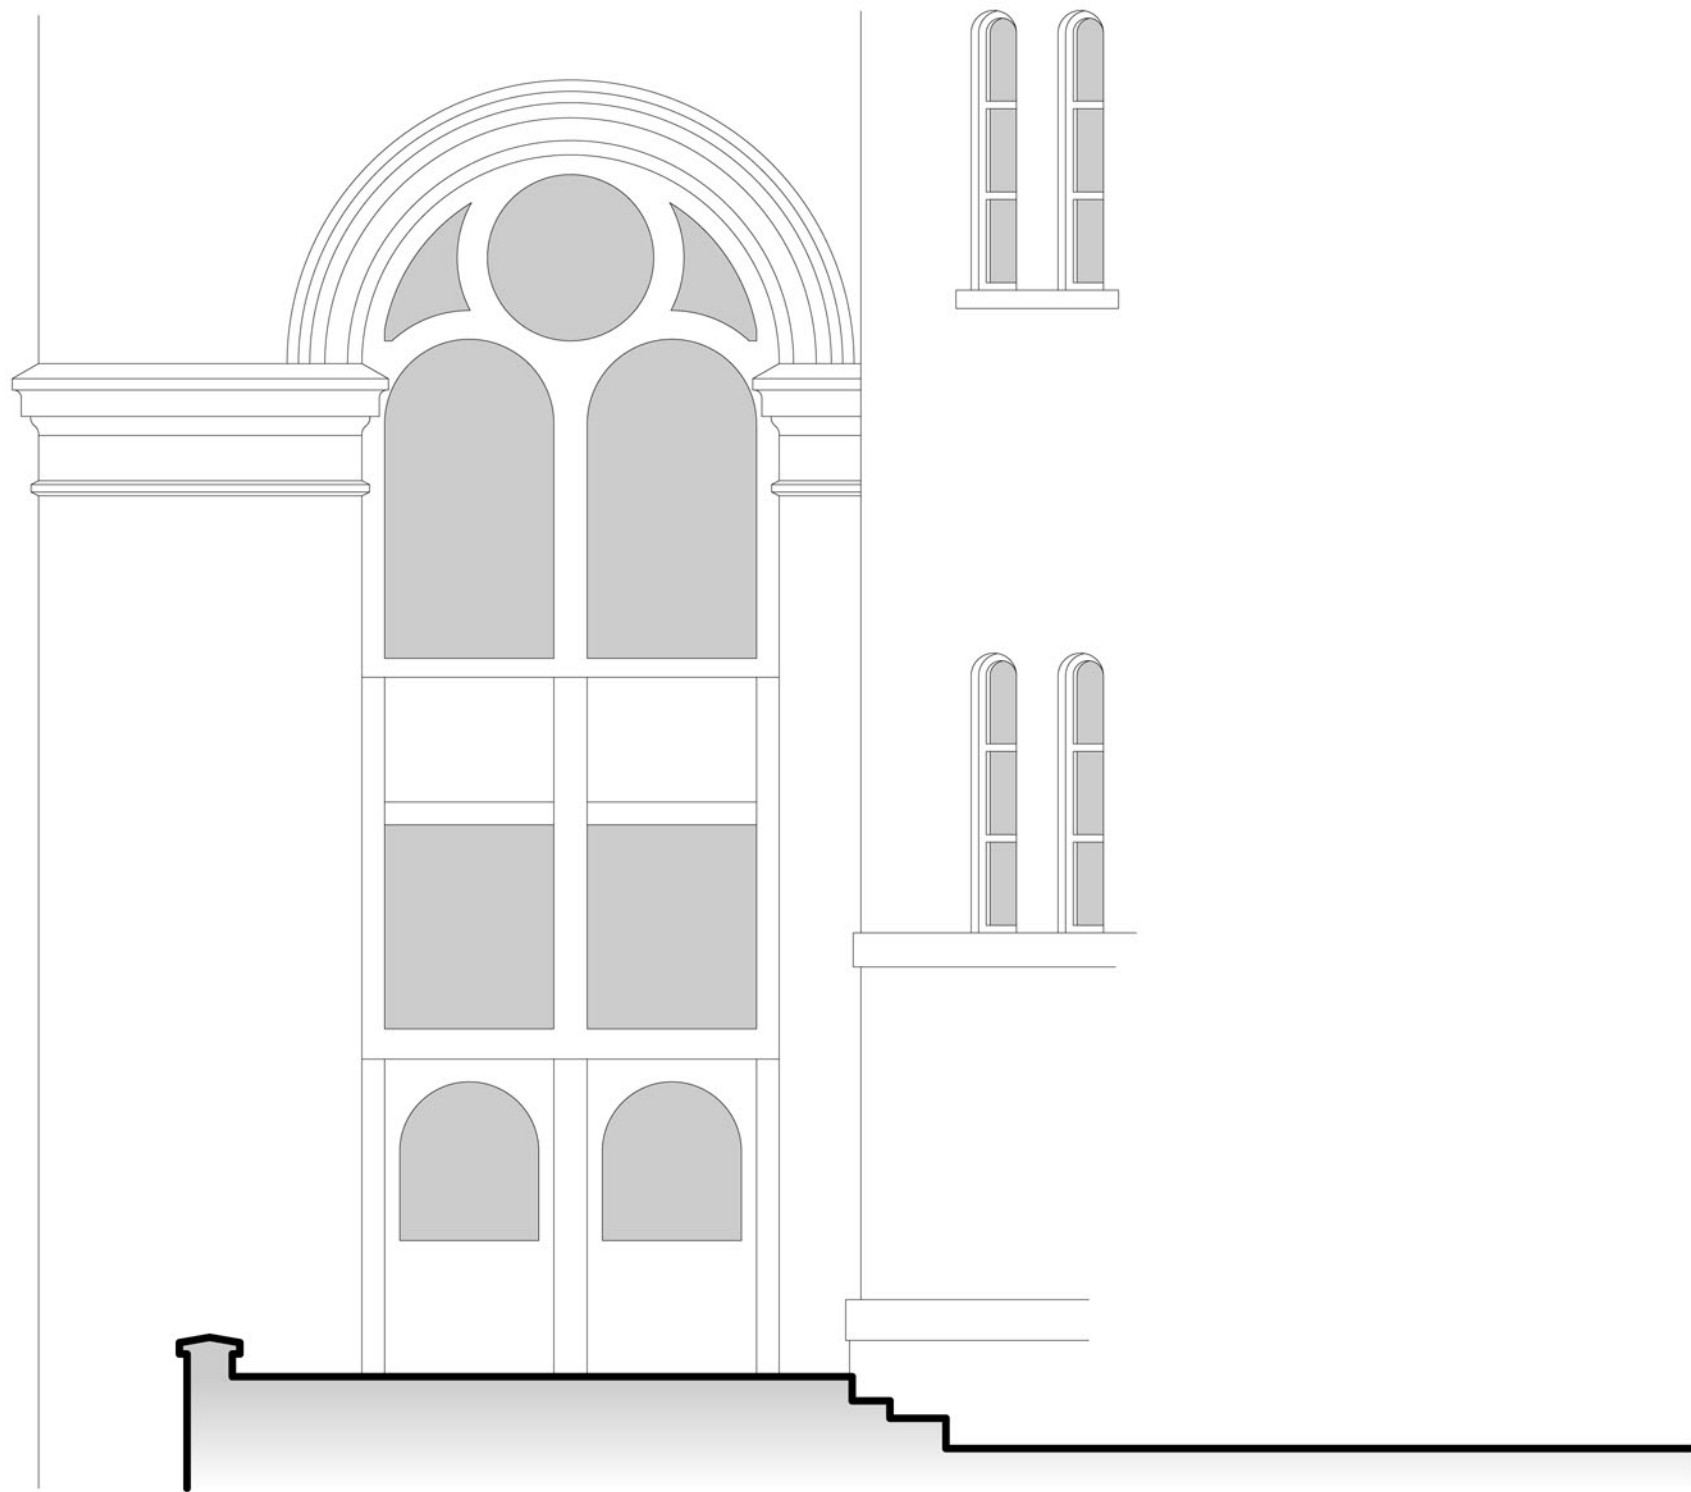

Existing Elevation A 1:50

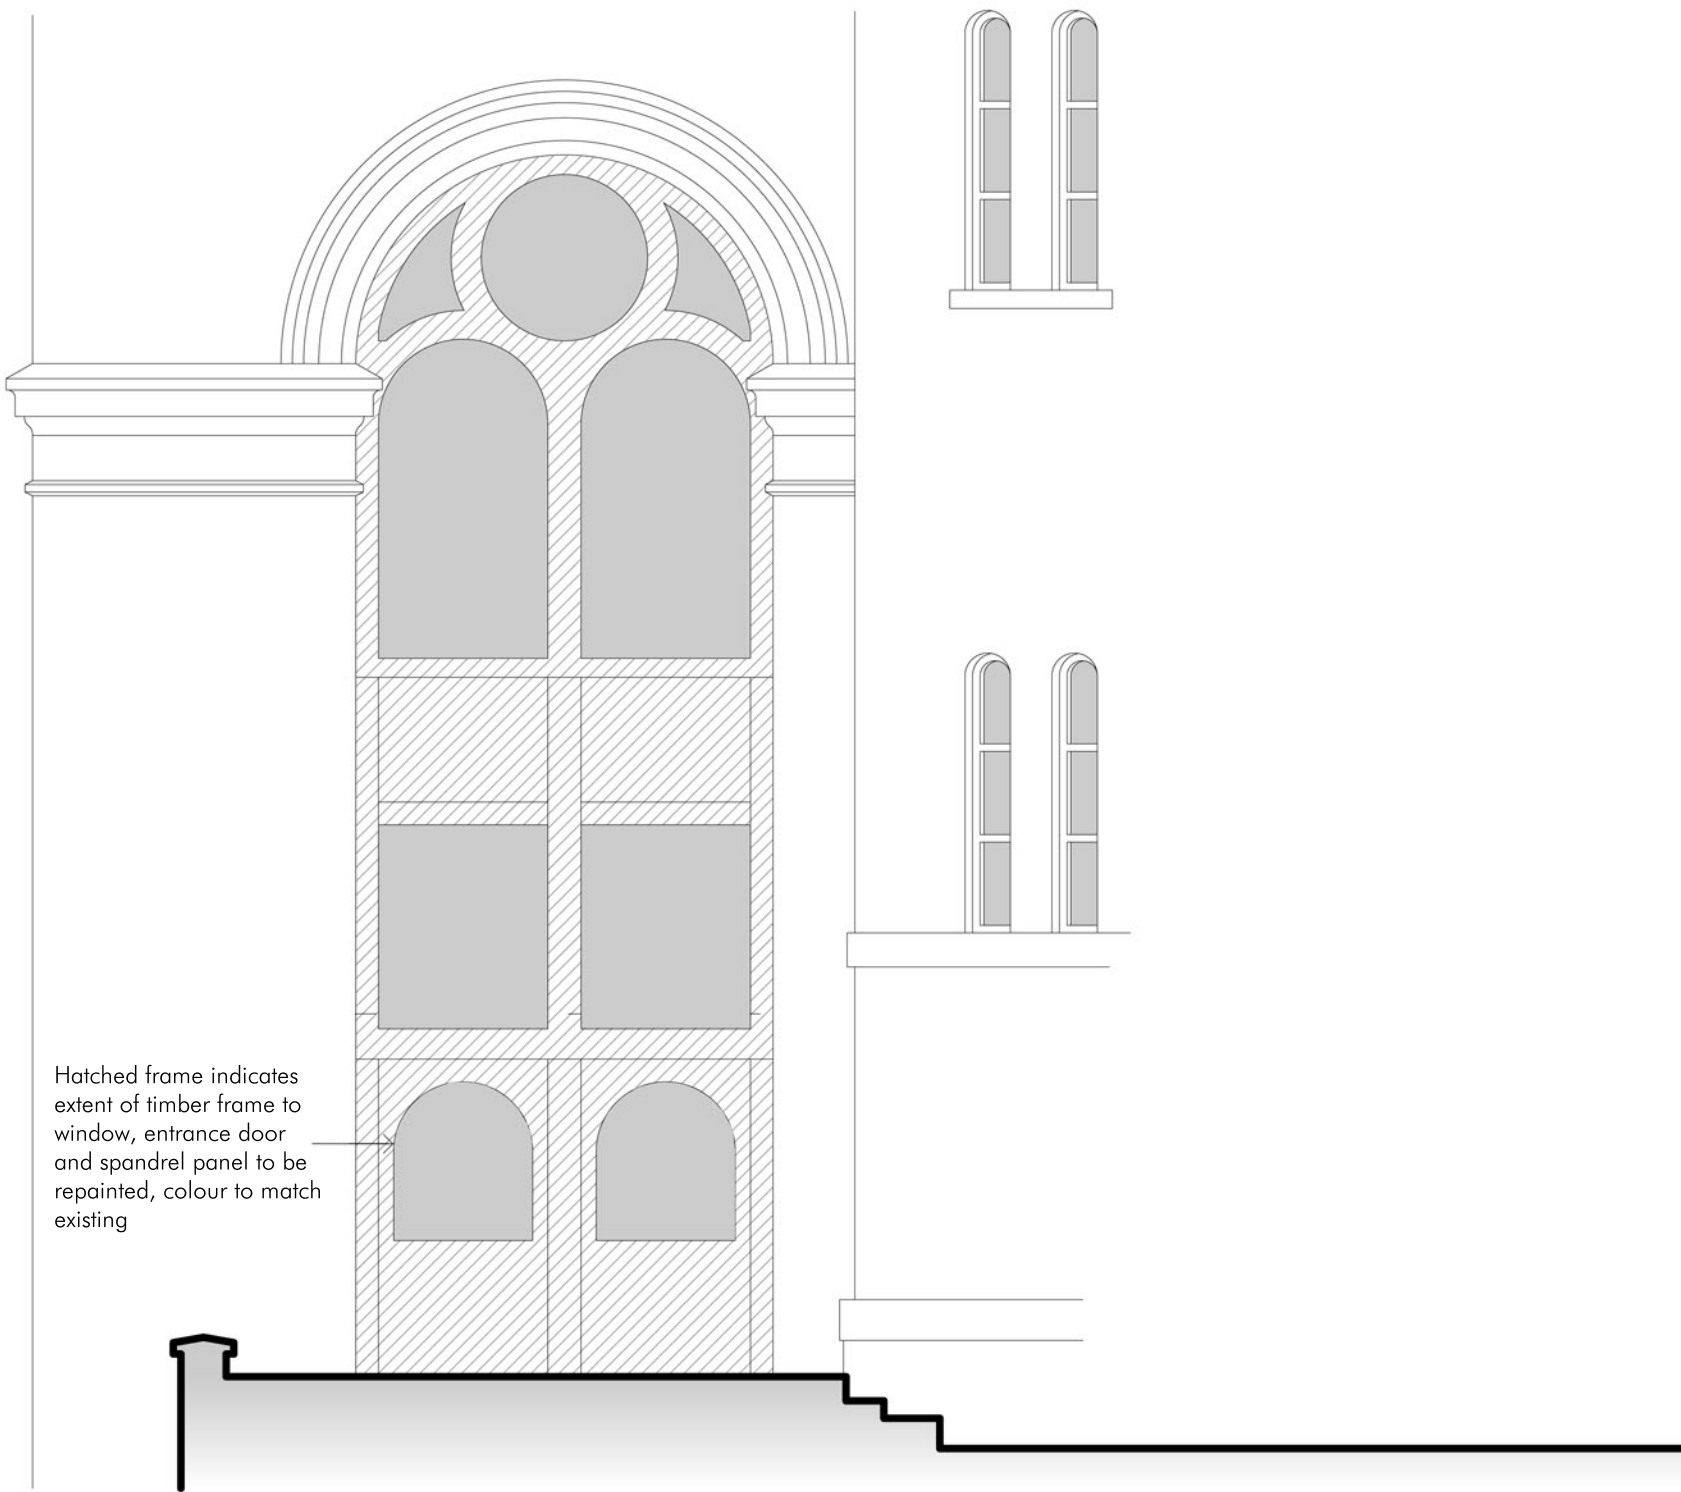

Proposed Elevation A 1:50



Existing Entrance Doors




Existing Lobby



Existing Entrance Doors



Fire Rated Mailbox

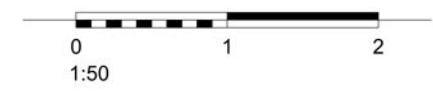

PLANNING ISSUE	DMG	REV A: ADDED LOBBY DOOR, RETAINED EXISTING EXTERNAL ENTRANCE DOORS	JULY 21	
	DMG	DRAWN	APRIL 21	
	DRAWN	REVISION	DATE	VER
	PROJECT MEDLOCK VICTORIA MILL MILES PLATTING TITLE PROPOSED GROUND FLOOR STAIRCASE C ALTERATIONS TO ENTRANCE LOBBY SCALE 1:50 @ A1 JOB No MED02 DRAWING No AP107 REV A			
	AP ALLISON PIKE ARCHITECTS & DESIGNERS 7 Buxton Road West, Disley, Stockport, Cheshire, SK12 2AE. Website: www.allisonpike.com Telephone: 01663 763000 Facsimile: 01663 766772 Email: studio@allisonpike.com © Allison Pike Partnership Limited.			