




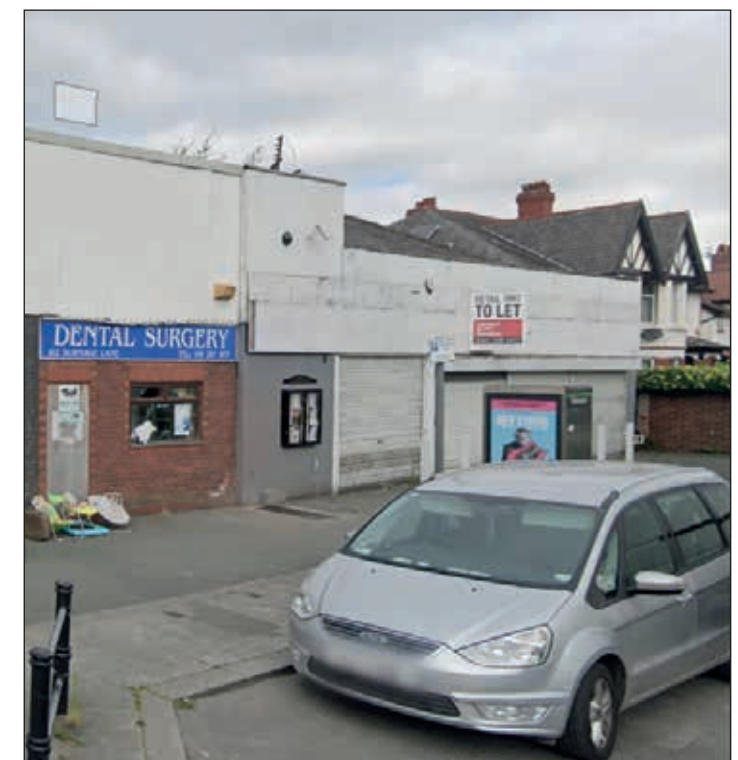


15 Barnes Wallis Rd, Fareham Hampshire PO15 5TT Tel: 023 8023 2311 Web: www.innovatesigns.co.uk Email: info@innovatesigns.co.uk	Client	One Stop Stores			Title	Proposal	Rev	Date	Description	Drw By	This drawing is for approval purposes. Please check all details noted on the drawing including spelling, and provide written confirmation of your approval to an Innovate Signs Project Manager. Once approved production will commence based on the approved drawing. Any changes made after production has begun will incur an additional cost.
	Site Name	Manchester, Burnage Road			Date	15/06/2021	A	01/06/21	Initial Visual	IW	
	Job No.	15705	Epos Code	5127	Scale	Do Not Scale	B	09/06/21	Fascia Spec to Franchise, trough light	IW	
	Proj Type	New Store			Drawn	IW	C	15/06/21	Replace 'Curry' with 'Apple Pie'	IW	
	PM	JG			Drwg No.	C	-	-	-	-	

Proposed Site Signage		Grocery / Low Affluence	
ITEM 1 - FASCIA See specification page for detail. A. size: 13,225mm x 750mm x 75mm [subject to survey]	ITEM 2 - WINDOW VINYLs Digitally printed window graphic ex-internally applied to glazing. Full height graphics are required to block view to back of counter, cigarette gantry area, and back of house areas, half height graphics are required to block view to back of shelving and refrigeration units, and remainder of graphics are safety and site id related. A to B. size: 3110mm x 2135mm [subject to survey]	ITEM 3 - MANIFESTATION Window manifestation size: to suit area	ITEM 4 - POSTER CASES Lockable poster cases, anodised silver - 3 off size: 575mm x 830mm

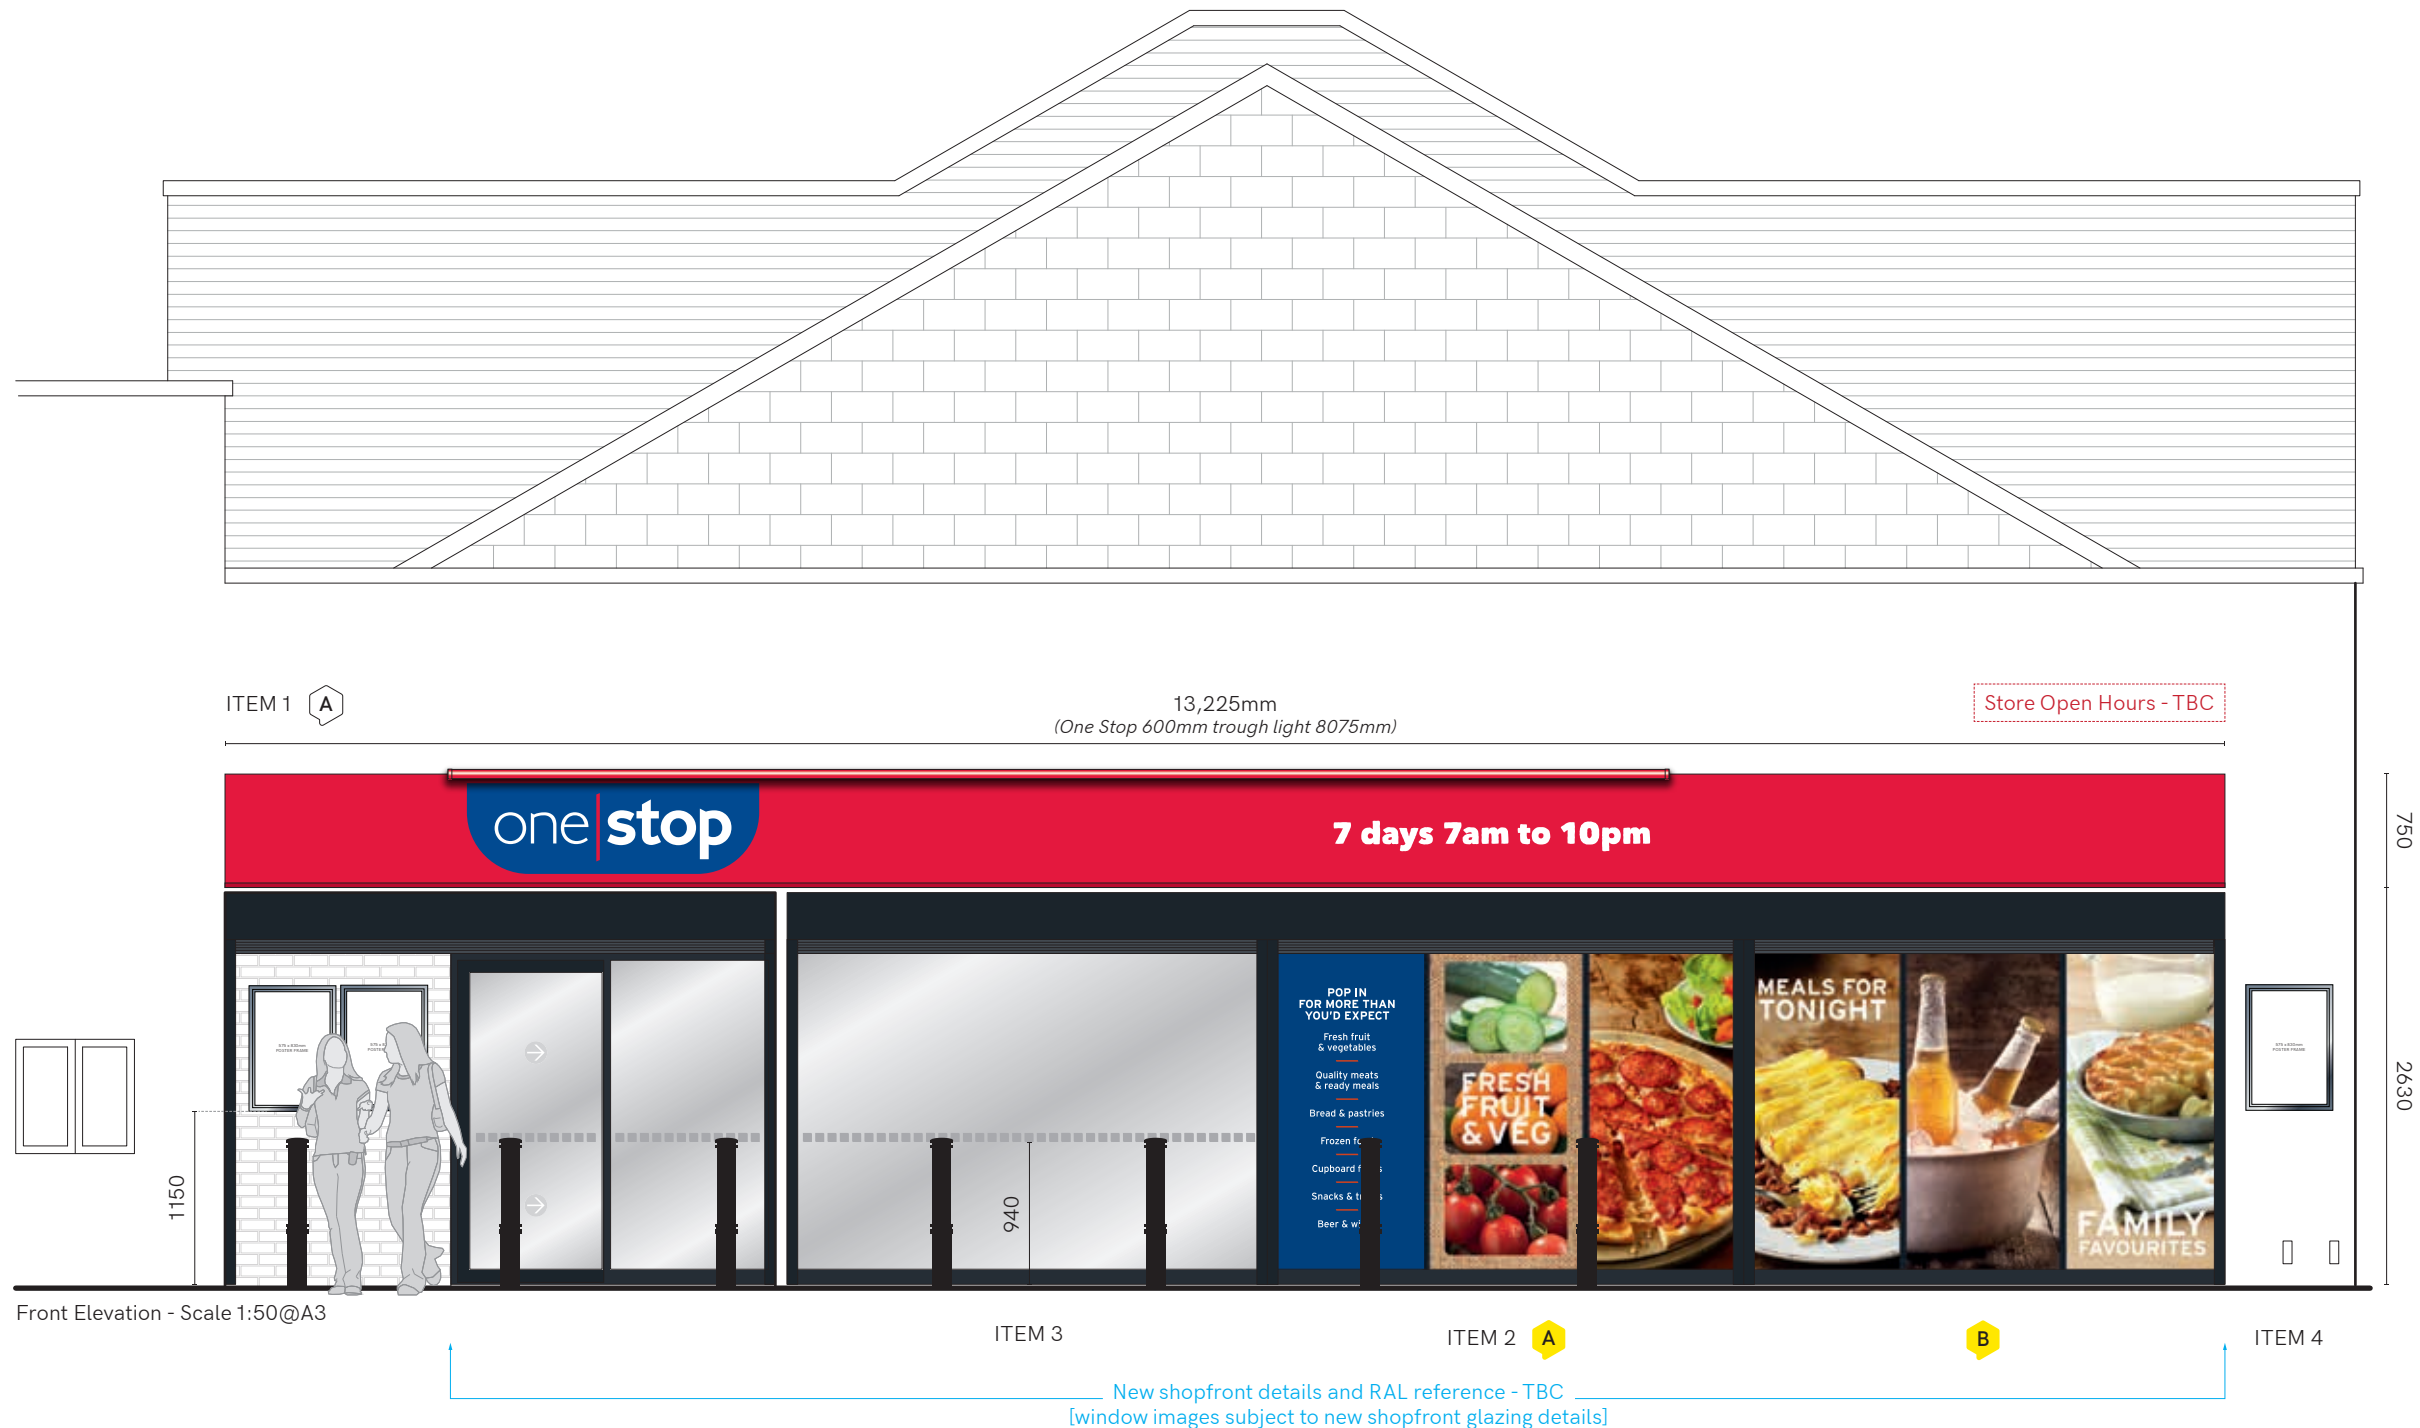

 + implementing your brand	15 Barnes Wallis Rd, Fareham Hampshire PO15 5TT Tel: 023 8023 2311 Web: www.innovatesigns.co.uk Email: info@innovatesigns.co.uk	Client	One Stop Stores			Title	Proposal	Rev	Date	Description	Drw By	This drawing is for approval purposes. Please check all details noted on the drawing including spelling, and provide written confirmation of your approval to an Innovate Signs Project Manager . Once approved production will commence based on the approved drawing. Any changes made after production has begun will incur an additional cost.
		Site Name	Manchester, Burnage Road			Date	15/06/2021	A	01/06/21	Initial Visual	IW	
		Job No.	15705	Epos Code	5127	Scale	Do Not Scale	B	09/06/21	Fascia Spec to Franchise, trough light	IW	
		Proj Type	New Store			Drawn	IW	C	15/06/21	Replace 'Curry' with 'Apple Pie'	IW	
		PM	JG			Drwg No.	C	-	-	-	-	

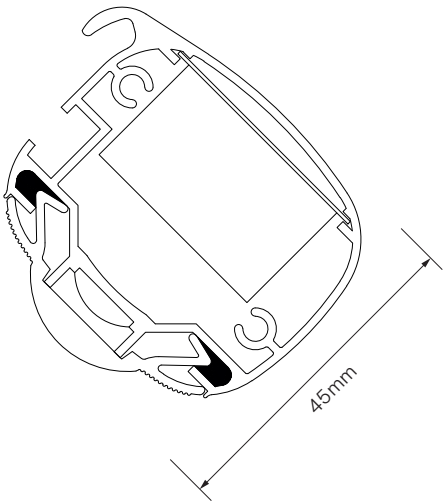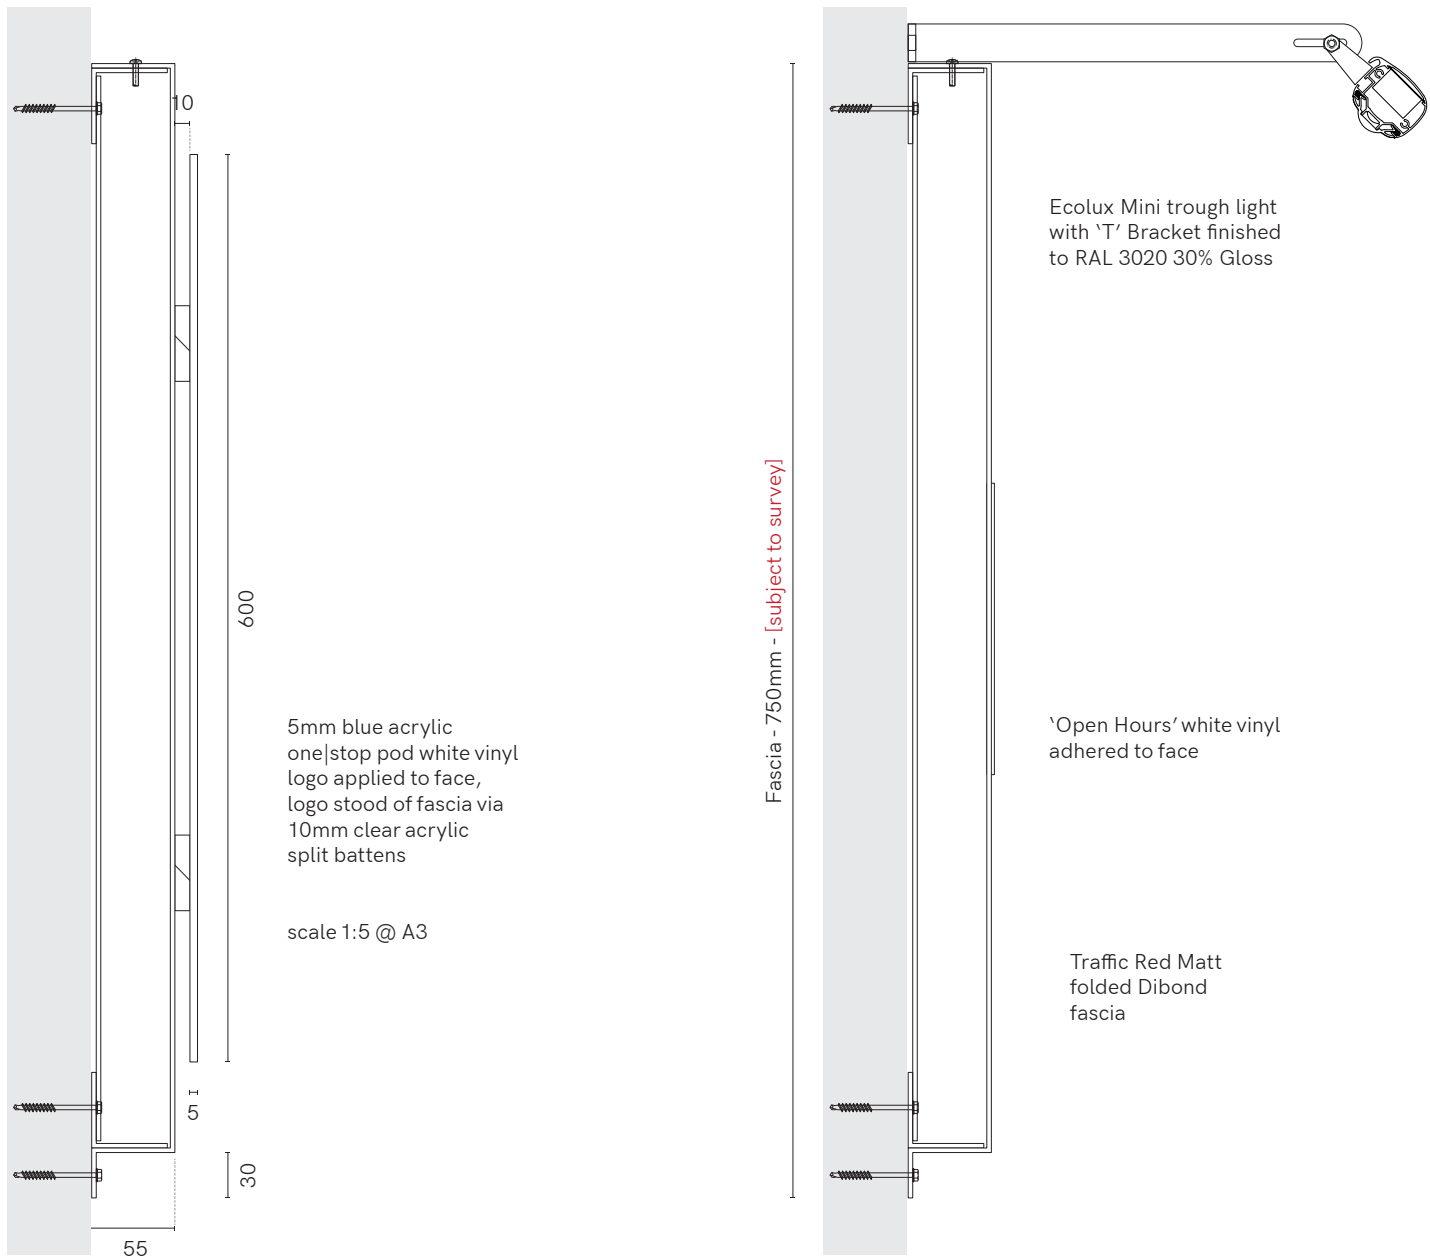

TECHNICAL SPECIFICATION - ECOLUX MINI

LED STRIP
Latest high lighting chip giving 1650 Lumens per metre LED output. Only 14.4 watts per metre power consumption 75% energy saving compared to Fluorescent.

24 volt input, less current less voltage drop. 6000k cool white or 3000k warm white 120 degree angle.

IP65 protected, 50,000 hours+ lamp life. 5 year Warranty.

Full CE certification and ROHS compliant.


DRIVERS
Epoxy encapsulated fully isolated case with IP67 protection. Constant voltage design. Short circuit, over current, over voltage protection.
Fitted onto quick release slide in Gear Trays. Full CE certification and ROHS compliant.

LIGHT FITTING
Specially designed 45mm aluminium extrusion supplied up to 6000mm lengths which can be joined together using cast aluminium connectors.

Die cast aluminium end caps with rear cable entry standard 300mm multi brackets.

Snap-in polycarbonate 90 degree magnifying lens diffuser. Casing sealed and certificated to IP65.

Full CE certificate and 5 year parts warranty. Conforms to BS EN 60598-1:2015 and BS EN 60598-2-1:1989 'UK Deviations Only'.

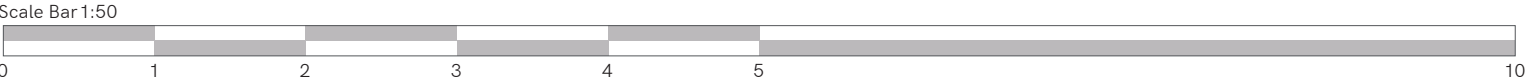

+ implementing
your brand

15 Barnes Wallis Rd, Fareham
Hampshire PO15 5TT





Tel: 023 8023 2311
Web: www.innovatesigns.co.uk
Email: info@innovatesigns.co.uk

Client	One Stop Stores				Title	Proposal	Rev	Date	Description	Drw By
Site Name	Manchester, Burnage Road				Date	15/06/2021	A	01/06/21	Initial Visual	IW
Job No.	15705	Epos Code	5127		Scale	Do Not Scale	B	09/06/21	Fascia Spec to Franchise, trough light	IW
Proj Type	New Store				Drawn	IW	C	15/06/21	Replace 'Curry' with 'Apple Pie'	IW
PM	JG				Drwg No.	C	-	-	-	-

This drawing is for approval purposes.
Please check all details noted on the drawing including spelling, and provide written confirmation of your approval to an **Innovate Signs Project Manager**. Once approved production will commence based on the approved drawing. Any changes made after production has begun will incur an additional cost.



ONE STOP STORES LTD
180 Burnage Lane, Burnage, Manchester M19 1EF

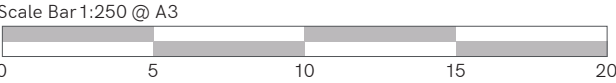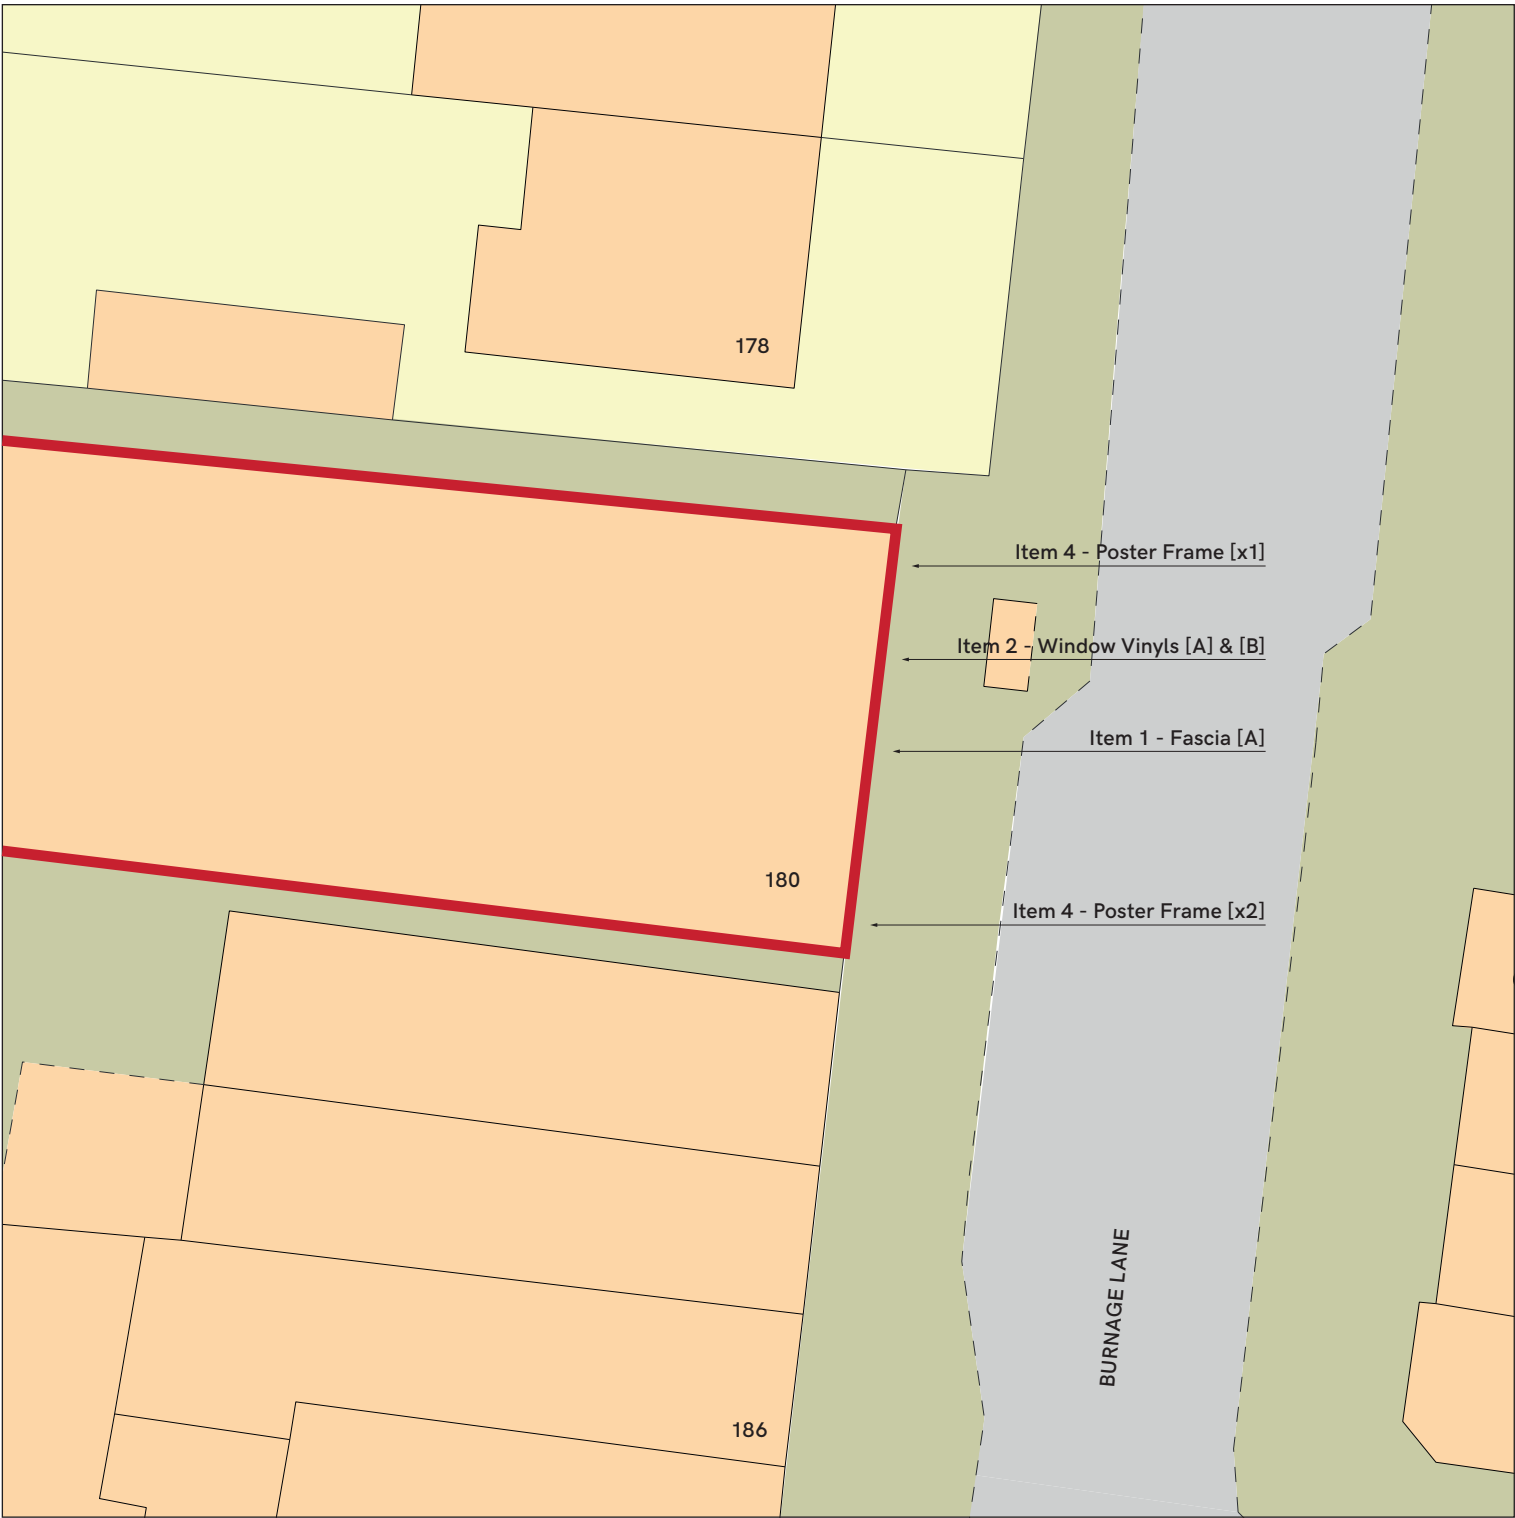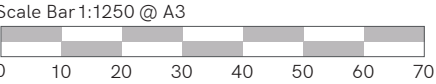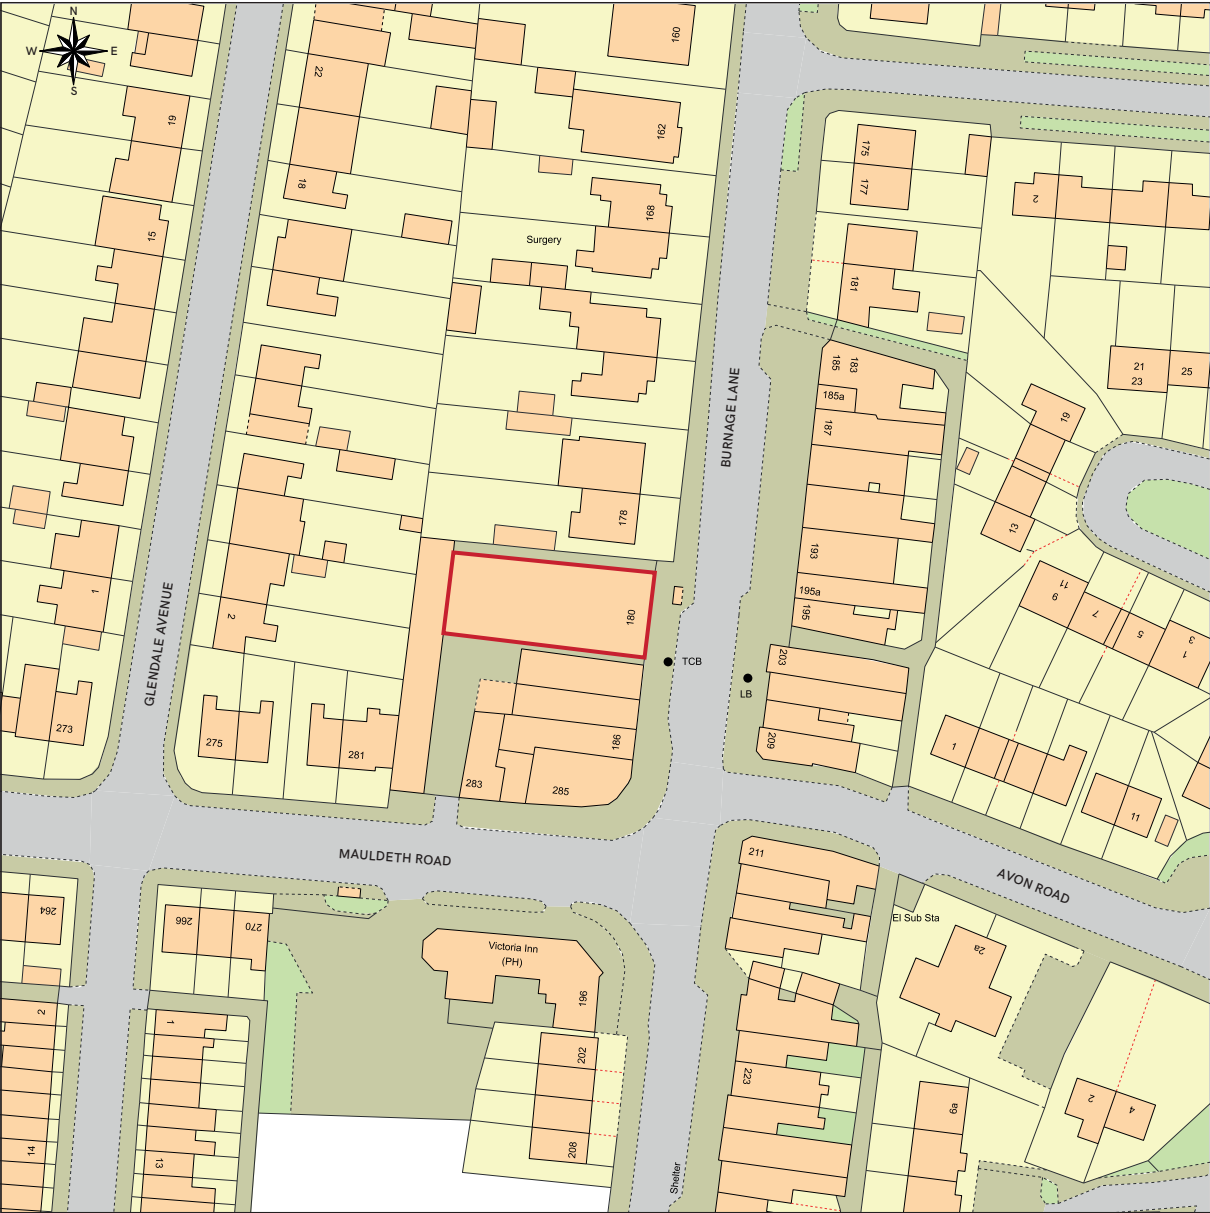

 + implementing your brand	15 Barnes Wallis Rd, Fareham Hampshire PO15 5TT				Client	One Stop Stores			Title	Proposal	Rev	Date	Description	Drw By	This drawing is for approval purposes. Please check all details noted on the drawing including spelling, and provide written confirmation of your approval to an Innovate Signs Project Manager . Once approved production will commence based on the approved drawing. Any changes made after production has begun will incur an additional cost.
	Tel: 023 8023 2311 Web: www.innovatesigns.co.uk Email: info@innovatesigns.co.uk				Site Name	Manchester, Burnage Road			Date	15/06/2021	A	01/06/21	Initial Visual	IW	
					Job No.	15705	Epos Code	5127	Scale	Do Not Scale	B	09/06/21	Fascia Spec to Franchise, trough light	IW	
					Proj Type	New Store			Drawn	IW	C	15/06/21	Replace 'Curry' with 'Apple Pie'	IW	
					PM	JG			Drwg No.	C	-	-	-	-	