


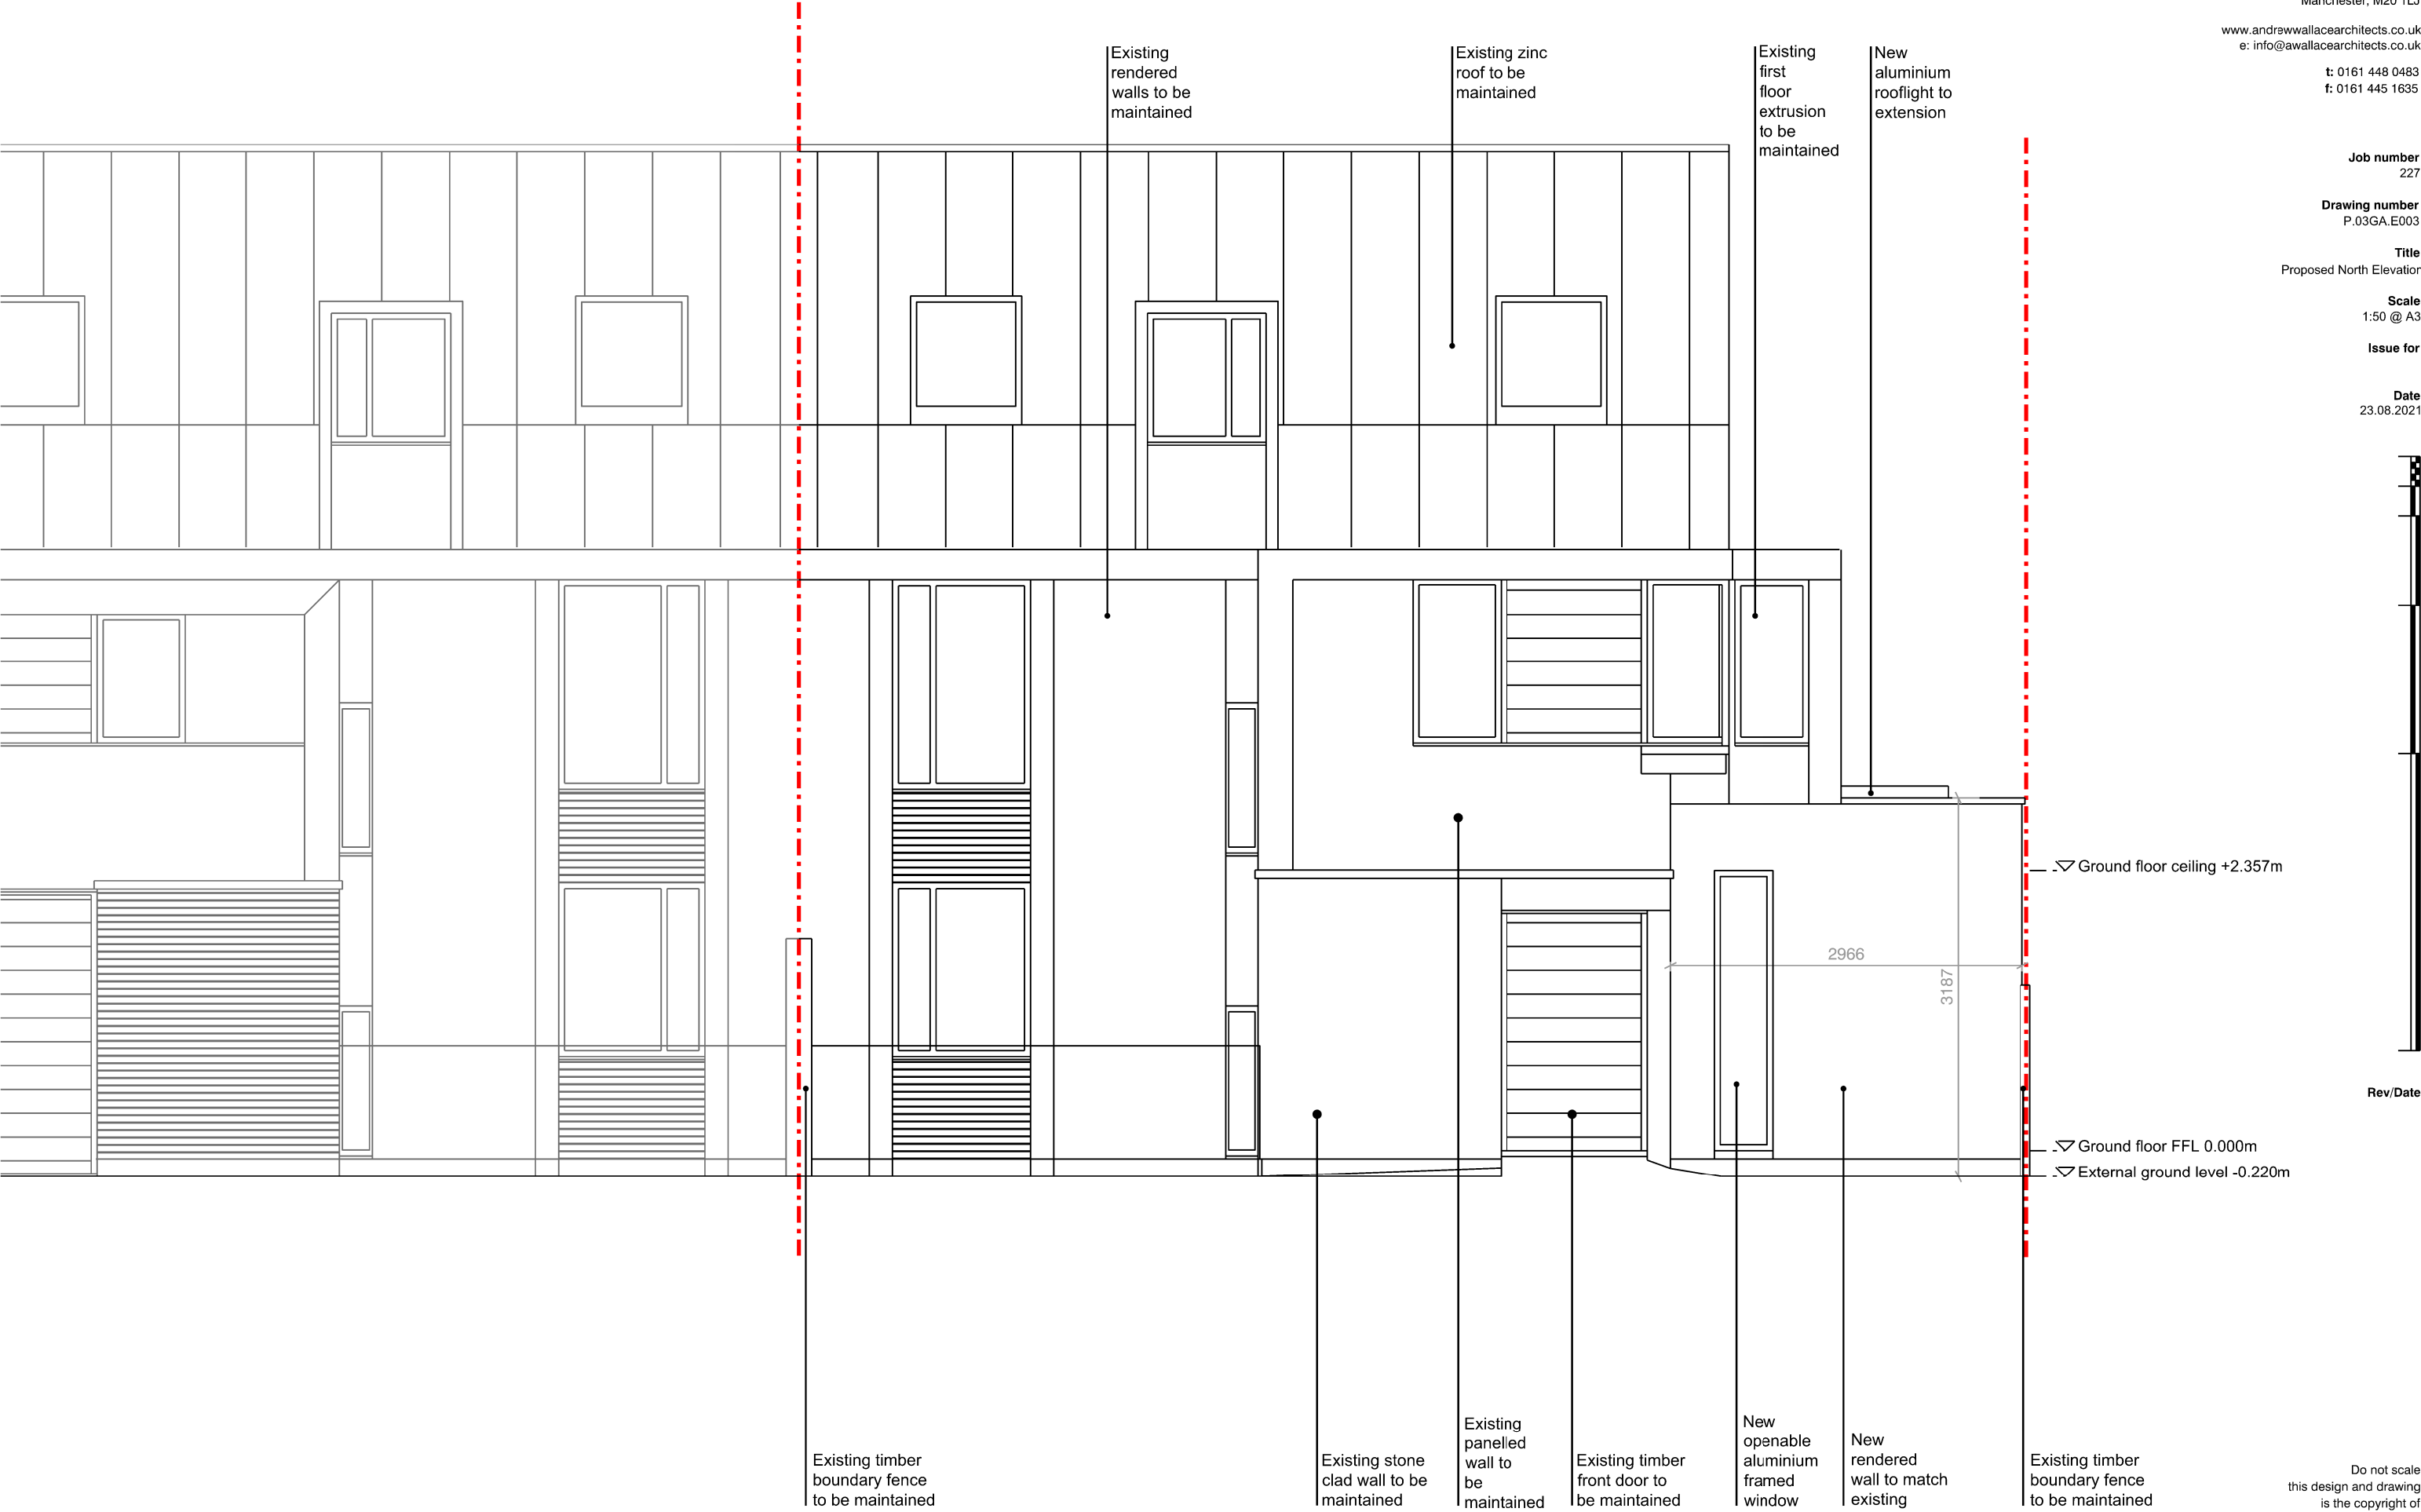

Proposed North Elevation