
THIRD FLOOR

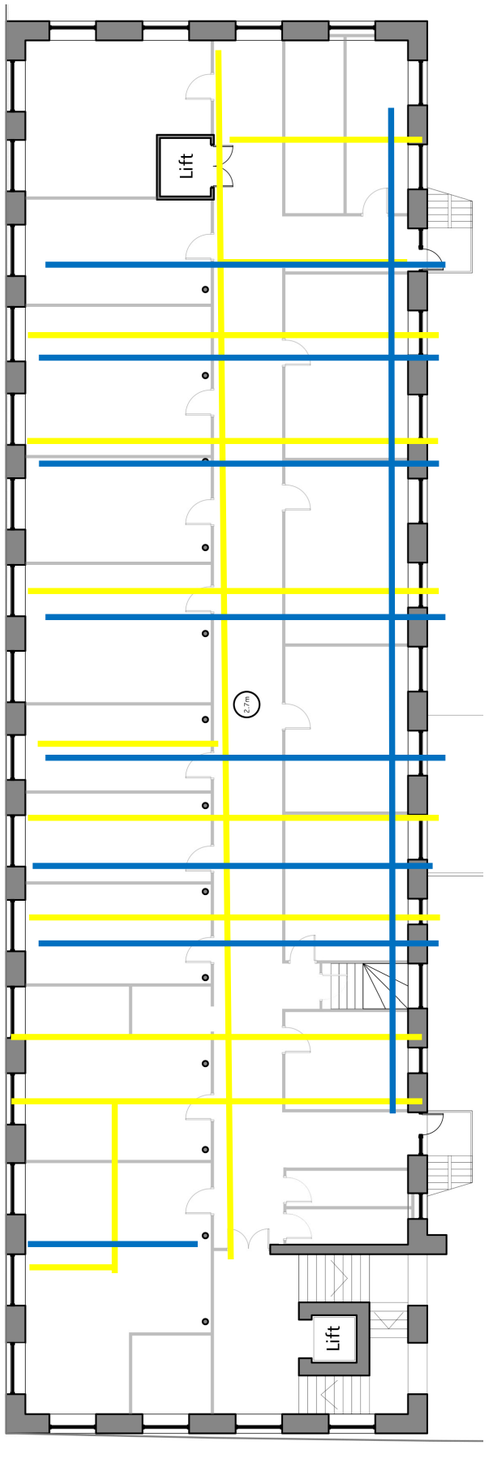

Electrical Conduit, Light Fittings and Pipes to be Removed

Services isolation is to be confirmed before commencement of these works.

Any fixtures attached to the ceilings will be left in place.


Access to the hanging brackets for cables will be gained and the equipment will be size reduced, either employing hand-tools to uncouple or snips to cut fixing wires.

Each smoke detector will have its cable severed and the unit uncoupled from its fixing employing hand tool.

Working off podium Operatives will remove light fittings and unclip the lighting tube from its fixing. Any fluorescent tubes will be carefully removed and recycled.


Water pipes will be accessed from a podium and cut leaving any fixed brackets to the ceiling in place.

All waste will be transferred to skips on site.

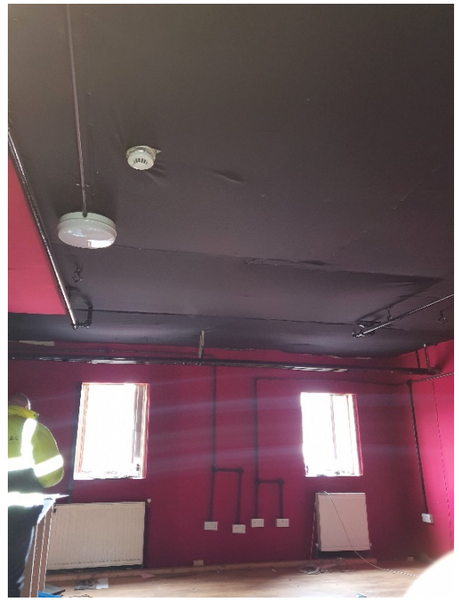





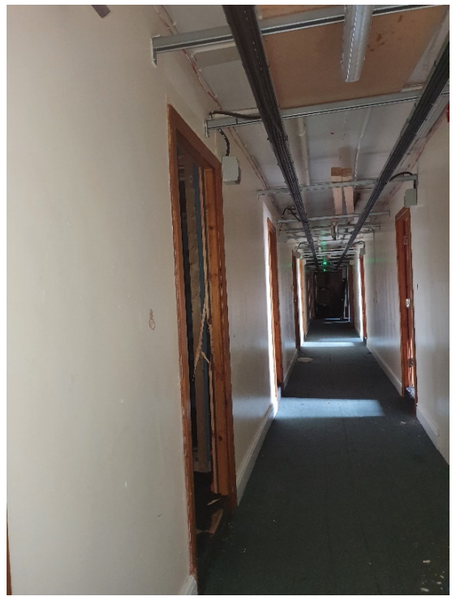

Electrical Conduit, Light Fittings and Pipes to be Removed

Plan not to scale and pipework shown indicatively*