
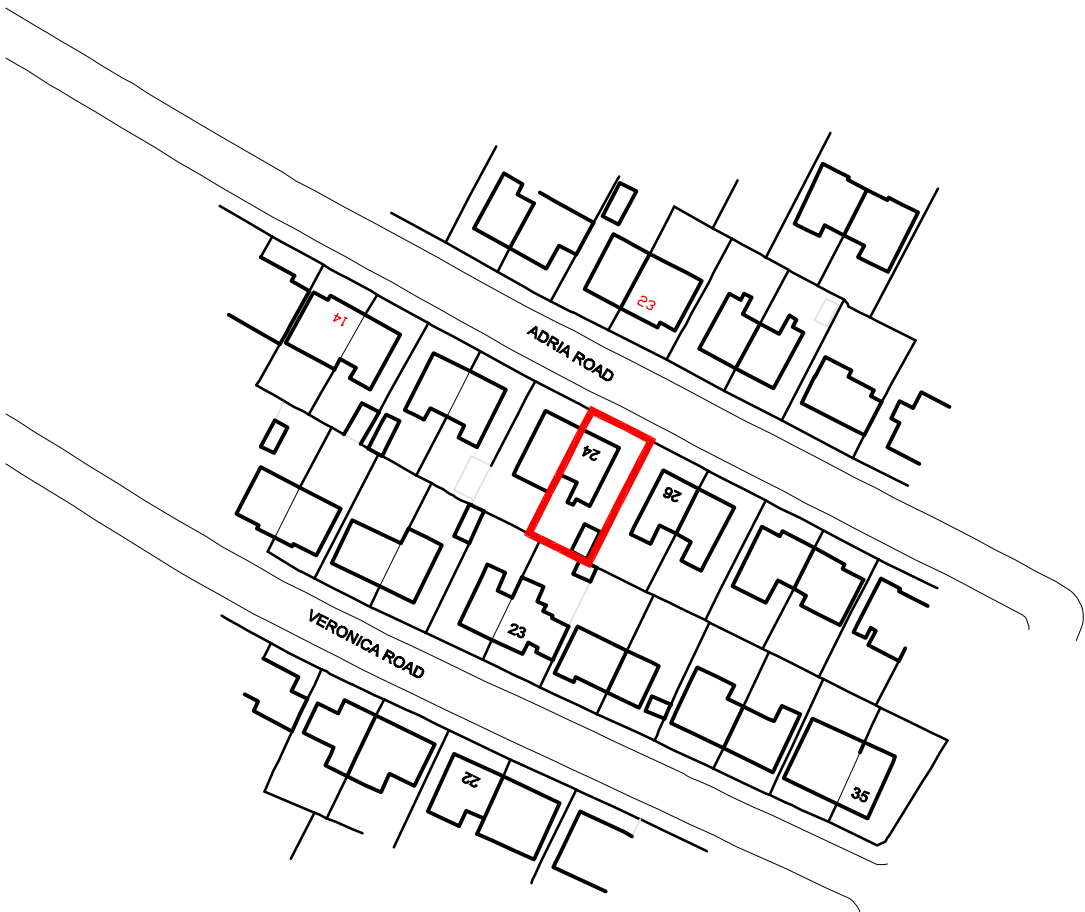


Block Location Plan

24 ADRIA ROAD, DIDSBURY, MANCHESTER

Scale 1:1250 @ A4

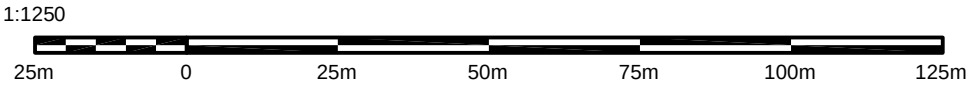

REV	DATE	DRAWN BY
PROPOSED EXTENSION & INTERNAL ALTERATION		
for MR & MRS. STANLEY-JONES		
BLOCK LOCATION PLAN		
STATUS	P	P - PRELIMINARY T - TENDER
		C - CONSTRUCTION R - REVISION
DRAWN BY:	JDP	CHECKED BY:
C:\Planning\1901\24 Adria Rd, Manchester		1901-01
		-