


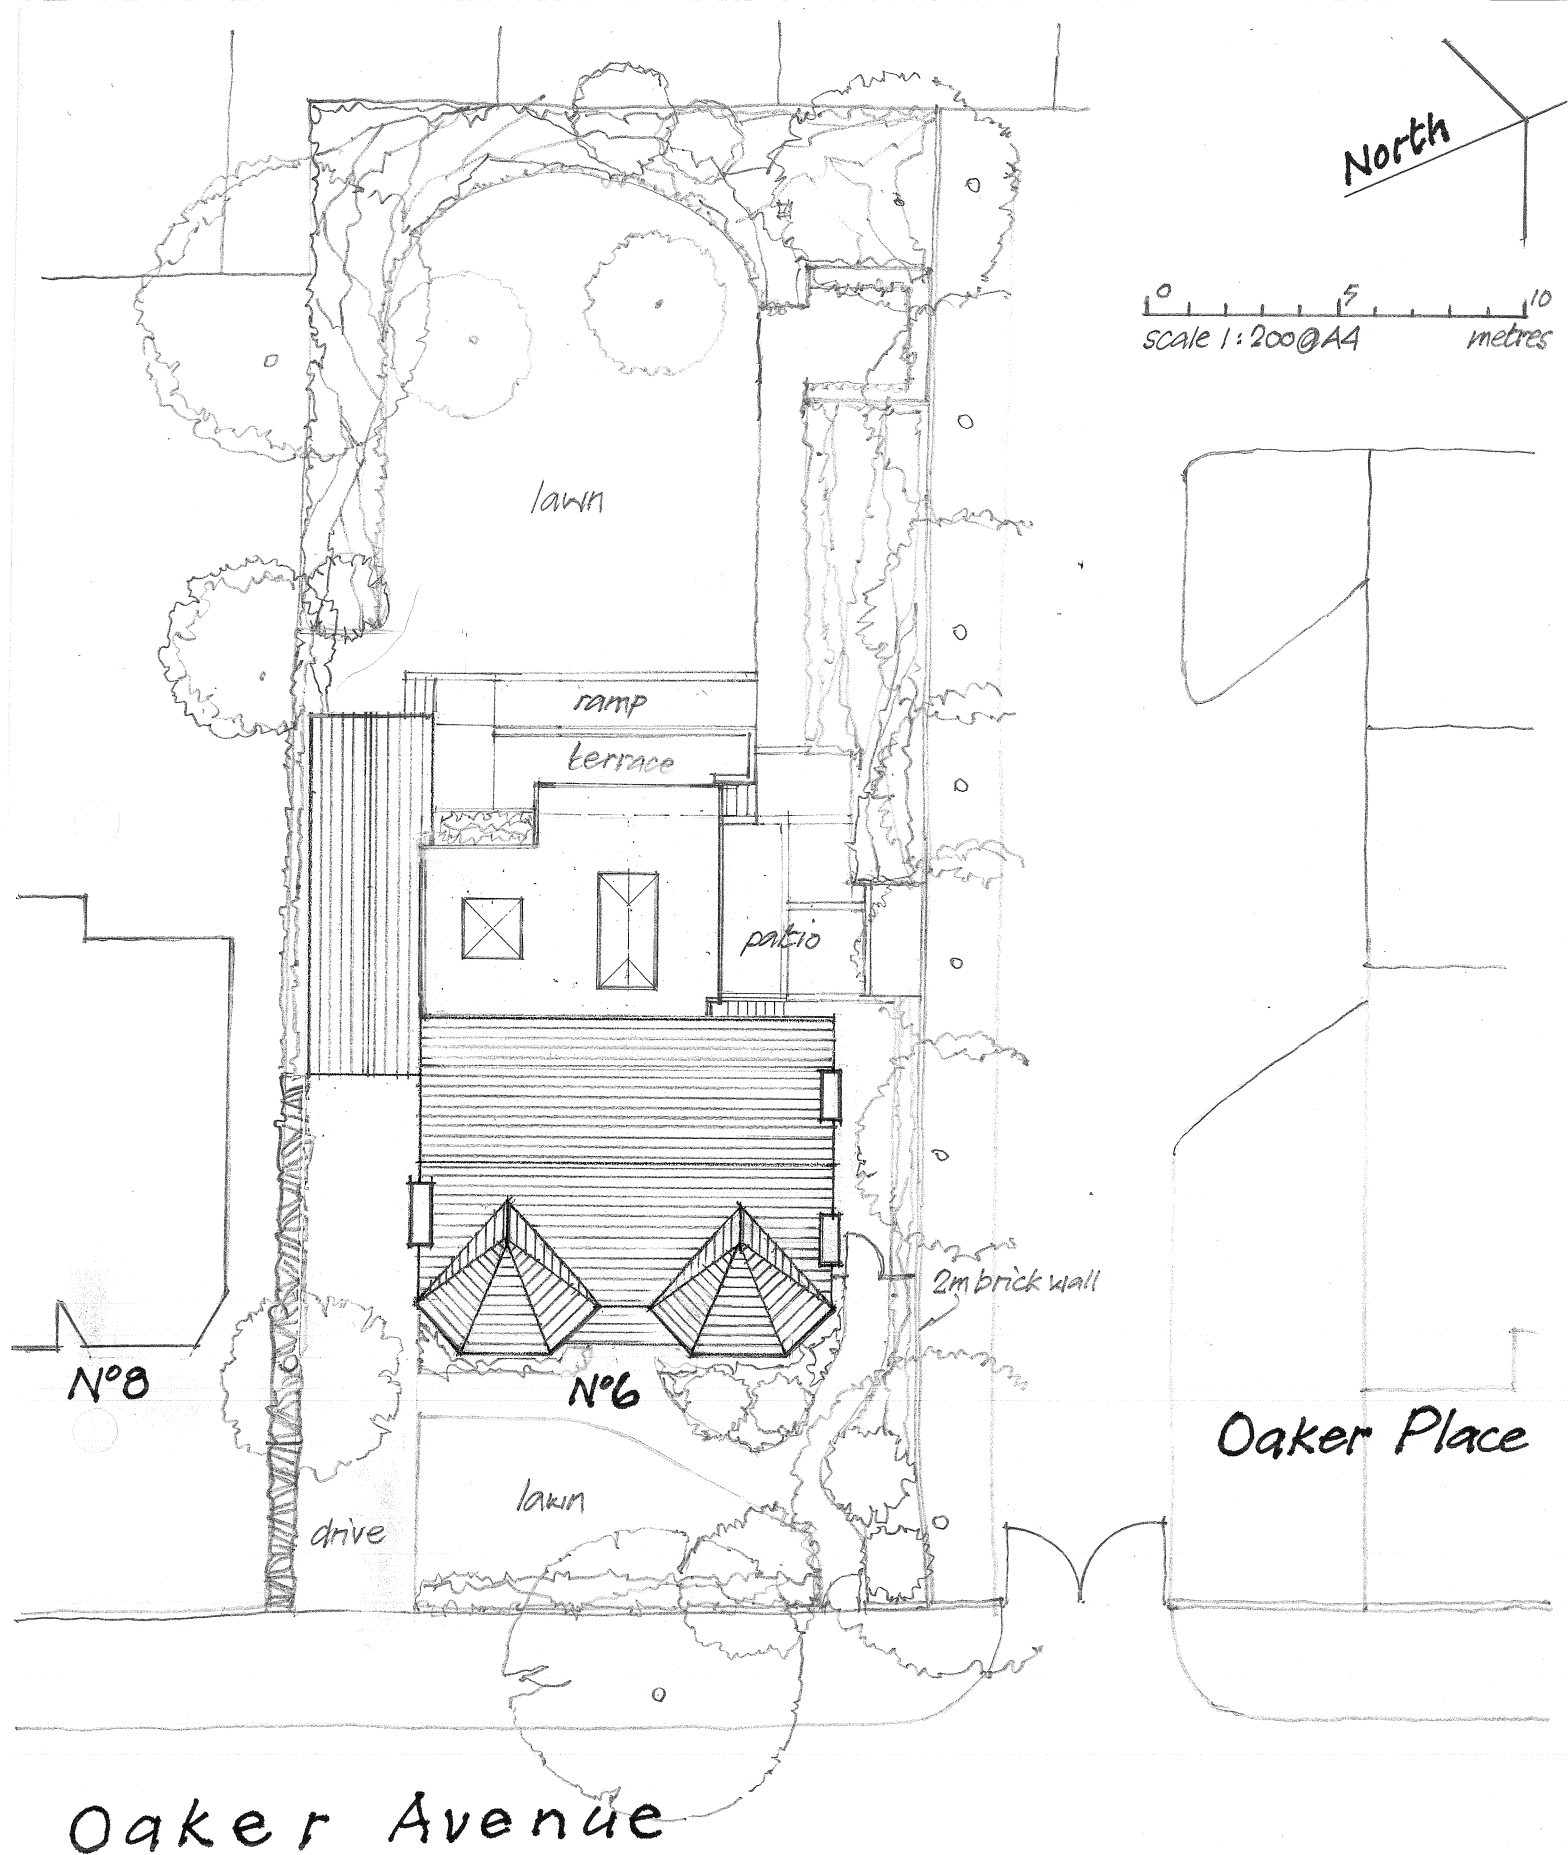

6 Oaker Avenue, Didsbury: site plan - as built

1:200 @ A4 December 2021

J. HART ARB