




This drawing is the copyright of LDM Design.
All dimensions to be checked on site.
Do not scale.
All levels to be checked on site and refer to Ordnance
Survey Datum Newlyn unless alternative datum given.
All errors and omissions to be reported to the Architect
prior to commencement.
This drawing must be read in conjunction with the relevant
specification clauses.
This drawing must not be used on site unless issued for
construction.

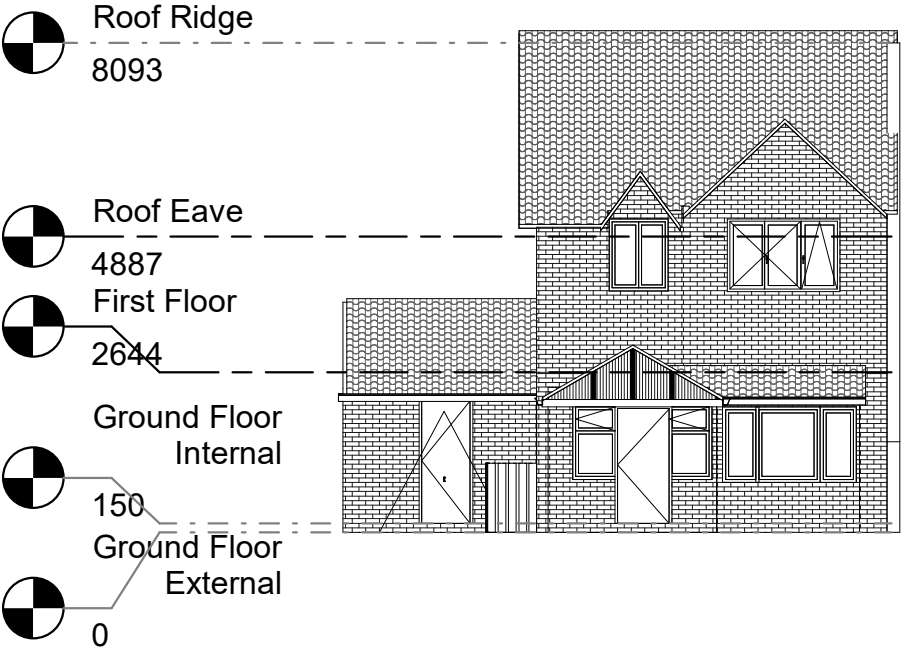

1 Front Proposed
1 : 125

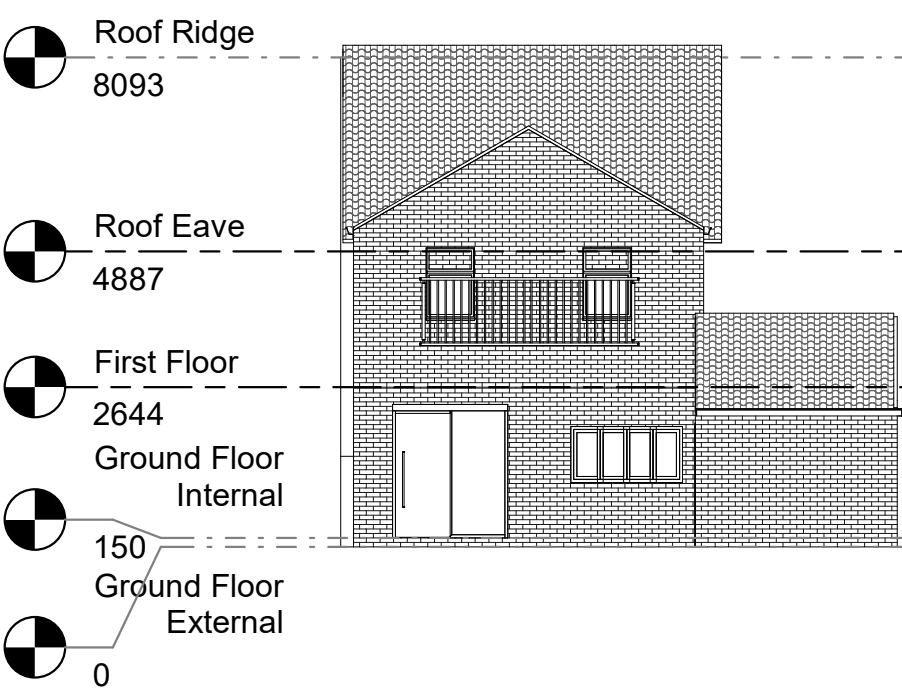


3 Rear Proposed
1 : 125

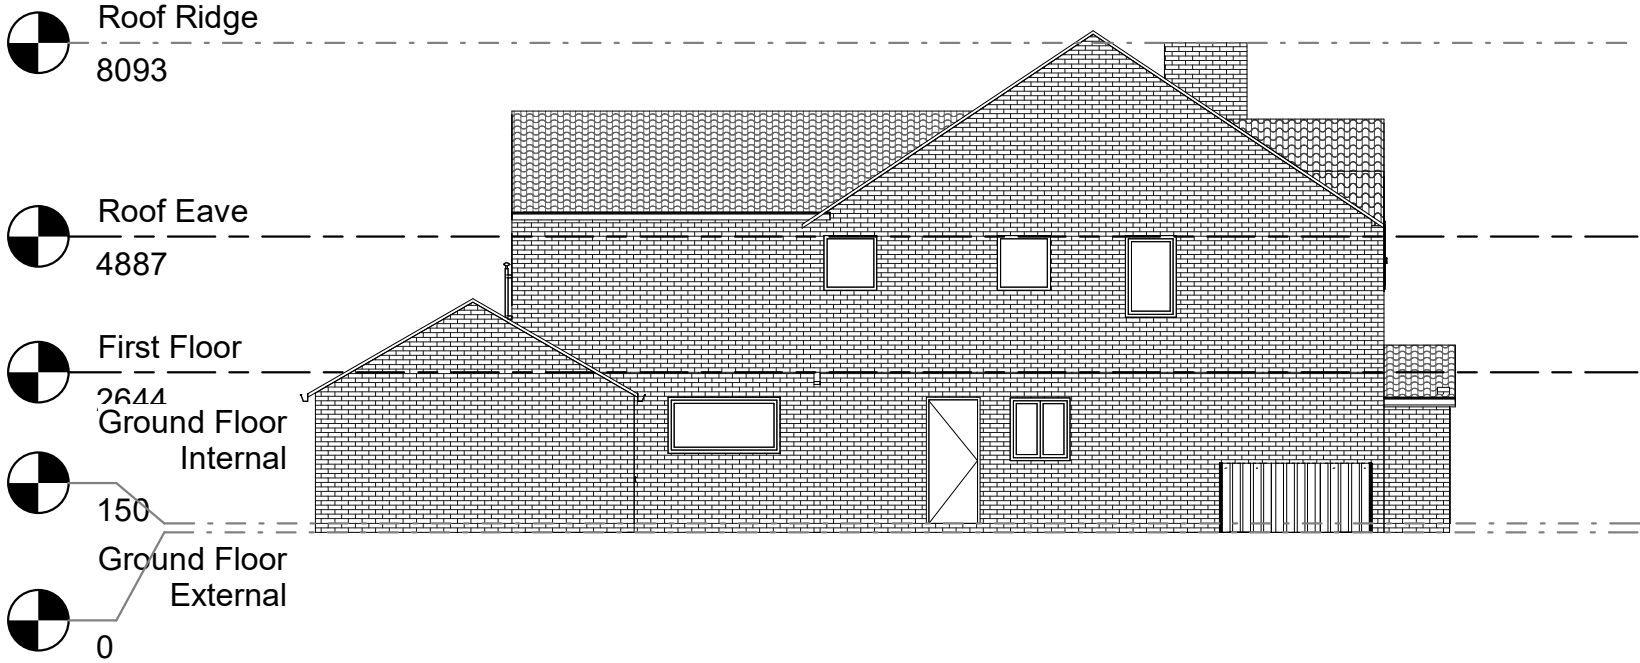

2 Left Proposed
1 : 125



4 Right Proposed
1 : 125

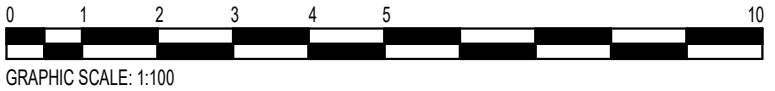

LDM Design

PROJECT
5 Twyford Close, M20 2YR

SHEET
Proposed layout elevations

CLIENT
Dr Jing Zhao

Scale (@ A3)
1 : 125

Drawn by
HS

Checked by

DRAWING NUMBER
PS232

REV