Side Elevation

Rear Elevation

Front Elevation

Side Elevation

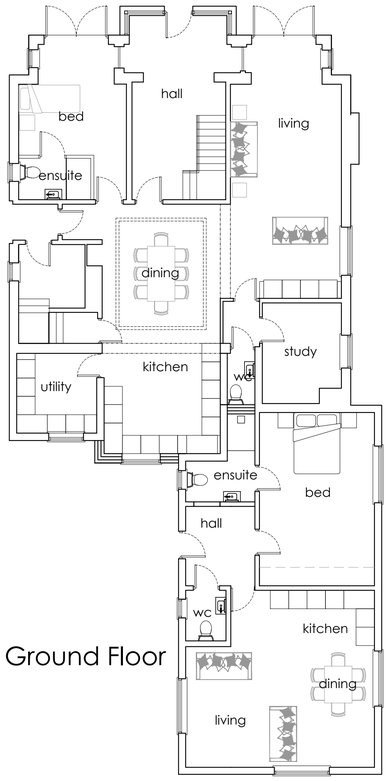

Ground Floor

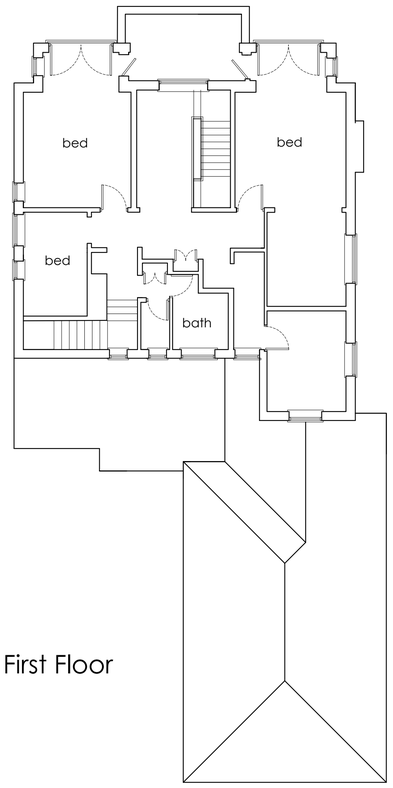

First Floor

Scale Bar 1:100

0m 1 2 3 4 5 10 15 20m

PLANNING DRAWINGS
All dimensions are to be checked by client. Any discrepancies are to be reported to the Architect. This drawing to be Read in Conjunction with all associated Architects or Consultants Details & Specifications. This drawing is for illustrative purposes only and does not form part of any contract.

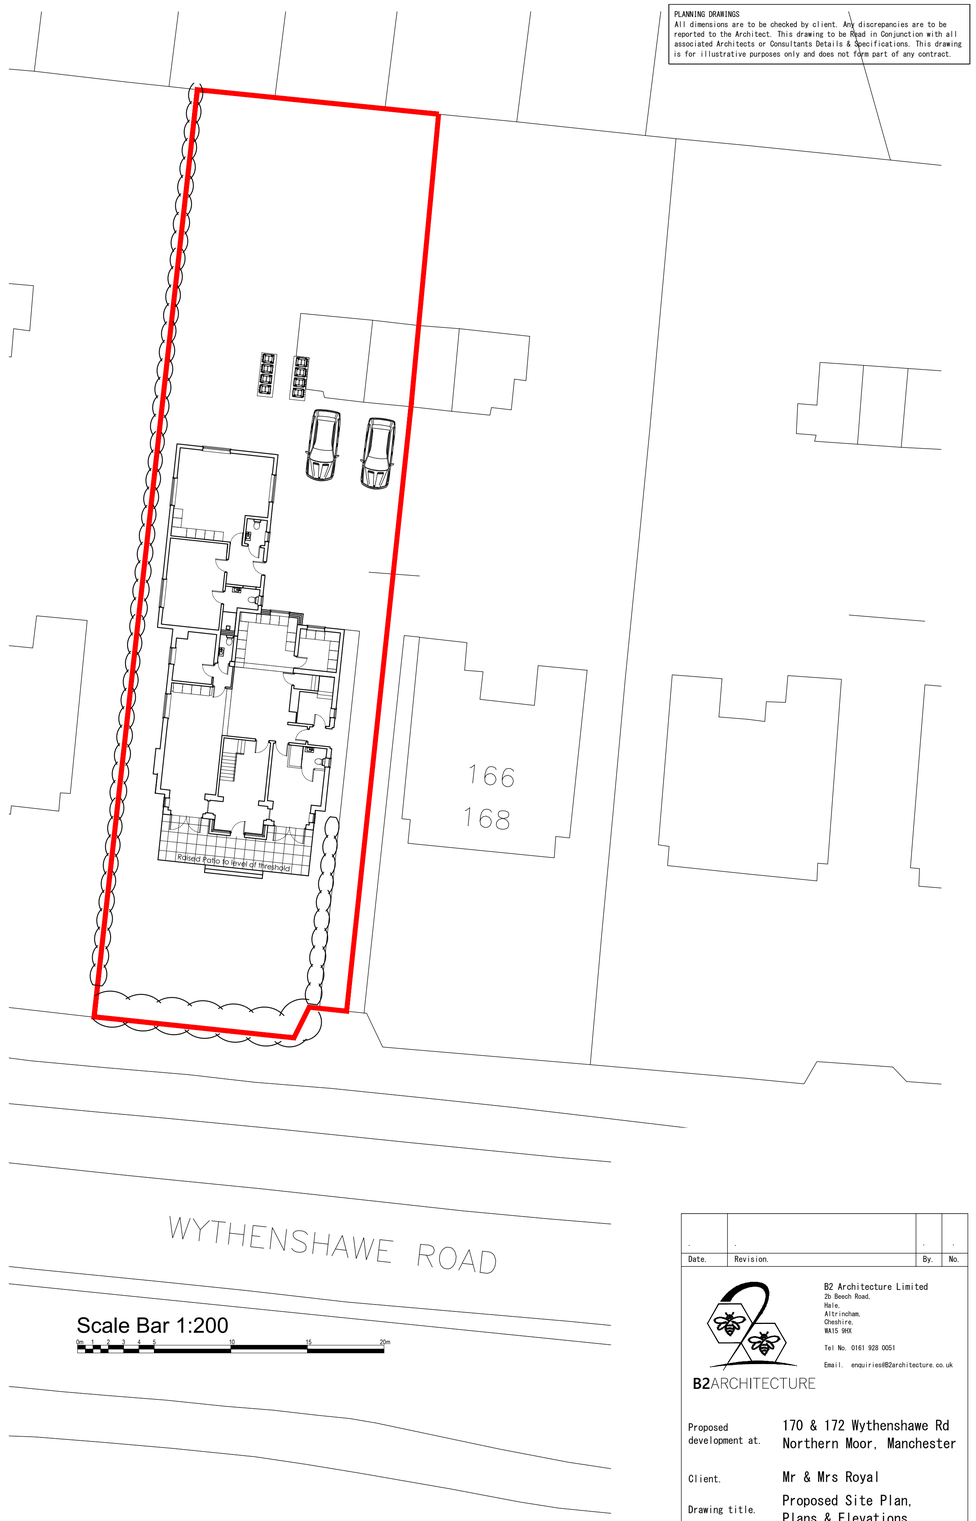

Scale Bar 1:200

0m 1 2 3 4 5 10 15 20m

Date.	Revision.	By.	No.
.	.	.	.

B2 Architecture Limited
2b Beech Road,
Hale,
Altrincham,
Cheshire,
WA15 9RX

Tel No. 0161 928 0051

Email. enquiries@B2architecture.co.uk

B2ARCHITECTURE

Proposed development at. 170 & 172 Wythenshawe Rd Northern Moor, Manchester

Client. Mr & Mrs Royal

Drawing title. Proposed Site Plan, Plans & Elevations

Status. Planning	Date. JULY 2021
Scale. 1:100&1:200 @ A1	Drawn. PGJA
Checked. B2 Architecture	
Job No. 21-61	Drawing No. 02
Revision. .	

© THIS DRAWING AND THE BUILDING WORKS DEPICTED THEREIN ARE THE COPYRIGHT OF B2 ARCHITECTURE LIMITED AND MAY NOT BE USED, COPIED OR AMENDED EXCEPT BY WRITTEN PERMISSION.