


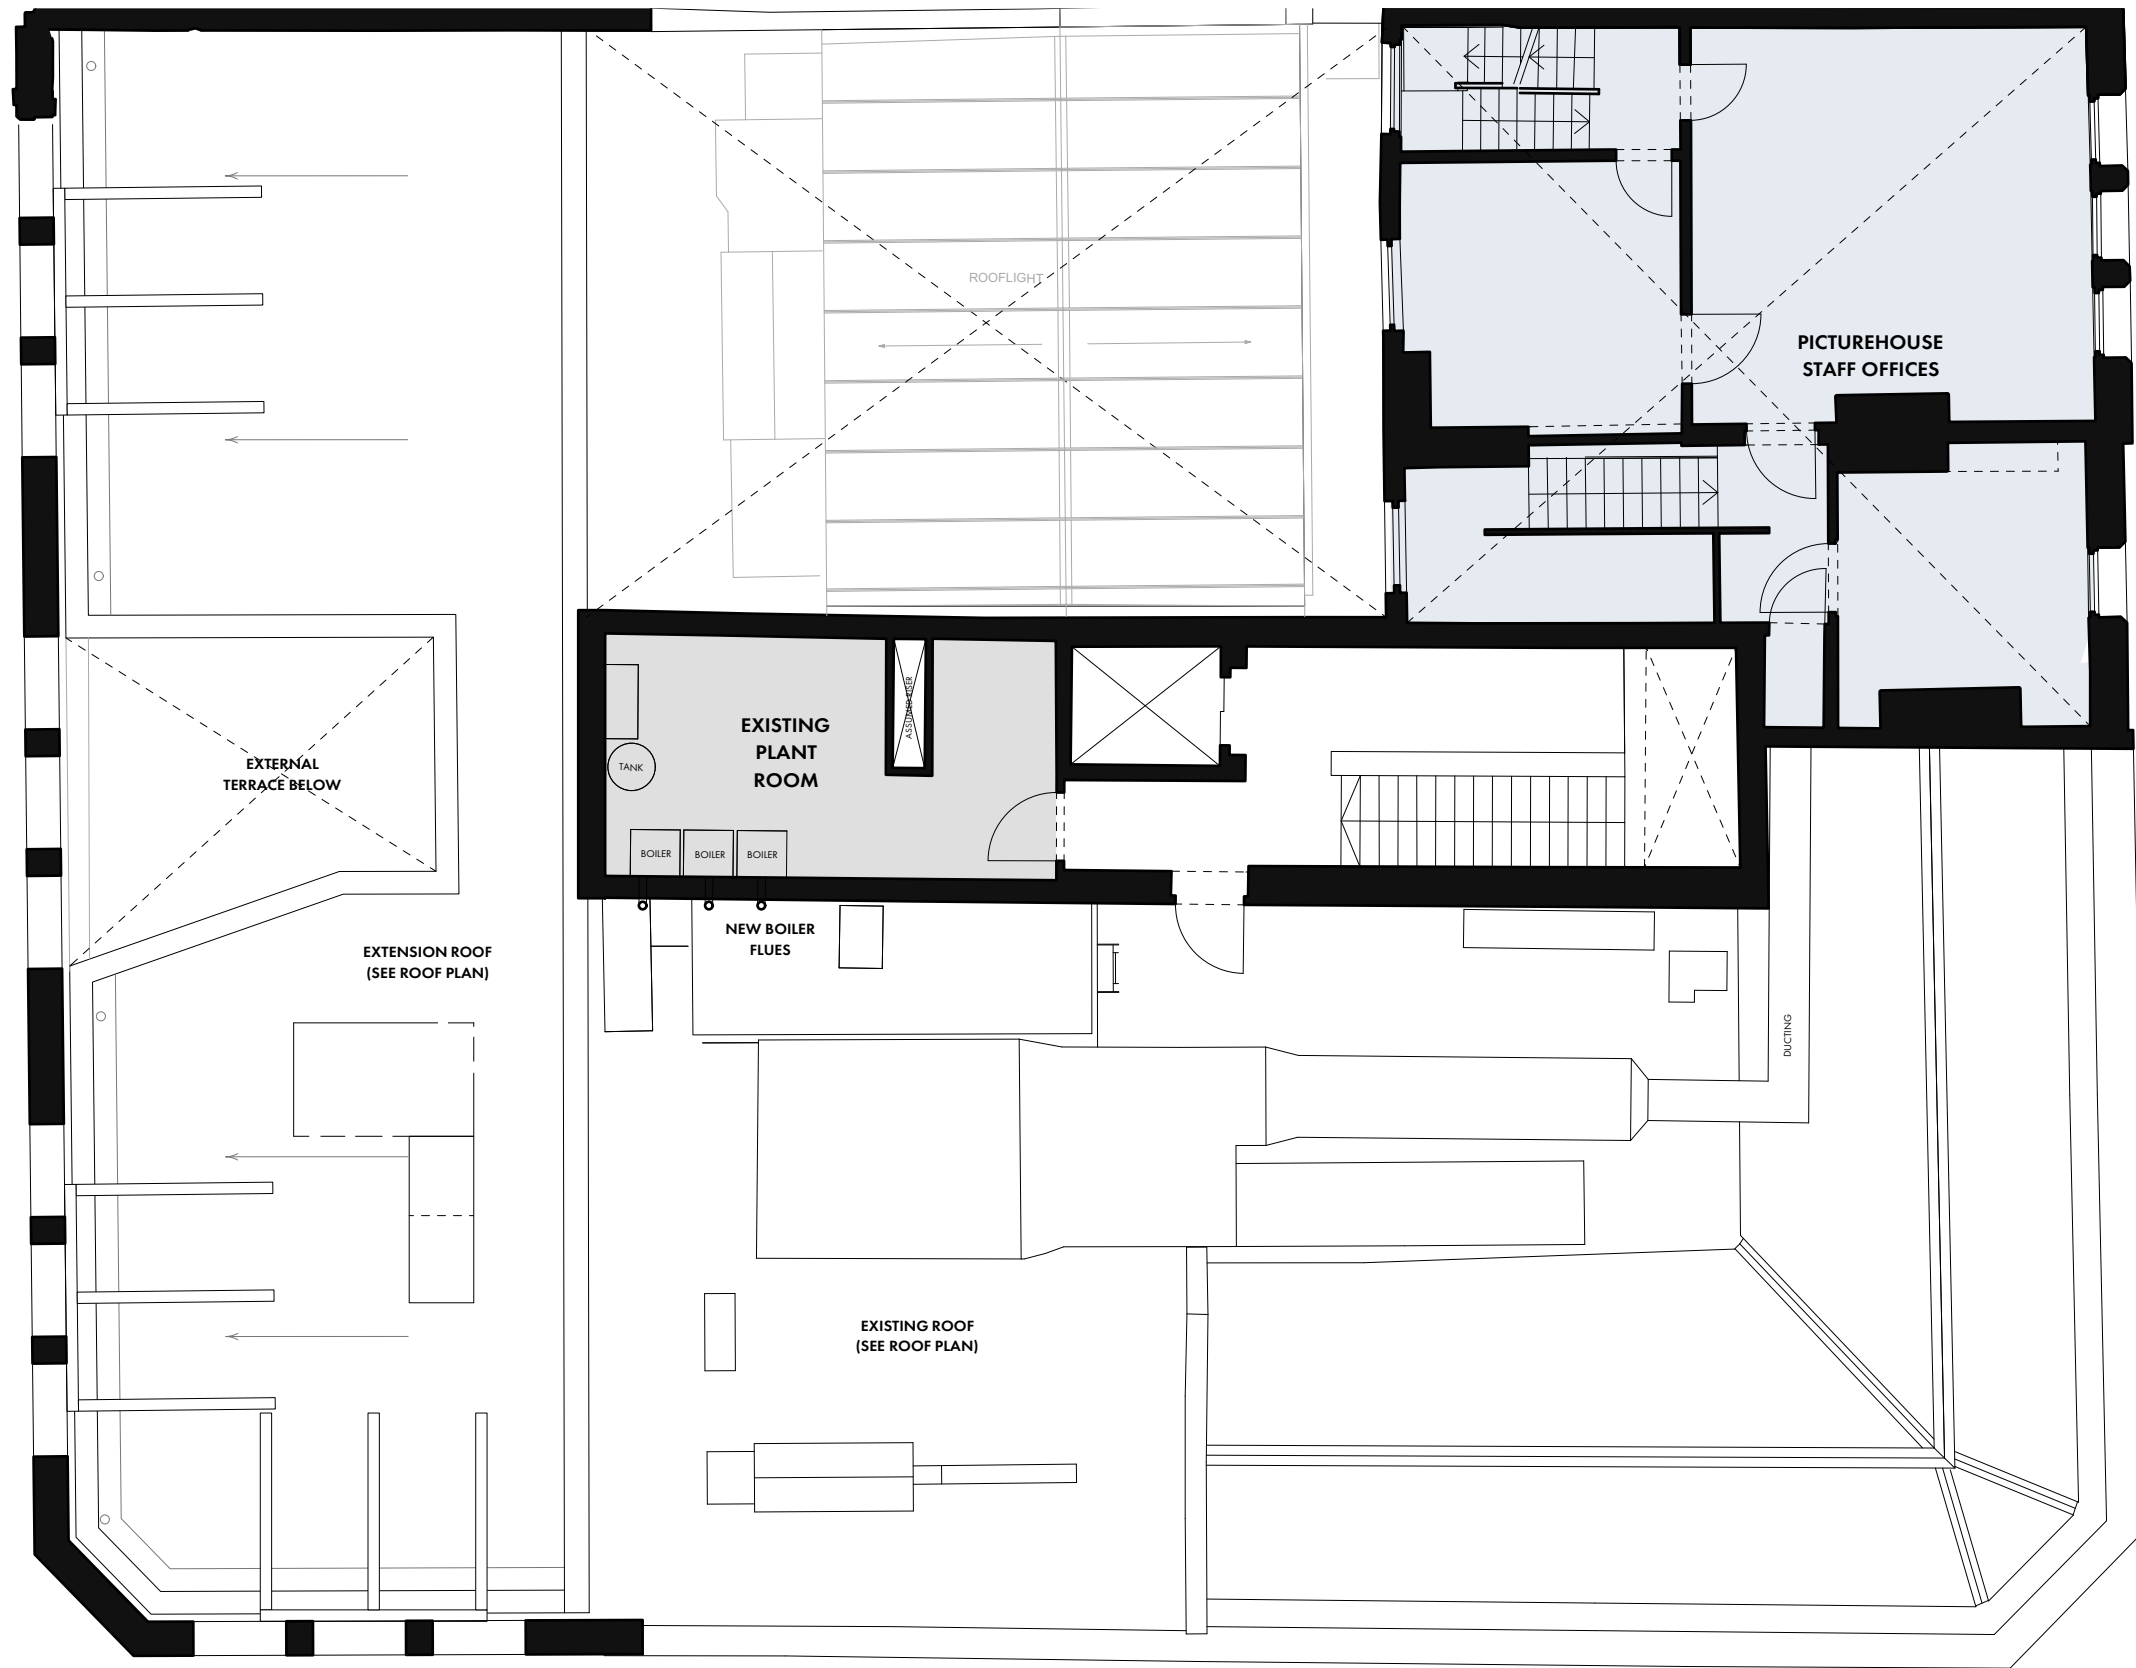

PROPOSED SECOND FLOOR PLAN

OMIArchitects

www.omiarchitects.com

BAND ON THE WALL
PROPOSED SECOND FLOOR PLAN

1387 | L 1004 REV. JULY '20 | 1:100 @ A3

