


All existing wall finishes to be removed back to existing fireline. This is to include dado rails, wall lights fittings and joinery fixed to wall. Existing blockwork / heritage brick / plasterboard / steel frame walls to be exposed and cleaned.

Allow for new forming new partition >


12MM Zellige Tile
4MM Tile Adhesive Bed
18MM Wediboard Sub Base
100x50MM Timber Stud Partitioning
100MM Kingspan 100MM Rigid Insulation
18MM Wediboard Sub Base
4MM Tile Adhesive Bed
12MM Zellige Tile

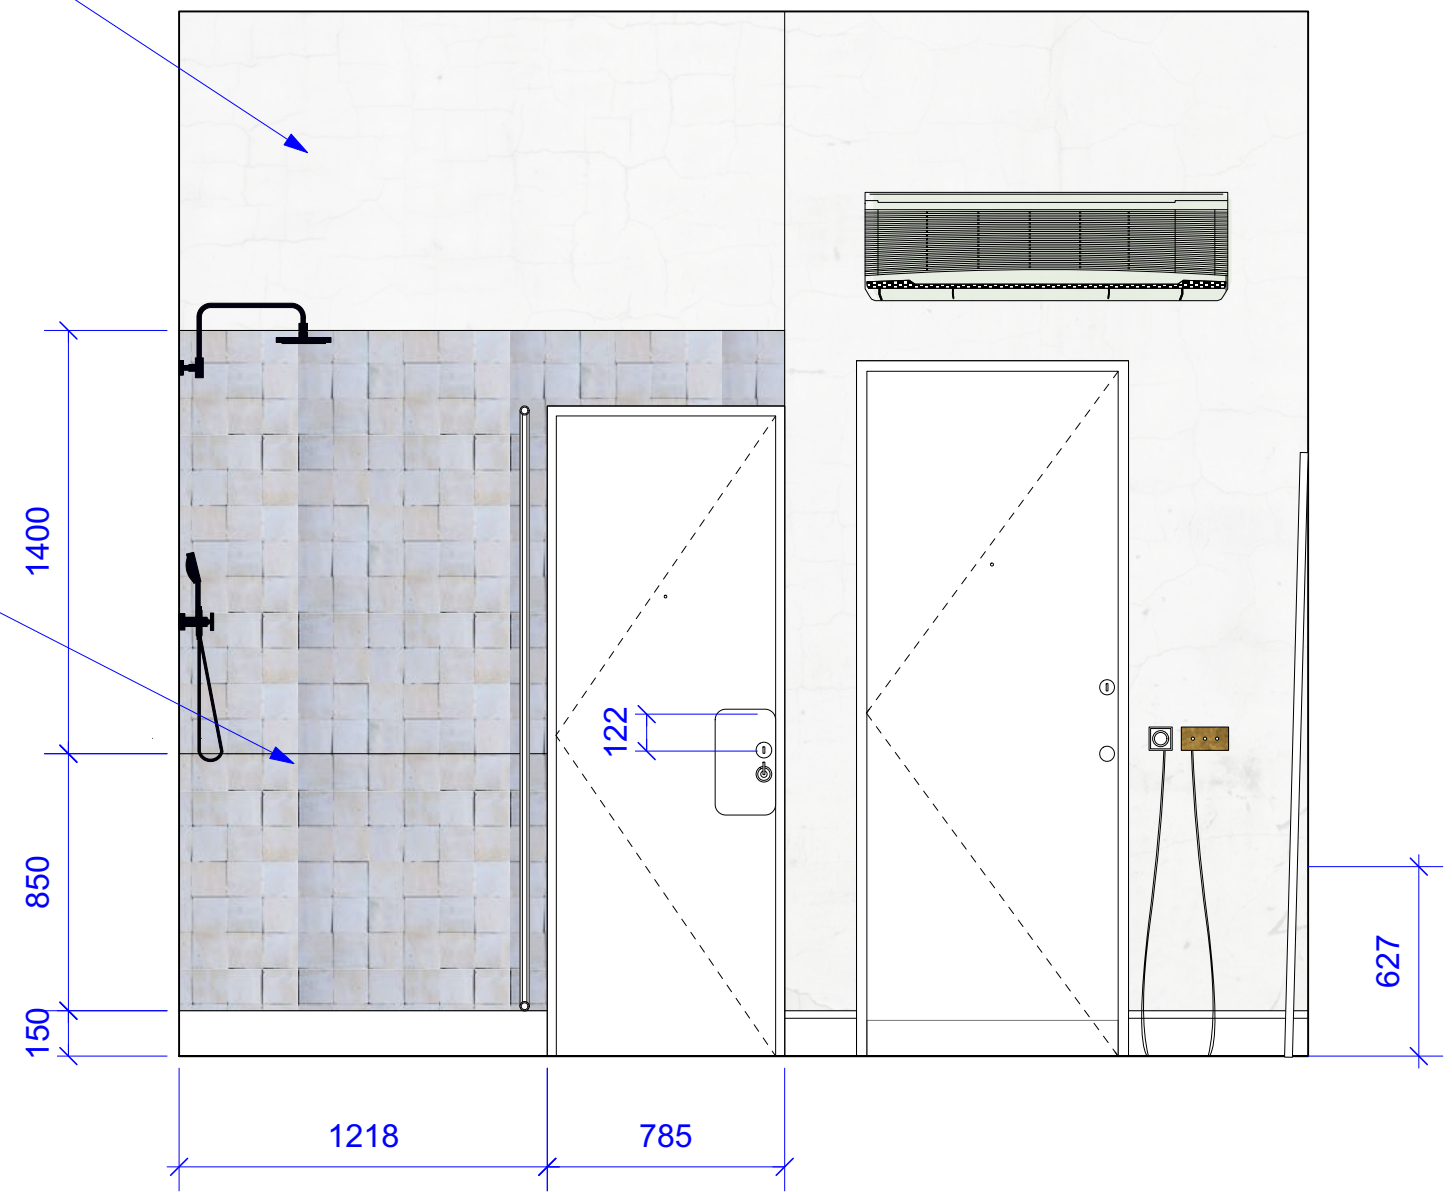

Proposed Internal Elevation EE
Scale: 1:25

'The Drop' Turrell inspired inverted ceiling with openable central window for cleaning and natural light.

Allow for new connections to existing SVP location.

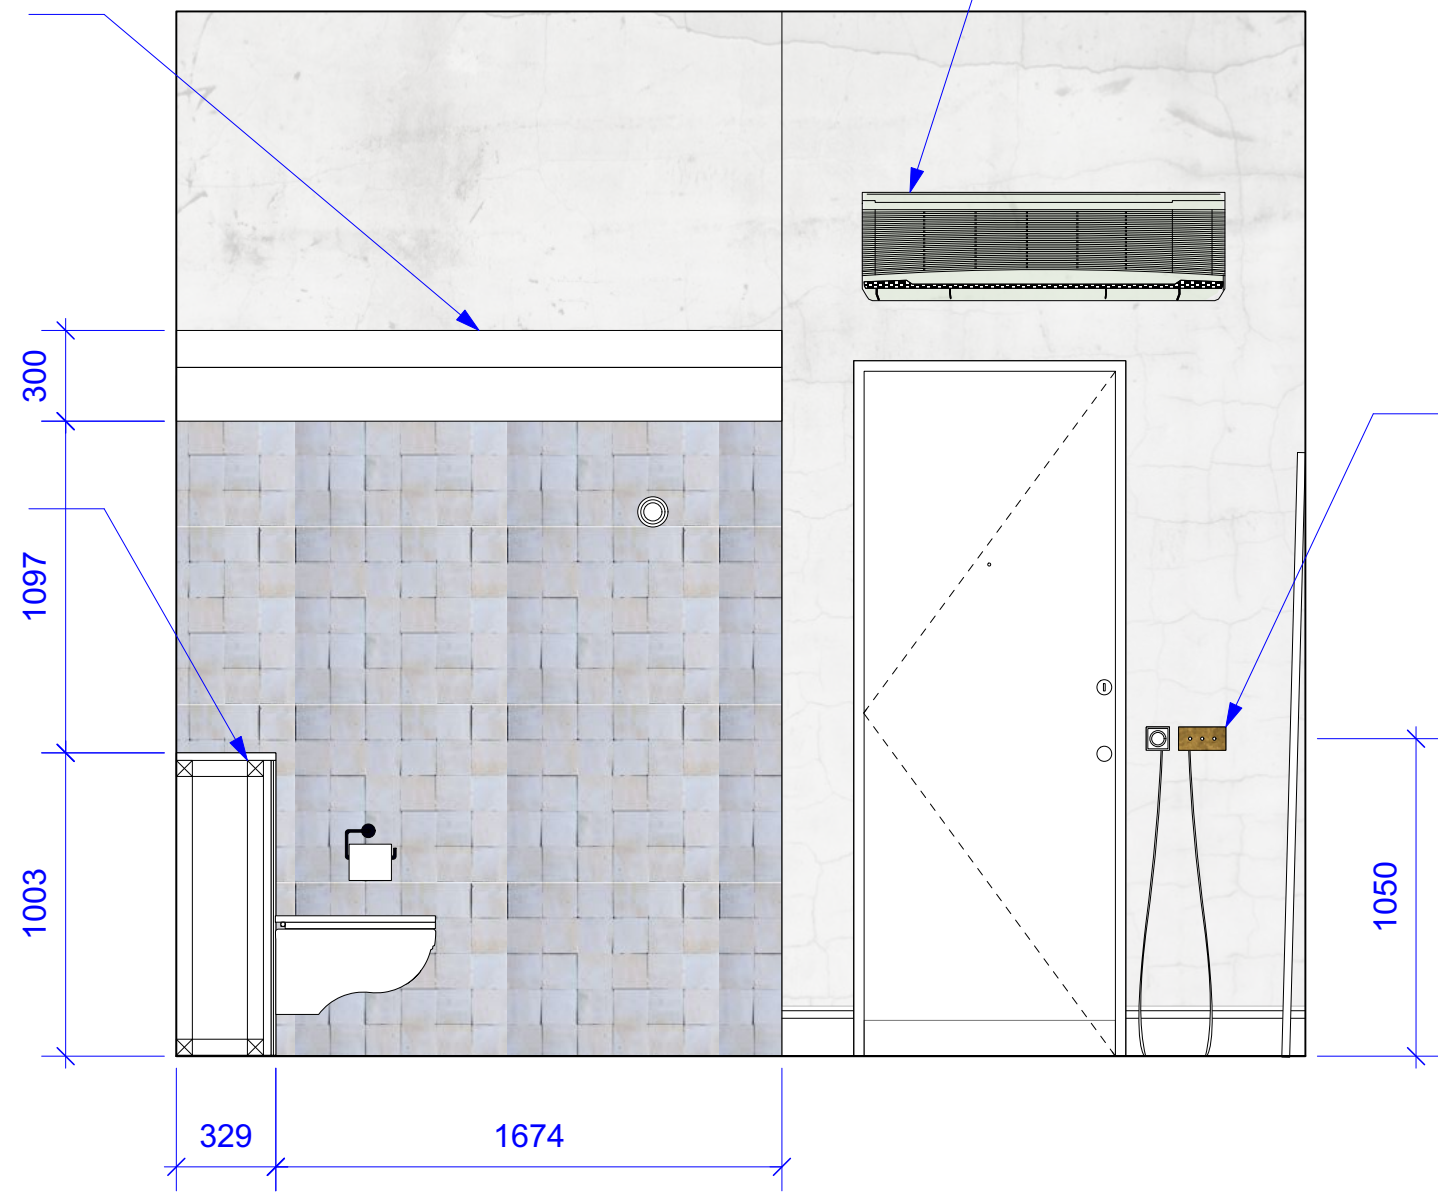

Proposed Internal Elevation FF
Scale: 1:25

0 3 5 M

Specifications

Drawings Notes

Revisions

T1	A	06/11/20	Draft Issue for Tender
T2	B	08/02/21	Revised following strip out and samples approval
T3	C	02/08/21	Revised following Planning Comments

Project
Storeys

Drawing Title
Proposed Internal Elevation EE + FF

Scale
1:25 @ A1

Revision
T3

Client
Amar Chima


Drawn
co

Deer
co

4.07 The Tea Building
56 Shoreditch High Street
London E1 6JJ

hello@reddeer.co.uk
www.reddeer.co.uk
+44 (0) 203 6373 581

red deer

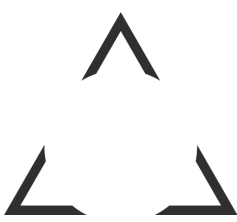

329-108

Do not scale from drawing.
All dimensions to be checked on site.
Report omissions and issues to the Architect.
© 2016 Red Deer Limited