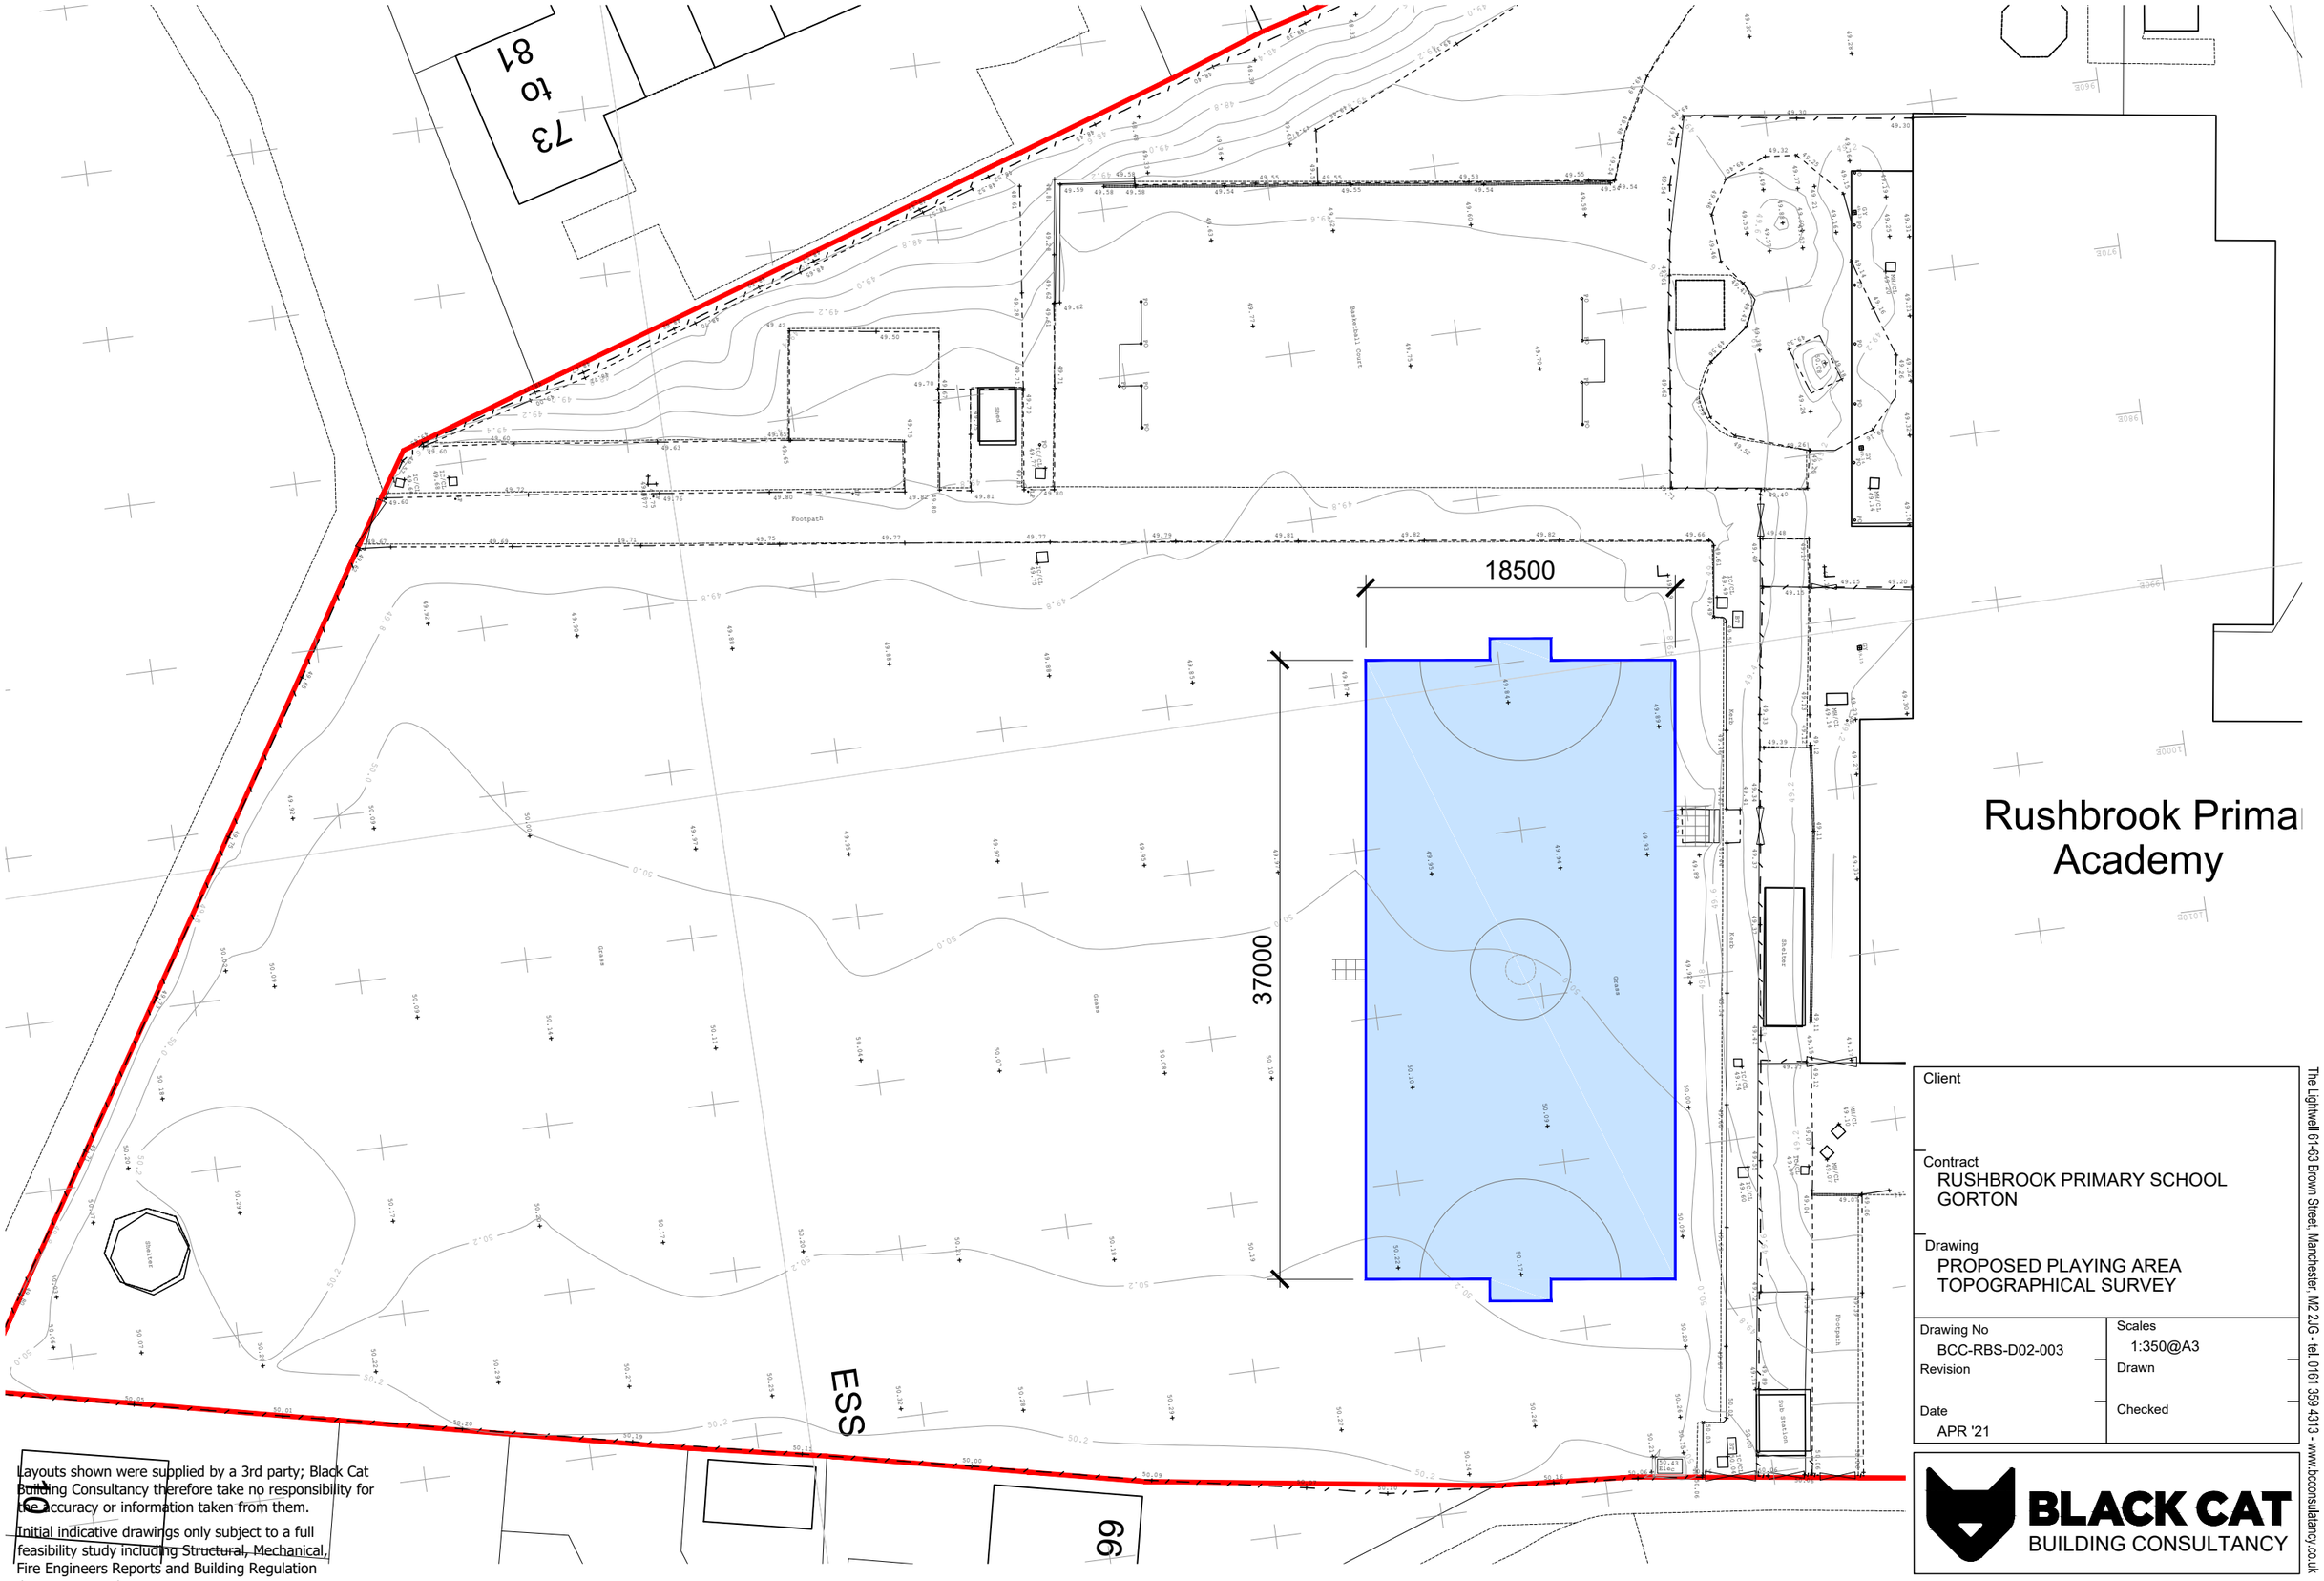

Layouts shown were supplied by a 3rd party; Black Cat Building Consultancy therefore take no responsibility for the accuracy or information taken from them.

Initial indicative drawings only subject to a full feasibility study including Structural, Mechanical, Fire Engineers Reports and Building Regulation / Warrant Legislation.

Client

Contract
RUSHBROOK PRIMARY SCHOOL
GORTON

Drawing
PROPOSED PLAYING AREA
TOPOGRAPHICAL SURVEY

Drawing No BCC-RBS-D02-003	Scales 1:350@A3
Revision	Drawn
Date APR '21	Checked

BLACK CAT
BUILDING CONSULTANCY

The Lightwell 61-63 Brown Street, Manchester, M2 2JG - tel. 0161 359 4313 - www.bcconsultancy.co.uk