




○ BOWKER SADLER PARTNERSHIP LIMITED
■ THIS DRAWING IS THE SUBJECT OF COPYRIGHT WHICH VESTS IN BOWKER SADLER PARTNERSHIP LIMITED. IT IS AN INFRINGEMENT OF COPYRIGHT TO REPRODUCE THIS DRAWING, BY WHATEVER MEANS, INCLUDING ELECTRONIC, WITHOUT THE EXPRESS WRITTEN CONSENT OF BOWKER SADLER PARTNERSHIP LIMITED WHICH RESERVES ALL ITS RIGHTS
BOWKER SADLER PARTNERSHIP LIMITED ASSERTS ITS RIGHTS TO BE IDENTIFIED AS THE AUTHOR OF THIS DESIGN
■ DRAWING NOT TO BE SCALED.
■ REPORT ERRORS & OMISSIONS TO ARCHITECT.
■ CHECK ALL DIMENSIONS ON SITE
■ DRAWING TO BE READ IN CONJUNCTION WITH THE HEALTH AND SAFETY PLAN AND ALL RELEVANT RISK ASSESSMENTS

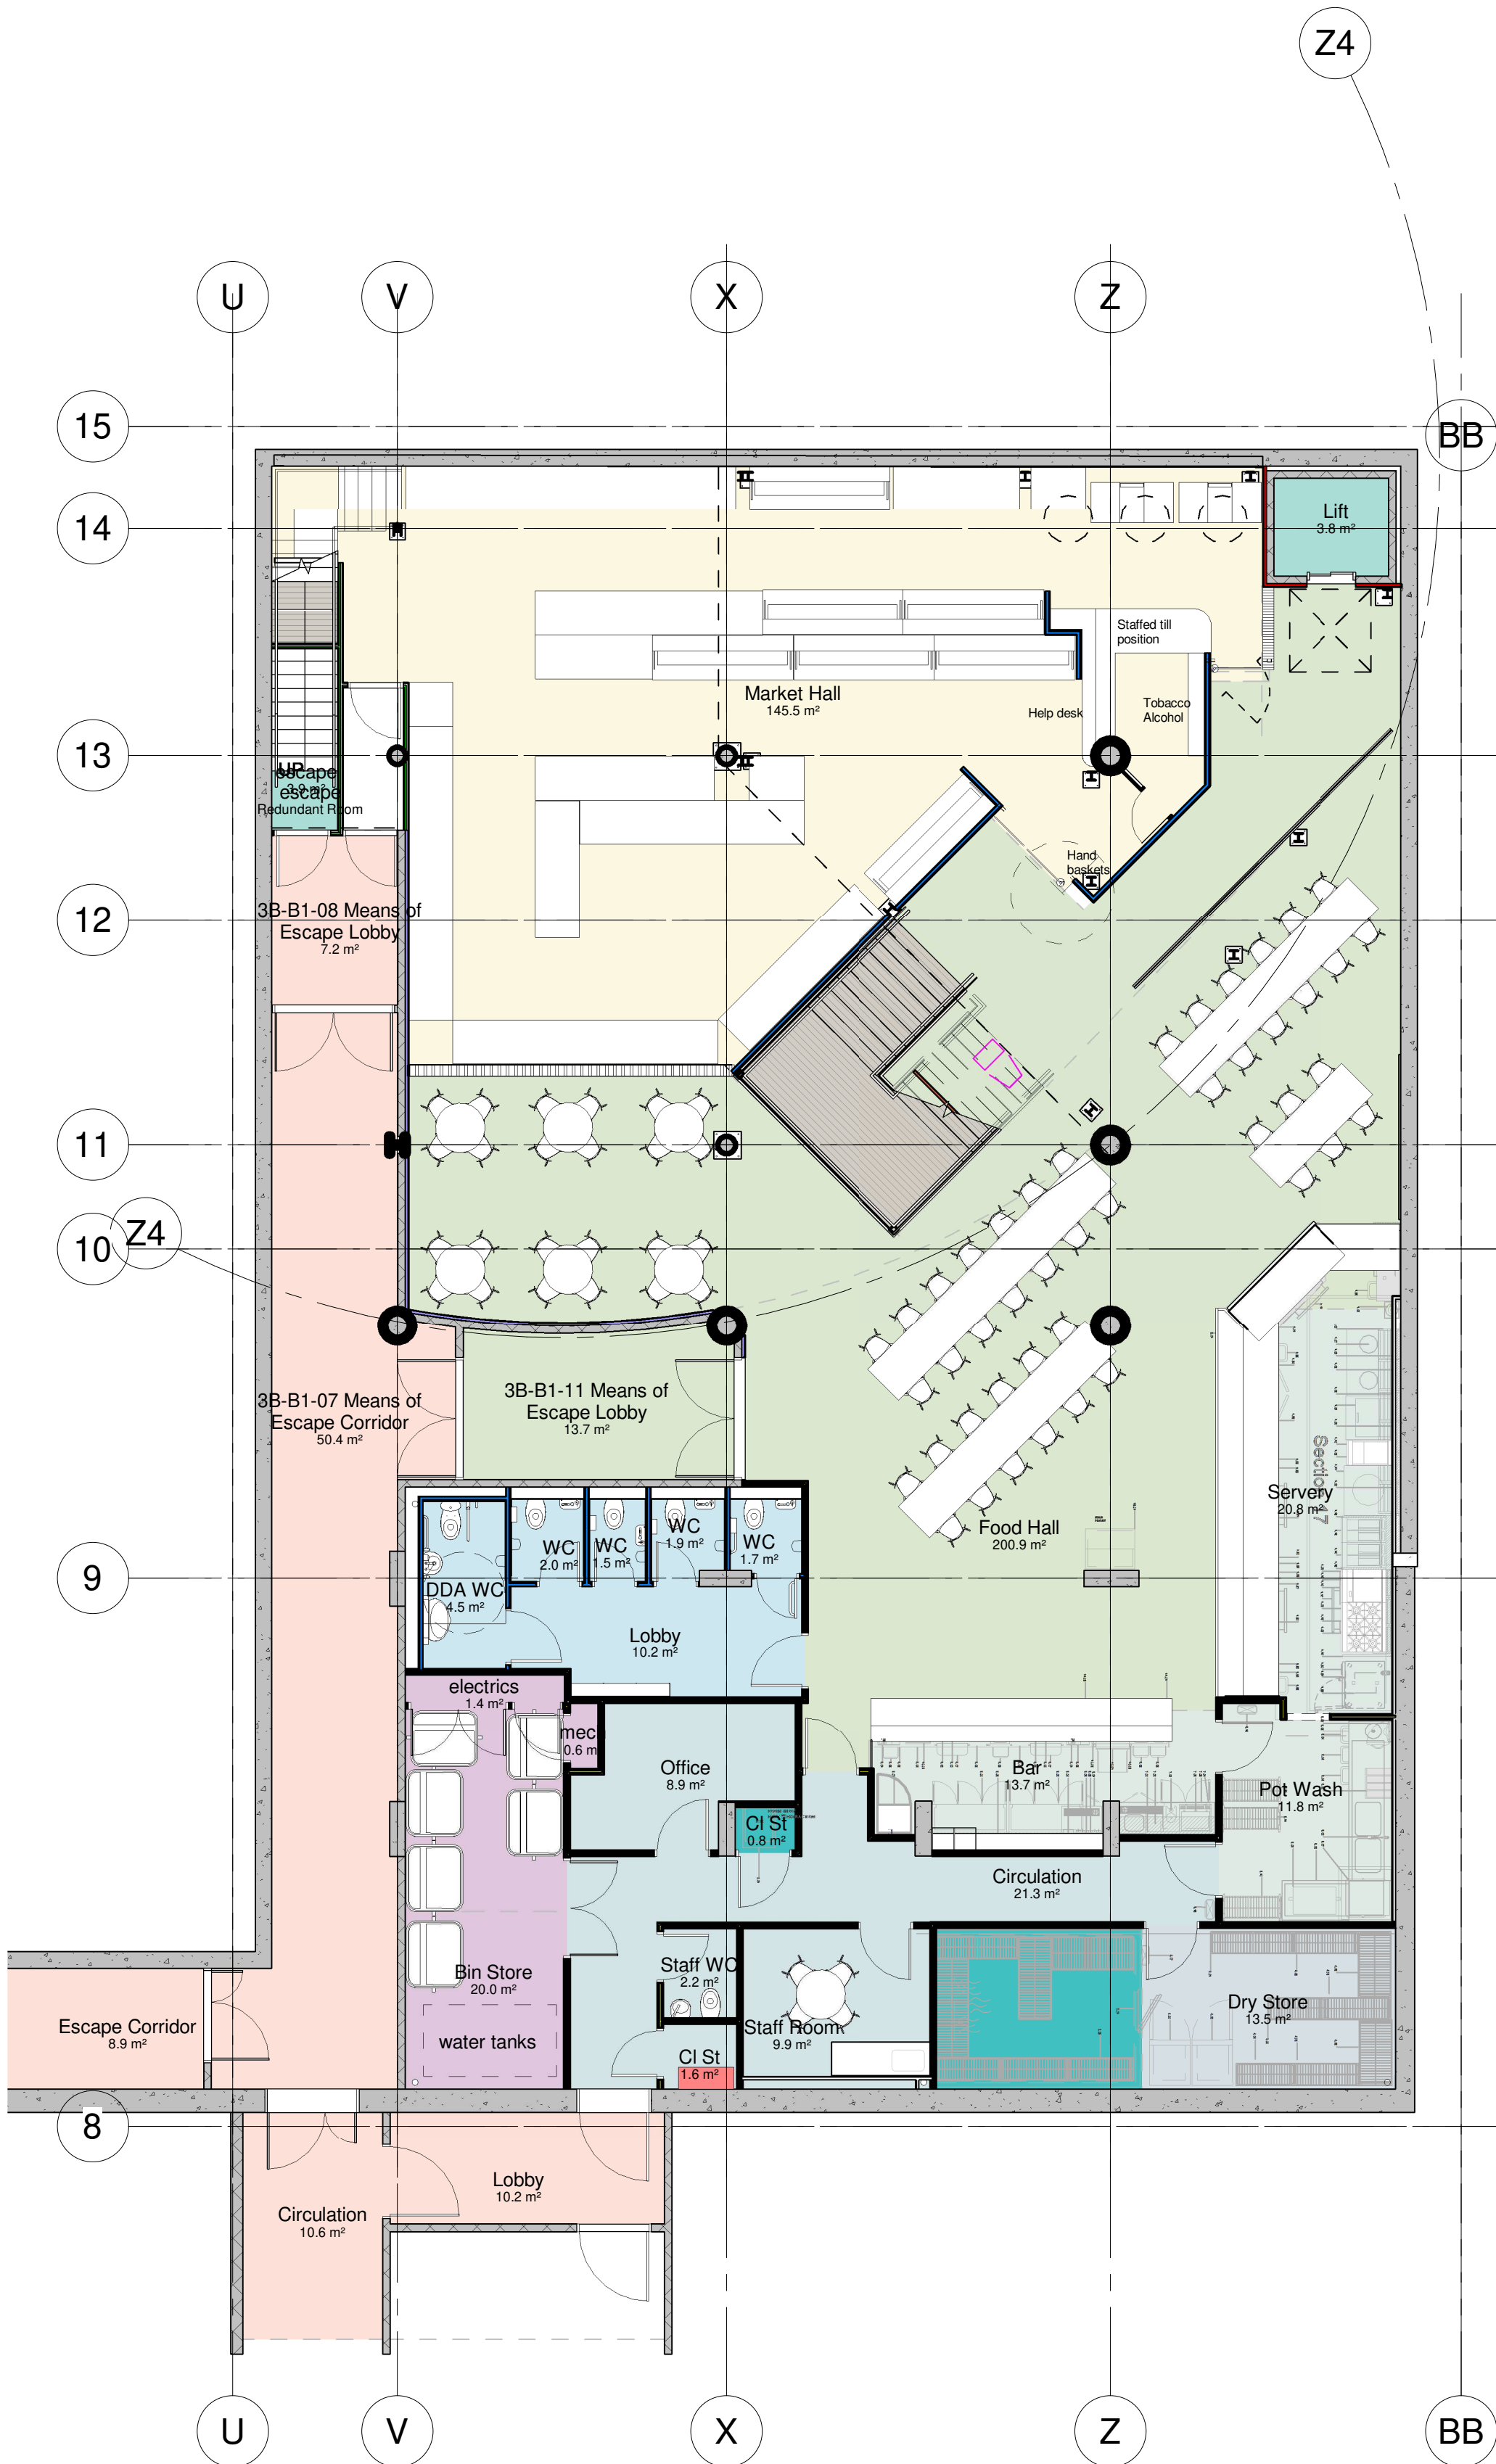

1 Key Plan Basement
1 : 100

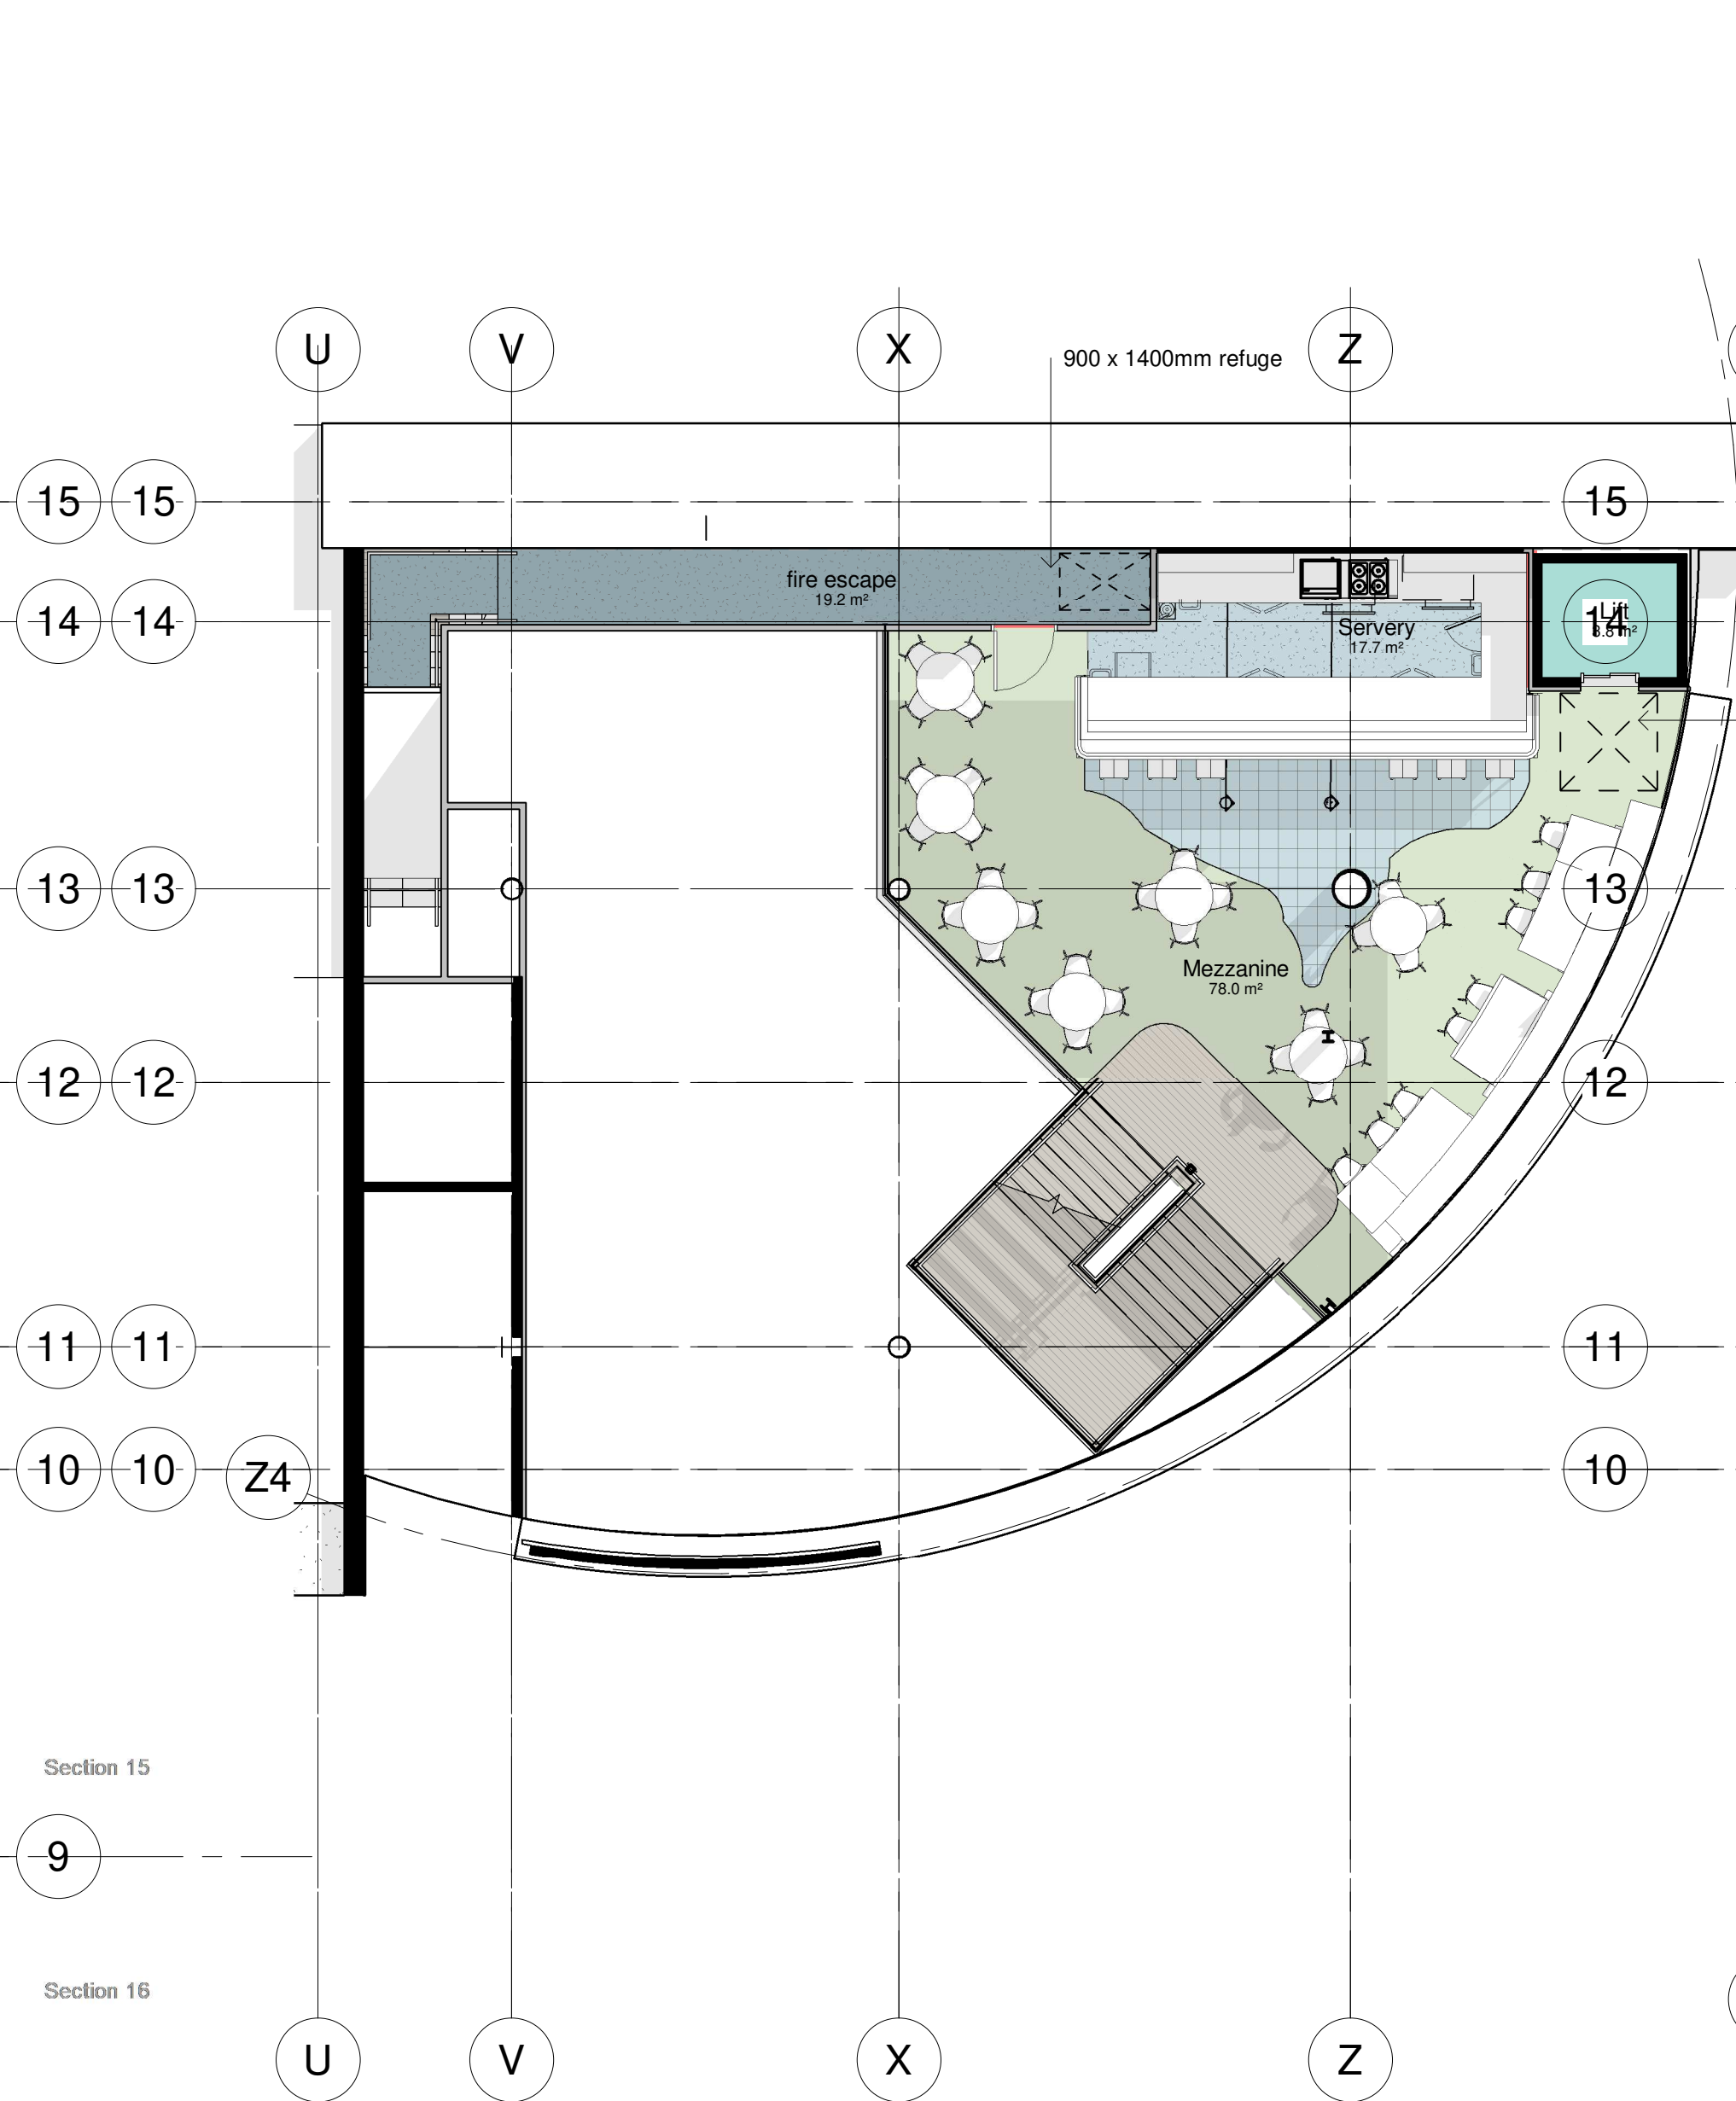

2 Key Plan Mezzanine
1 : 100

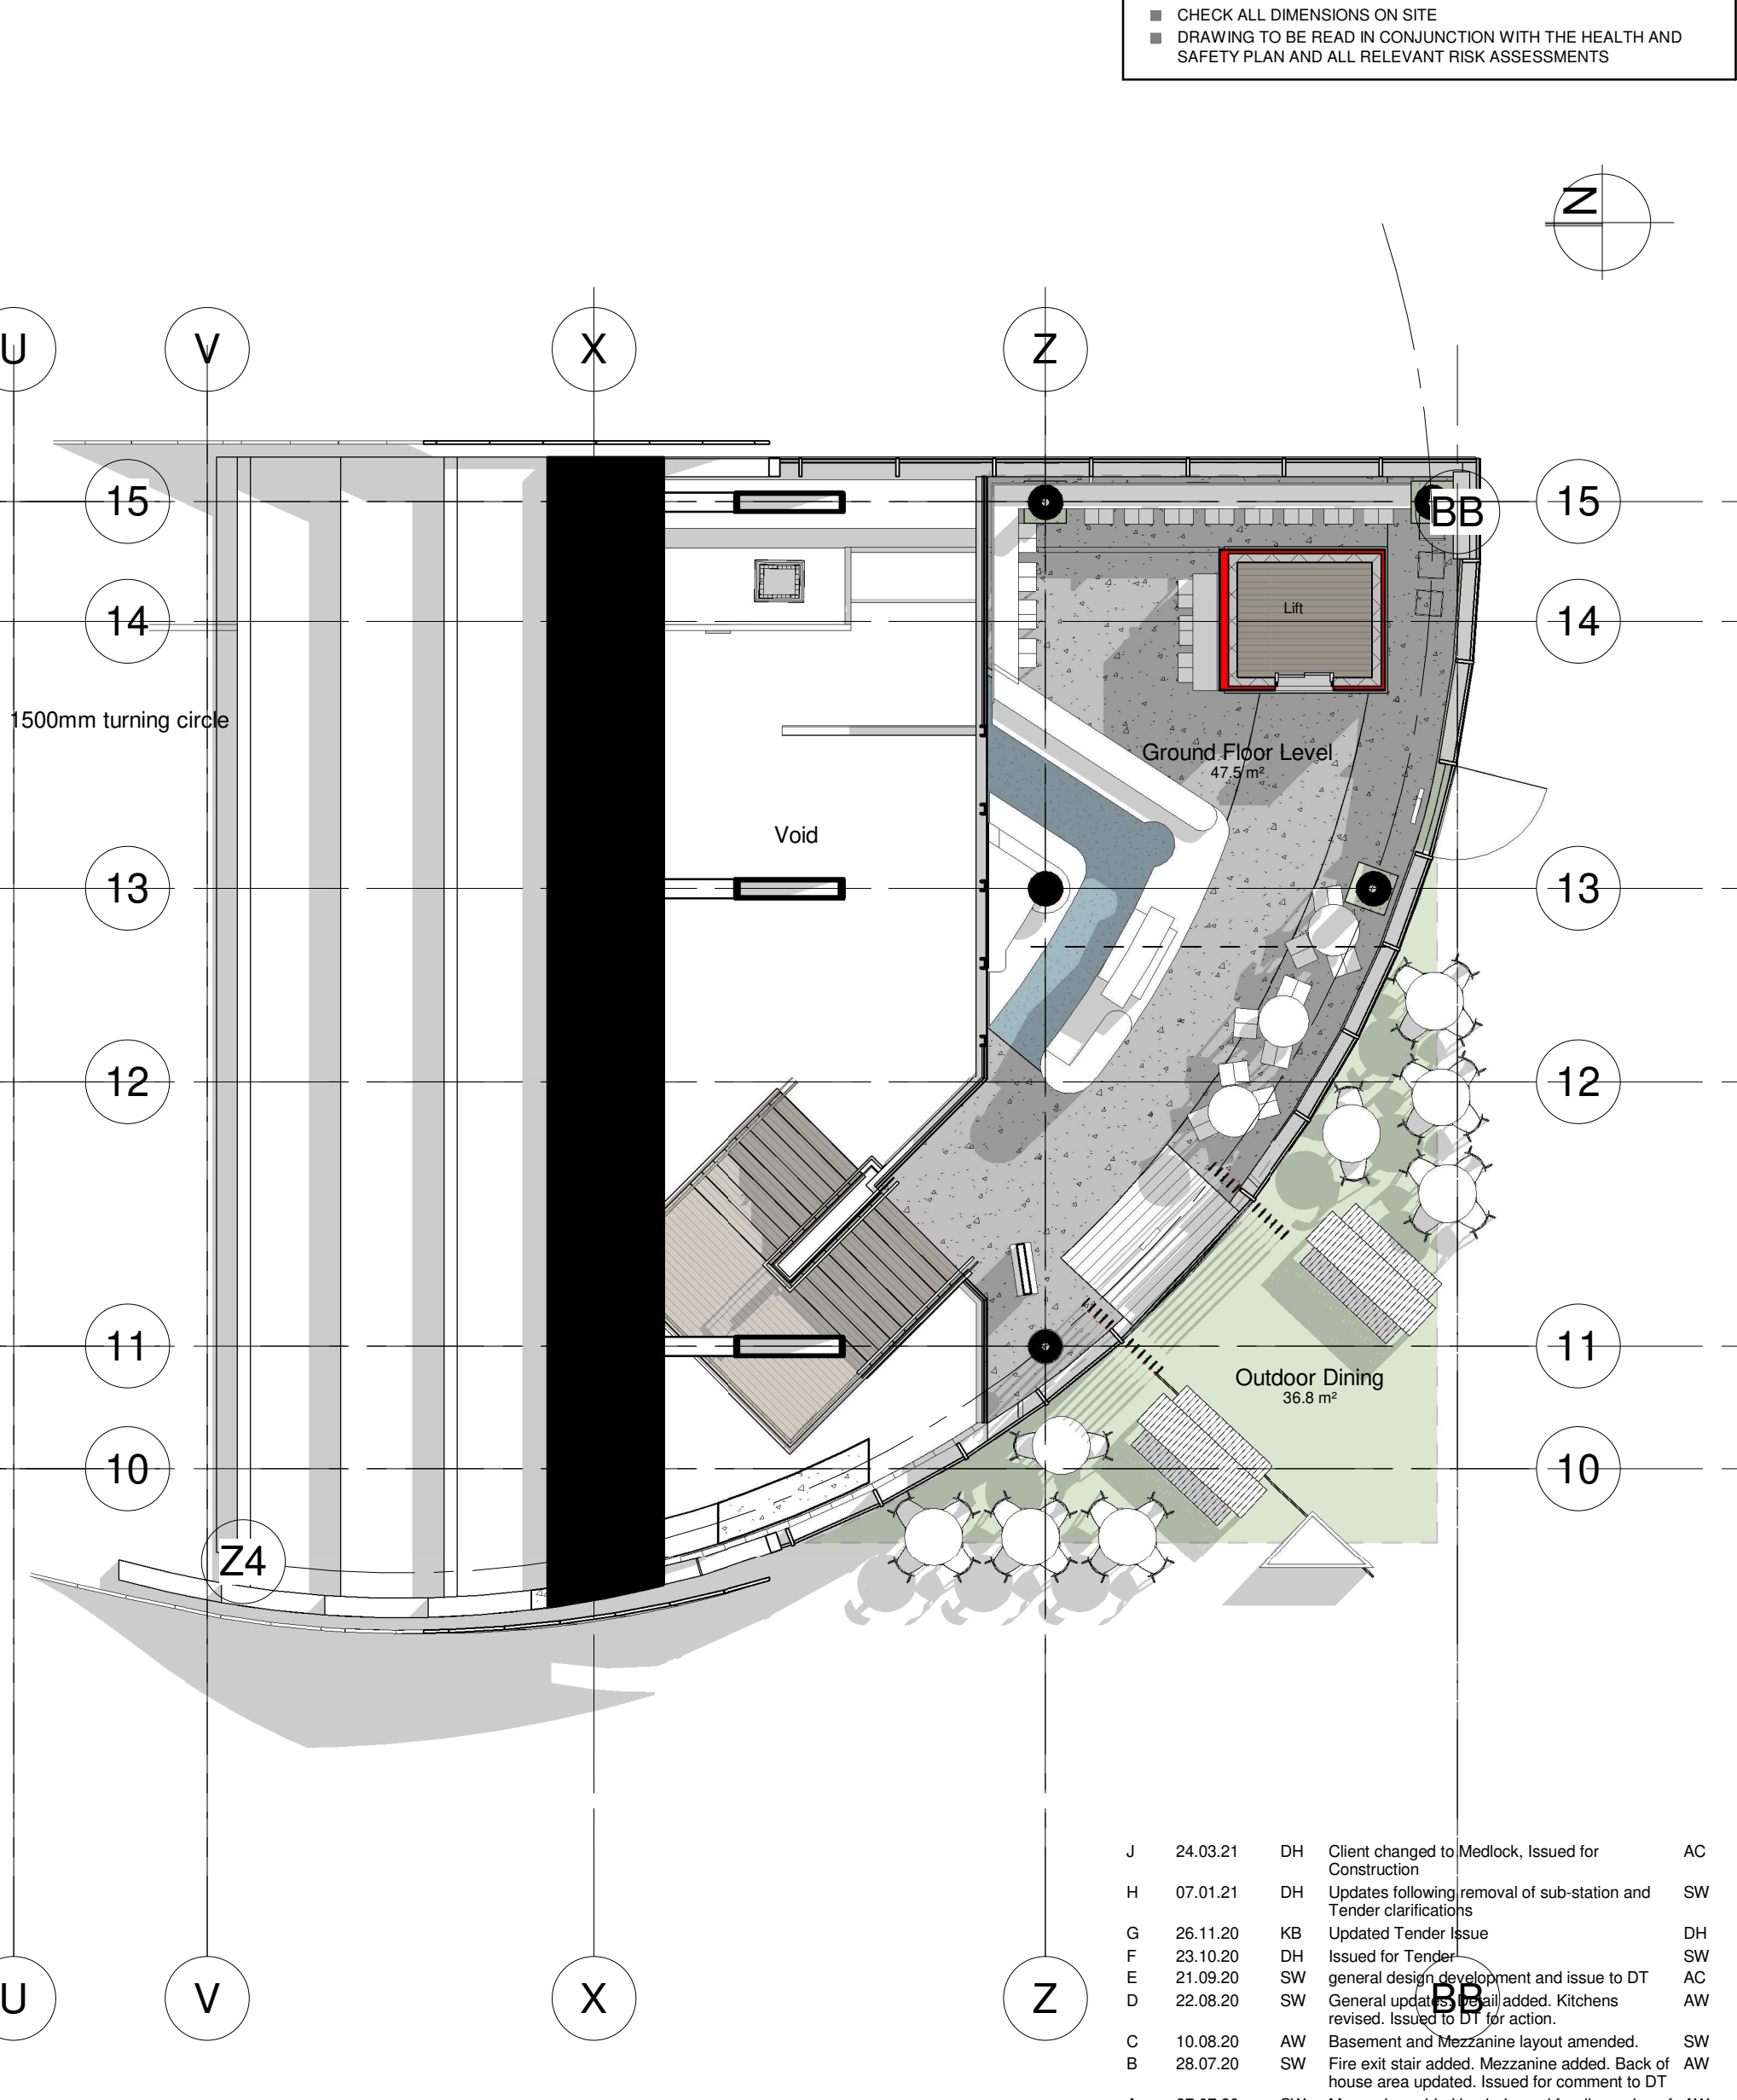

3 Key Plan Ground Floor
1 : 100

J	24.03.21	DH	Client changed to Medlock. Issued for Construction	AC
H	07.01.21	DH	Updates following removal of sub-station and Tender clarifications	SW
G	26.11.20	KB	Updated Tender Issue	DH
F	23.10.20	DH	Issued for Tender	SW
E	21.09.20	SW	general design development and issue to DT	AC
D	22.08.20	SW	General update. Back of house added. Kitchens revised. Issued to DT for action	AW
C	10.08.20	AW	Basement and Mezzanine layout amended.	SW
B	28.07.20	SW	Fire exit stair added. Mezzanine added. Back of house area updated. Issued for comment to DT	AW
A	27.07.20	SW	Mezzanine added back. Issued for discussion of fire exit sketch	AW

REV.	DATE	DRN.	CHKD.
------	------	------	-------

PROJECT
Unit 3b, The Pavilion

CLIENT
MEDLOCK

DRAWING
Proposed Key Plan

SCALE	SHEET SIZE	DRAWN	CHECKED	DATE
1 : 100	@ A1	AW	AC	May '20

BOWKER SADLER ARCHITECTURE
A: Hatherlow House, Hatherlow, Romiley, Stockport SK6 3DY
T: 0161 406 7333
E: office@bowker-sadler.co.uk
W: www.bowker-sadler.co.uk

JOB No	DRAWING No	REVISION
19083	2000	J

STATUS
CONSTRUCTION

