



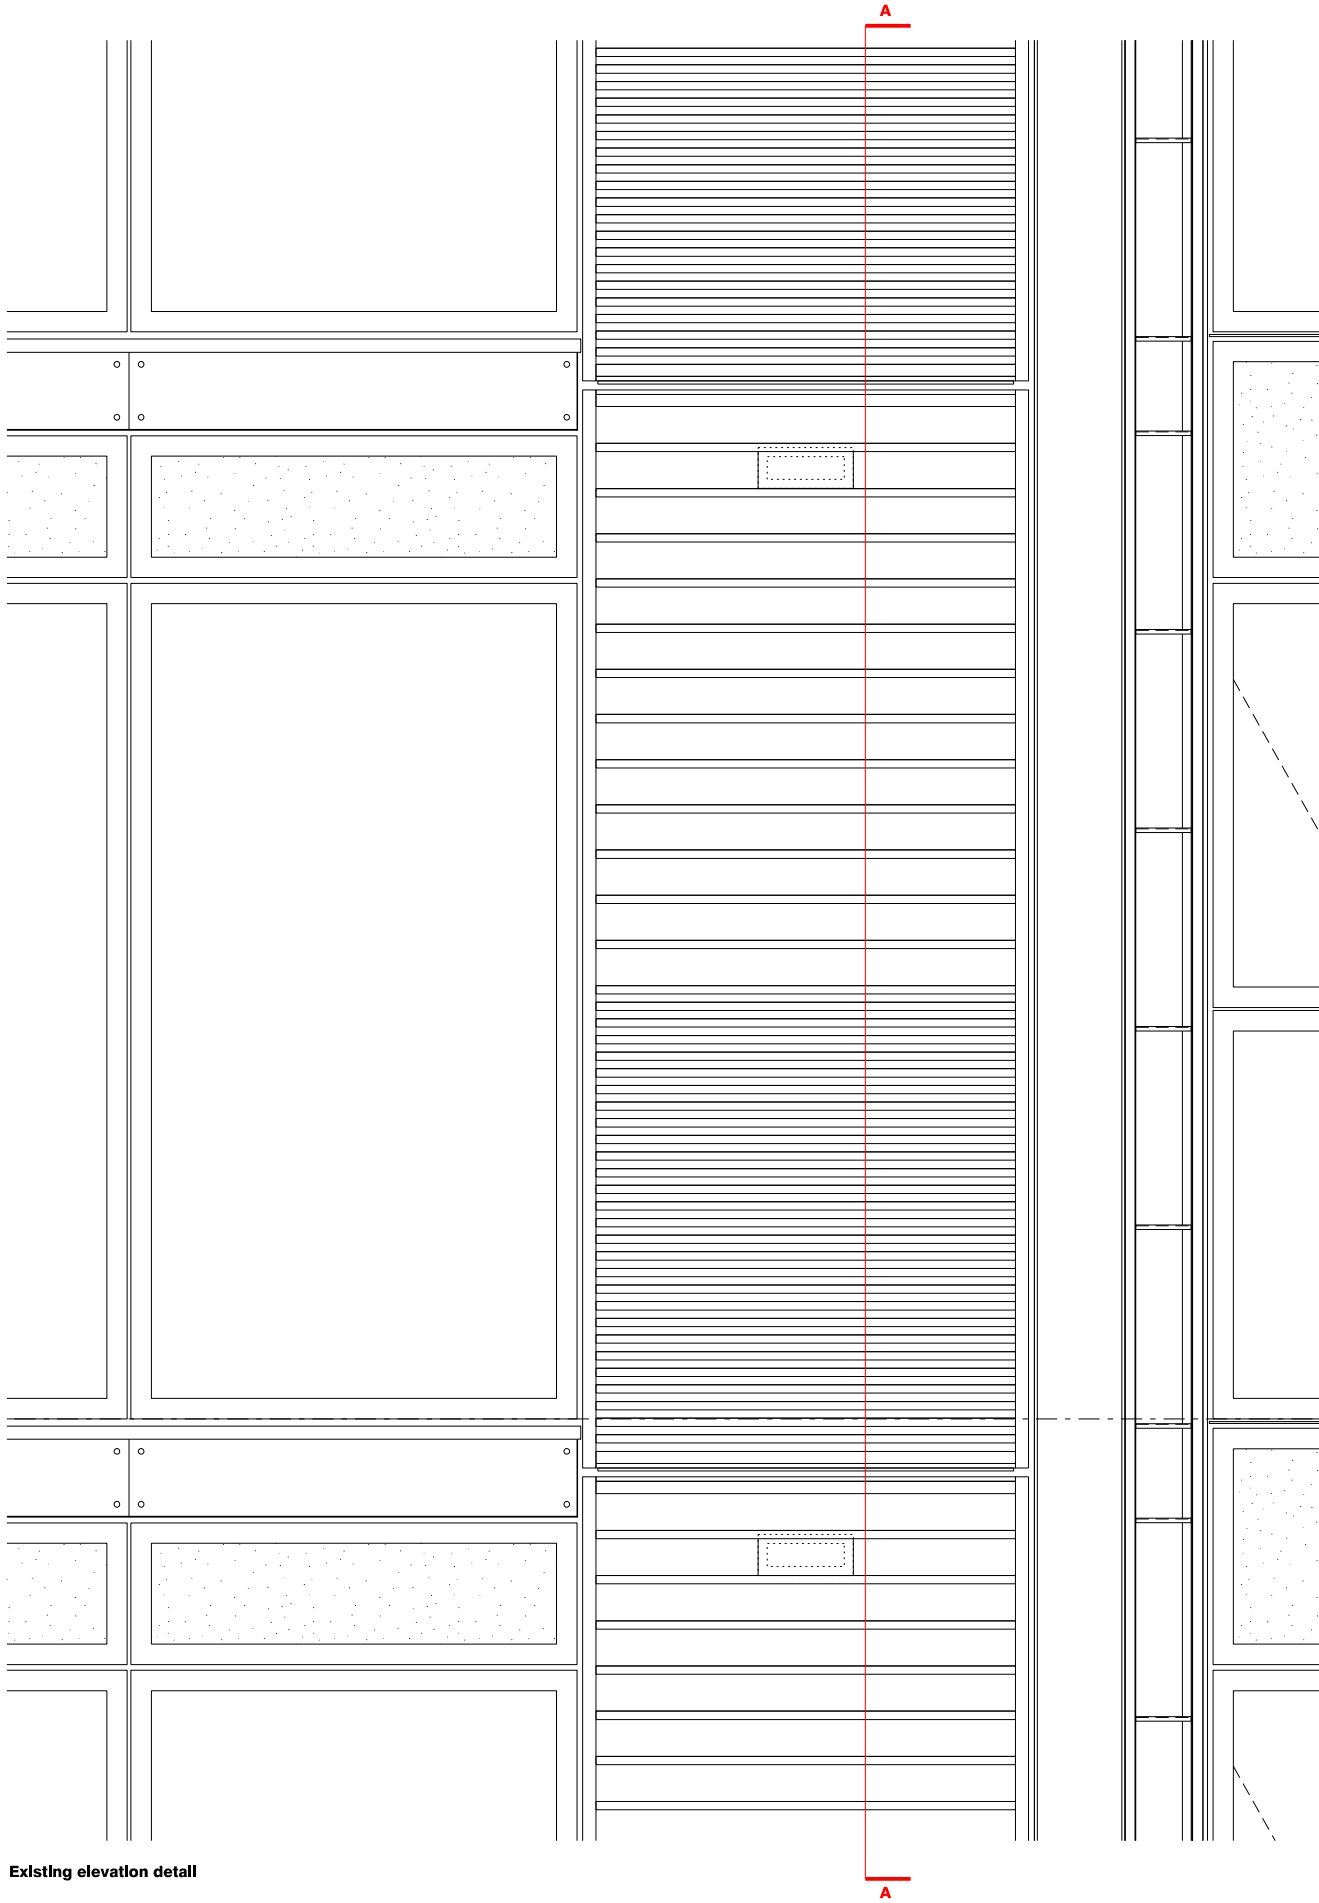

Exlstng elevation detail

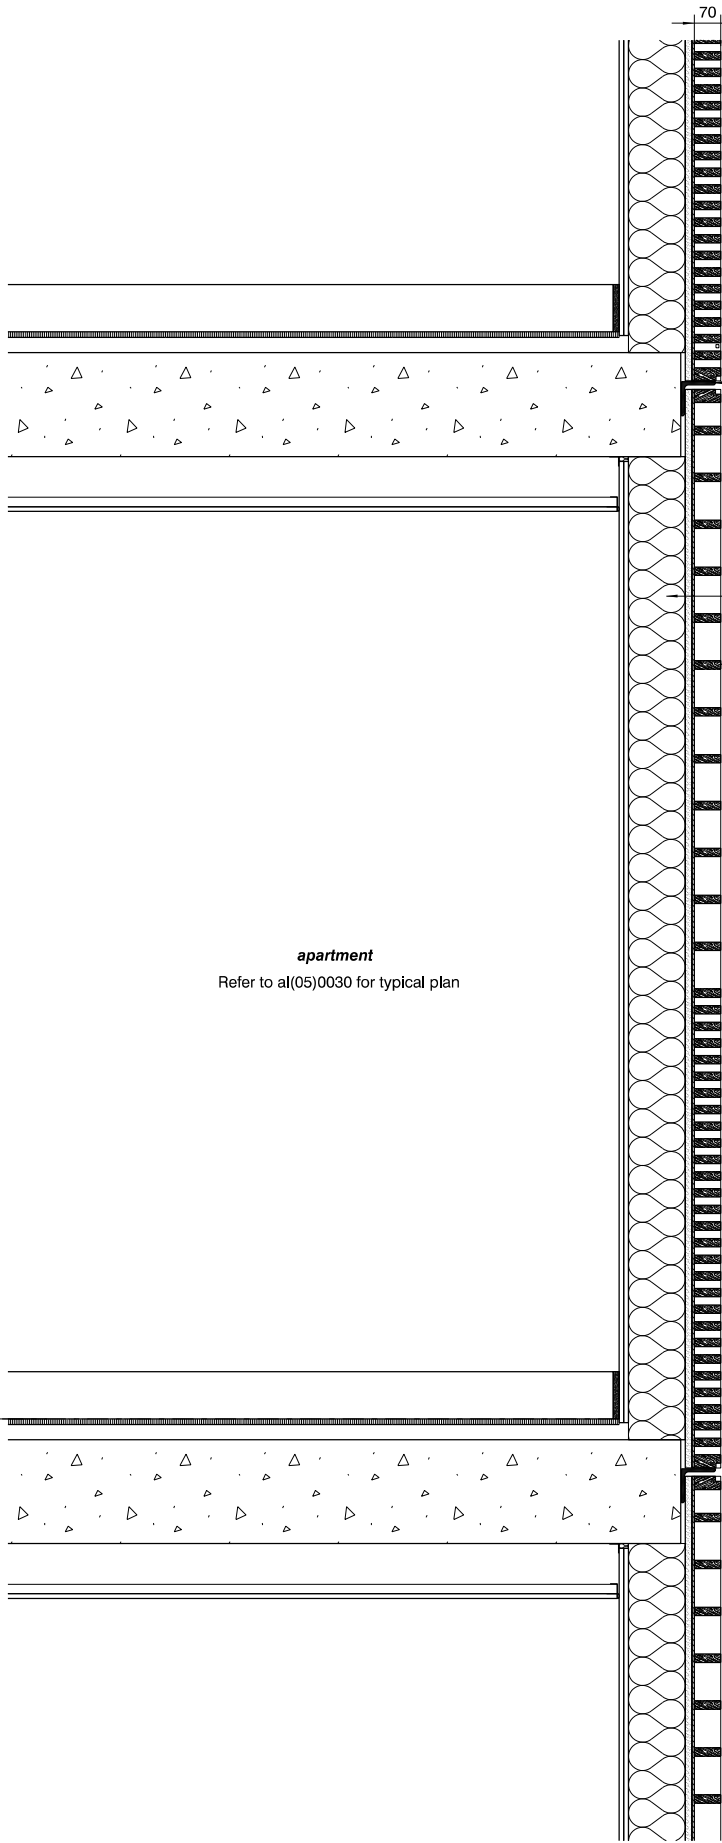

Exlstng section AA detail

- Existing 90 x 90 equal angle fixing retained in-situ.
- Note - Insulated SFS and lining independent of decorative louvre removal and replacement.
- Existing non-compliant hardwood timber slats and frame forming decorative slot louvre to be removed.



Existing louvre to projecting bays

revision: P01
date: 20210720
note: preliminary first issue

Notes :-
- See elevation drawings al(05)0150 - 0160 for louvre locations.

project
VIE cladding works
job no.
7564
title
Existing projecting bay slot louvre detail
scale
1:20 @ A3
drawing no.
al(05)0061

stephenson hamilton risley
STUDIO
3 riverside mews
4 commercial street
manchester, M15 4RQ
www.shr.studio
email@shr.studio
0161 832 0244