





• Existing Side Elevation

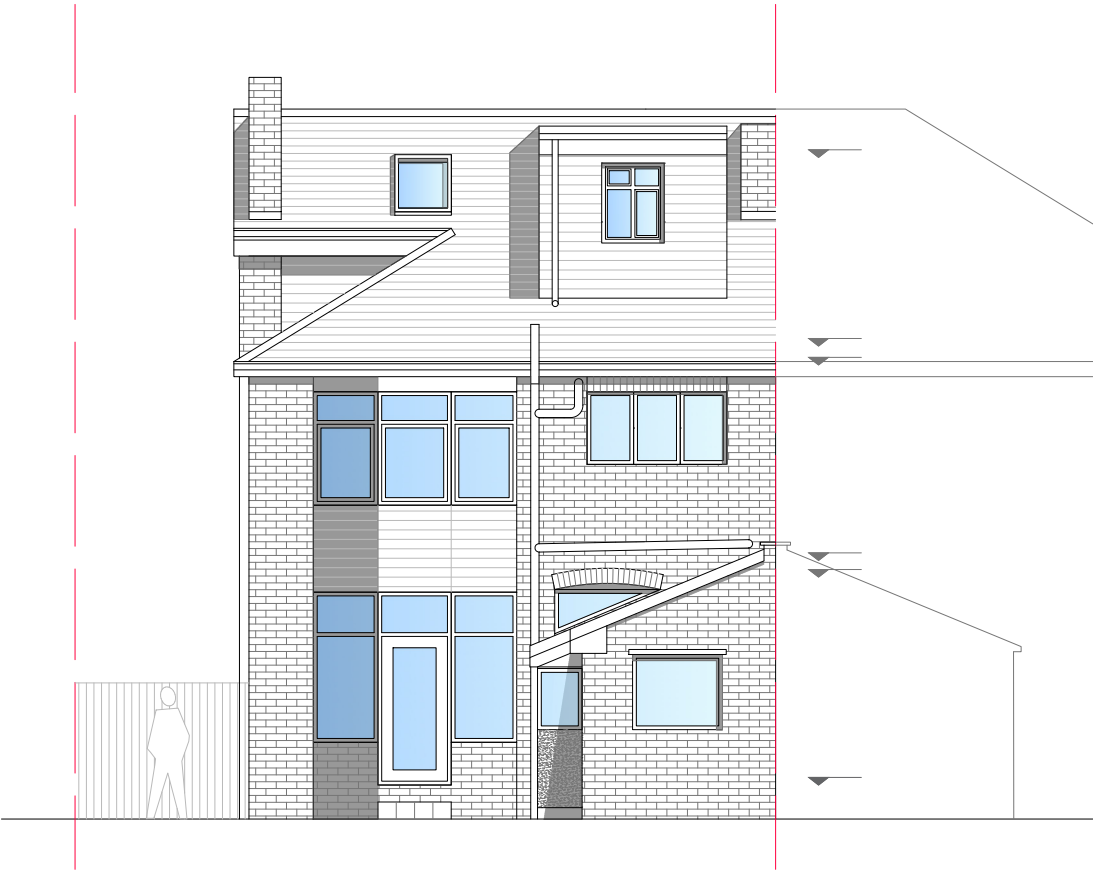

• Existing Rear Elevation

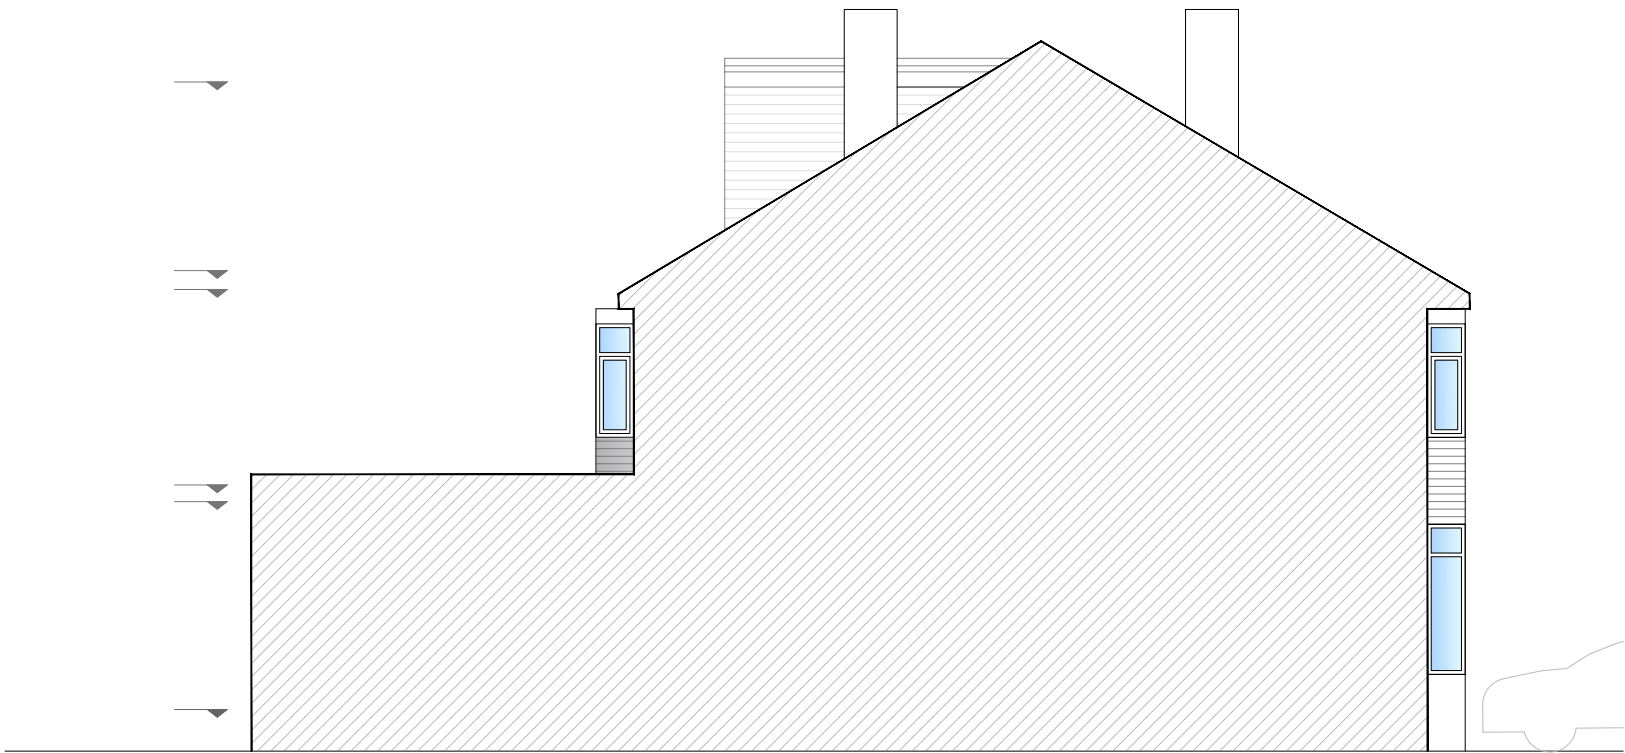

• Proposed Side Elevation From Adjoining No.10



• Existing Front Elevation



PAUL
COX
DESIGN.

paulcoxdesign@gmail.com

Rev No.
01 - Planning Issue

Project:
8 Longton Avenue,
West Didsbury, M20 3JN

Scale.
1:100 @ A3

Title.
Existing
Elevations

Drwg No.

003