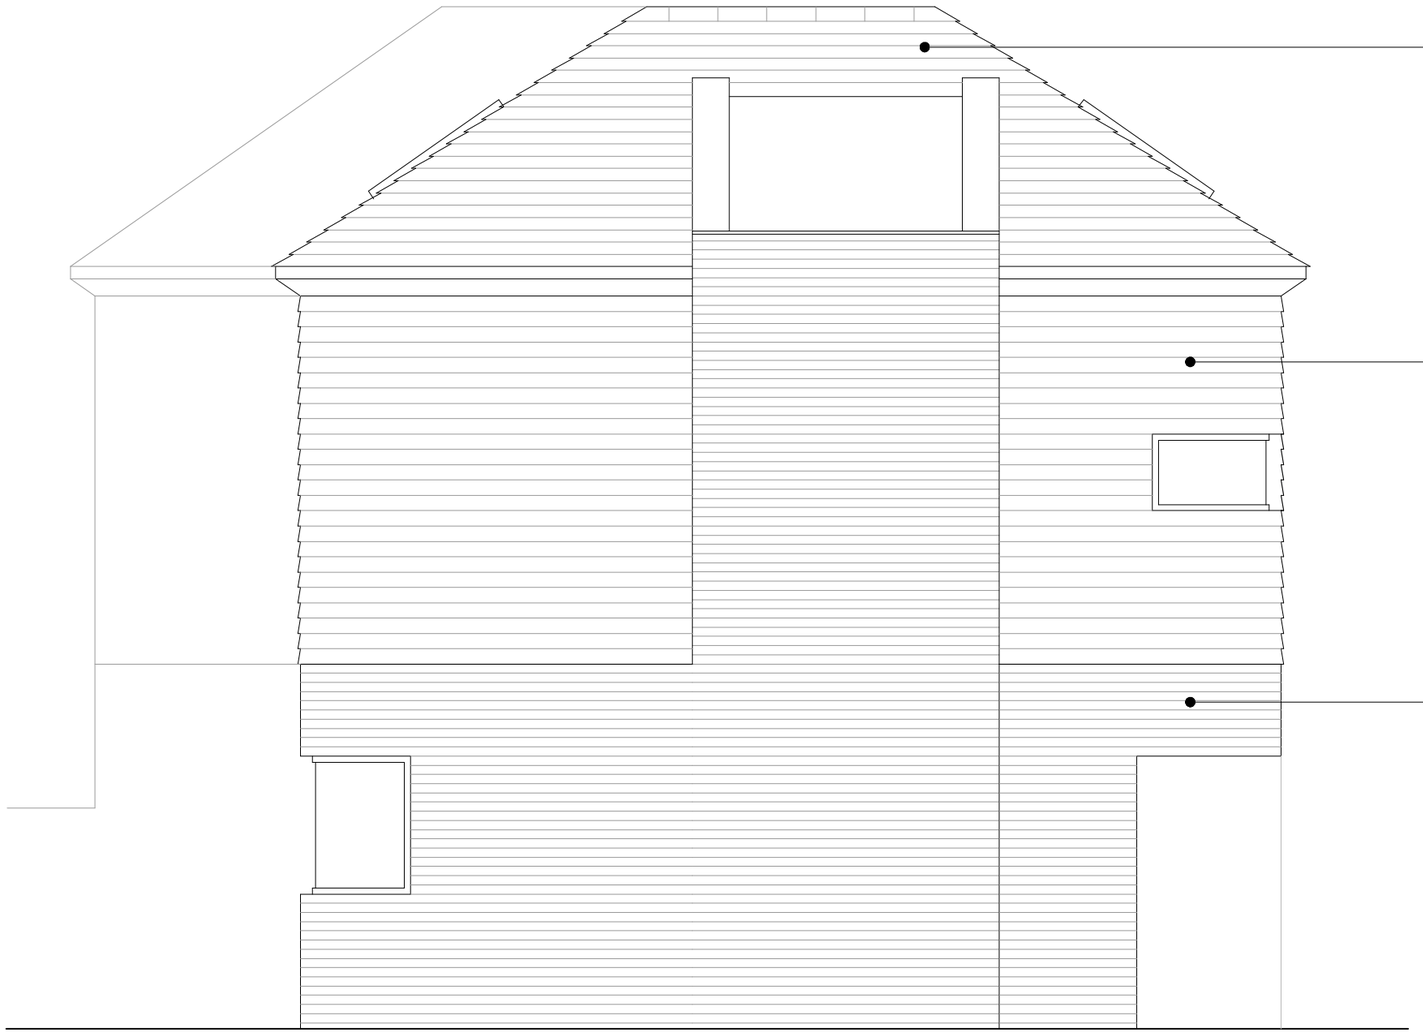

0 1 2 3

Metres

Jonathan Davidson Architects

Architecture & Industrial Design

47 Hilton Street
MANCHESTER
M1 2EF

t: 0161 711 0835
e: inbox@jdavidsonarchitects.com
w: www.jdavidsonarchitects.com

Client T Sabir

Project **48 Burton Road**
Withington

Status For information

Document **Outline Proposals v3**
Side Elevation

Scale & Date 1:50 @ A3 Feb 2021

Doc Ref 362 | SK | 3010 | -