


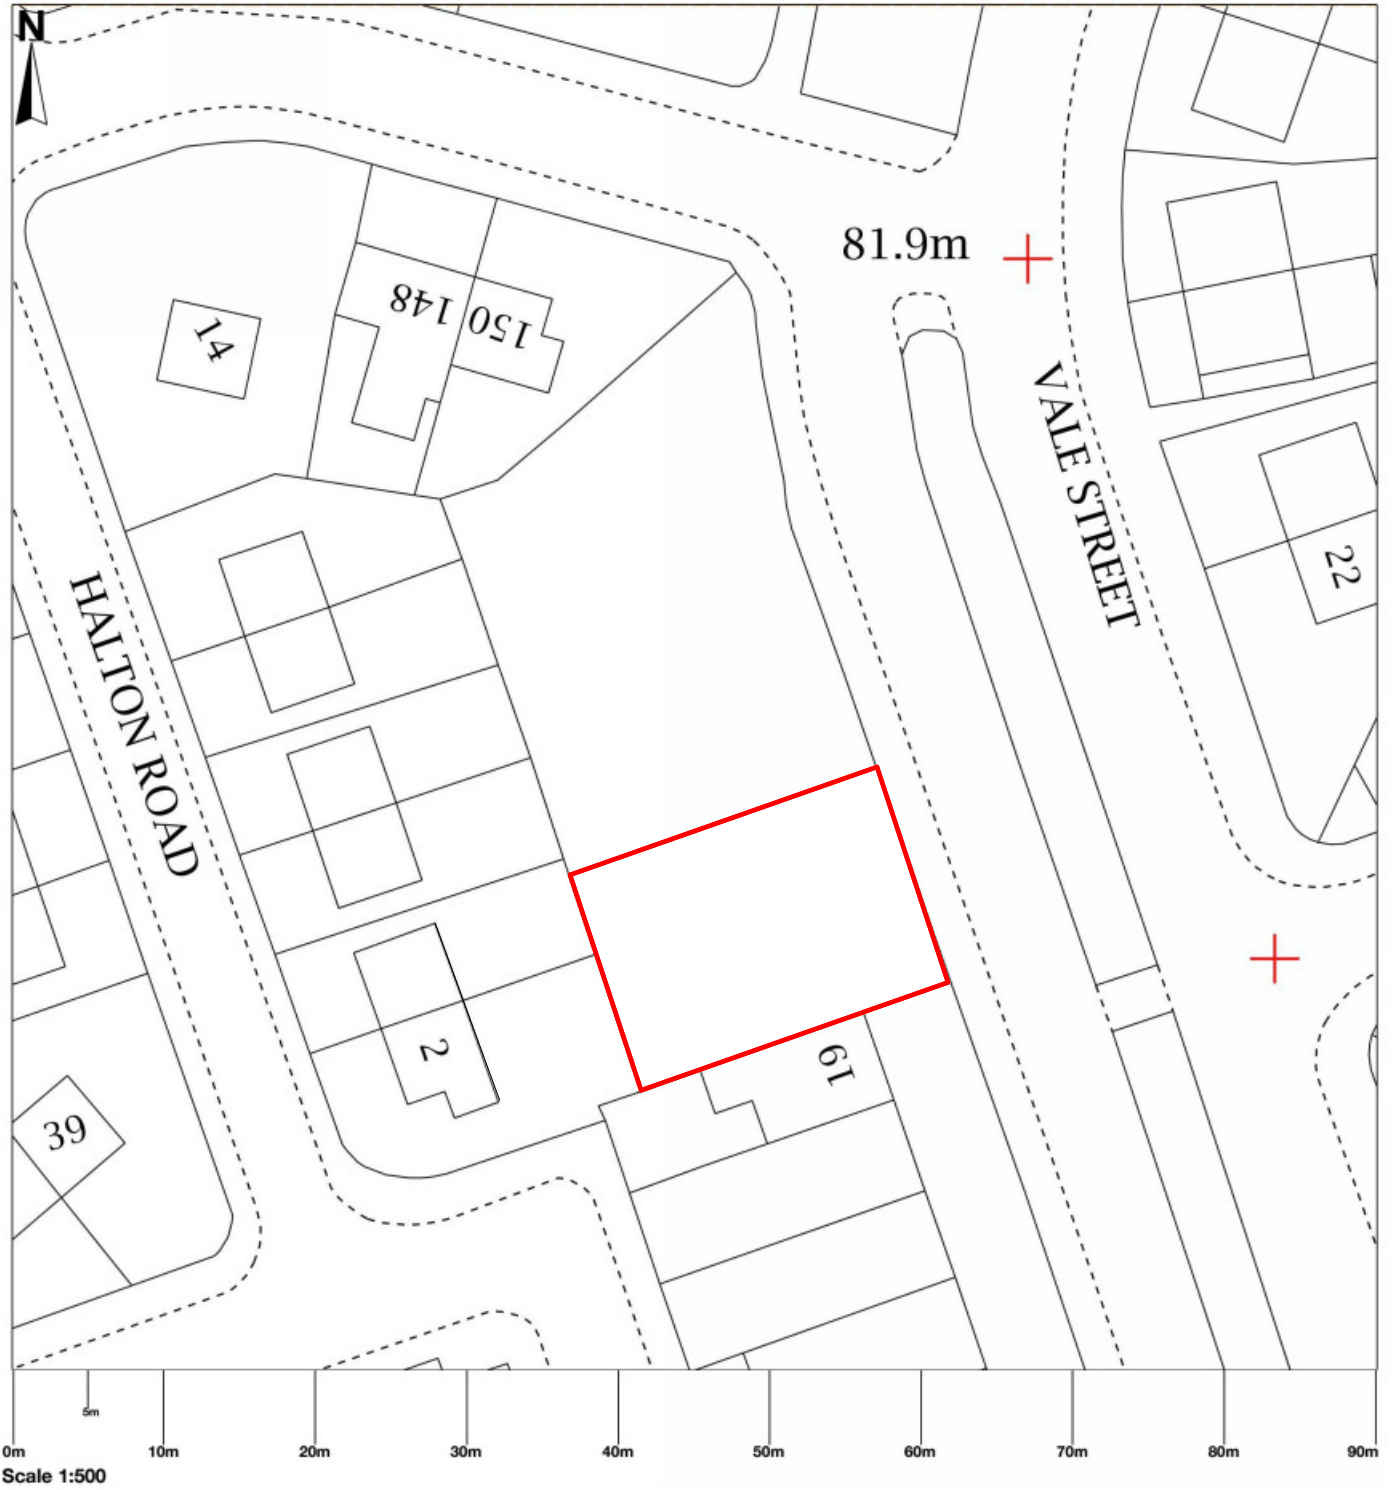

Vale Street
Location Plan

Rev. A

Scale @ A3
1 : 500

16.06.2020